



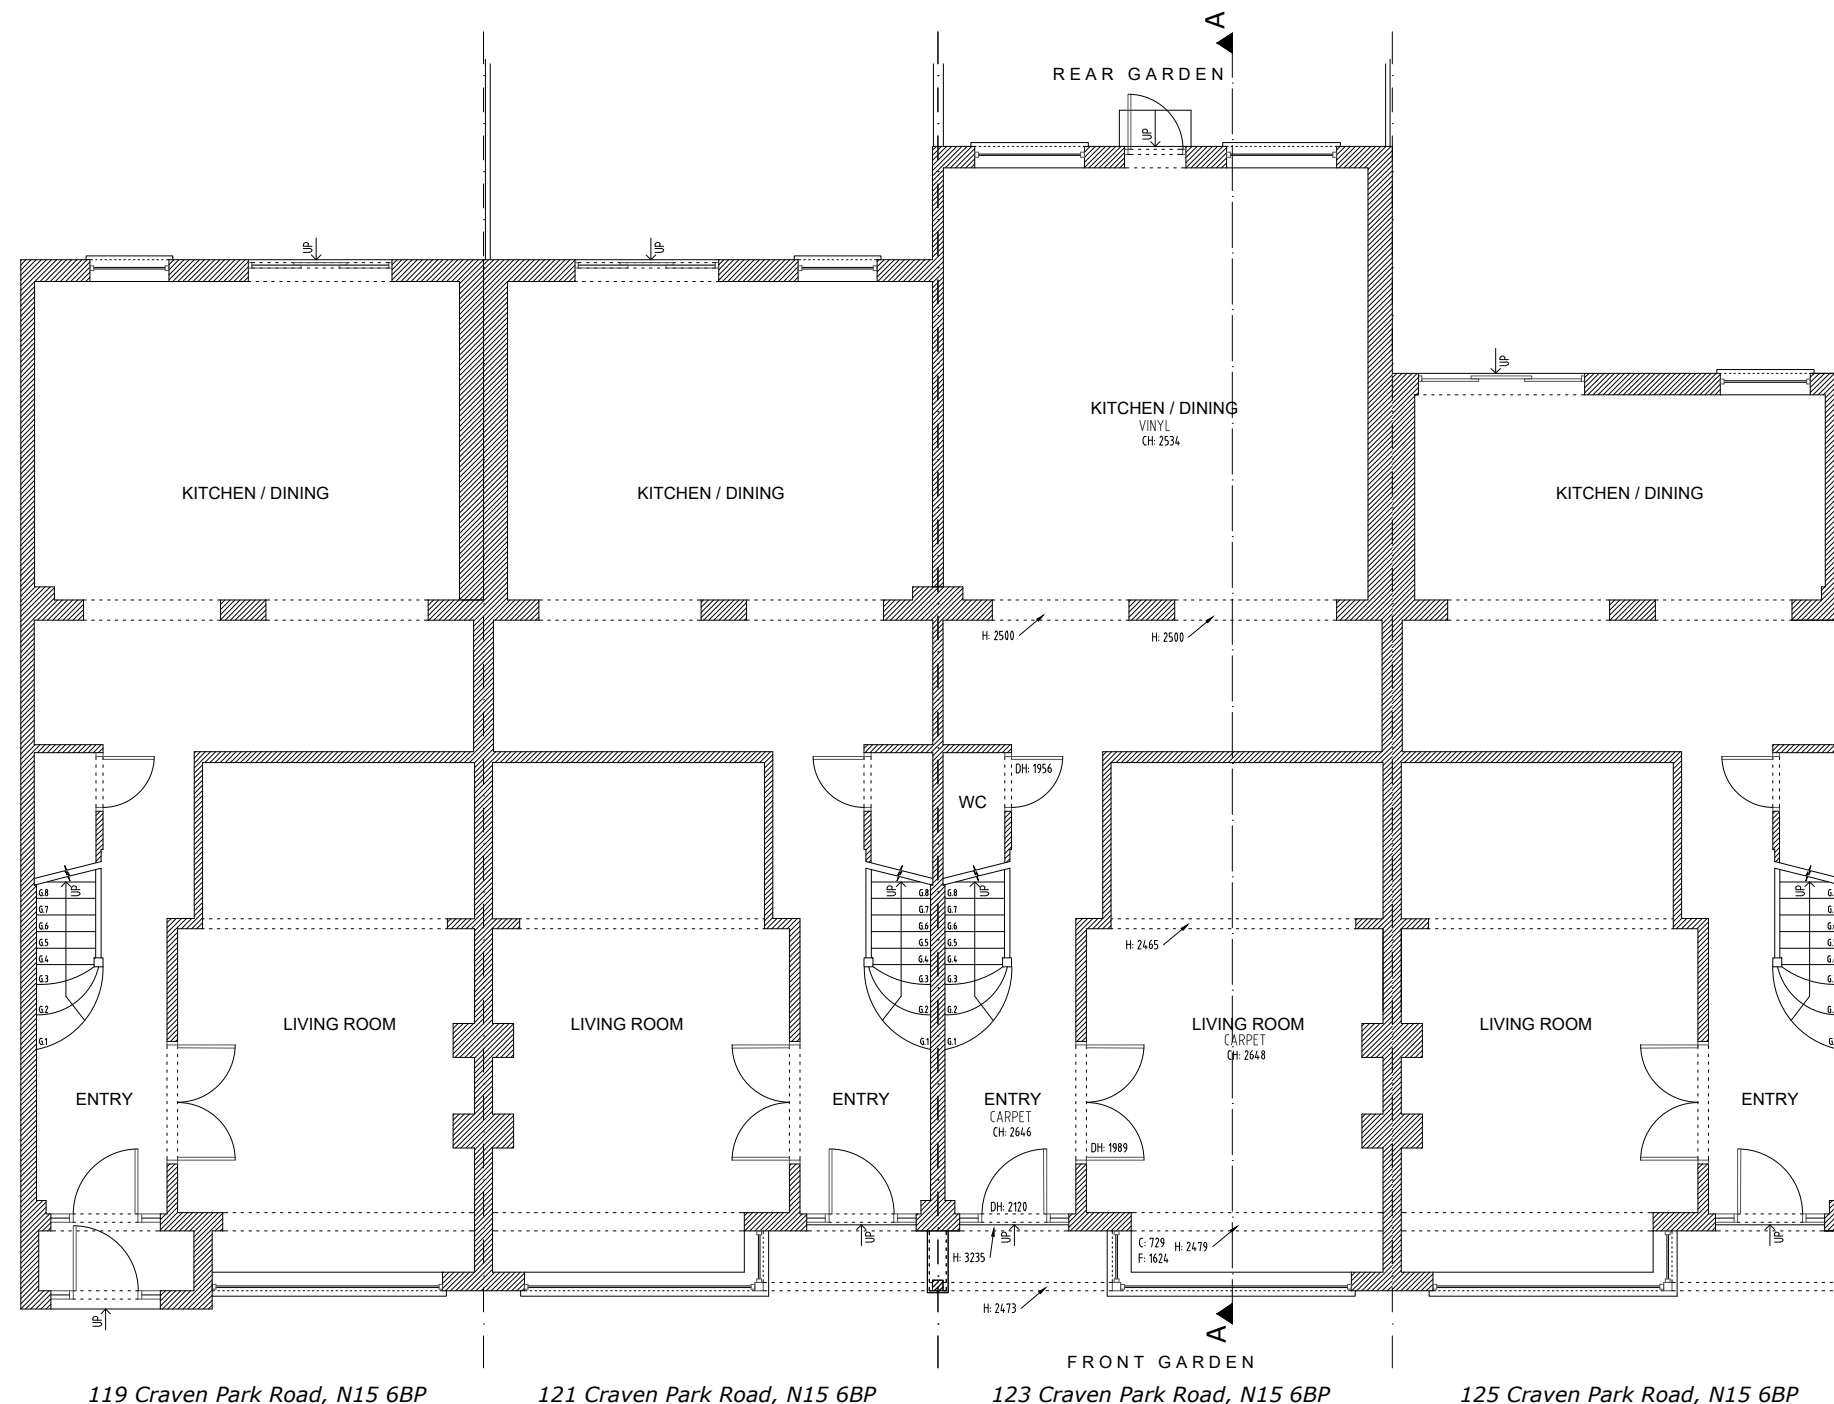


Proposed Ground Floor
No Changes

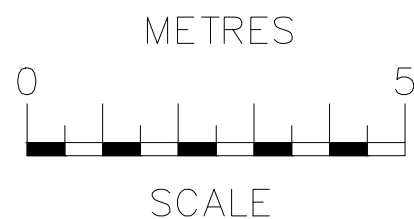


NOTES:
THE CONTRACTORS ARE TO
CHECK ALL DIMENSIONS, DRAIN
RUNS AND GENERAL
CONDITIONS ON SITE BEFORE
WORKS COMMENCE.

ALL WORKS ARE TO BE
CARRIED OUT IN ACCORDANCE
WITH CURRENT BUILDING
REGULATIONS, BRITISH
STANDARDS, CODE OF
PRACTICE AND LOCAL
AUTHORITY REQUIREMENTS.

Project: 119-125 Craven Park Road, London N15 6BP		
Title: PROPOSED Floor Plans		
Date: 04.07.26.	Scale: 1:100 @ A3	
Dwg. No. CPR.119-125.PR.01		Rev:

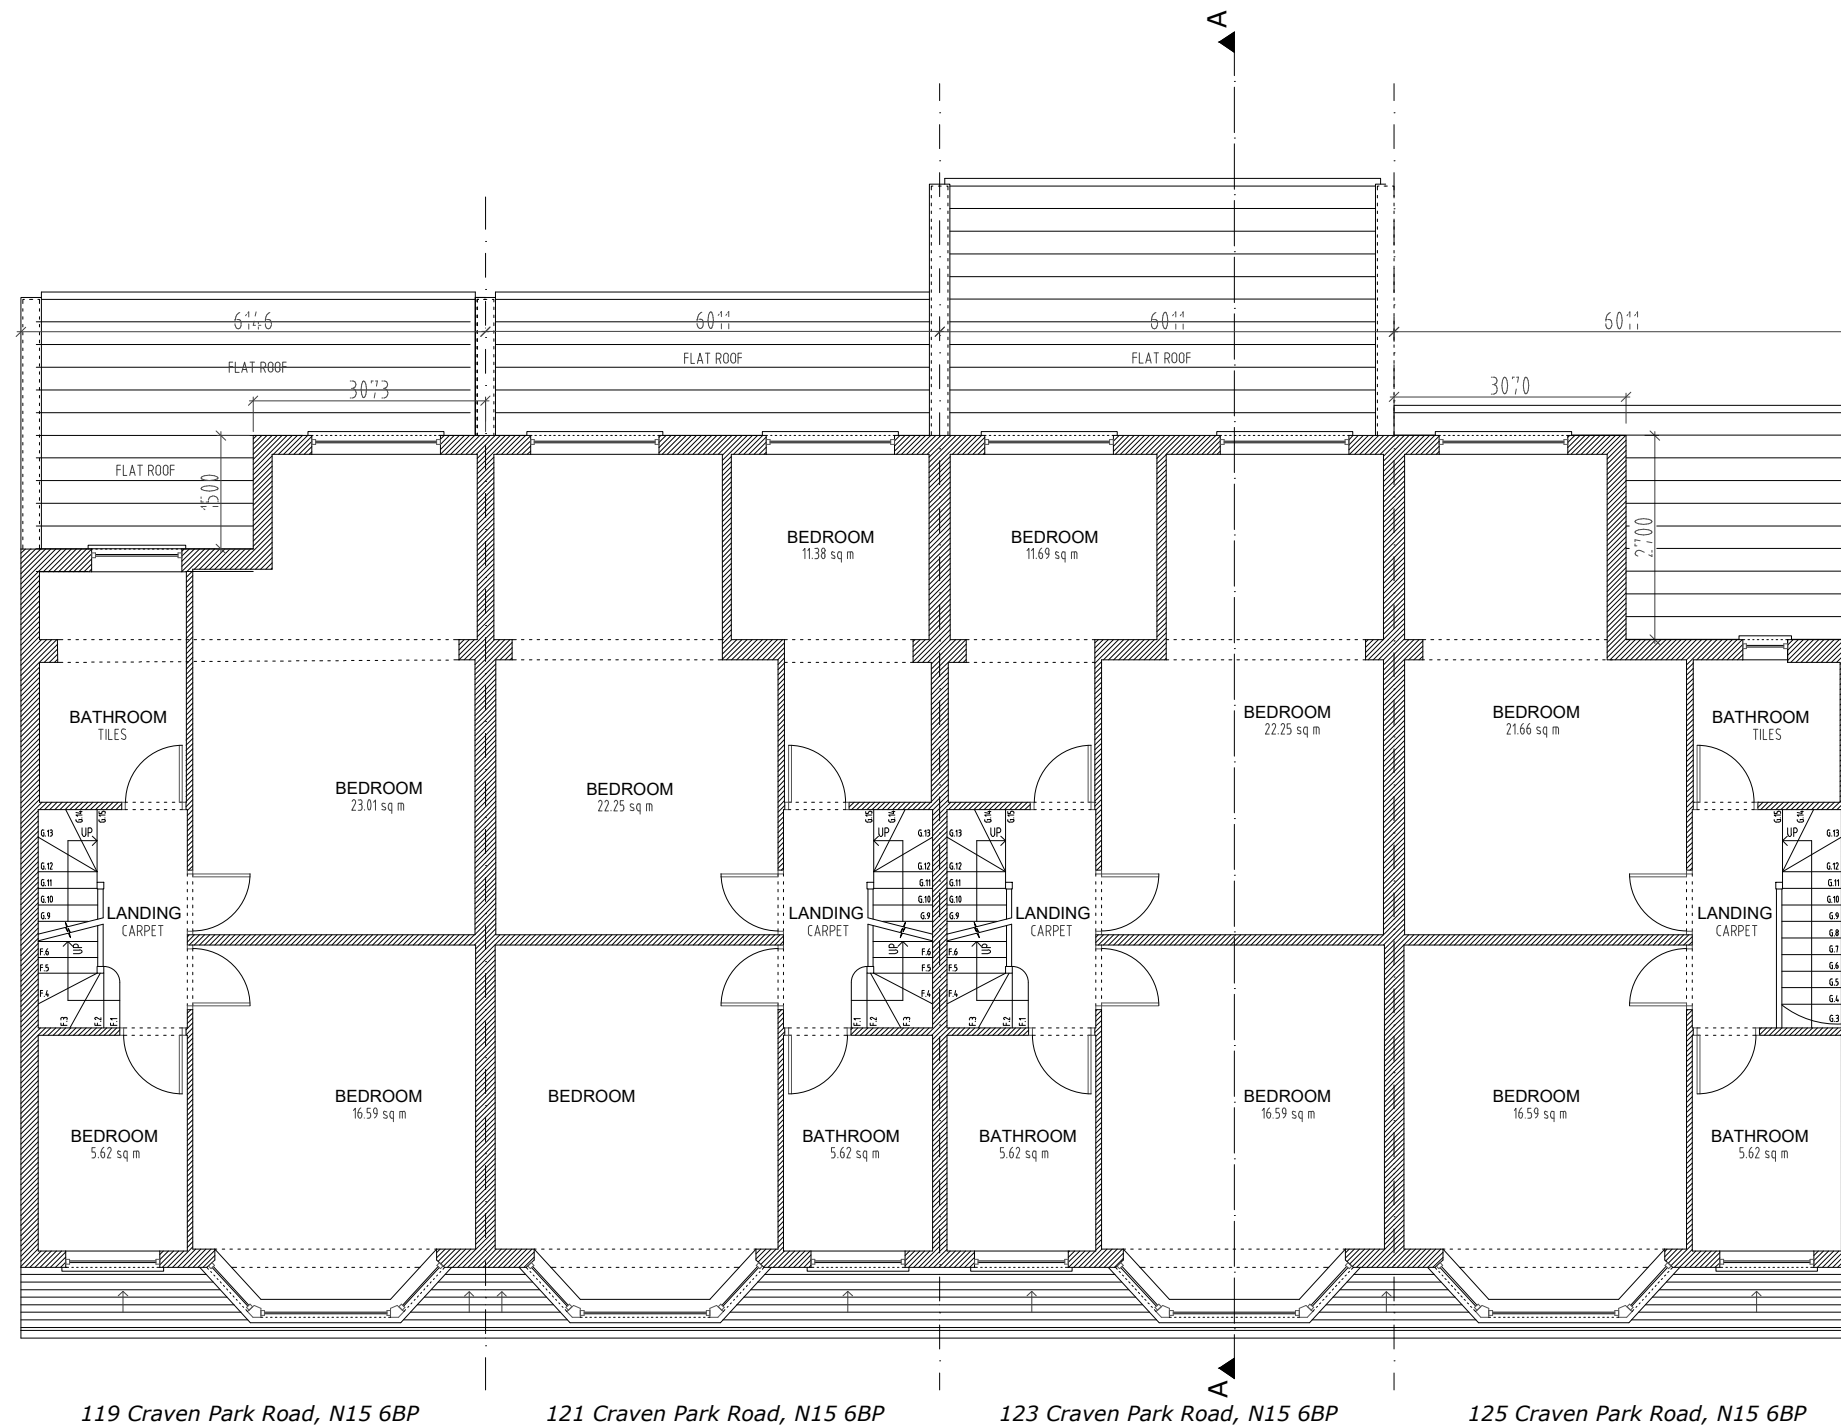


Proposed First Floor

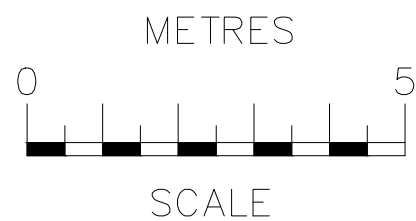


NOTES:
THE CONTRACTORS ARE TO
CHECK ALL DIMENSIONS, DRAIN
RUNS AND GENERAL
CONDITIONS ON SITE BEFORE
WORKS COMMENCE.

ALL WORKS ARE TO BE
CARRIED OUT IN ACCORDANCE
WITH CURRENT BUILDING
REGULATIONS, BRITISH
STANDARDS, CODE OF
PRACTICE AND LOCAL
AUTHORITY REQUIREMENTS.

Project: 119-125 Craven Park Road, London N15 6BP		
Title: PROPOSED Floor Plans		
Date: 04.07.26.	Scale: 1:100 @ A3	
Dwg. No. CPR.119-125.PR.02	Rev:	

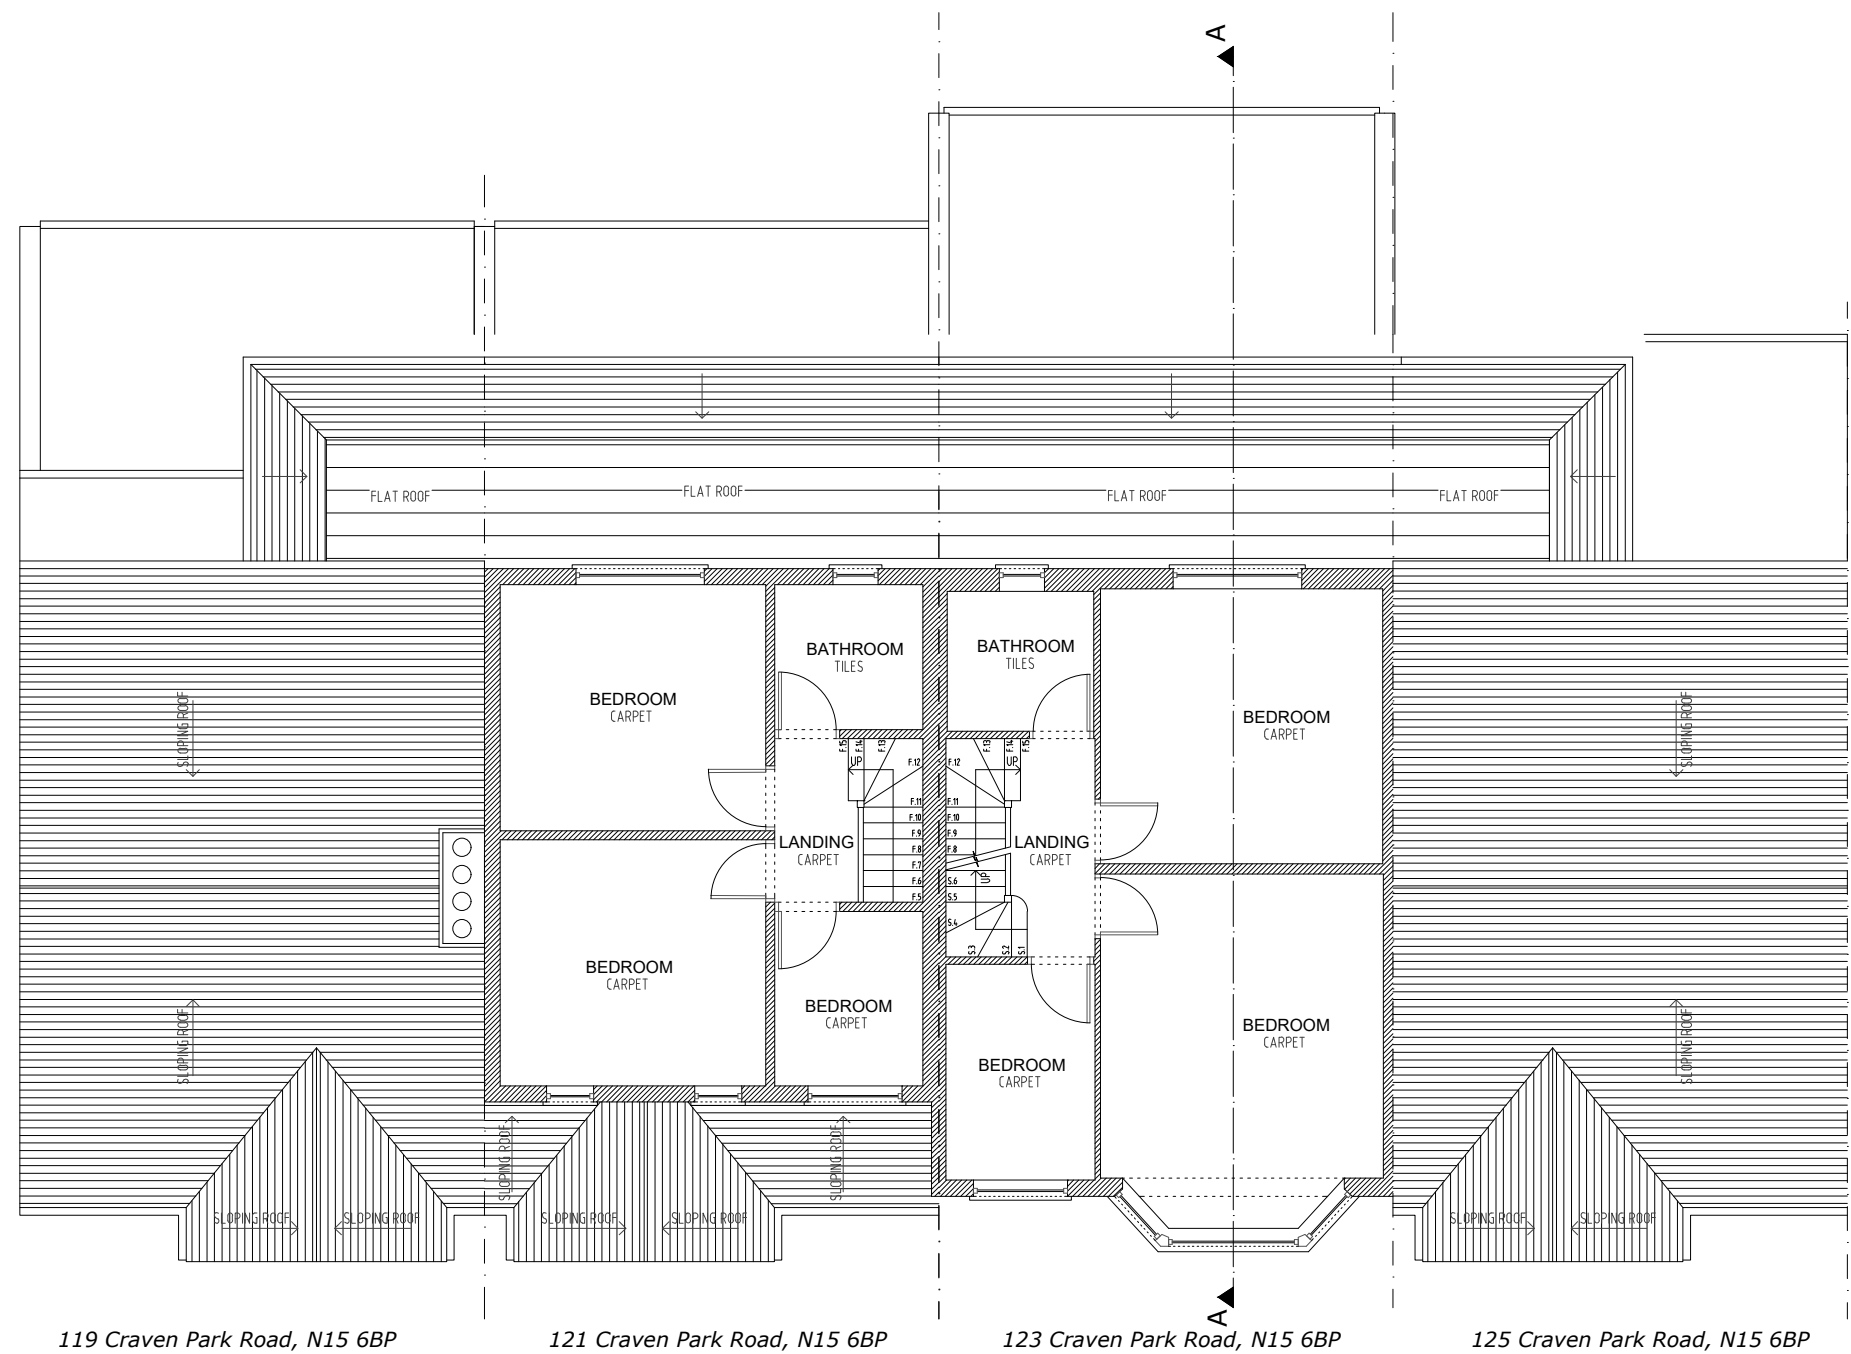

Proposed Second Floor / Roof Plan

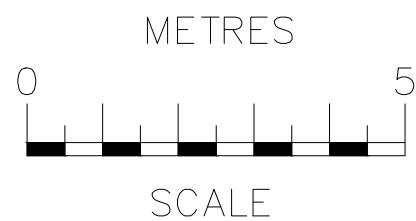

NOTES:
THE CONTRACTORS ARE TO
CHECK ALL DIMENSIONS, DRAIN
RUNS AND GENERAL
CONDITIONS ON SITE BEFORE
WORKS COMMENCE .


ALL WORKS ARE TO BE
CARRIED OUT IN ACCORDANCE
WITH CURRENT BUILDING
REGULATIONS, BRITISH
STANDARDS, CODE OF
PRACTICE AND LOCAL
AUTHORITY REQUIREMENTS.

119-125 Craven Park Road,
London N15 6BP


Title: **PROPOSED
Floor Plans**

Date: 04.07.26. Scale: 1:100 @ A3

Dwg. No. CPR.119-125.PR.03 Rev:

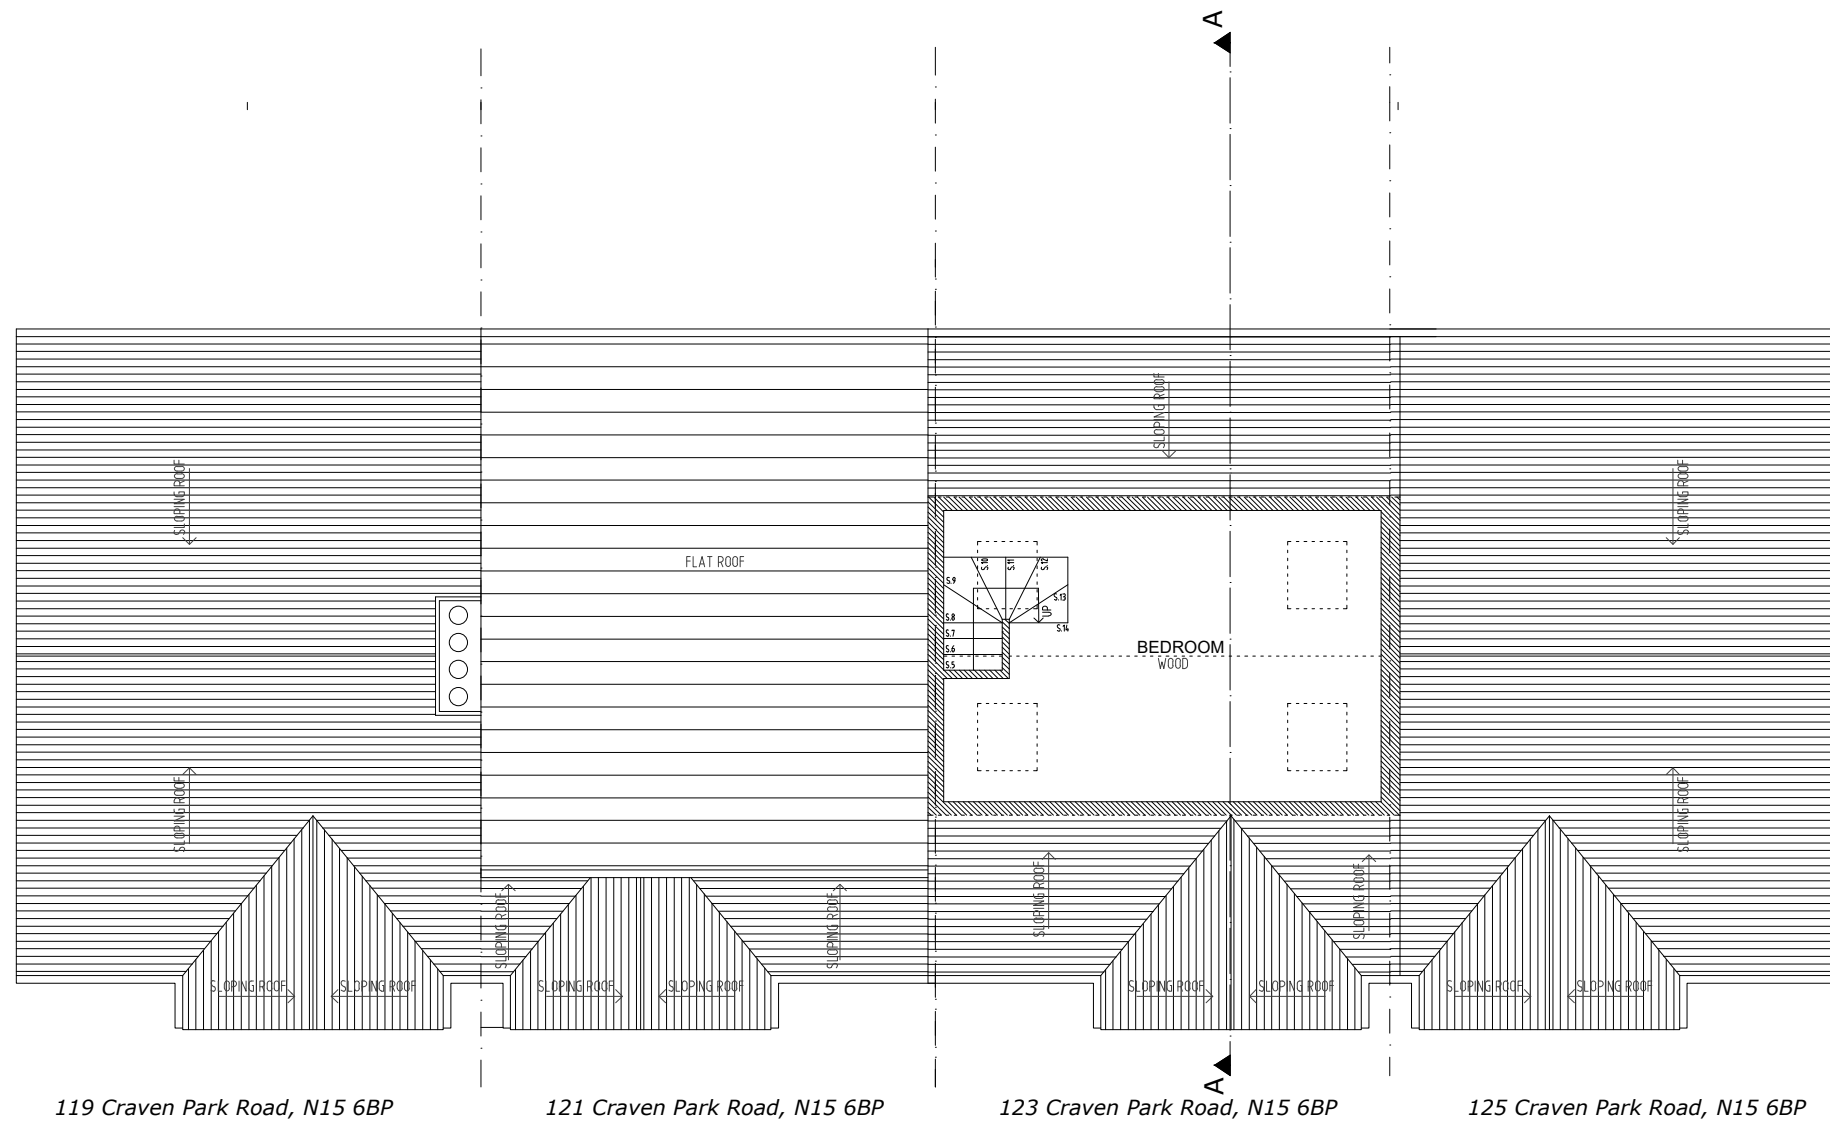

Proposed Attic Floor / Roof Plan

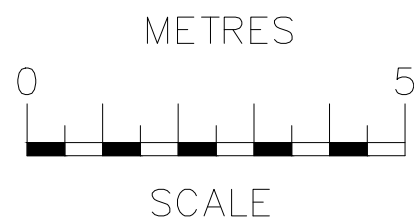

NOTES:
THE CONTRACTORS ARE TO
CHECK ALL DIMENSIONS, DRAIN
RUNS AND GENERAL
CONDITIONS ON SITE BEFORE
WORKS COMMENCE .


ALL WORKS ARE TO BE
CARRIED OUT IN ACCORDANCE
WITH CURRENT BUILDING
REGULATIONS, BRITISH
STANDARDS, CODE OF
PRACTICE AND LOCAL
AUTHORITY REQUIREMENTS.

119-125 Craven Park Road,
London N15 6BP


Title: **PROPOSED
Floor Plans**

Date: 04.07.26. Scale: 1:100 @ A3

Dwg. No. CPR.119-125.PR.04 Rev:

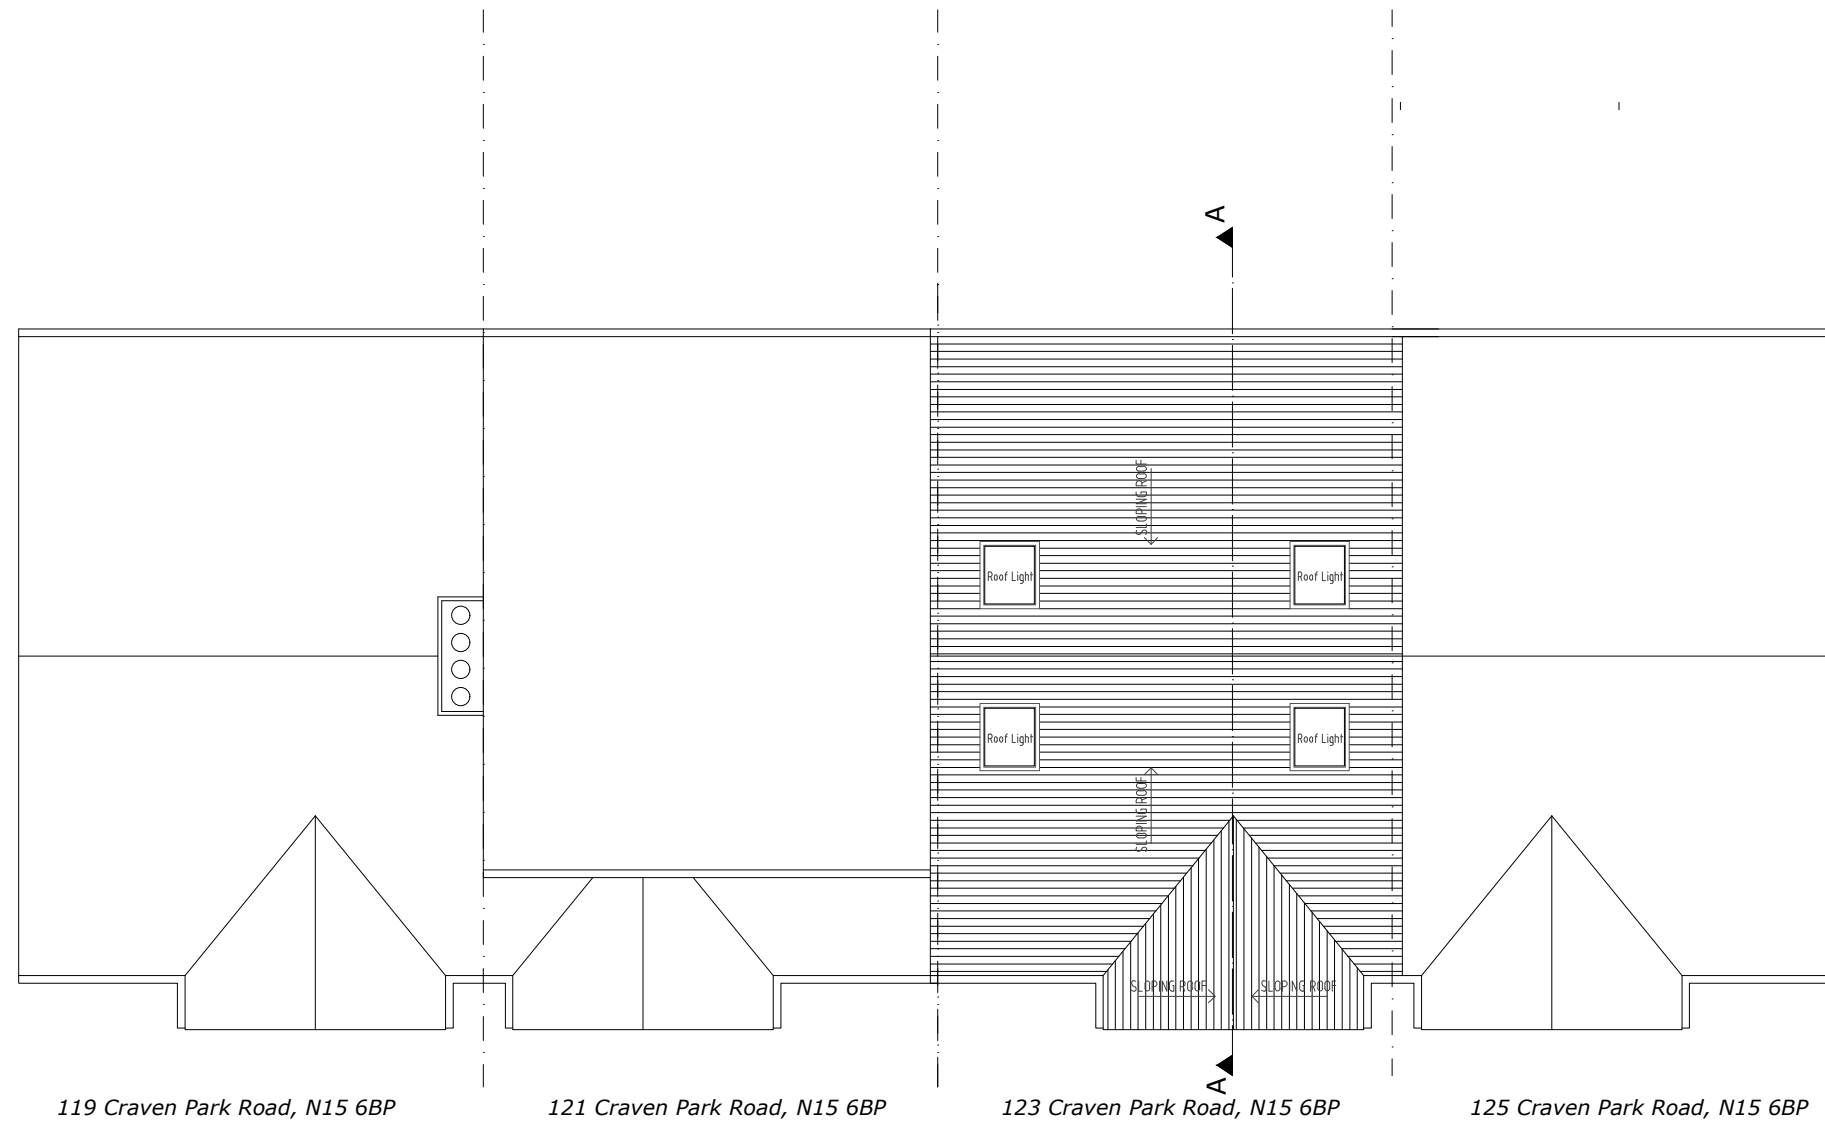

Proposed Roof Plan

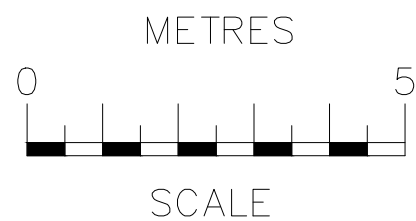

NOTES:
THE CONTRACTORS ARE TO
CHECK ALL DIMENSIONS, DRAIN
RUNS AND GENERAL
CONDITIONS ON SITE BEFORE
WORKS COMMENCE .

ALL WORKS ARE TO BE
CARRIED OUT IN ACCORDANCE
WITH CURRENT BUILDING
REGULATIONS, BRITISH
STANDARDS, CODE OF
PRACTICE AND LOCAL
AUTHORITY REQUIREMENTS.

119-125 Craven Park Road,
London N15 6BP


Title: **PROPOSED
Floor Plans**

Date: 04.07.26. Scale: 1:100 @ A3


Dwg. No. CPR.119-125.PR.05 Rev:



Proposed Front Elevation
No changes

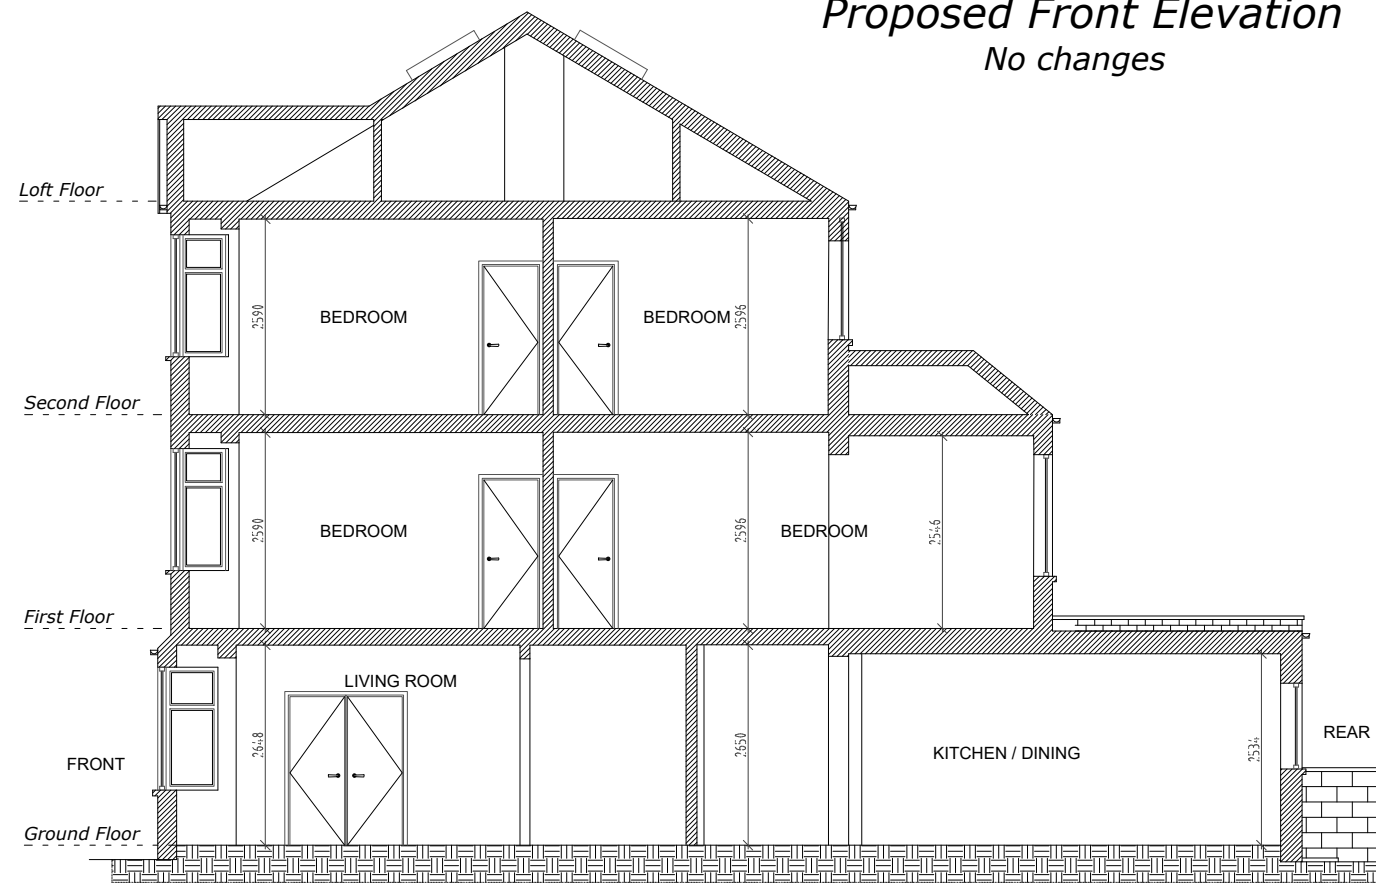

Proposed Section A-A

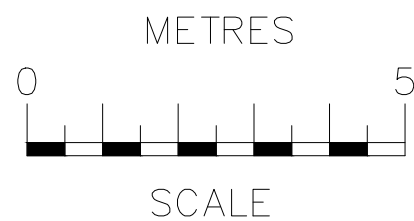


NOTES:
THE CONTRACTORS ARE TO
CHECK ALL DIMENSIONS, DRAIN
RUNS AND GENERAL
CONDITIONS ON SITE BEFORE
WORKS COMMENCE.

ALL WORKS ARE TO BE
CARRIED OUT IN ACCORDANCE
WITH CURRENT BUILDING
REGULATIONS, BRITISH
STANDARDS, CODE OF
PRACTICE AND LOCAL
AUTHORITY REQUIREMENTS.

Project: 119-125 Craven Park Road, London N15 6BP		
Title: PROPOSED Section and Elevations		
Date: 04.07.26.	Scale: 1:100 @ A3	
Dwg. No. CPR.119-125.PR.06		Rev:



Proposed Rear Elevation

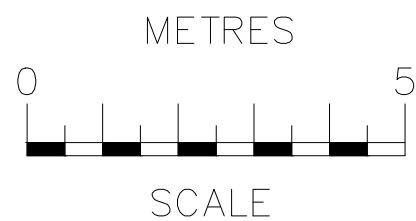

NOTES:
THE CONTRACTORS ARE TO
CHECK ALL DIMENSIONS, DRAIN
RUNS AND GENERAL
CONDITIONS ON SITE BEFORE
WORKS COMMENCE .

ALL WORKS ARE TO BE
CARRIED OUT IN ACCORDANCE
WITH CURRENT BUILDING
REGULATIONS, BRITISH
STANDARDS, CODE OF
PRACTICE AND LOCAL
AUTHORITY REQUIREMENTS.

Project: 119-125 Craven Park Road, London N15 6BP		
Title: PROPOSED Elevations		
Date: 04.07.26.	Scale: 1:100 @ A3	
Dwg. No. CPR.119-125.PR.07		Rev: