


NOTES:


This drawing to be read in conjunction with other relevant drawings and the specification. This drawing is prepared solely for design and planning submission purposes. It is not intended or suitable for either Building Regulations or Construction purposes and should not be used for such.

Any discrepancies to be brought to the attention of the architect.

Copyright in this drawing remains the property of Studio Jayga Architects and may not be copied or used without permission.

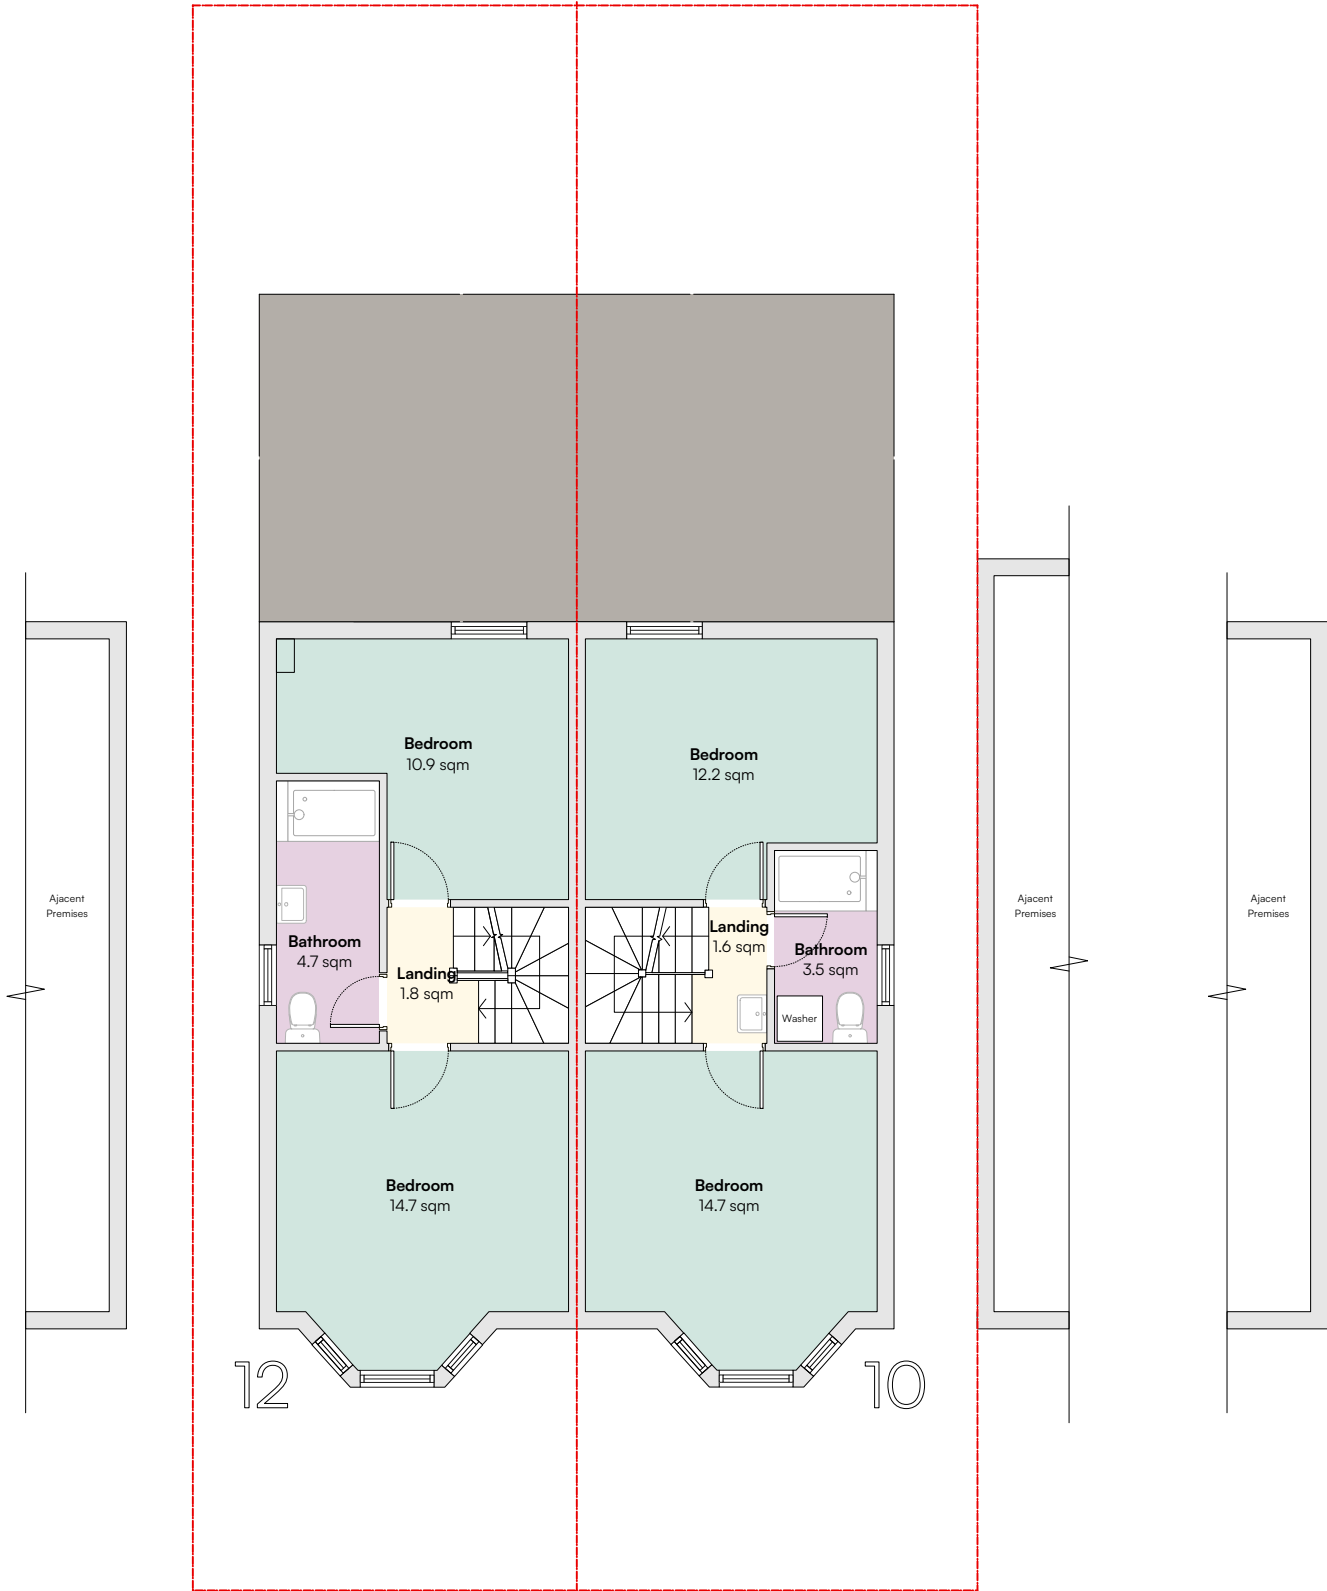

1 **Existing First Floor Plan**
1:100 @ A3

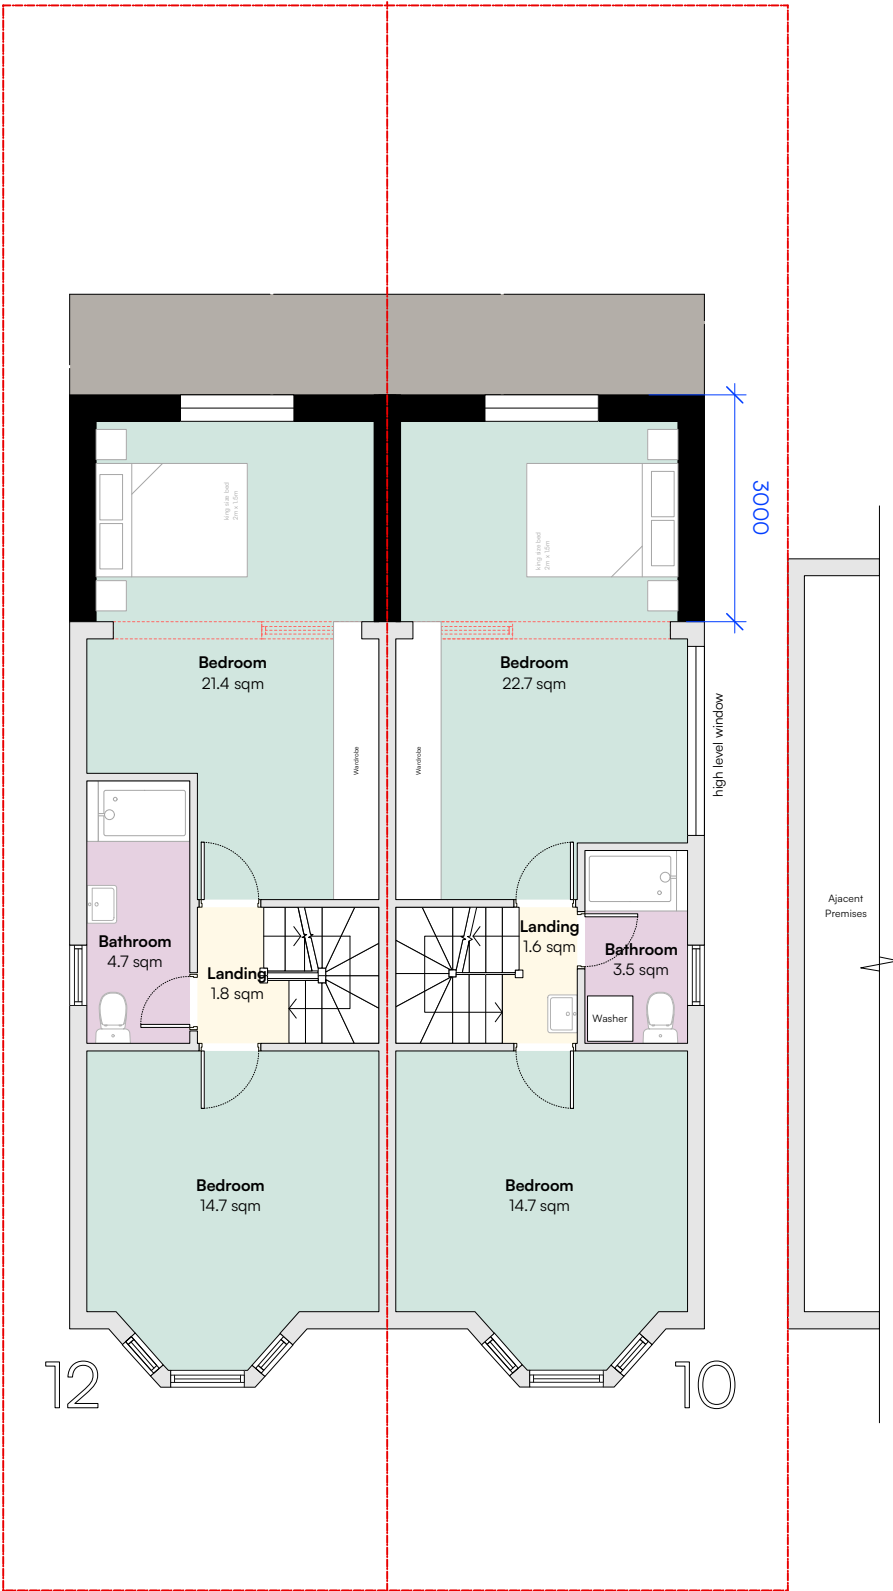

2 **Proposed First Floor Plan**
1:100 @ A3



Studio Jayga Architects

1 Dock Road
Royal Docks
London E16 1AH

T: 0208 05 06 071
E: contact@studiojayga.com
W: www.studiojayga.com

Project:
10 & 12 Gladesmore Rd
London N15 6TB

Stage:
Planning

Client:
Mr & Mrs Dachbash

Drawing:
Existing & Proposed
First Floor Plan

Scale 1:100 @ A3	Drawn By HW	Checked by AM
Drawing No. 254-102	Revision -	Date Aug 2026

