




SCALE 1:100

0 1 2 3 4 5metres

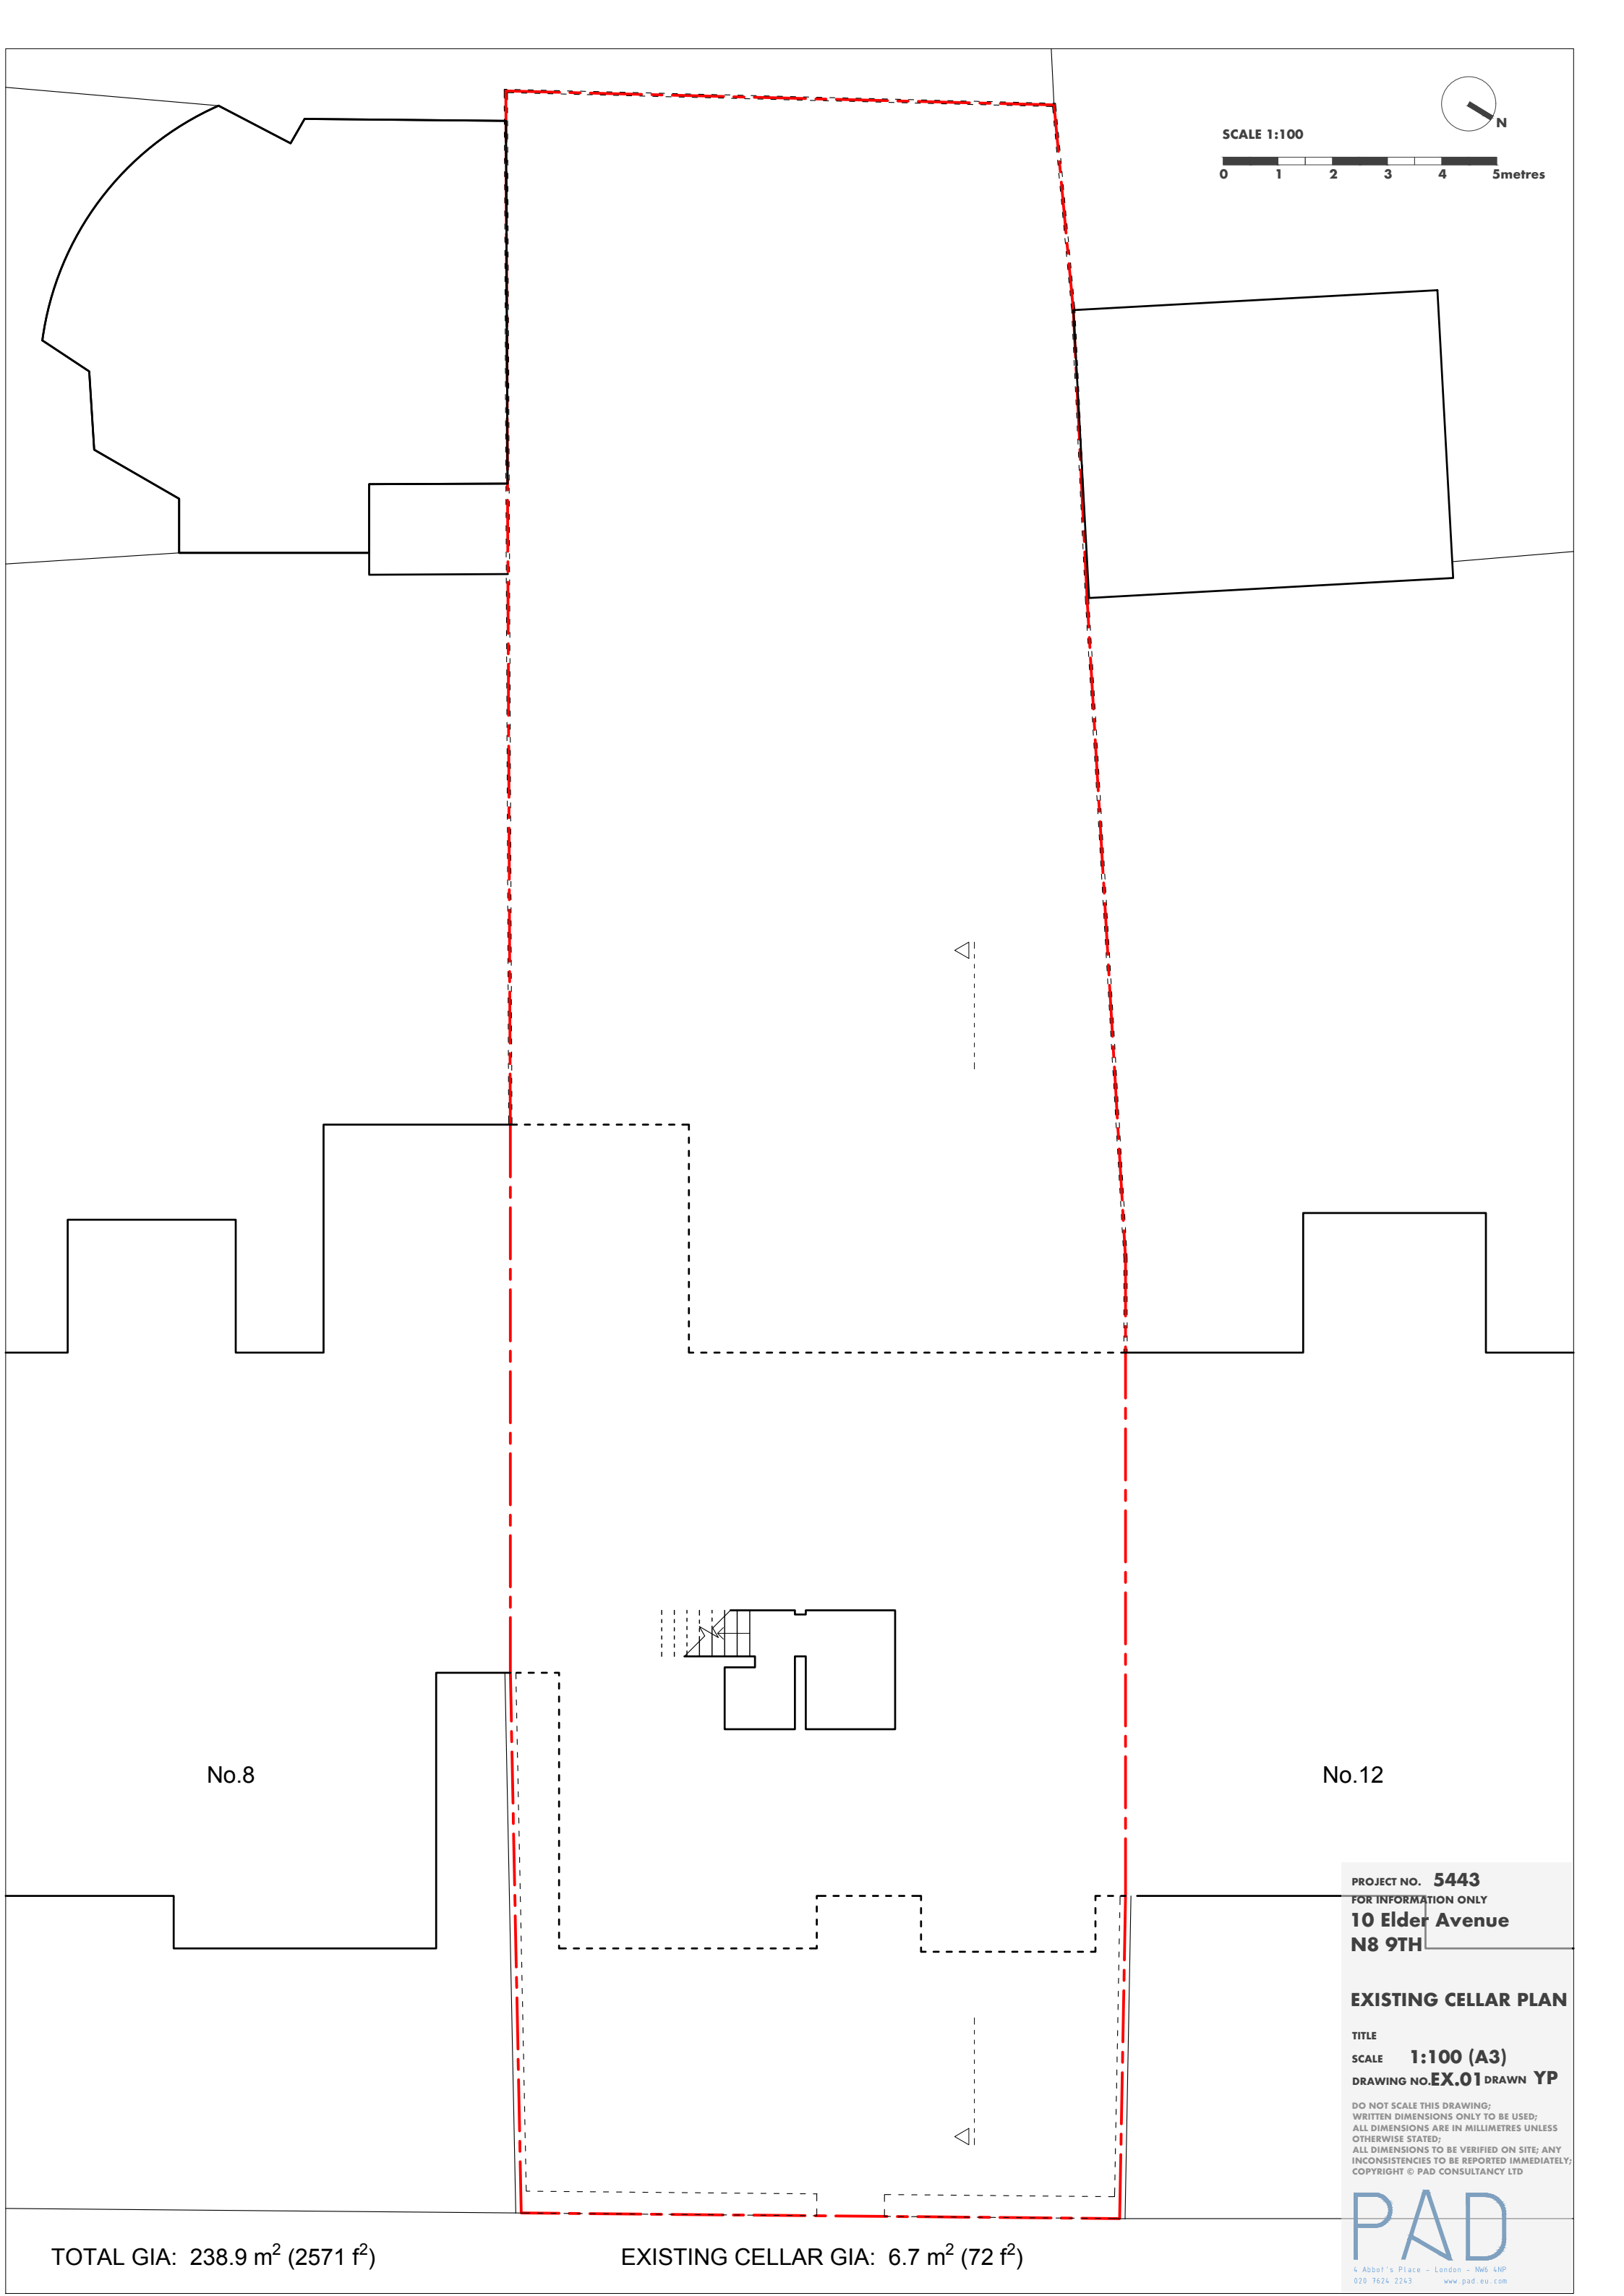

No.8

No.12

PROJECT NO. **5443**
FOR INFORMATION ONLY
10 Elder Avenue
N8 9TH


EXISTING CELLAR PLAN

TITLE
SCALE **1:100 (A3)**
DRAWING NO.**EX.01** DRAWN **YP**

DO NOT SCALE THIS DRAWING;
WRITTEN DIMENSIONS ONLY TO BE USED;
ALL DIMENSIONS ARE IN MILLIMETRES UNLESS
OTHERWISE STATED;
ALL DIMENSIONS TO BE VERIFIED ON SITE; ANY
INCONSISTENCIES TO BE REPORTED IMMEDIATELY;
COPYRIGHT © PAD CONSULTANCY LTD

TOTAL GIA: 238.9 m² (2571 f²)

EXISTING CELLAR GIA: 6.7 m² (72 f²)

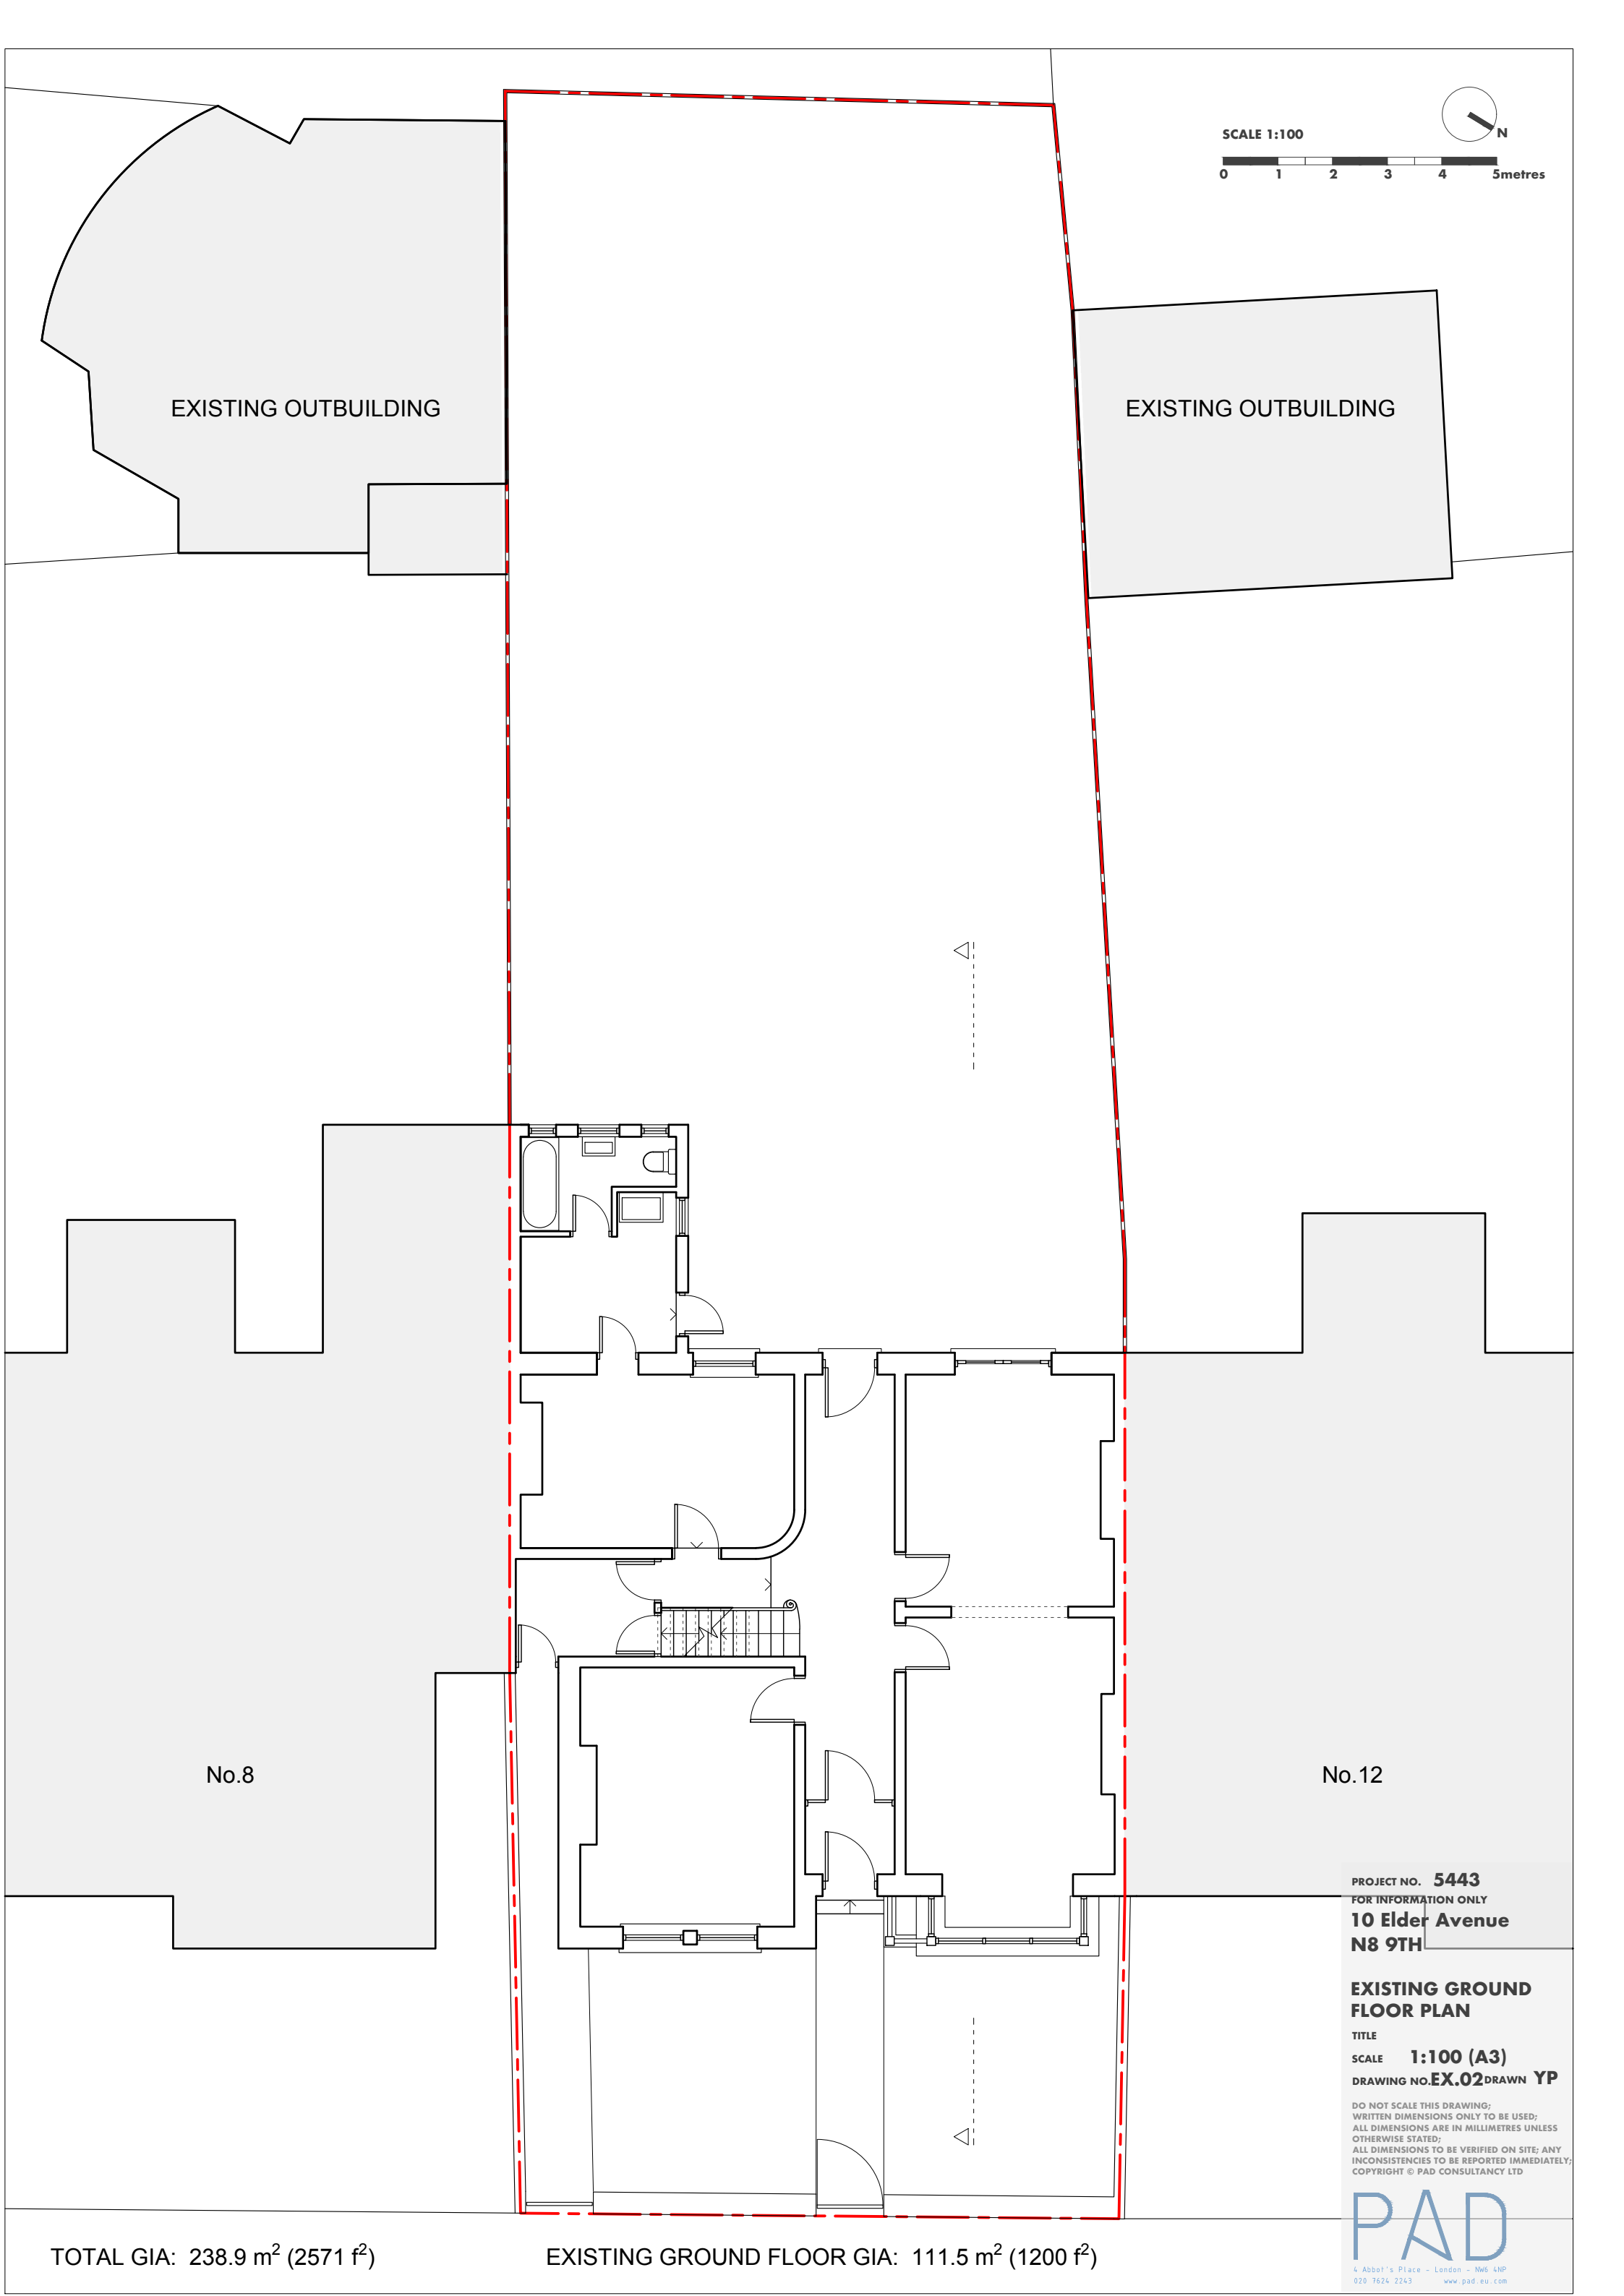

EXISTING OUTBUILDING

EXISTING OUTBUILDING

No.8

No.12

PROJECT NO. 5443
FOR INFORMATION ONLY
10 Elder Avenue
N8 9TH

EXISTING GROUND
FLOOR PLAN

TITLE
SCALE 1:100 (A3)
DRAWING NO. EX.02 DRAWN YP

DO NOT SCALE THIS DRAWING;
WRITTEN DIMENSIONS ONLY TO BE USED;
ALL DIMENSIONS ARE IN MILLIMETRES UNLESS
OTHERWISE STATED;
ALL DIMENSIONS TO BE VERIFIED ON SITE; ANY
INCONSISTENCIES TO BE REPORTED IMMEDIATELY;
COPYRIGHT © PAD CONSULTANCY LTD

PAD
4 Abbot's Place - London - NW6 4NP
020 7624 2243 www.pad.eu.com

TOTAL GIA: 238.9 m² (2571 f²)

EXISTING GROUND FLOOR GIA: 111.5 m² (1200 f²)

SCALE 1:100

0 1 2 3 4 5metres



No.8

No.12

PROJECT NO. 5443
FOR INFORMATION ONLY
10 Elder Avenue
N8 9TH

EXISTING FIRST
FLOOR PLAN

TITLE

SCALE 1:100 (A3)

DRAWING No. EX.03A DRAWN BY YP

DO NOT SCALE THIS DRAWING;
WRITTEN DIMENSIONS ONLY TO BE USED;
ALL DIMENSIONS ARE IN MILLIMETRES UNLESS
OTHERWISE STATED;
ALL DIMENSIONS TO BE VERIFIED ON SITE; ANY
INCONSISTENCIES TO BE REPORTED IMMEDIATELY;
COPYRIGHT © PAD CONSULTANCY LTD

PAD
4 Abbot's Place - London - NW6 4NP
020 7624 2243 www.pad.eu.com

TOTAL GIA: 238.9 m² (2571 f²)

EXISTING FIRST FLOOR GIA: 98.8 m² (1063 f²)

SCALE 1:100

0 1 2 3 4 5metres



No.8

No.12

PROJECT NO. 5443
FOR INFORMATION ONLY
10 Elder Avenue
N8 9TH

**EXISTING SECOND
FLOOR PLAN**

TITLE

SCALE 1:100 (A3)

DRAWING No. EX.04A DRAWN YP

DO NOT SCALE THIS DRAWING;
WRITTEN DIMENSIONS ONLY TO BE USED;
ALL DIMENSIONS ARE IN MILLIMETRES UNLESS
OTHERWISE STATED;
ALL DIMENSIONS TO BE VERIFIED ON SITE; ANY
INCONSISTENCIES TO BE REPORTED IMMEDIATELY;
COPYRIGHT © PAD CONSULTANCY LTD



TOTAL GIA: 238.9 m² (2571 f²)

EXISTING SECOND FLOOR GIA: 21.9 m² (235 f²)



SCALE 1:100

0 1 2 3 4 5metres



No.8

No.12

PROJECT NO. **5443**

FOR INFORMATION ONLY

10 Elder Avenue

N8 9TH

EXISTING ROOF PLAN

TITLE

SCALE **1:100 (A3)**

DRAWING No. **EX.05A** DRAWN **YP**

DO NOT SCALE THIS DRAWING;
WRITTEN DIMENSIONS ONLY TO BE USED;
ALL DIMENSIONS ARE IN MILLIMETRES UNLESS
OTHERWISE STATED;
ALL DIMENSIONS TO BE VERIFIED ON SITE; ANY
INCONSISTENCIES TO BE REPORTED IMMEDIATELY;
COPYRIGHT © PAD CONSULTANCY LTD

PAD

4 Abbot's Place - London - NW6 4NP
020 7624 2243
www.pad.eu.com

EXISTING ROOF PLAN



EXISTING SECTION

PROJECT NO. **5443**
FOR INFORMATION ONLY
10 Elder Avenue
N8 9TH

EXISTING SECTION


TITLE

SCALE **1:100 (A3)**

DRAWING NO.**EX.06**DRAWN **YP**

DO NOT SCALE THIS DRAWING;
WRITTEN DIMENSIONS ONLY TO BE USED;
ALL DIMENSIONS ARE IN MILLIMETRES UNLESS
OTHERWISE STATED;
ALL DIMENSIONS TO BE VERIFIED ON SITE; ANY
INCONSISTENCIES TO BE REPORTED IMMEDIATELY;
COPYRIGHT © PAD CONSULTANCY LTD

PAD
4 Abbot's Place - London - NW6 4NP
020 7624 2243 www.pad.eu.com

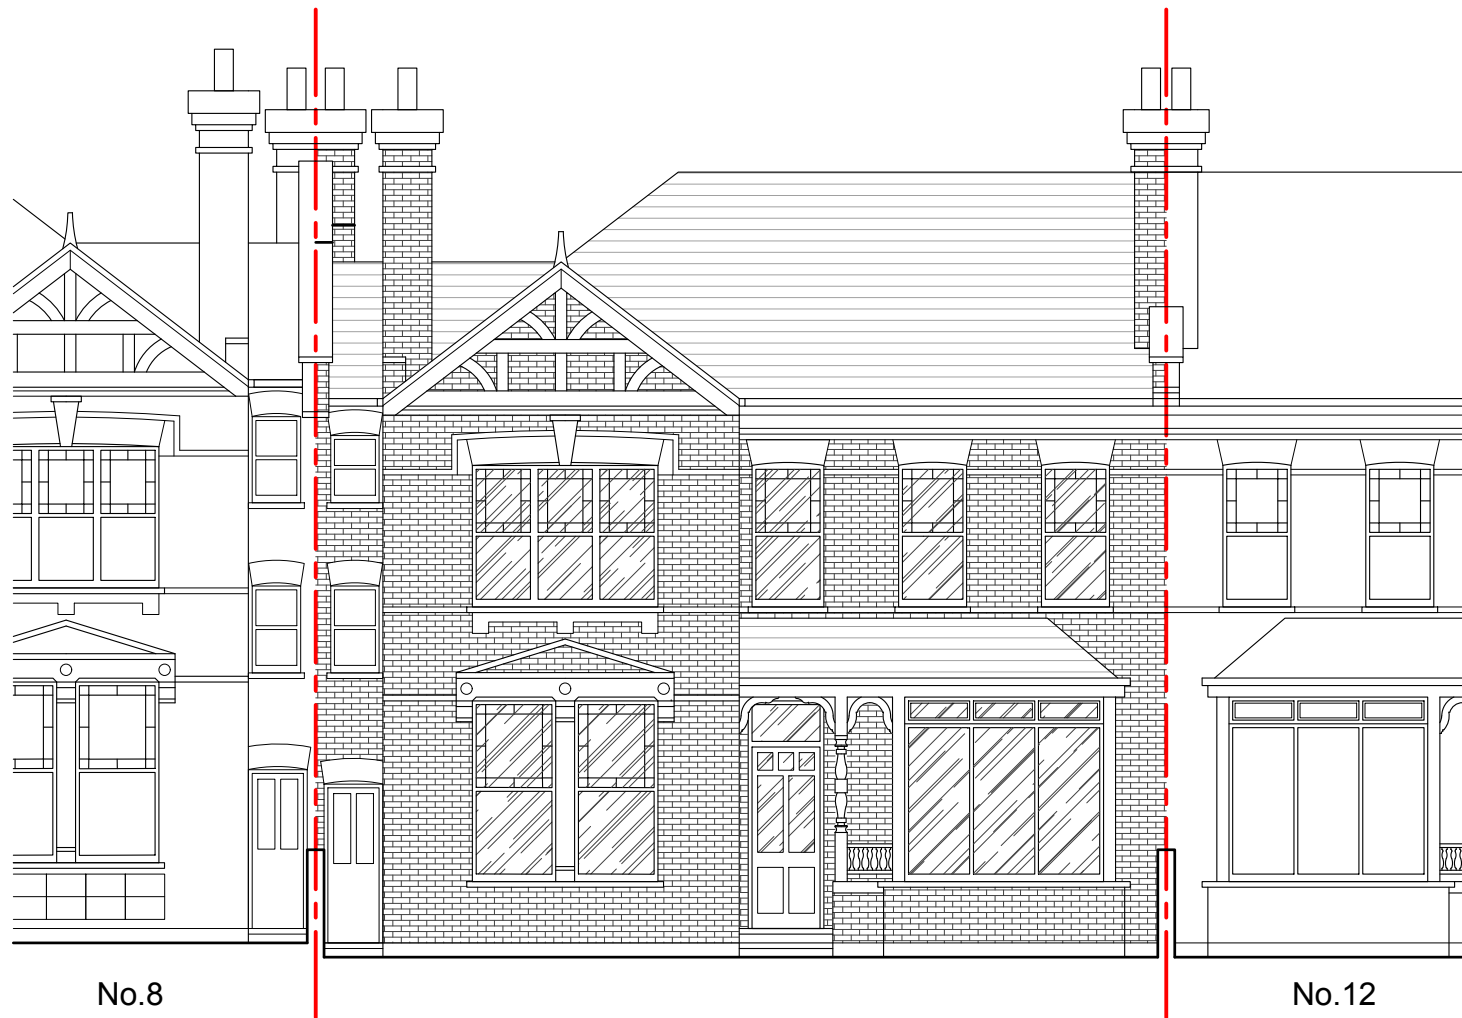

EXISTING FRONT ELEVATION



EXISTING REAR ELEVATION

PROJECT NO. **5443**
FOR INFORMATION ONLY
10 Elder Avenue
N8 9TH

EXISTING ELEVATIONS

TITLE
SCALE **1:100 (A3)**
DRAWING NO.**EX.07**DRAWN **YP**

DO NOT SCALE THIS DRAWING;
WRITTEN DIMENSIONS ONLY TO BE USED;
ALL DIMENSIONS ARE IN MILLIMETRES UNLESS
OTHERWISE STATED;
ALL DIMENSIONS TO BE VERIFIED ON SITE; ANY
INCONSISTENCIES TO BE REPORTED IMMEDIATELY;
COPYRIGHT © PAD CONSULTANCY LTD

PAD
4 Abbot's Place - London - NW6 4NP
020 7624 2243 www.pad.eu.com