




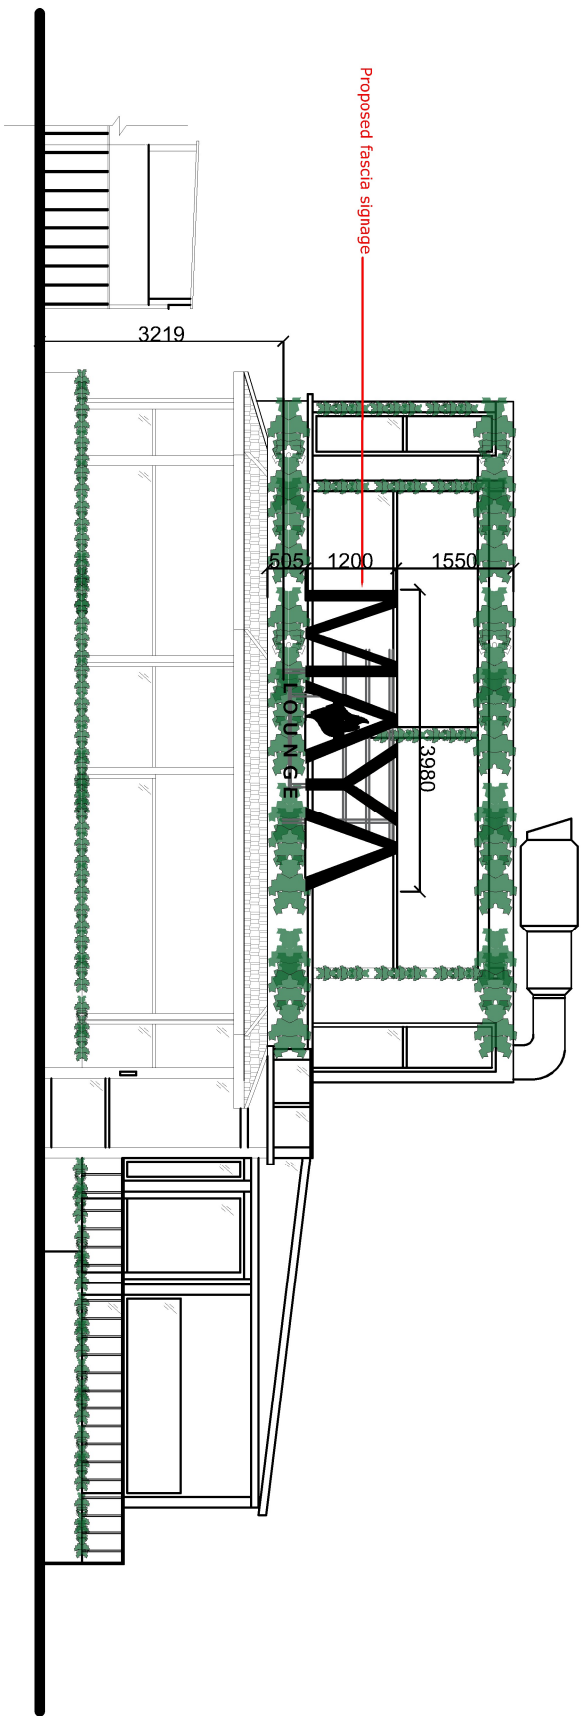



PROPOSED FRONT ELEVATION
Scale 1:100

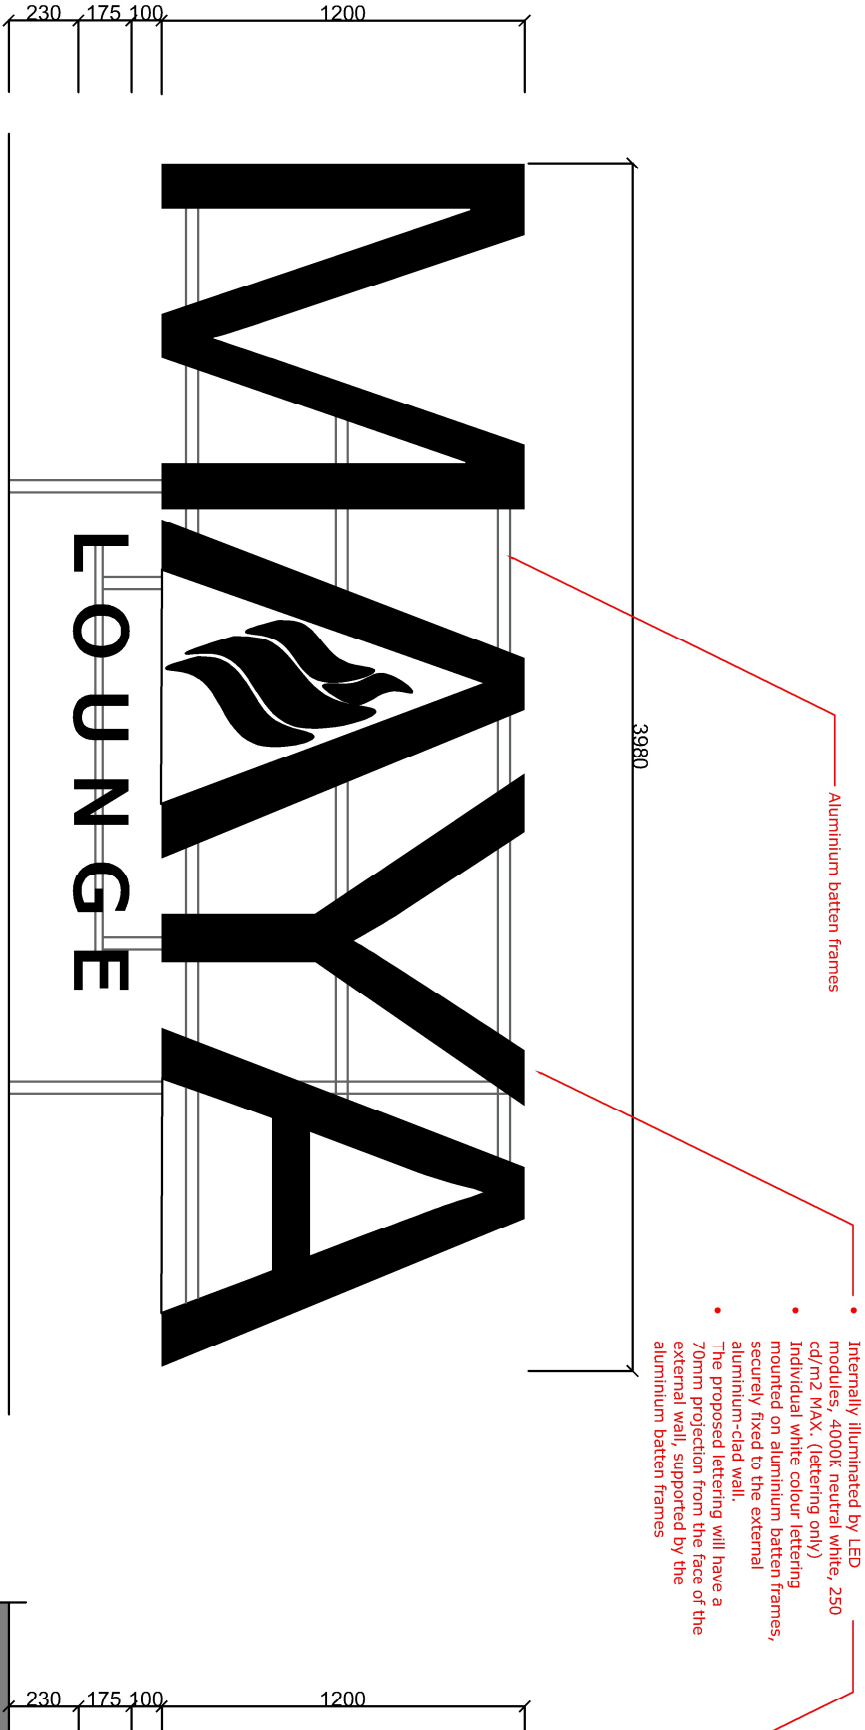

PROPOSED FASCIA SIGNAGE – ELEVATION
Scale 1:25

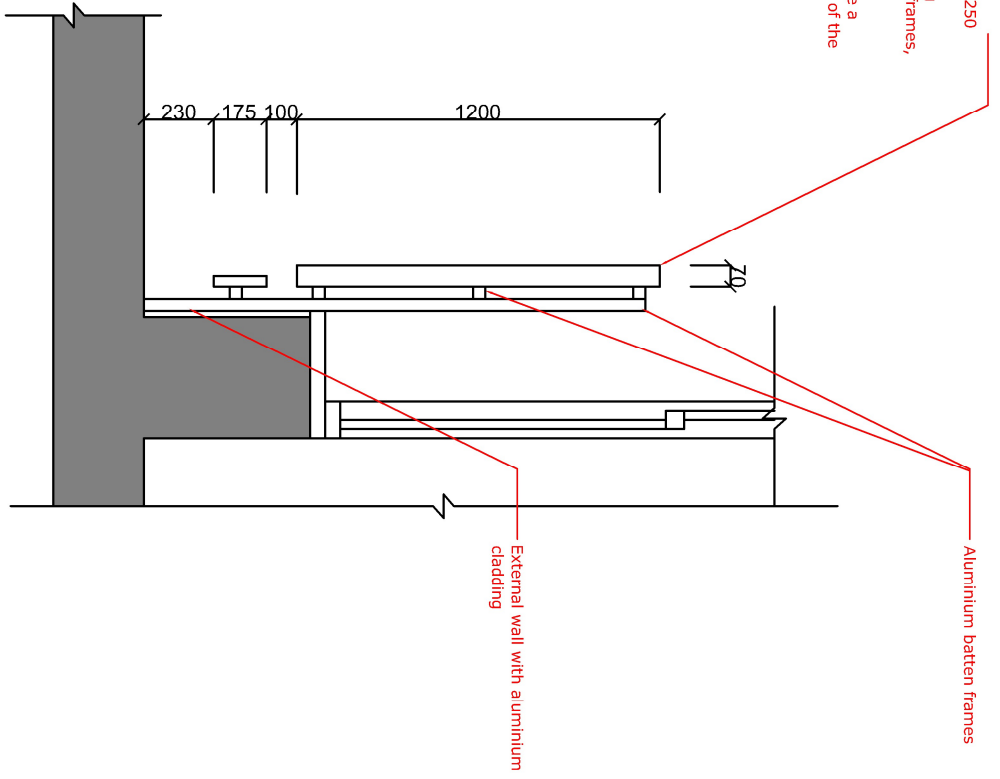

PROPOSED FASCIA SIGNAGE – SECTION
Scale 1:25

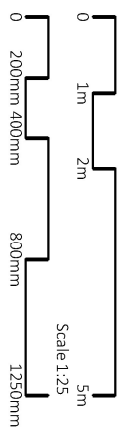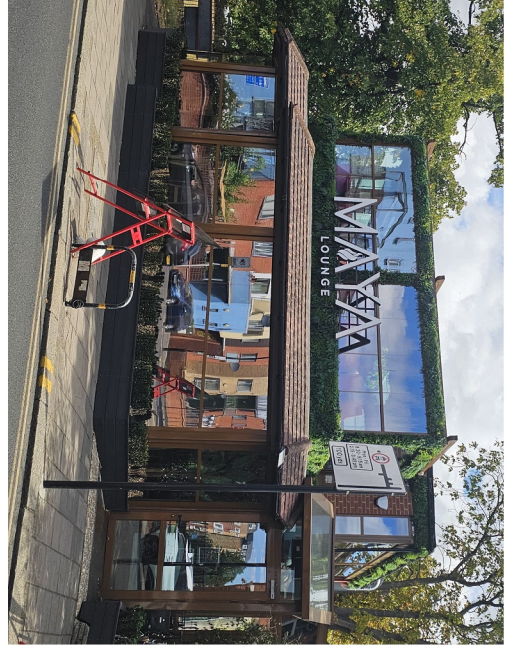

NOTES:

— Site Boundary

AKO *Design & Build Ltd*
ARCHITECTURAL & ENGINEERING DESIGN
2 CHEAPSIDE, NORTH CIRCULAR ROAD
LONDON, N13 5ED
T: 0772 333 1891, 020 3213 0192
e-mail: akosele@akogroup.co.uk
www.akogroup.co.uk

PLANNING

Drawing Title : Proposed Signage Details
Project Address: 292 High Road, London,
N22 8JZ
Scale : 1:100 / 1:25 @ A3
Drawing No : HR26-02-1 Rev. :001