

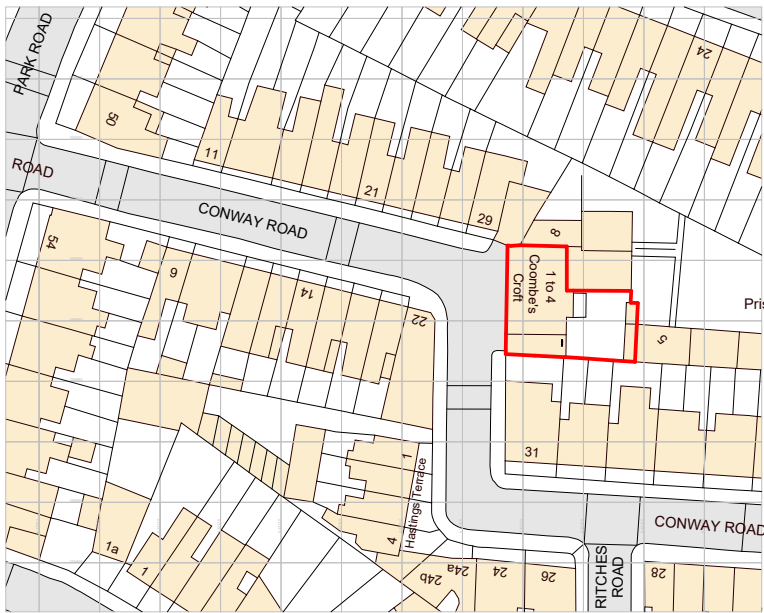


 


Site Location Plan - Planning


1 : 1250

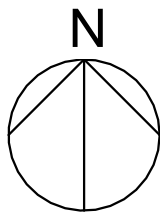

Scale Bar 1:1250


 


Scale Bar 1:500

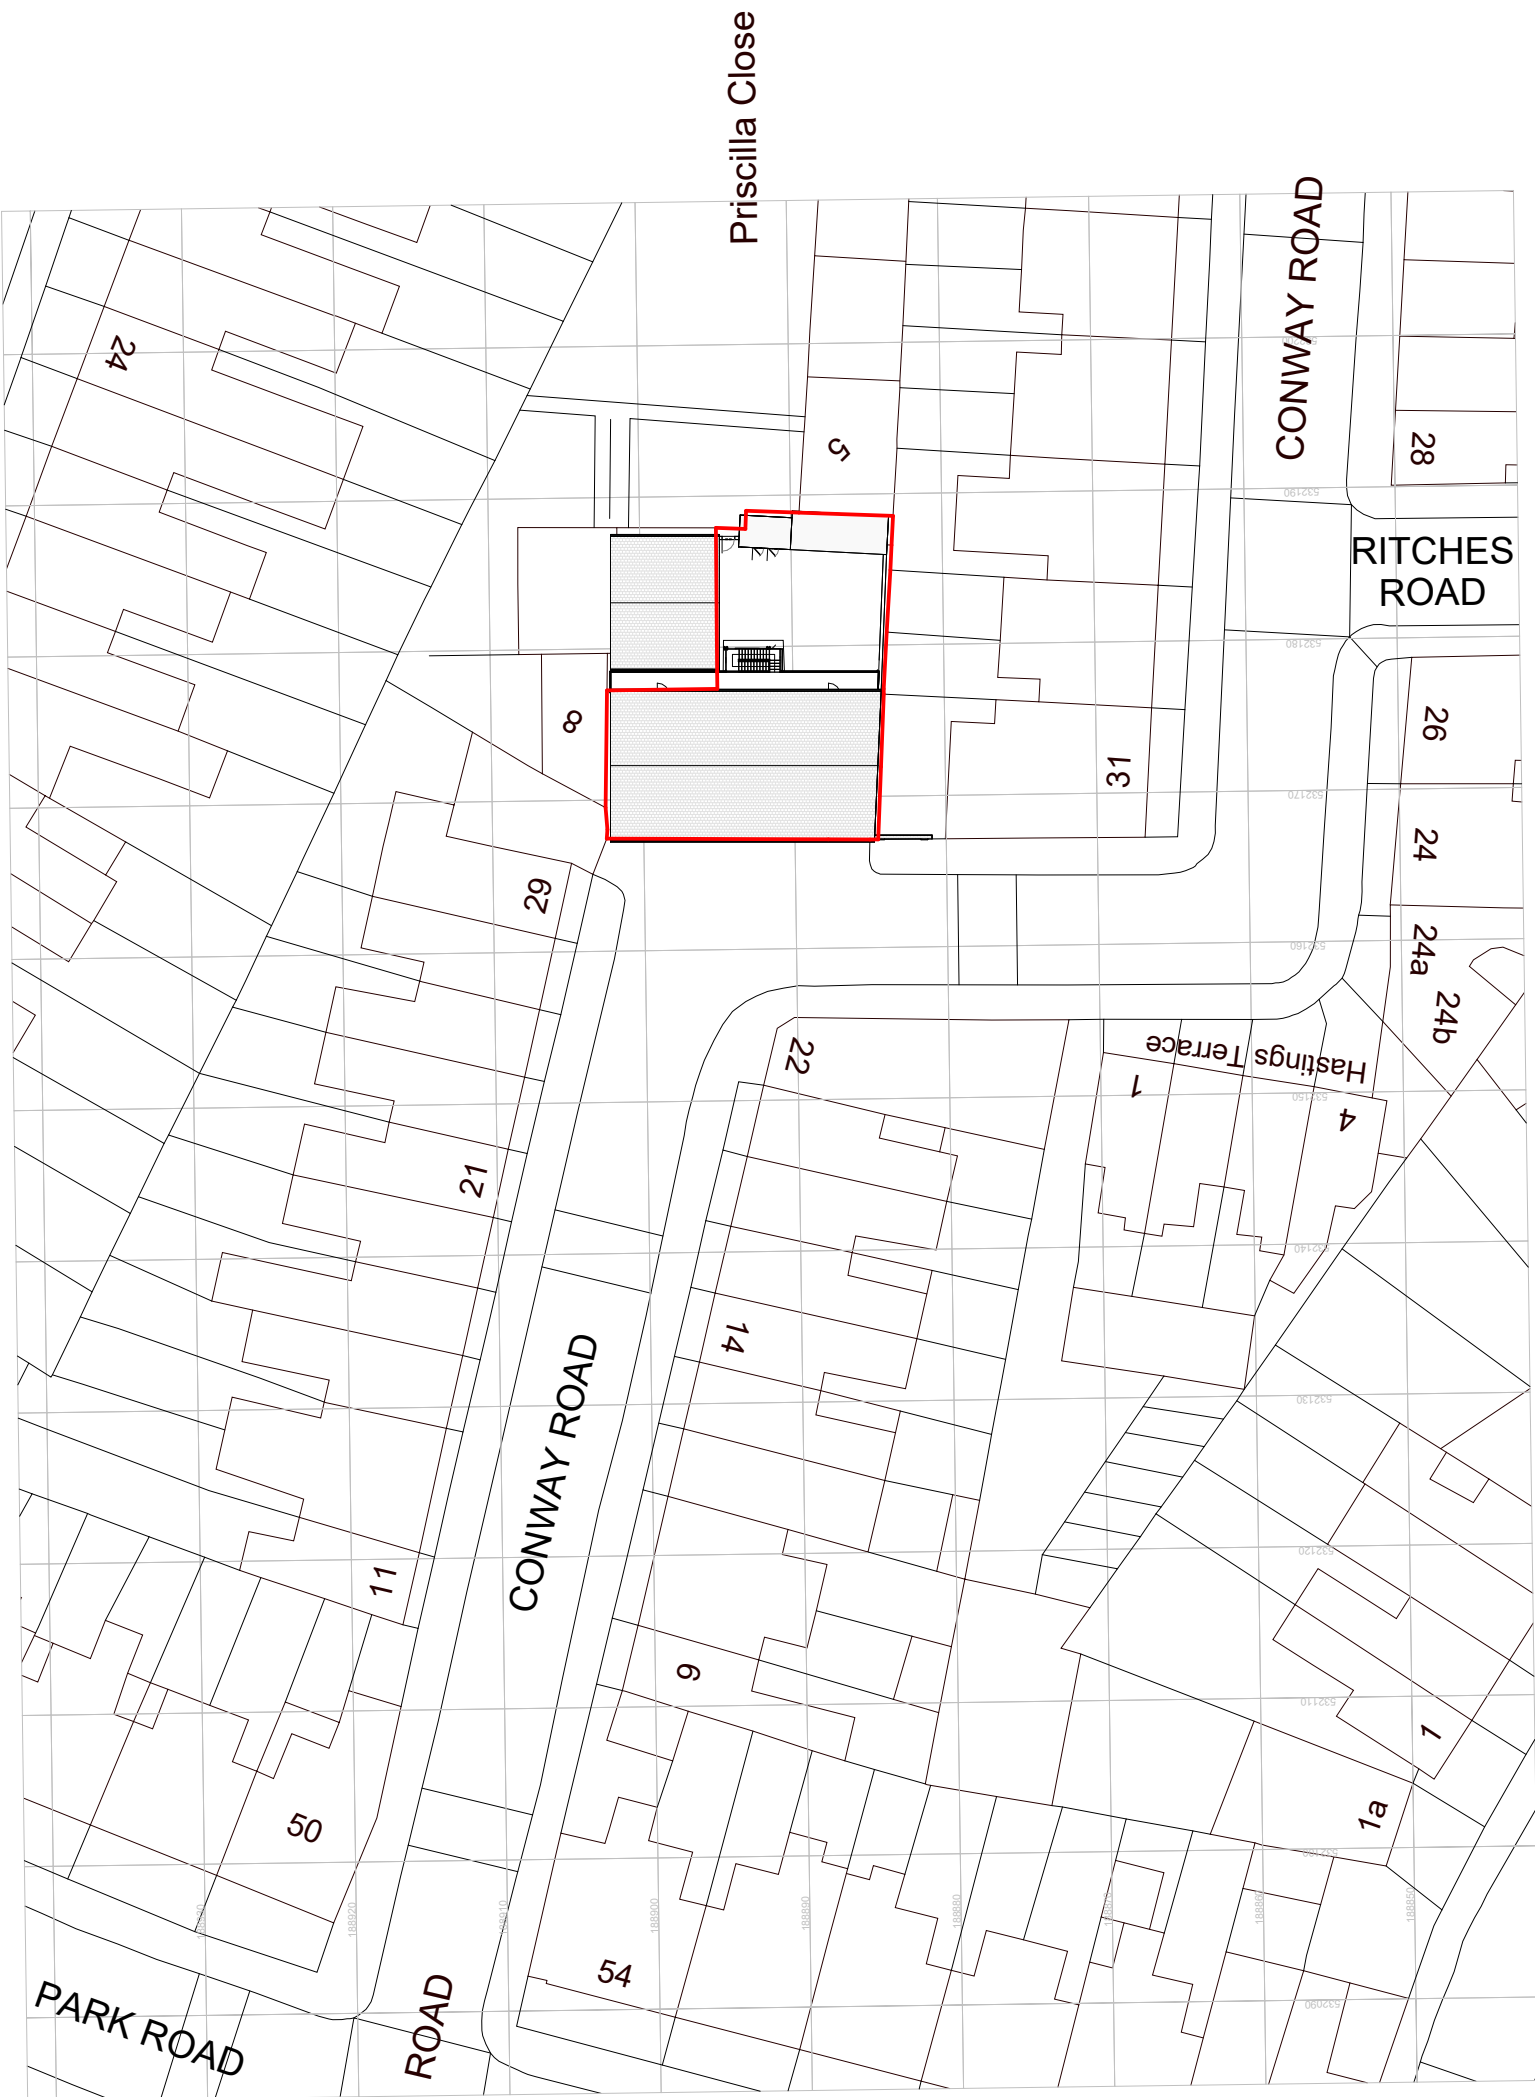


Exsiting Site Block Plan - Planning

1 : 500

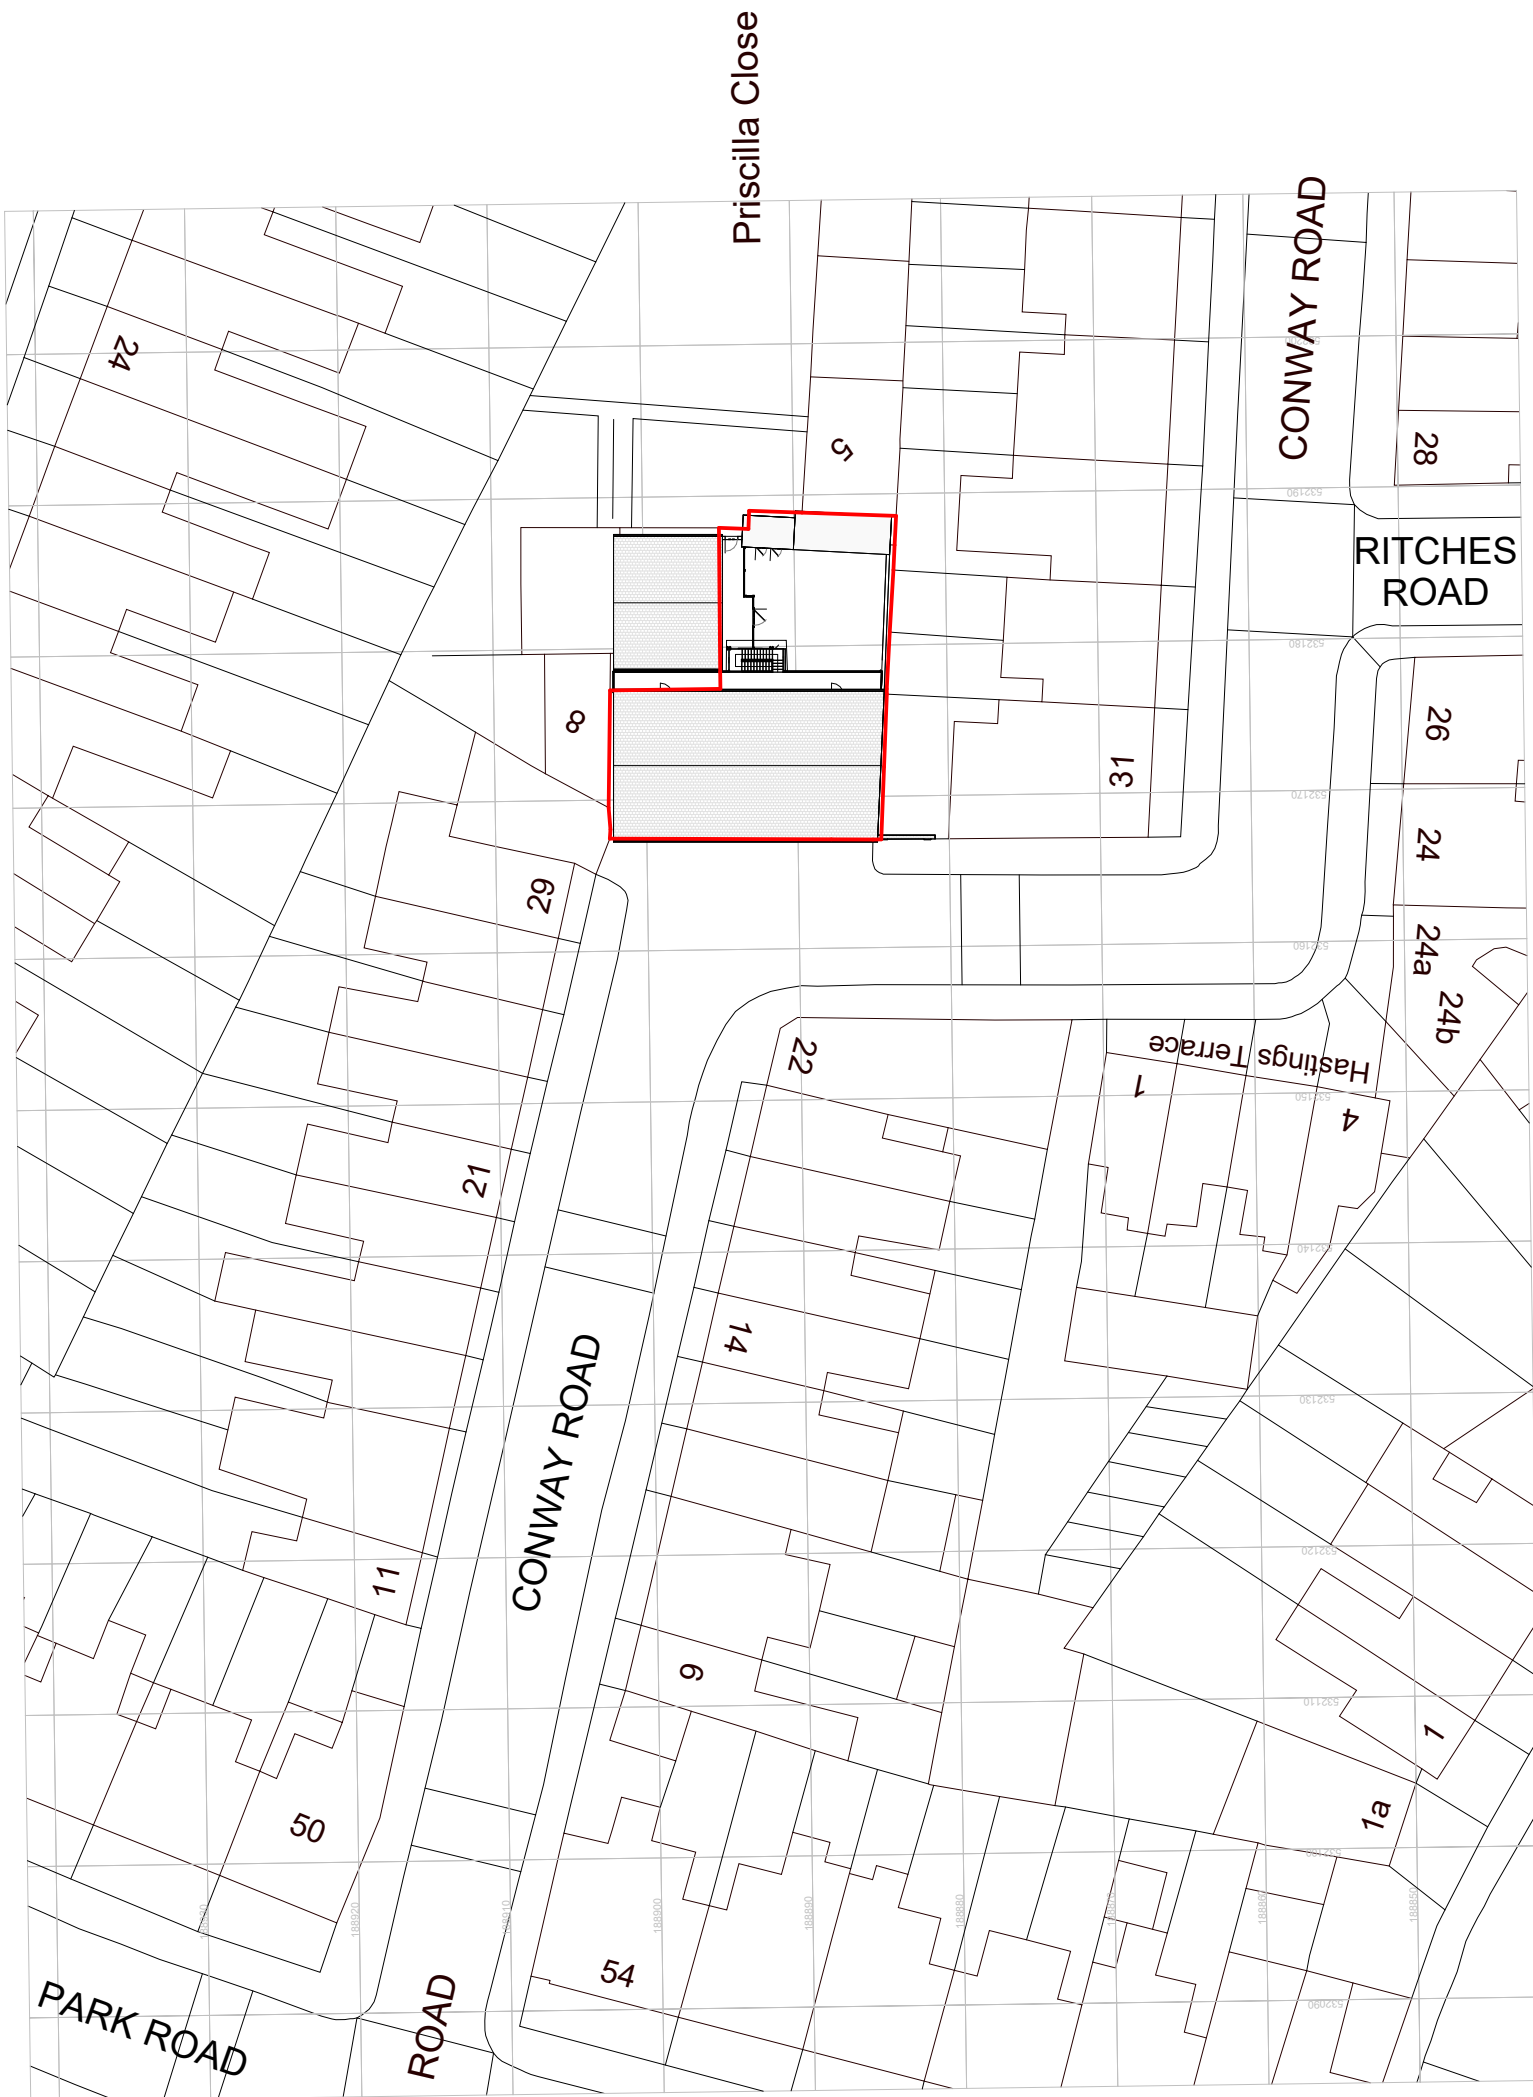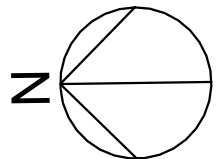


Proposed Site Block Plan - Planning

1 : 500

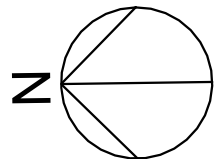

P1	Issued for Planning	26/08/25	MT	AR
Rev	Comment	Date	Chk	Appr
Project No:	Scale @ A1:	As indicated	Drawn By:	Author
6000294				

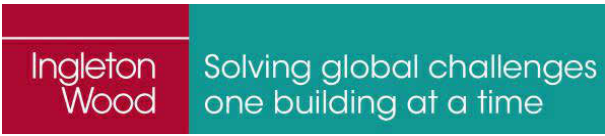

Project:

Haringey SEND Respite Centre

Coombs Croft, 29A Conway Rd,
London N15 3BB

Client:

Haringey Council

Title:

Location and Site Plans - Planning

Drawing Number:

6000294-IWD-ST-XX-DR-A-2101

Status:	Purpose of Issue:	Revision:
A3	Planning Issue	P1