



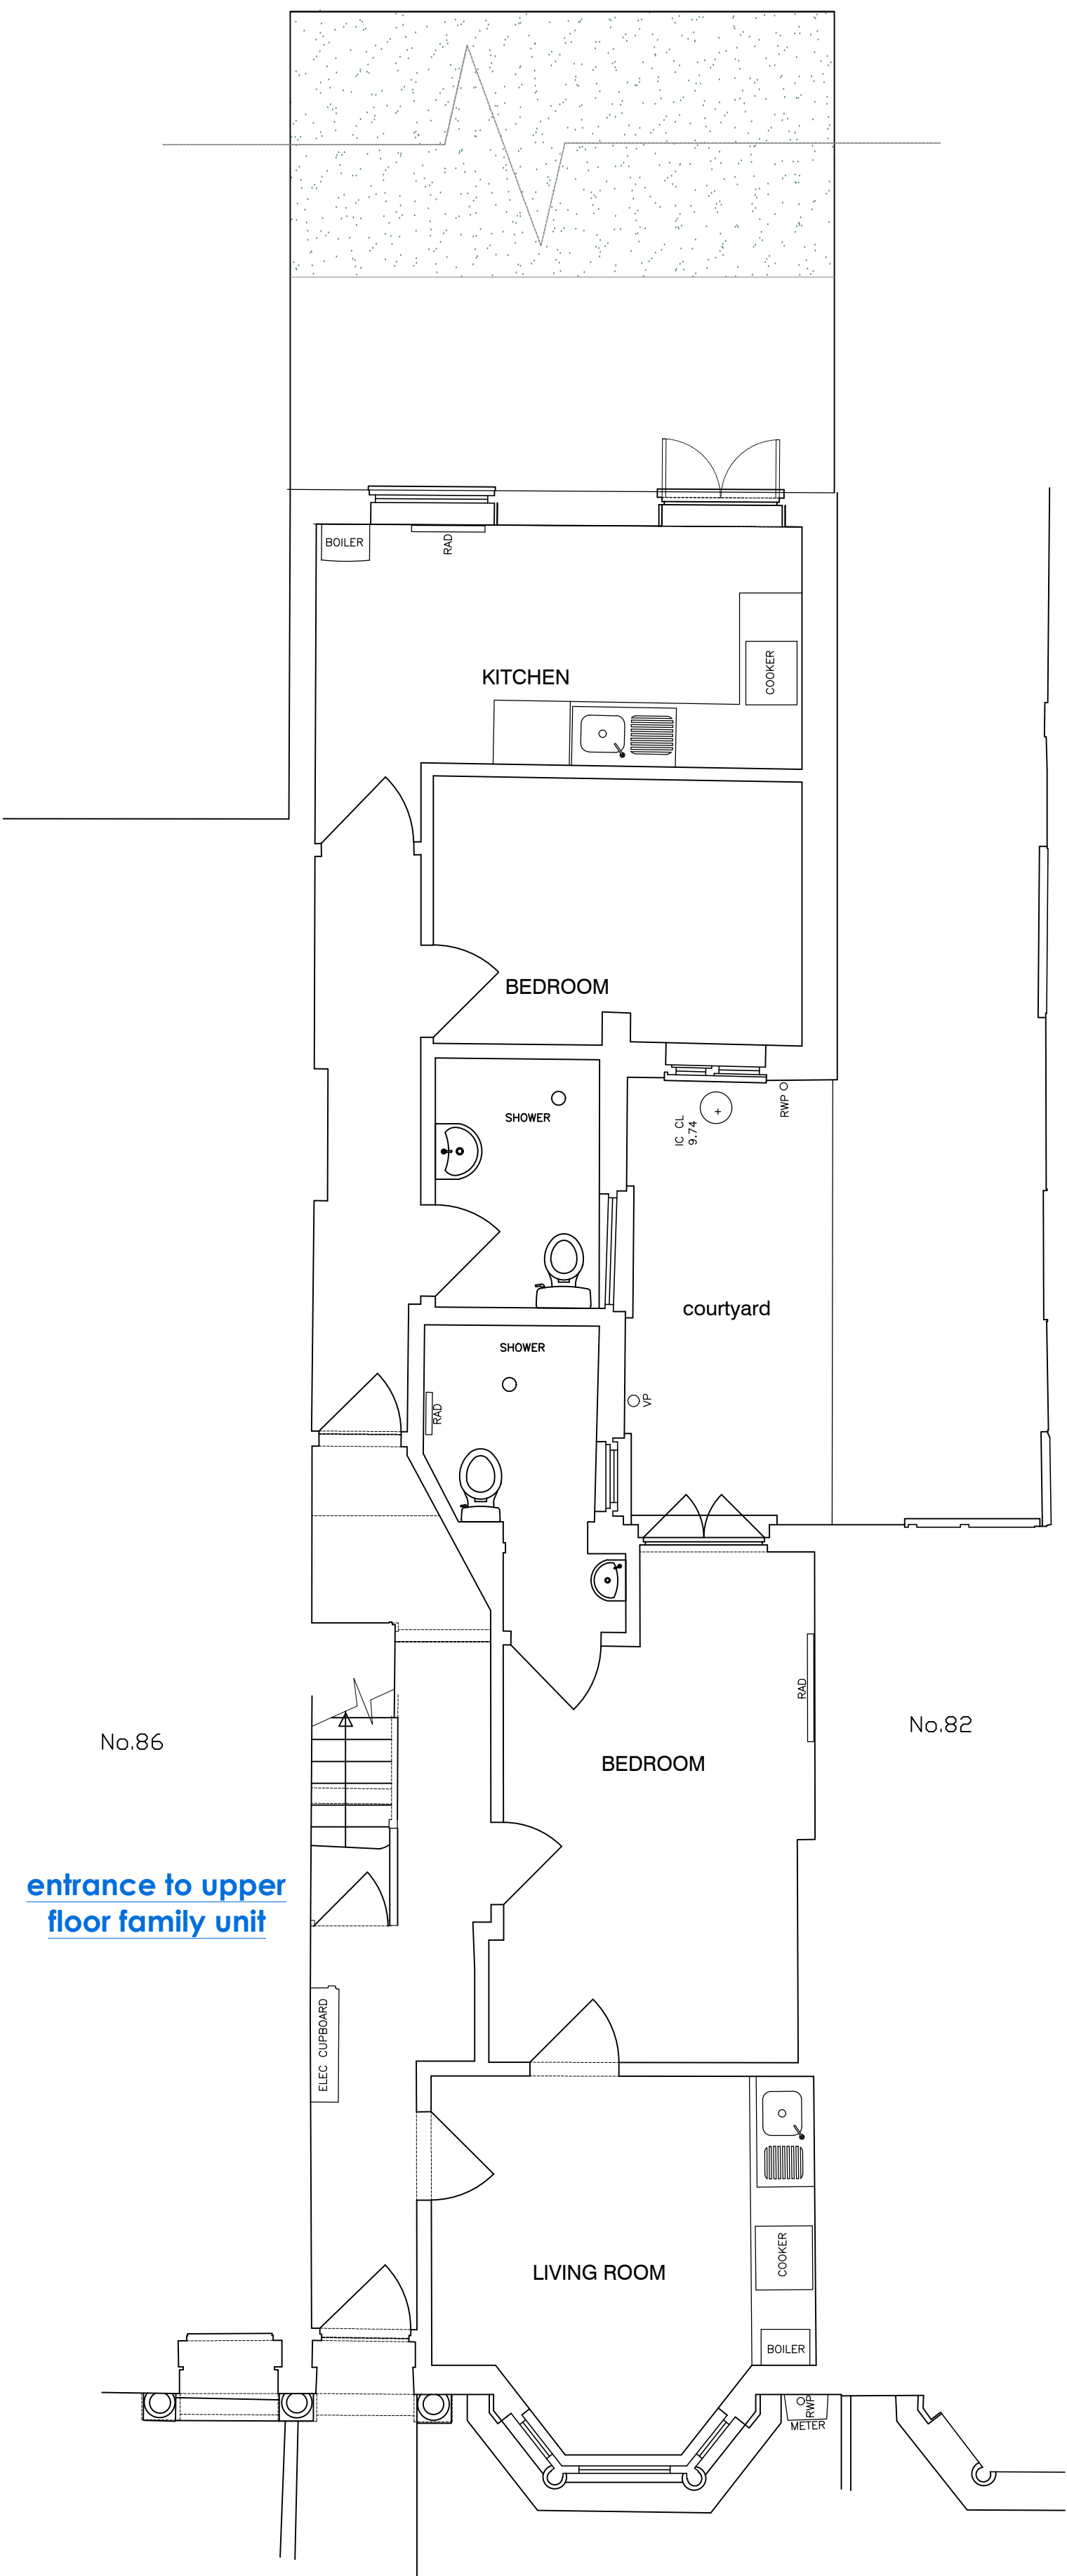


GROUND FLOOR LAYOUT REMAINS AS EXISTING
TO ACCOMMODATE BOTH EXG DISABLEDOCCUPANTS


PROPOSED
GROUND FLOOR PLAN
SCALE 1:50

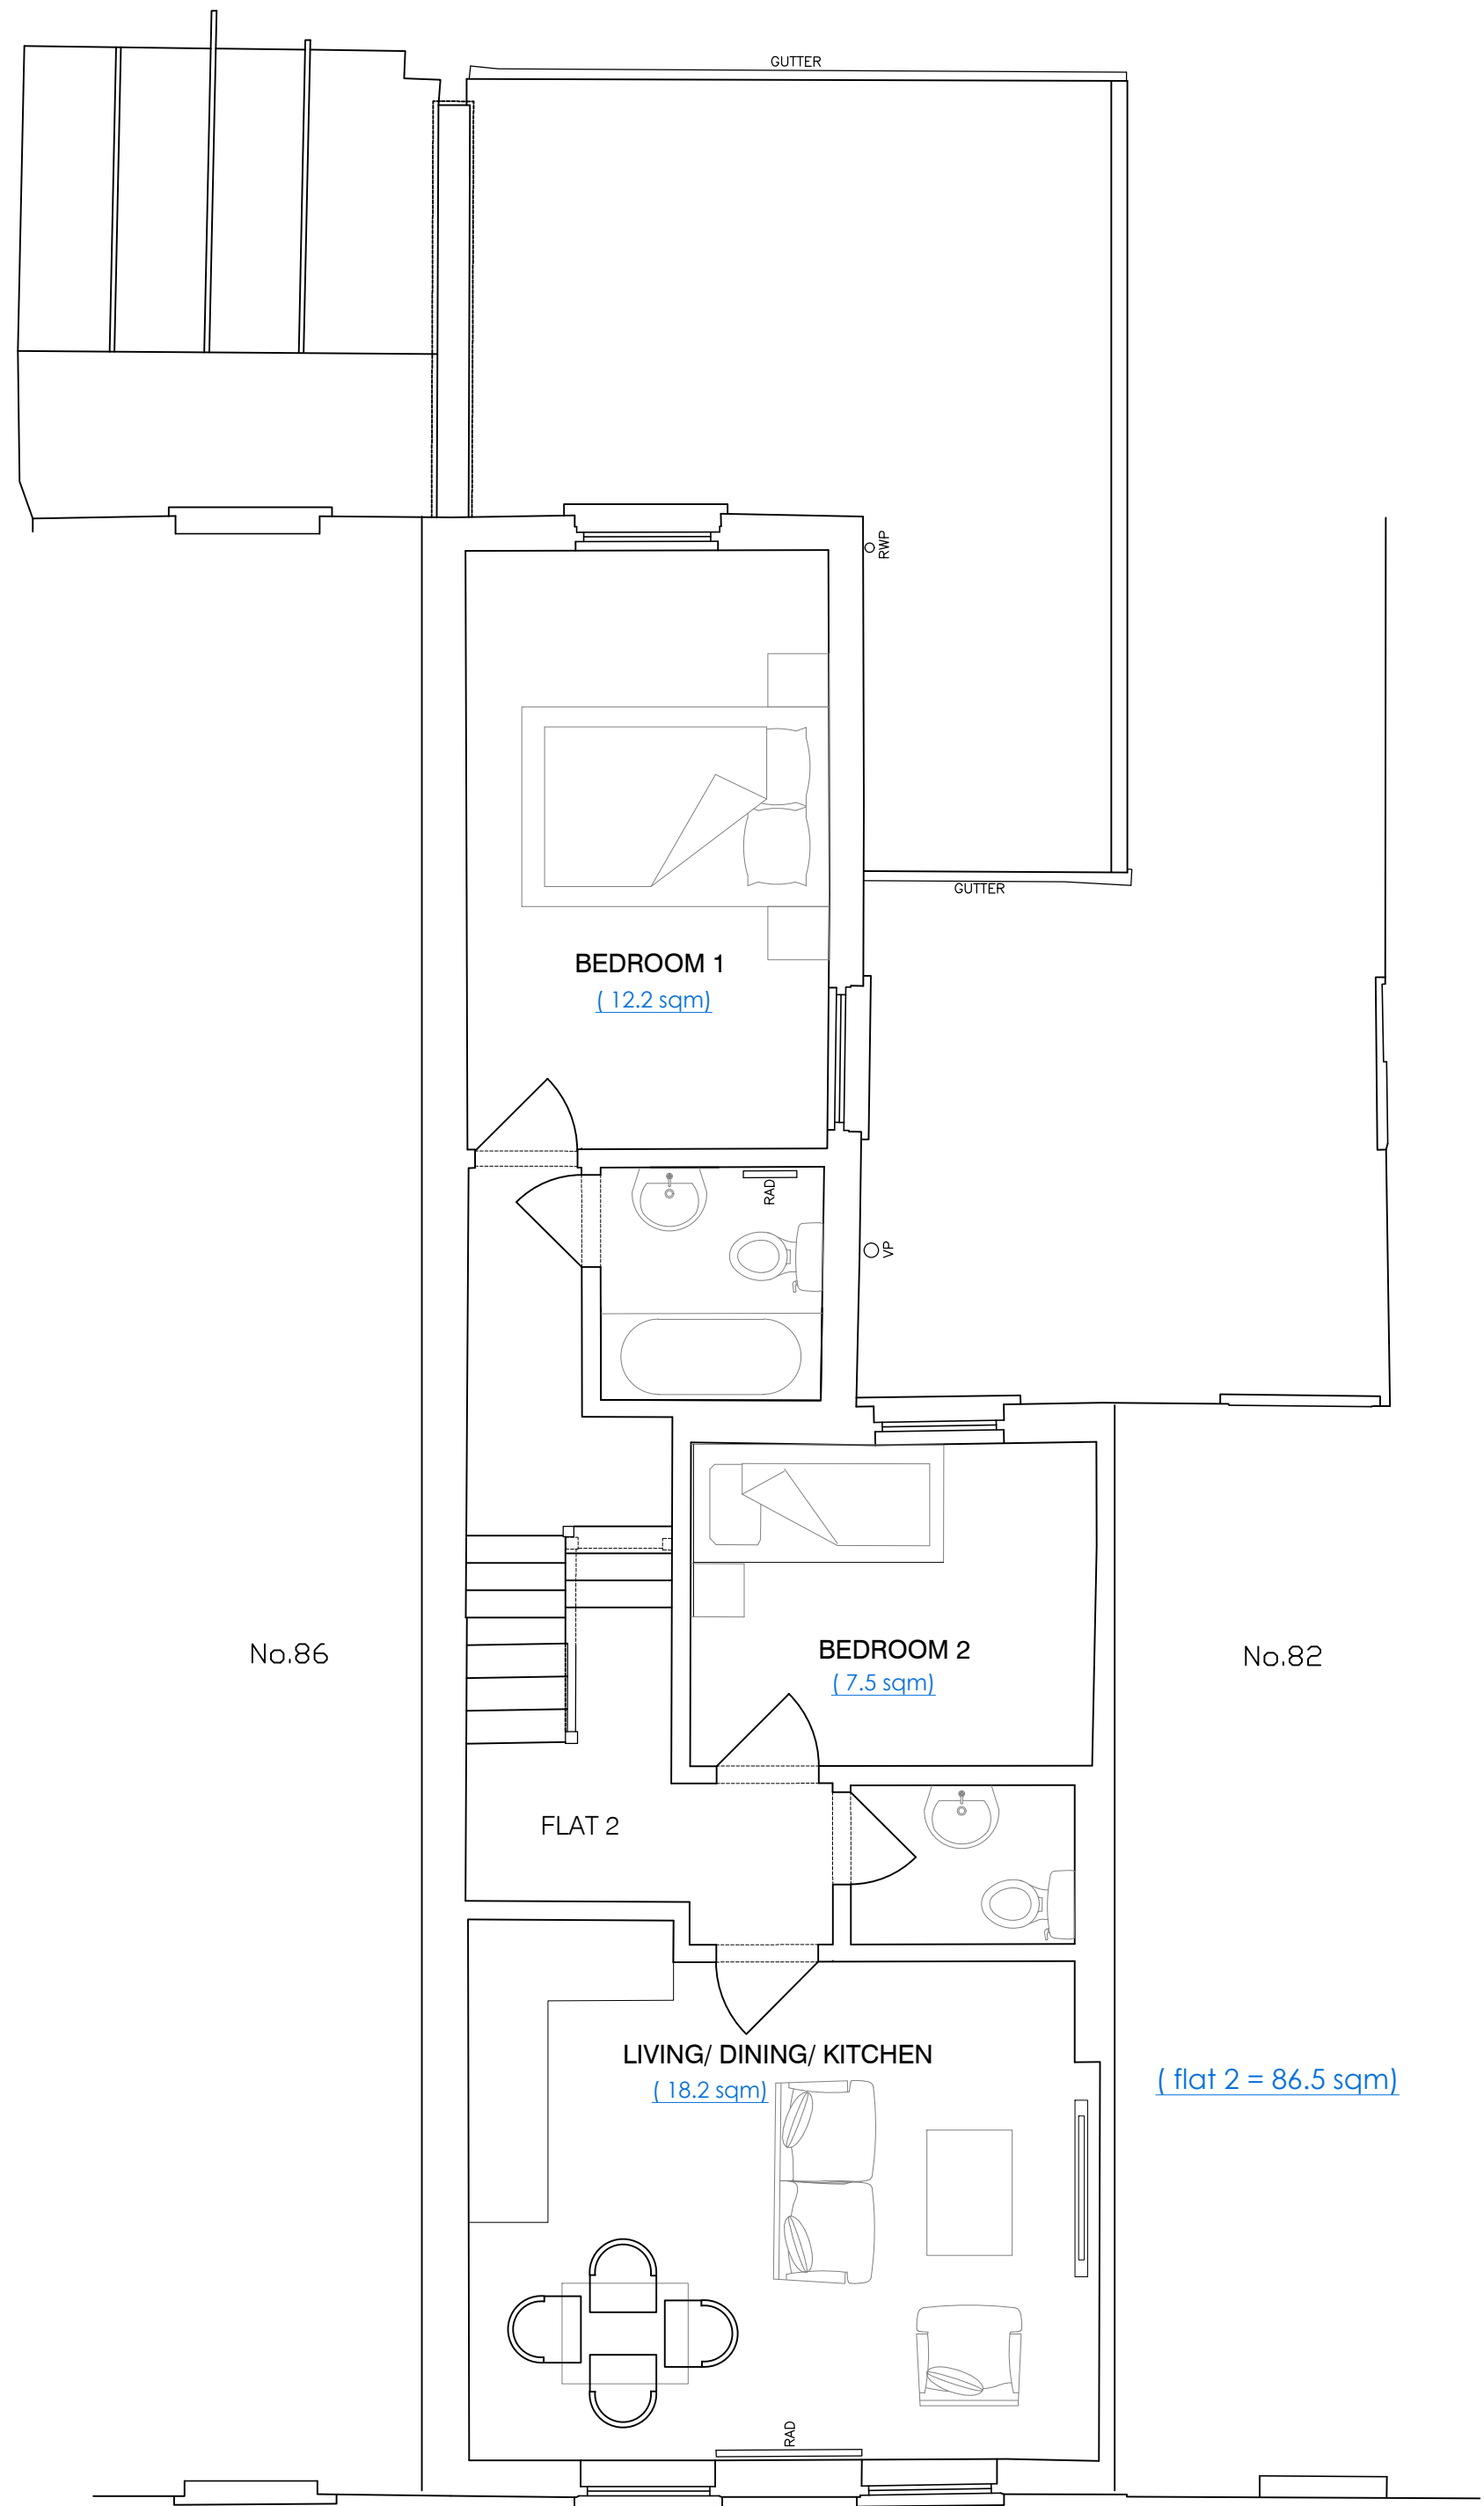

PROPOSED
FIRST FLOOR PLAN
SCALE 1:50

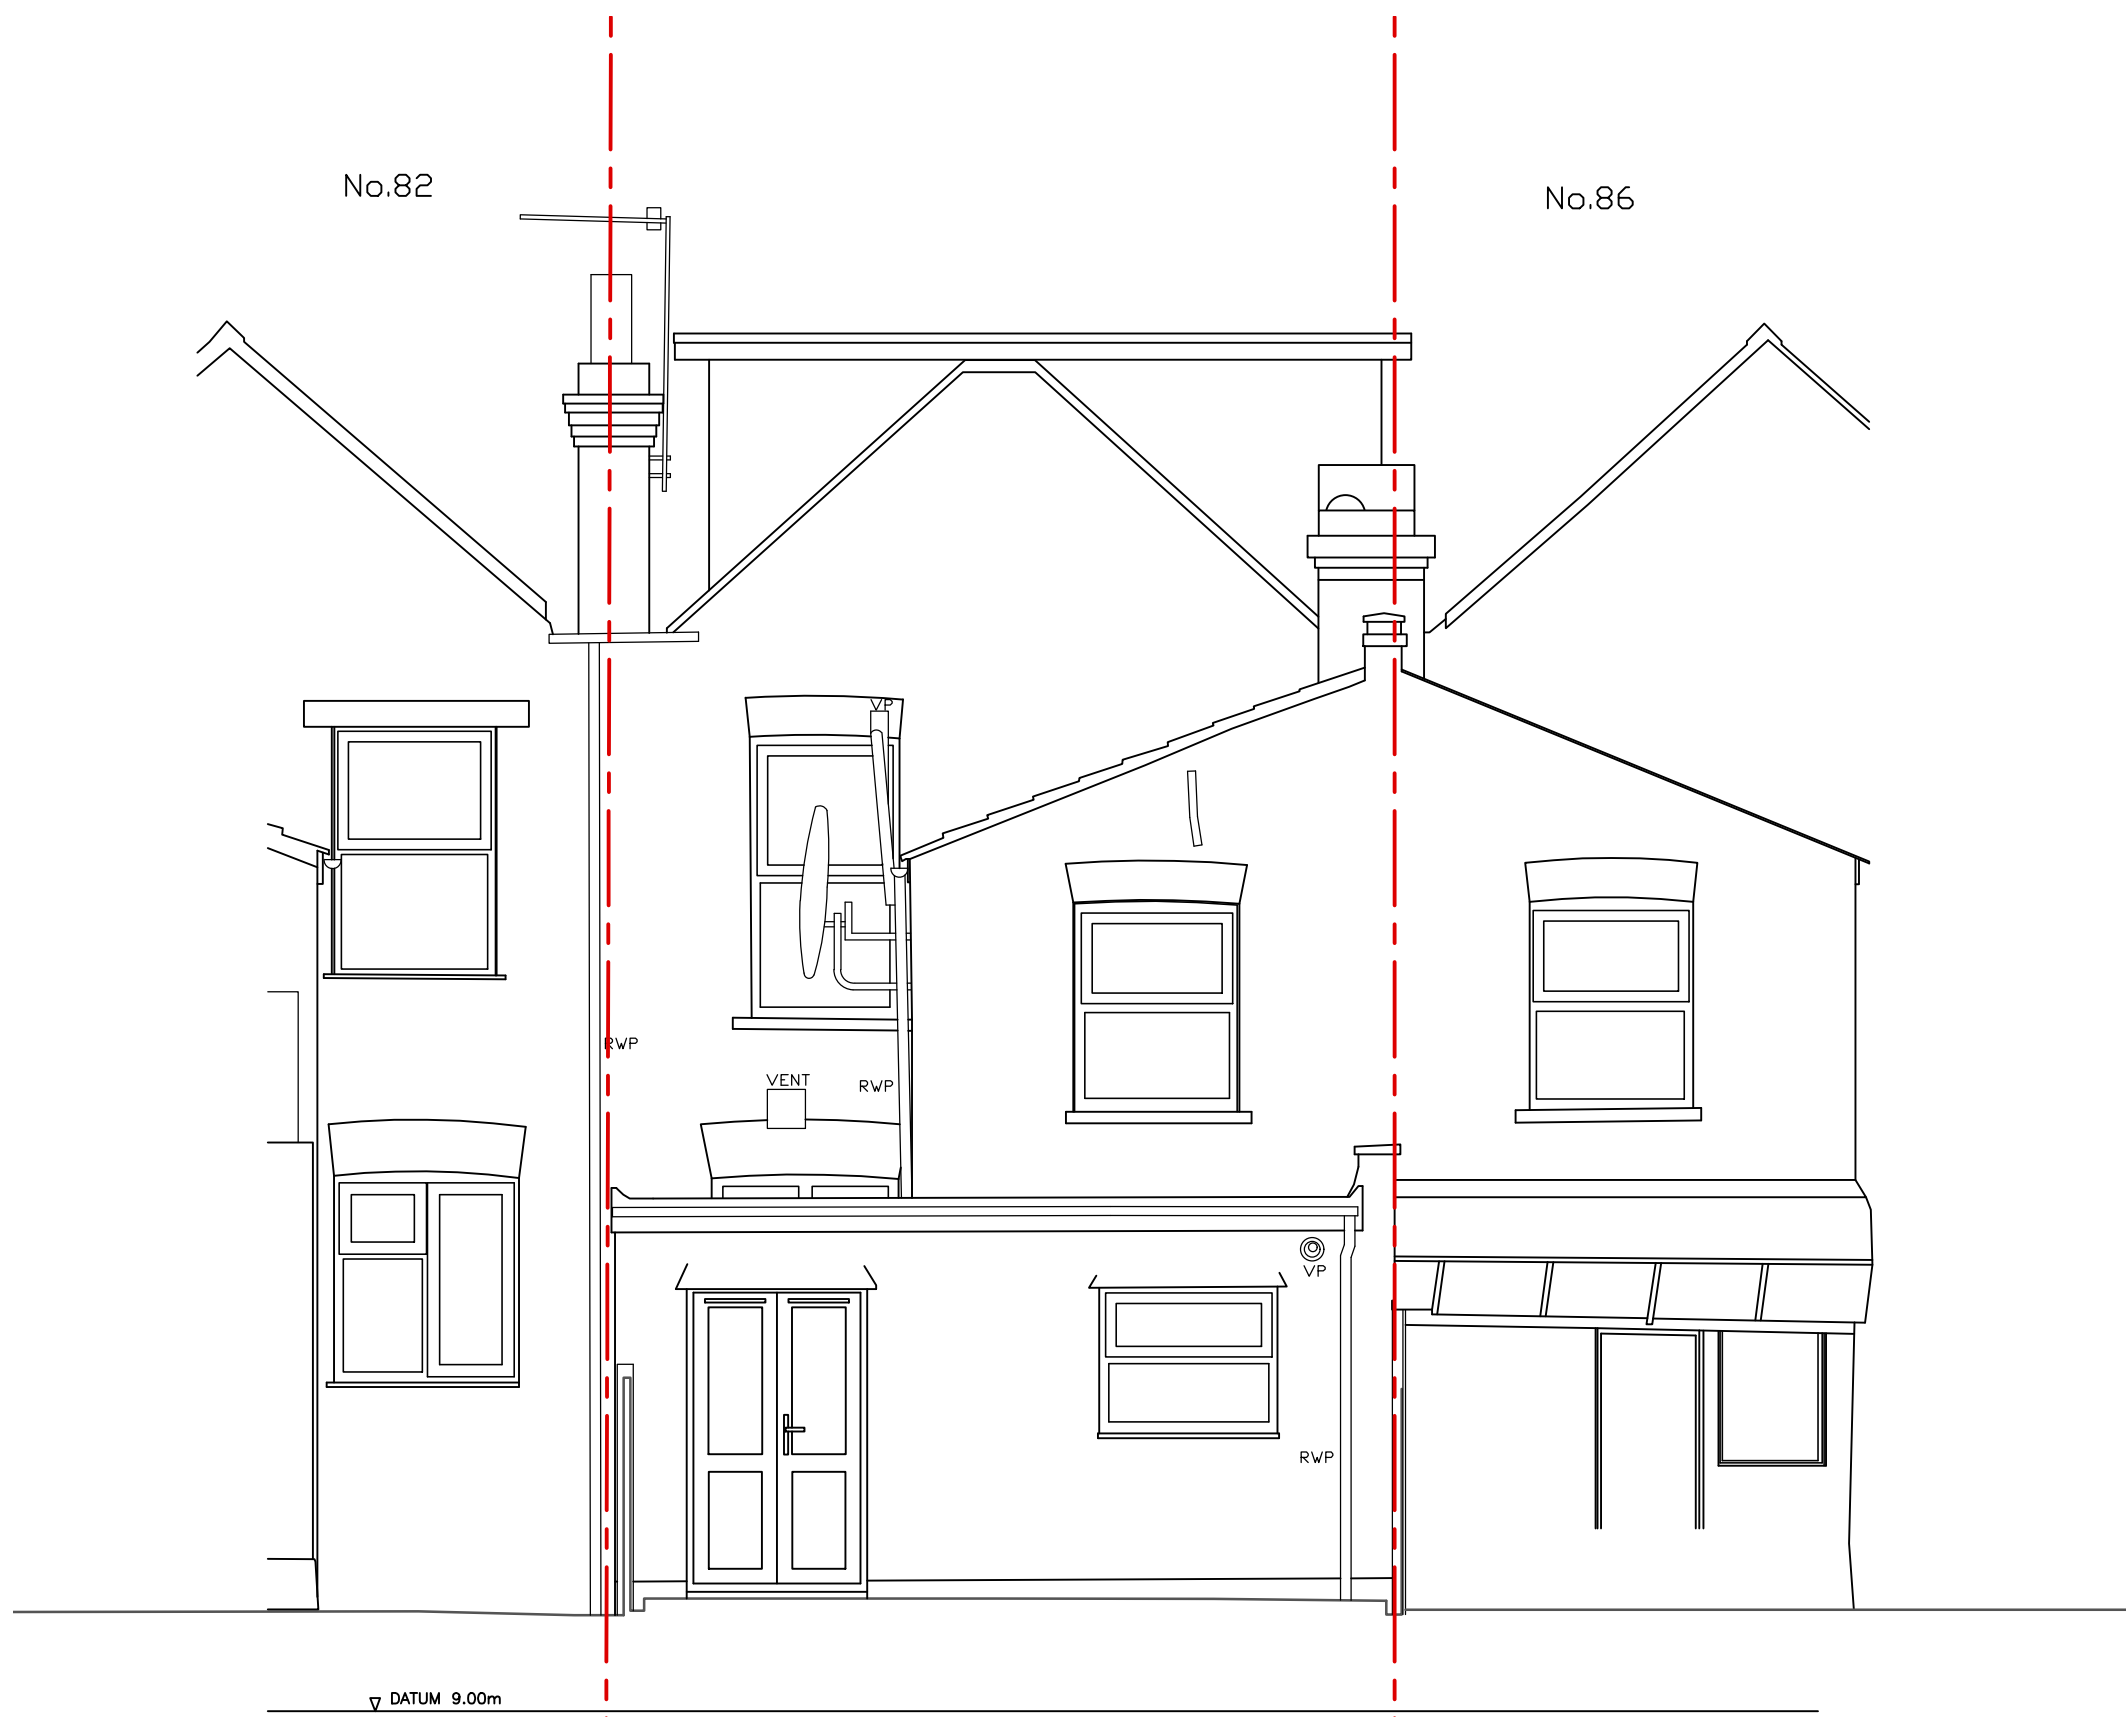


PROPOSED
REAR ELEVATION
SCALE 1:50

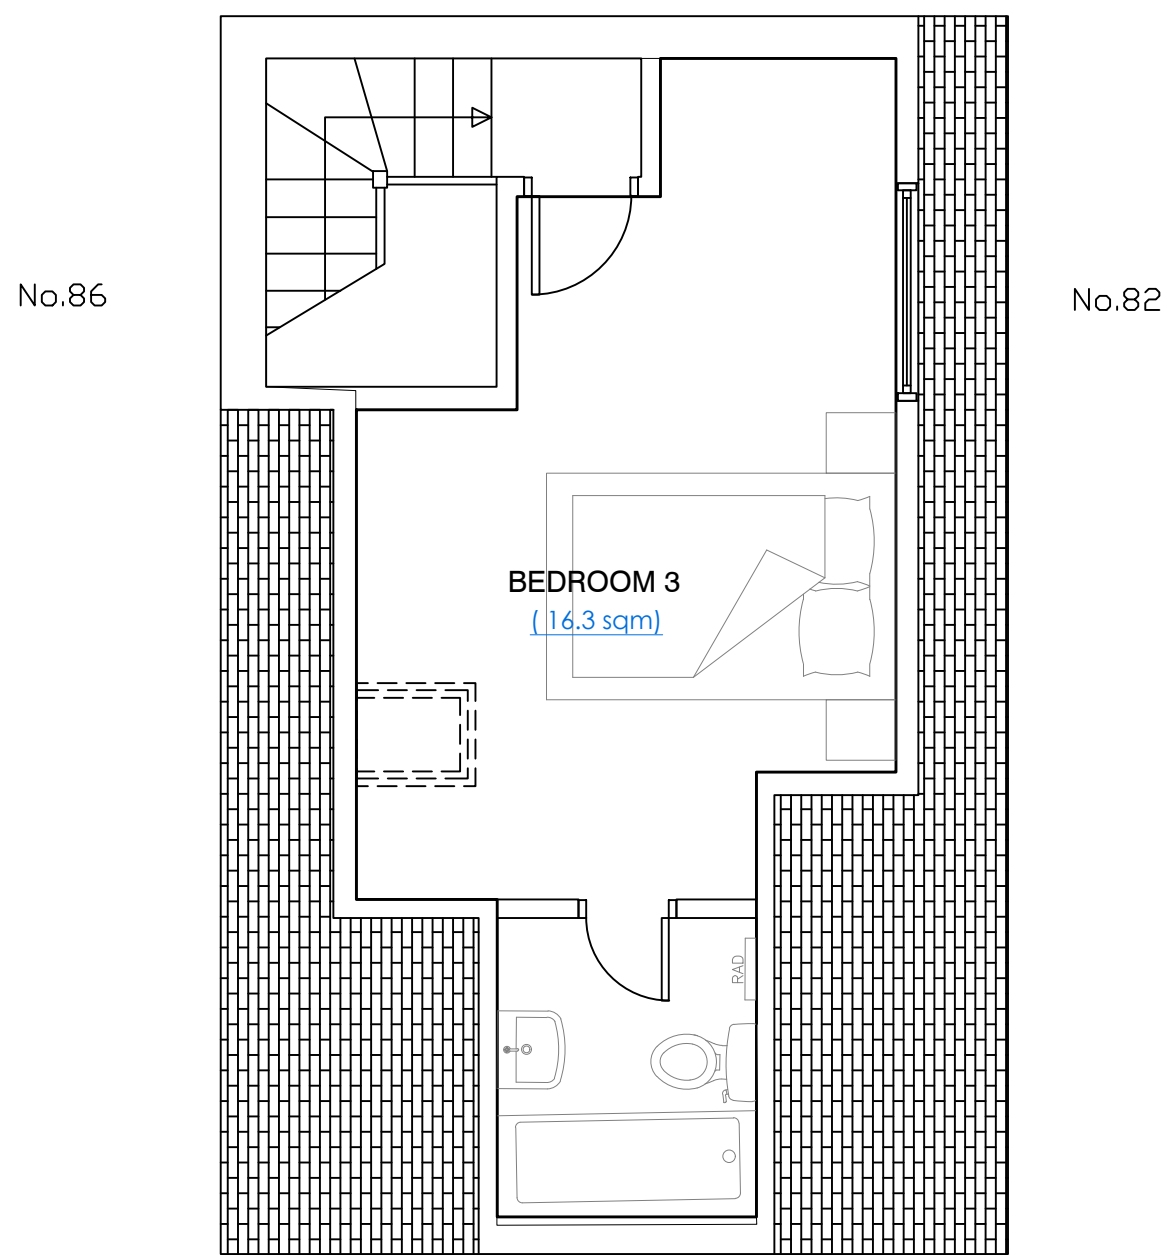

PROPOSED
SECOND FLOOR PLAN
SCALE 1:50

Rev.	Date	Drawn	Description
A	12/08/26	-	generally revised ...

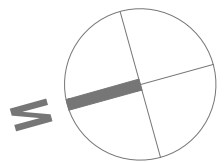

Project:	B4 Alexandra Road, N8 0LJ	Drawn:	TM
Client:	A. Papadopoulos	Checked:	AS
Title:	Drawing Description	Date:	20/05/26
Scale:	150 @A1 (1:100 at A3)	Status:	Planning
Drawing Number:	1768.P.03	Revision:	A