


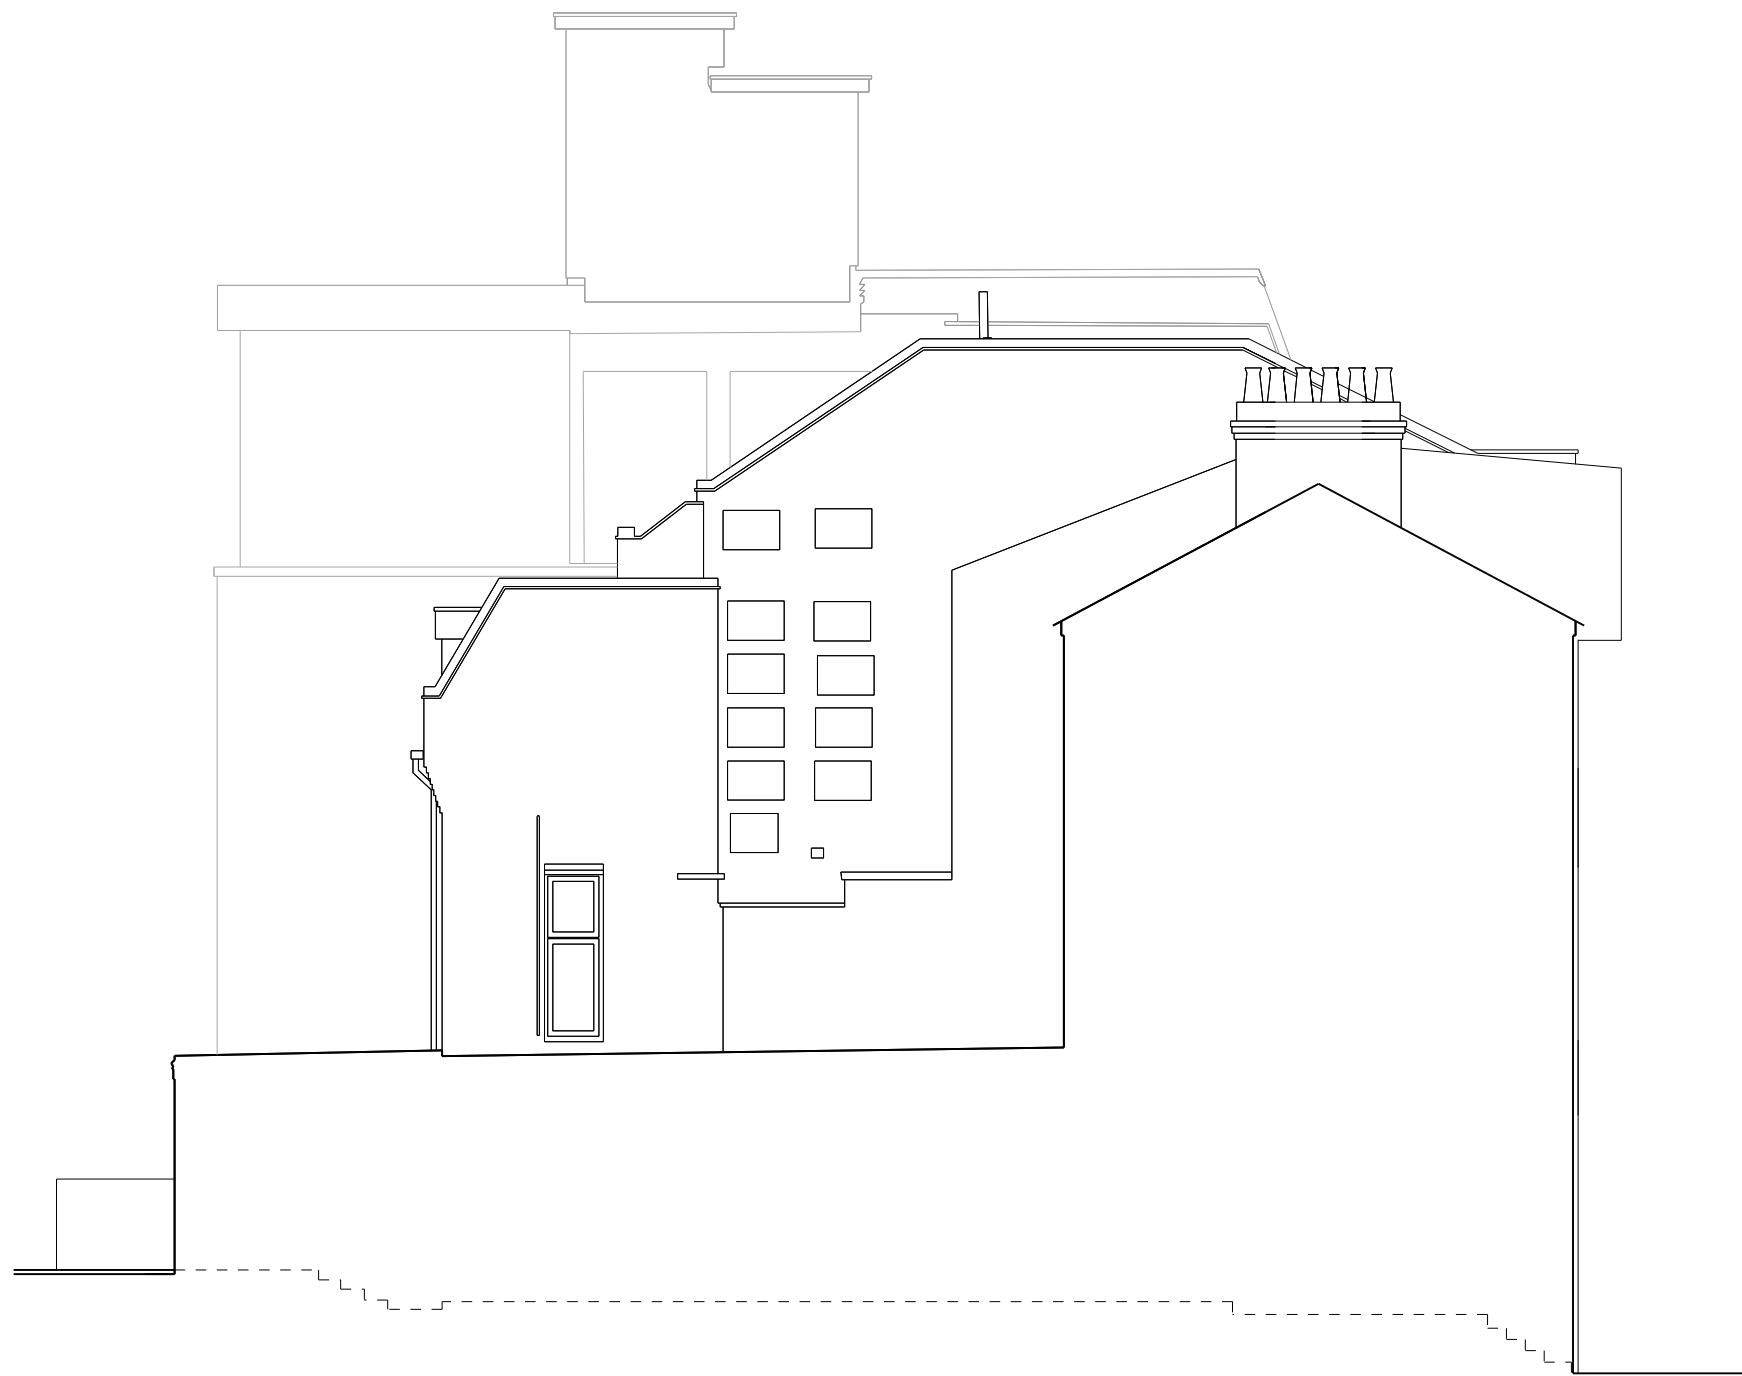

NORTH ELEVATION

+56.182
Top of Roof

+51.740
Third Floor Level

+49.040
Second Floor Level

+45.430
First Floor Level

+42.550
Ground Floor - FFL

+42.720
Ground Floor - FFL

+41.770
Pavement Level (Front)

+40.000
Datum

© 2025 Islington Architects Ltd

Rev	Description	Date	Rev	Description	Date
-----	-------------	------	-----	-------------	------

REVISIONS

GENERAL NOTES
This drawing is not to scale (unless submitted to planning). All dimensions are in millimetres unless otherwise stated.
Accurate Measured Survey must be taken prior to proceeding beyond RIBA Stage C.
Any discrepancies to be reported to Islington Architects Ltd
Scale, Sizes & Dimensions tbc with Specialist Measured Survey



RIBA 
Chartered Practice

ISLINGTON ARCHITECTS LTD

CLIENT / APPLICANT
Georgallis Family Holdings Ltd

SITE
8 Middle Lane, London N8 8PL

STATUS
RIBA Stage 3 / Planning

TITLE
Side Elevation - Existing

DESIGNED & CHECKED
Ade

DRAWN
Ade

SCALE
1:100

DRG NO.
260_P_01_009

REV

ORIGINAL SIZE
A3

DATE
21.08.25