



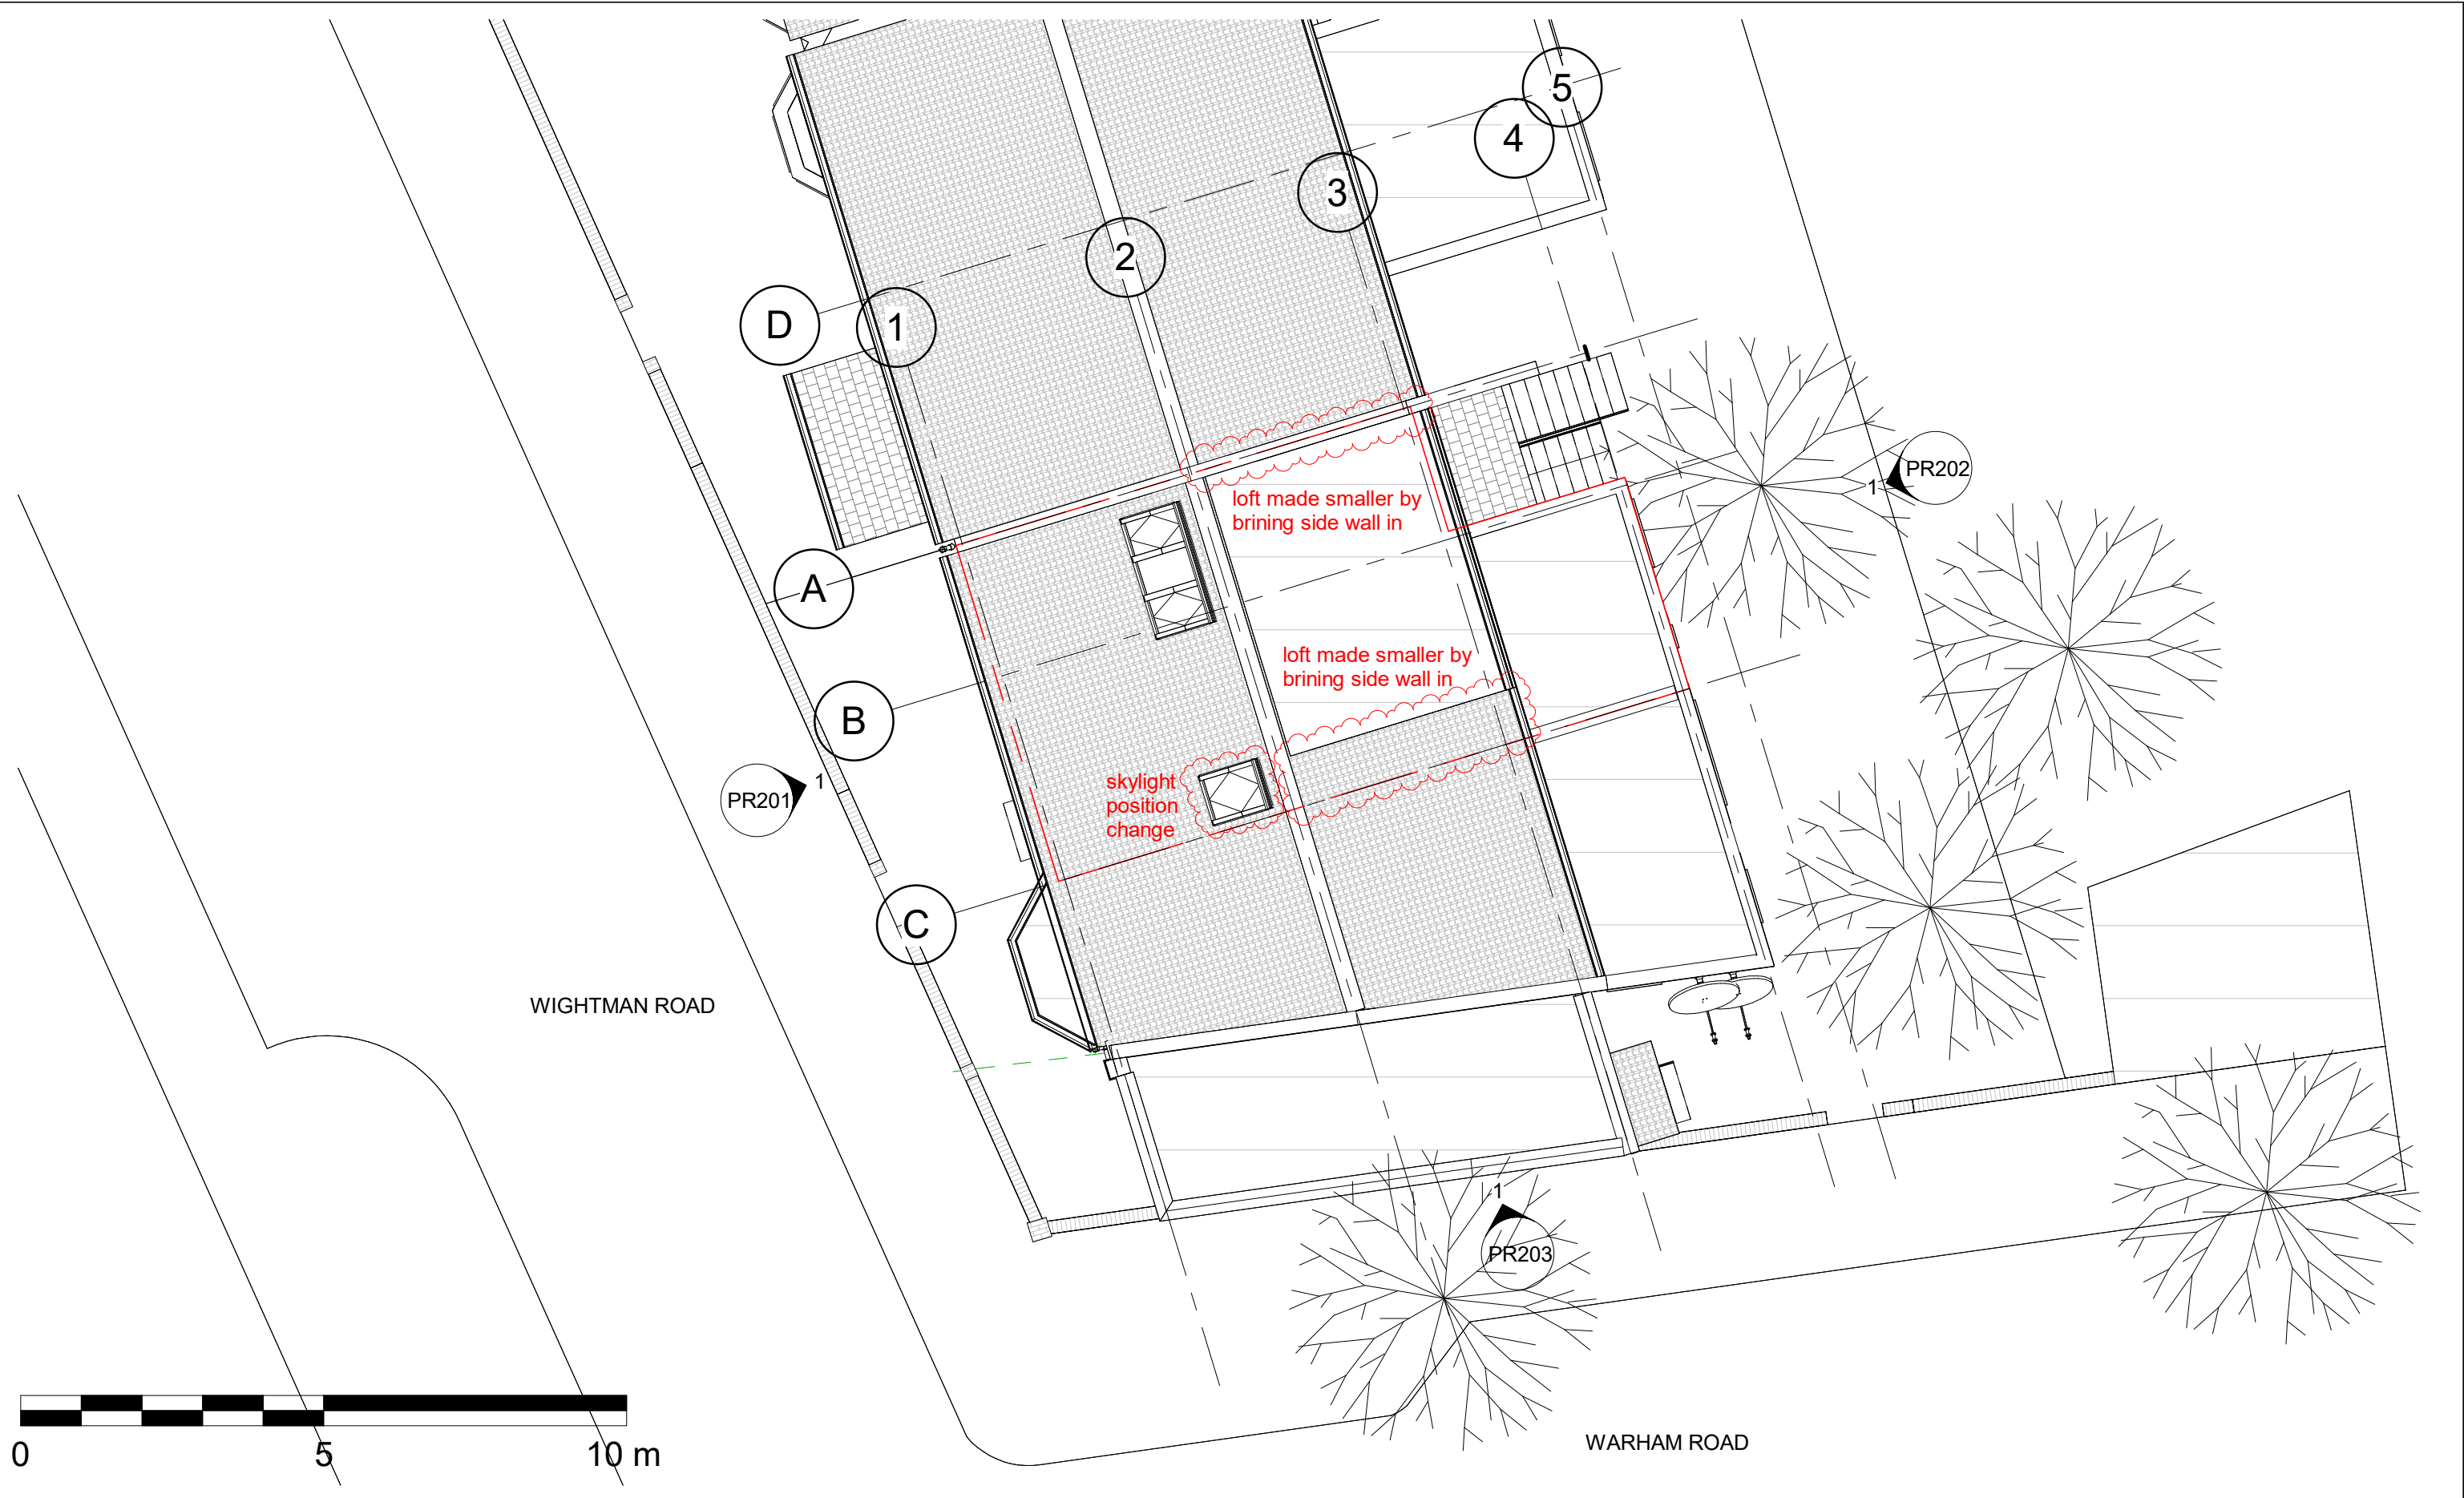

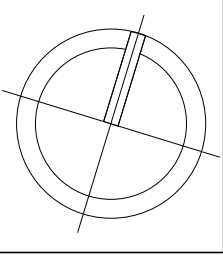

No.	Description	Date
1	Revision 1 - Planning	02/03/26
2	Revision 2 - Planning	10/08/26

CODE	STATUS	SUITABILITY DESCRIPTION	PURPOSE OF ISSUE
			PLANNING

PROJECT		CLIENT	
140-4 Wightman Road, London, N8 0BD		Angela Peters & Richard Glover	
SHEET		Date Issue Date	Project number
Proposed Site Plan		031	Scale at A3 1 : 100
		Drawn by Louise Otto	DRWAING NUMBER
		Checked by N/A	PR100
			REV 2