

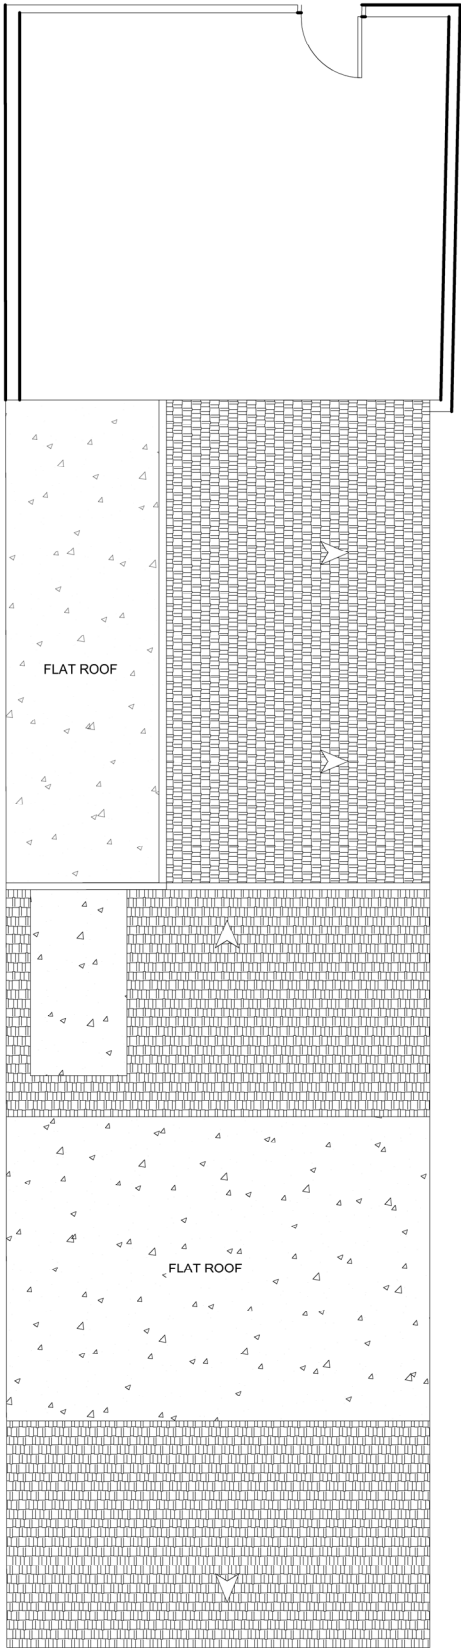


- Notes
- 1-This drawing is not for construction.
 - 2-All dimensions are to be checked on site and the Architect is to be inform of any discrepancies before construction commences.
 - 3-All references to drawings refer to current revision of that drawing.
 - 4-The drawings are ATLAS LICENSING property and should not be copied, reproduced or disclosed without written permission.

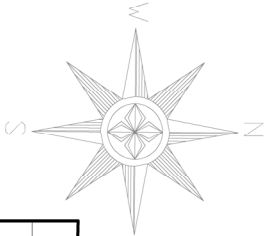

EXISTING ROOF PLAN

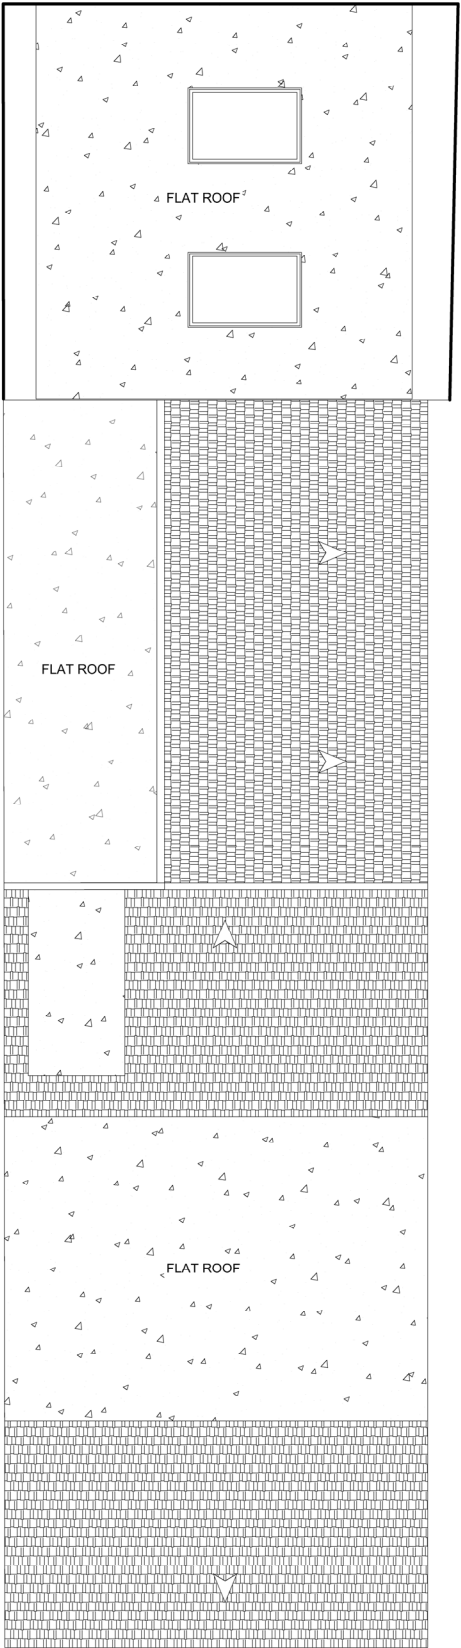

PROPOSED ROOF PLAN

ADDRESS : 335 GREEN LANES , London N4 1DZ		PROJECT EXISTING PROPOSED Ground Floor Plan	CLIENT	ATLAS LICENSING 455 West Green Road London N15 3PW admin@atlaslicensing.co.uk 0208 098 21 18
SHEET 1/1		DATE 04-08-2026	REFERENCE NUMBER GL-1012-GBFP	
SCALE 1/100 @A4			DRAWN BY	
			N.O. CHECKED BY	
01m2m3m4m5m10m				