


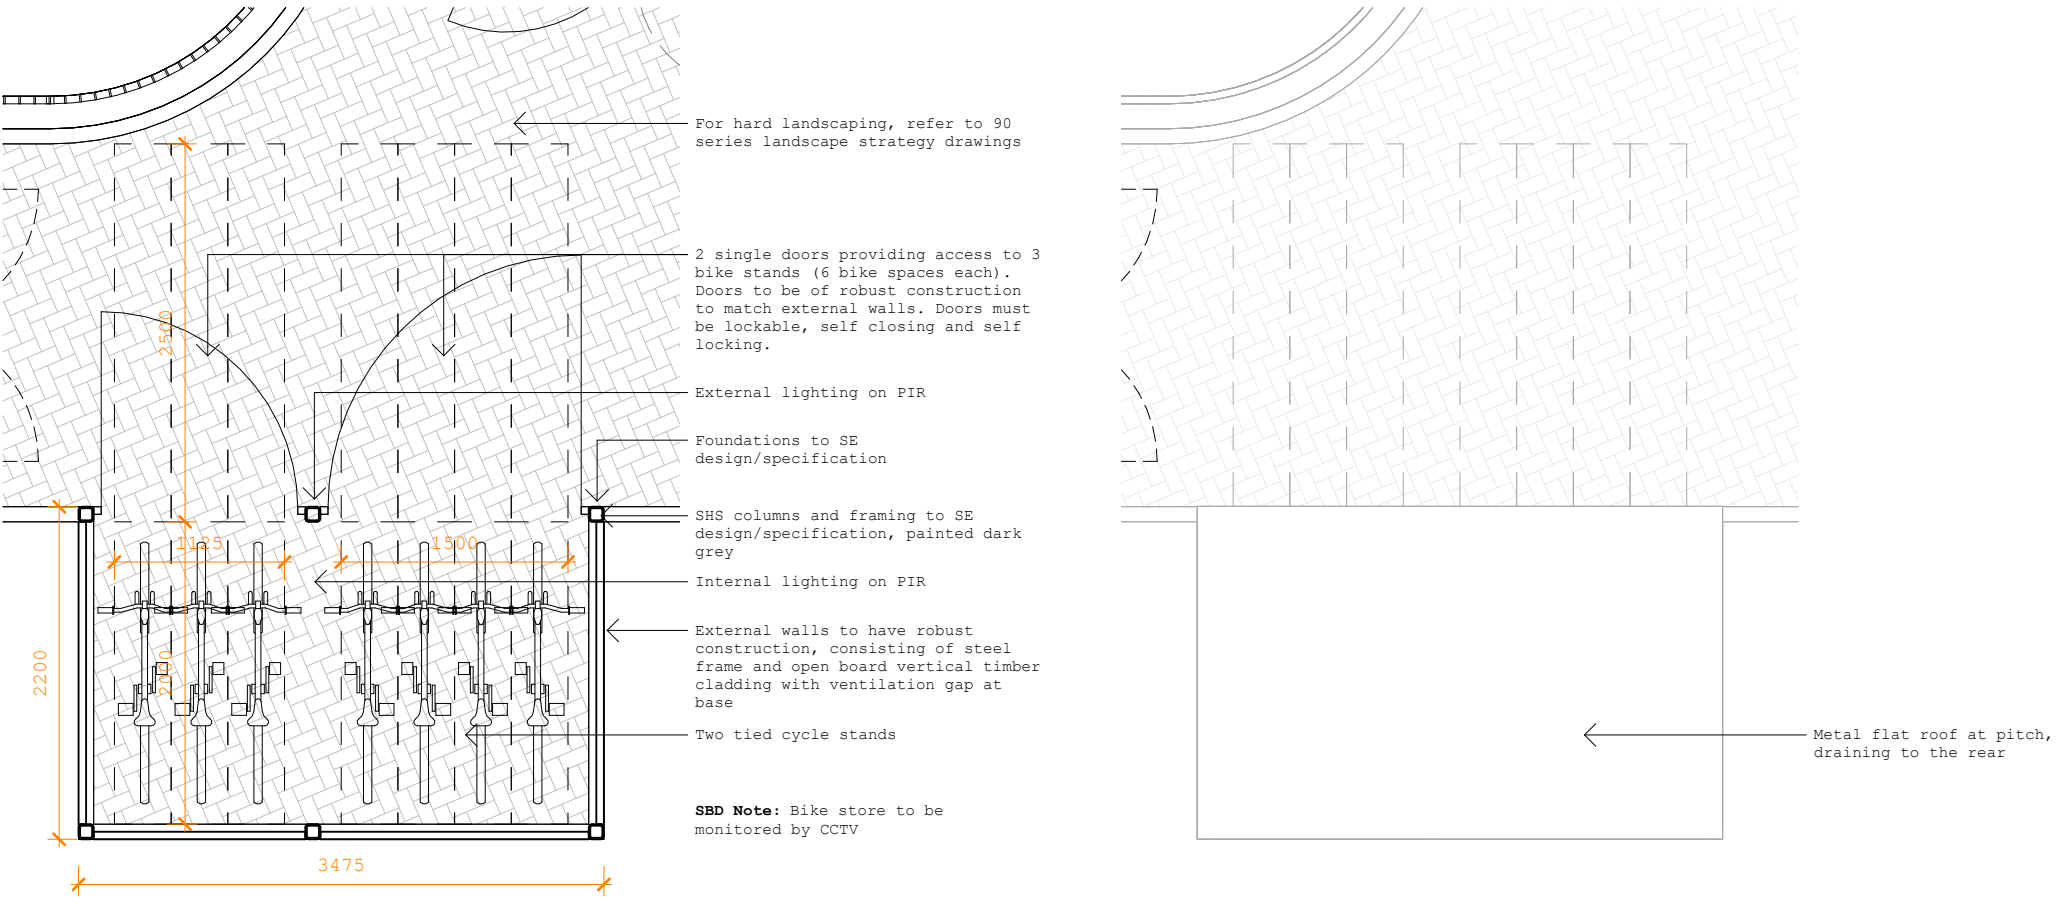




Provision Table

Unit Type	No. Units	Standard	Spaces
1-bed 2-person	3	1 per unit	3
2-bed 3-person	1	2 per unit	2
3-bed 4-person	3	2 per unit	6
Total	7		11

NOTE Design proposals subject to Secure By Design Approval

1 90-BIKE-L00
1 : 50

2 90-BIKE-L01
1 : 50

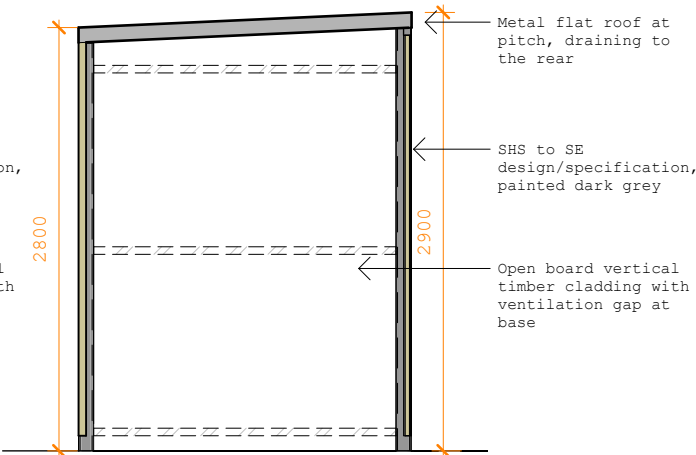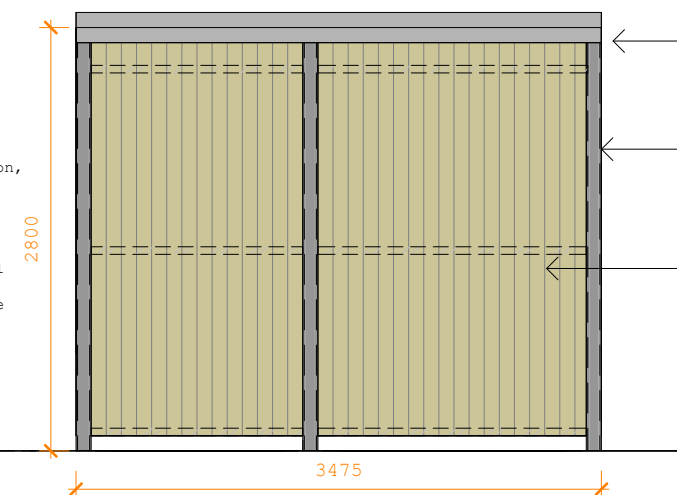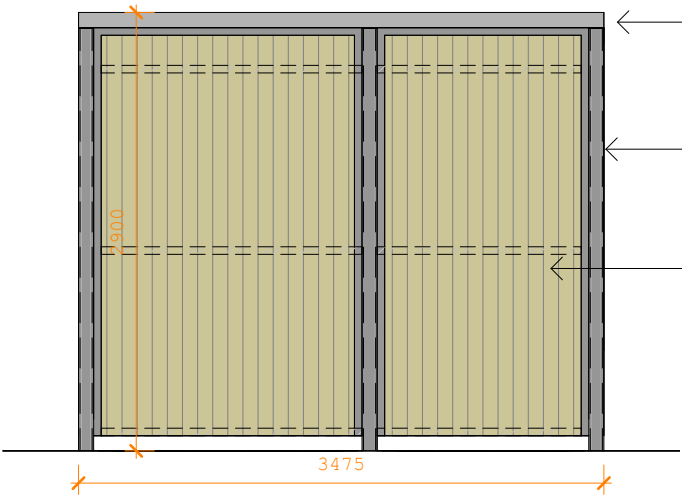

3 Front Elevation
1 : 50

4 Rear Elevation
1 : 50

5 Side Elevation
1 : 50

P2 27/07/26 P Status Updated Design
P1 04/06/26 P Status First Issue

REV	DATE	DESCRIPTION
Collaborating with: AJC Ltd		
Job:	Drawing:	Revision:
1131	90-30	P2
Project: Jansons Road London, N15 4JP		
Drawing: External Bike Store		
Date:	Status:	
June '26	Information	
Drawn By:	Checked By:	
MC	EM	
colony		
RIBA  Chartered Practice		
Colony Architects Ltd. The Wine Store, Brewery Court, Theale, Reading, RG7 5AJ +44 (0)118 380 0328 hello@colonyarchitects.com colonyarchitects.com		