

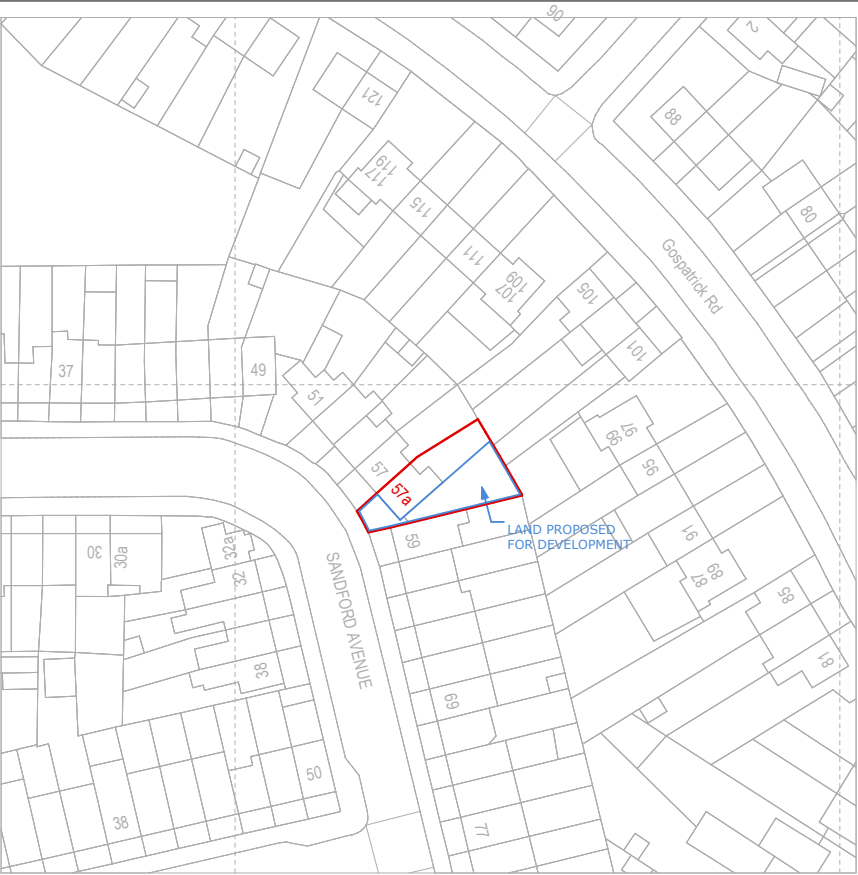


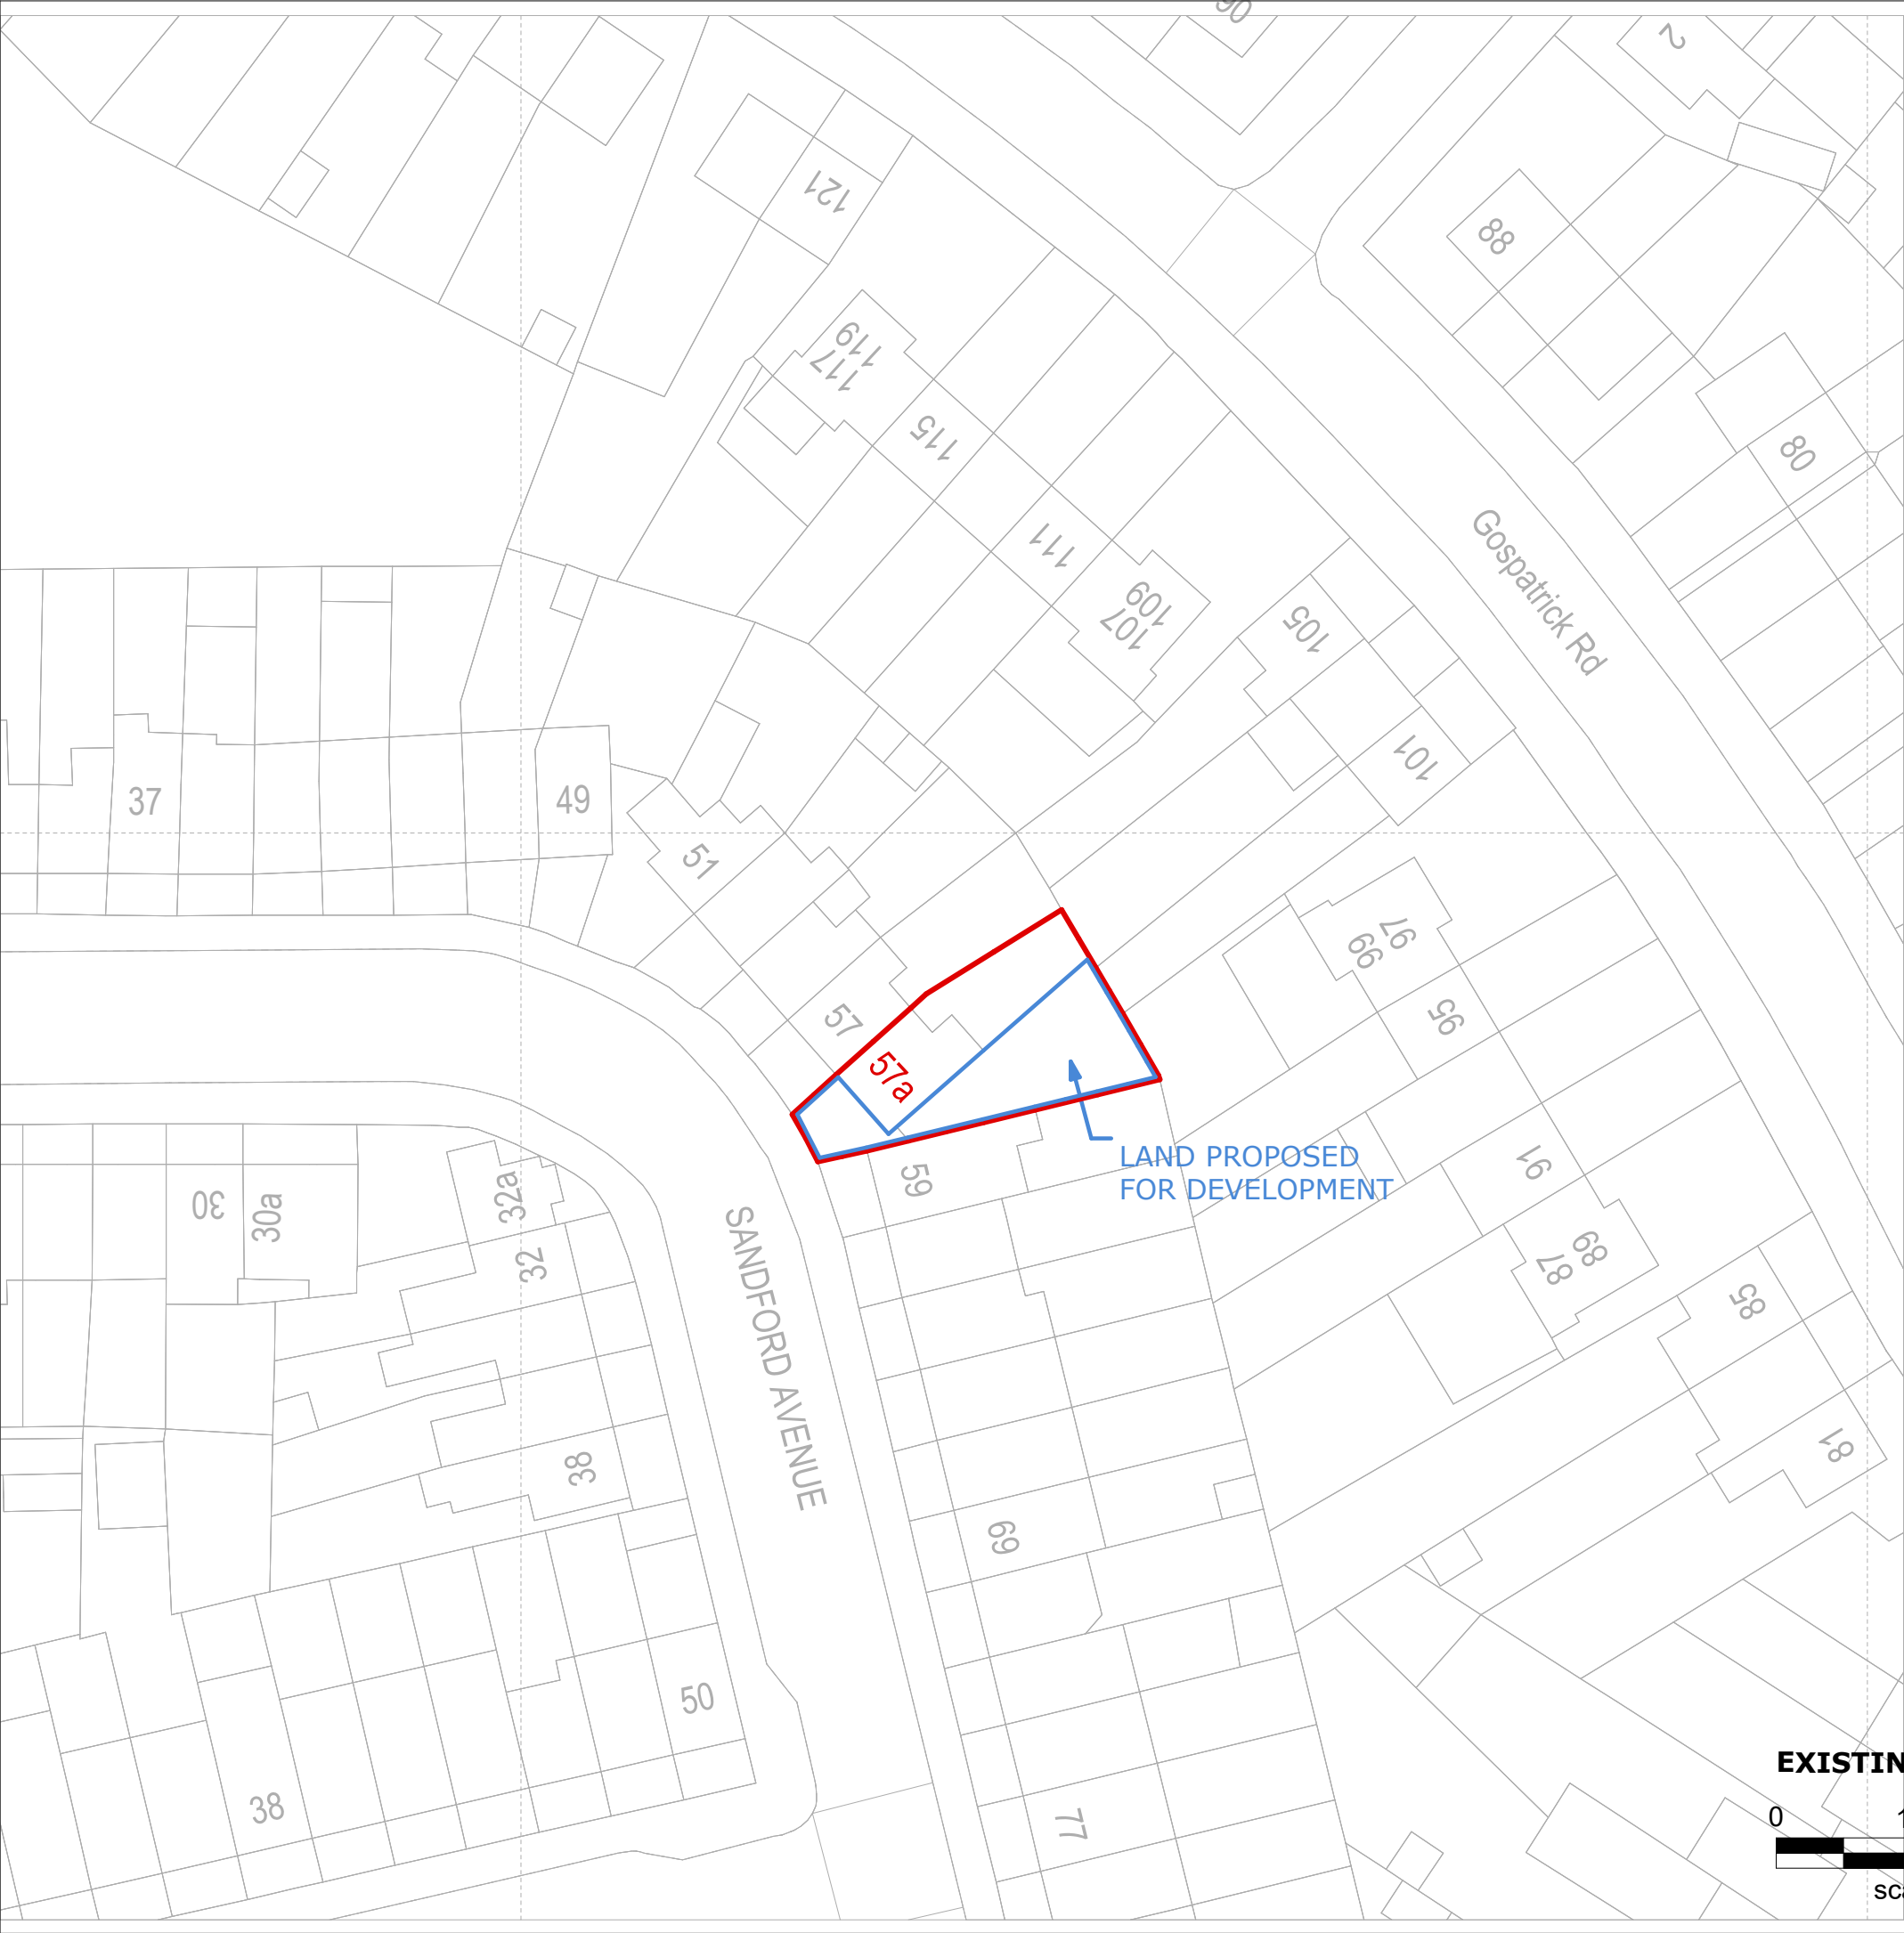

EXISTING LOCATION PLAN scale 1:1250

 

- Notes
- 1- This drawing is not for construction
 - 2- All Dimension are in millimeters
 - 3- Dimensions are not to be scaled directly from drawings
 - 4- All dimensions are to be checked on site and the Architect is to be inform of any discrepancies before construction commences
 - 5- All references to drawings refer to current revision of that drawing
 - 6- The Copyright of this drawing belongs to ARCHPL Ltd.

Rev.	Date	Revisions
PLANNING		
 ARCH ARCHITECTURAL DESIGN STUDIO 400 West Green Road N15 3PX Tel: 07842410527 Web: www.archpl.co.uk		
Client	ARCH PROPERTY PLANNING LIMITED	
Project	Side of 57A Sandford Avenue N22 5EJ	
Scale	1/1250;1/500@A3	Date 08/2026
Drawn By	VC	Checked By AEC
Project No. 24084-26	Drawing No. A100_1	Revision -
Drawing title	Existing Location and Site Plans	

EXISTING SITE PLAN scale 1:500

