



PROPOSED 1:100


0m 1m 2m 3m 4m 5m  
SCALE BAR IN METERS

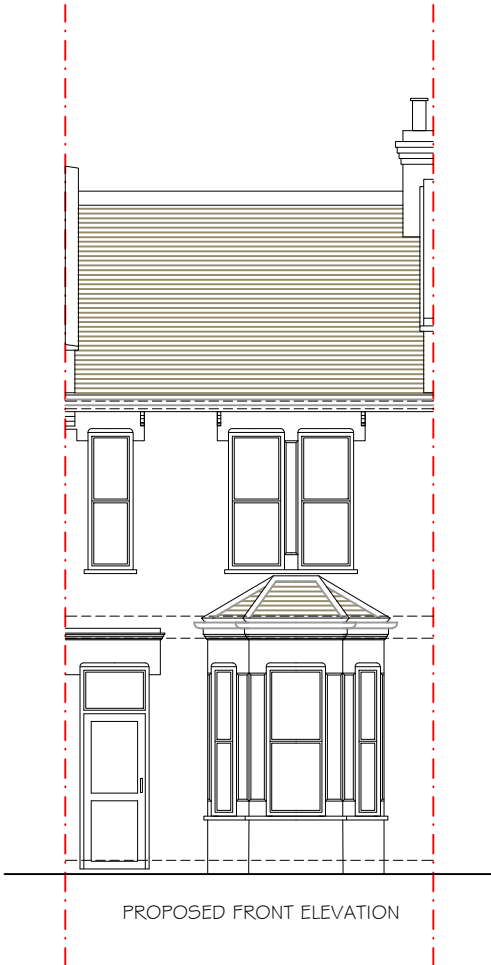


PROPOSED FRONT ELEVATION

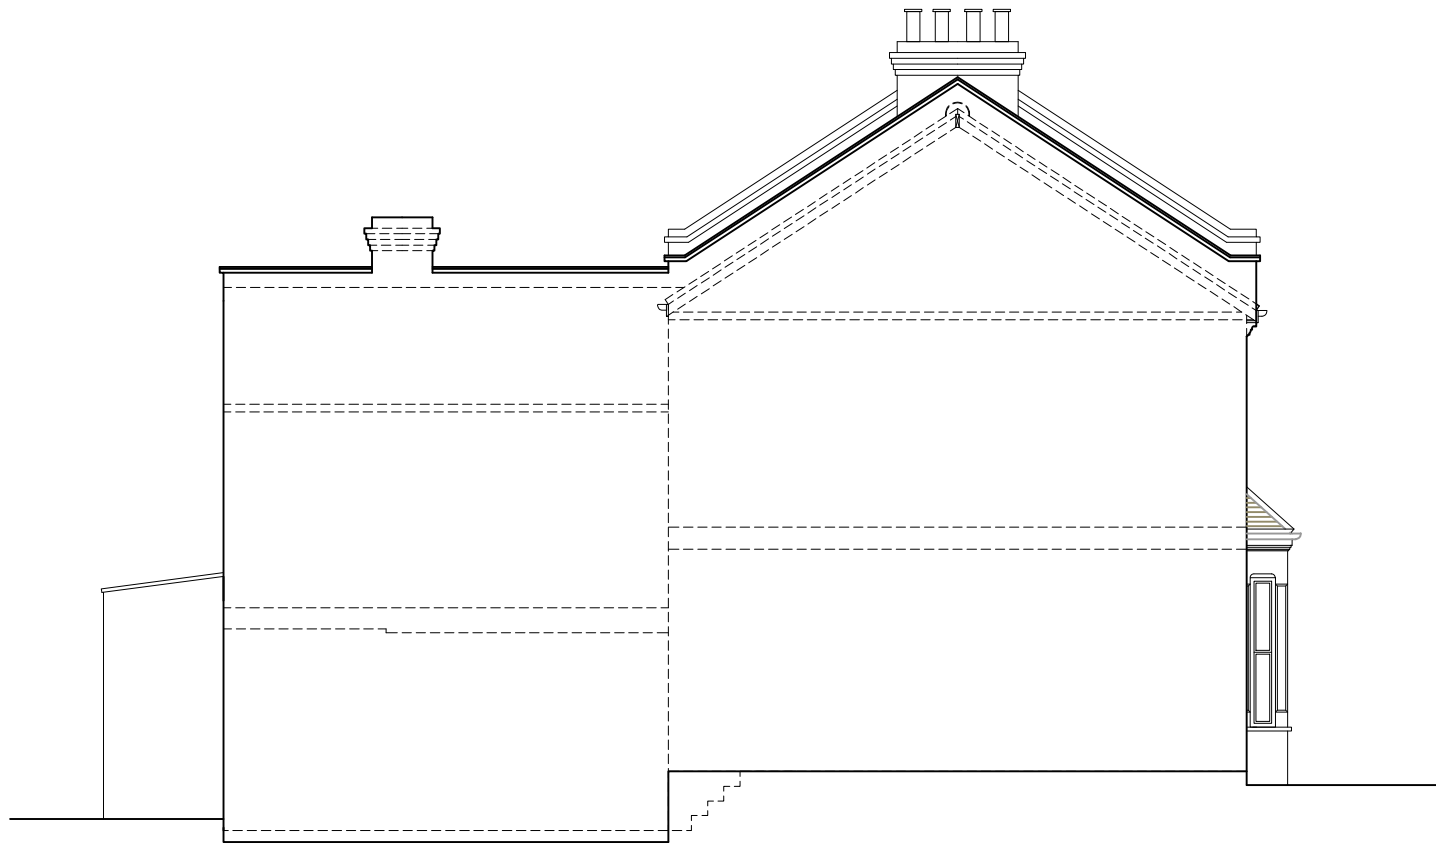


PROPOSED SIDE ELEVATION 01

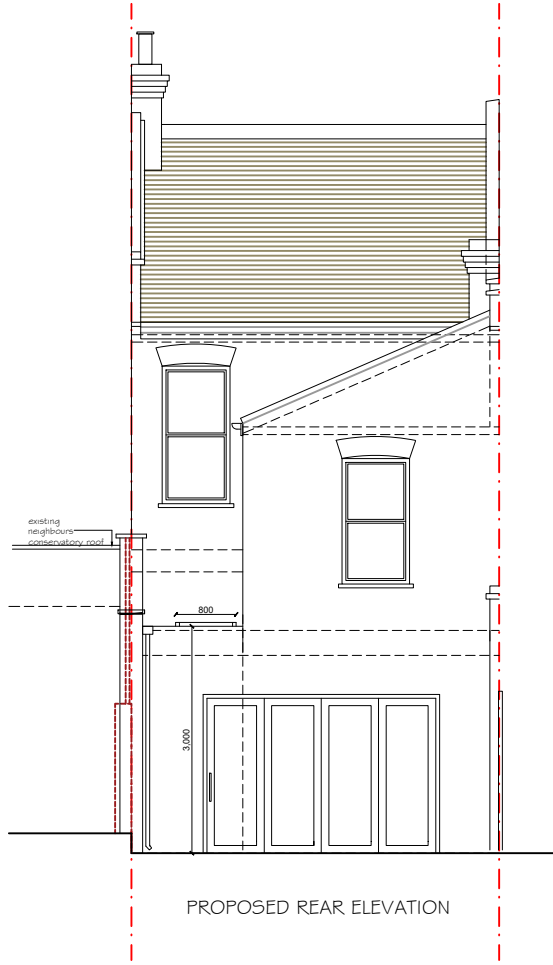


PROPOSED REAR ELEVATION

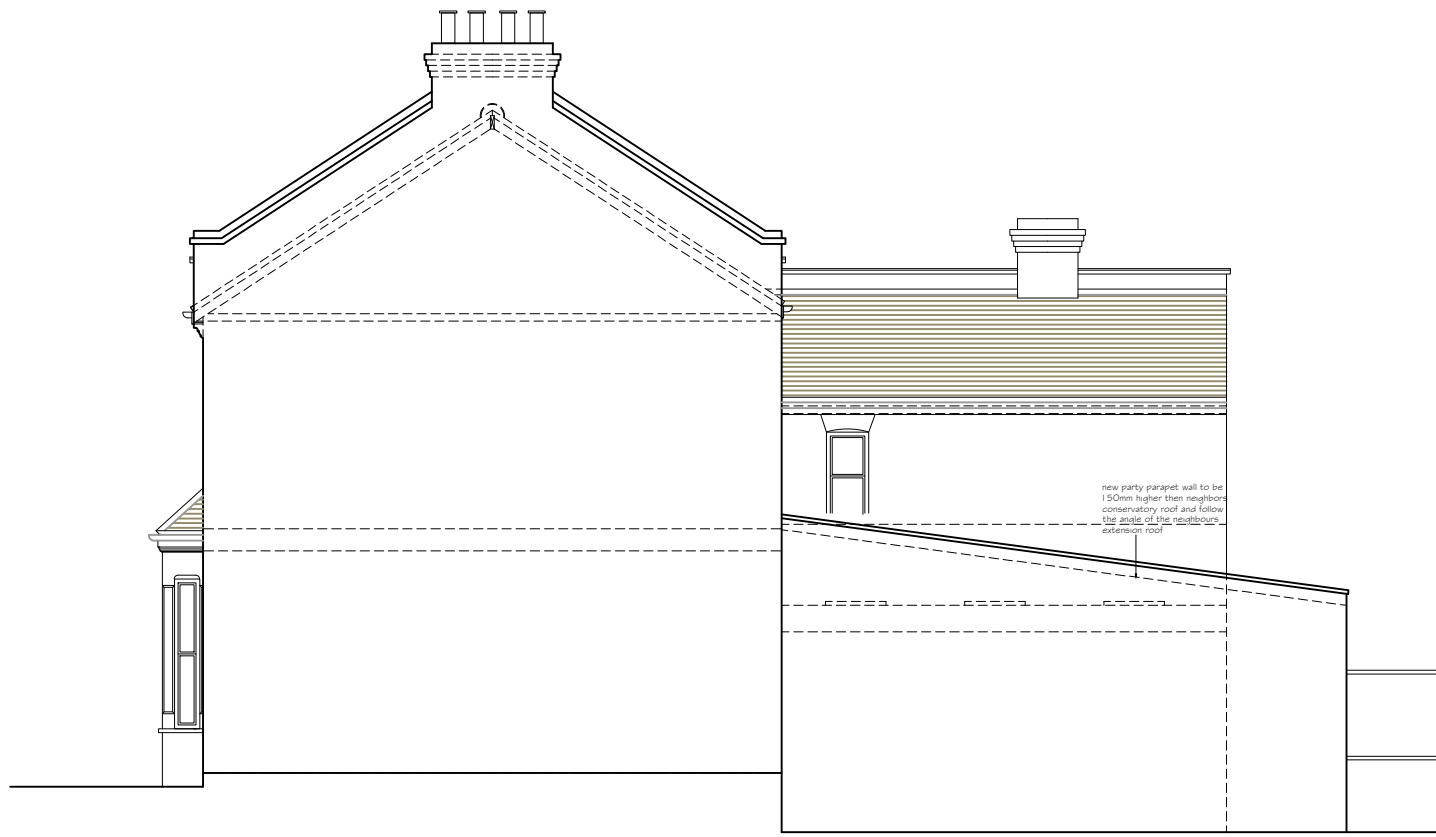

PROPOSED SIDE ELEVATION 02

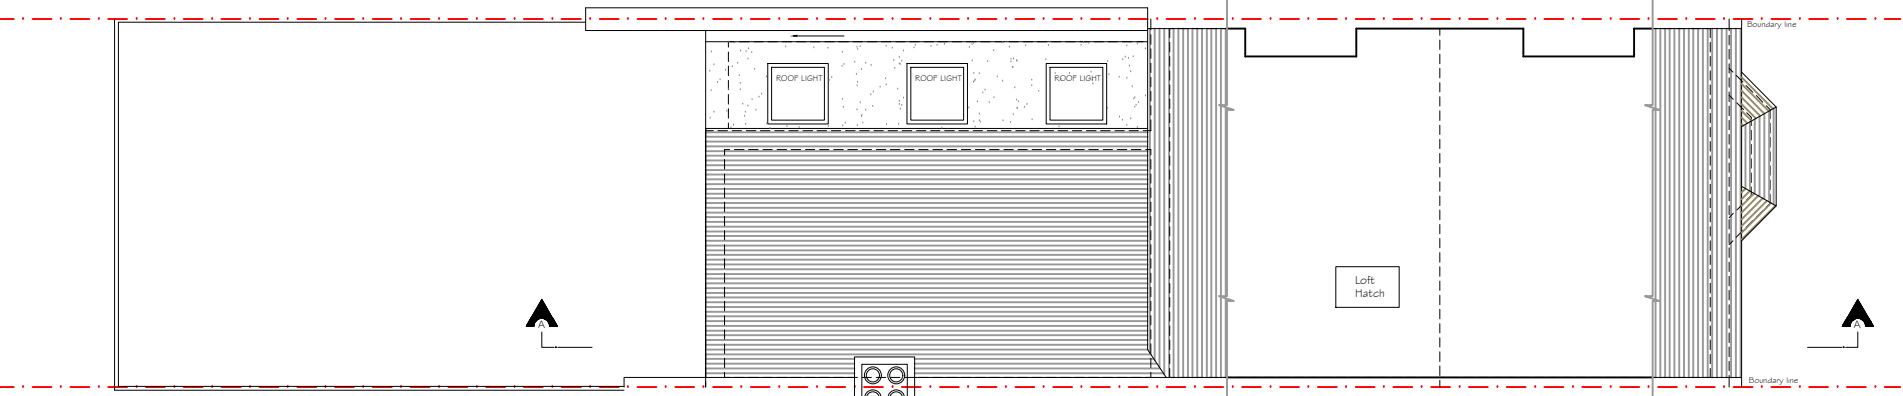


PROPOSED LOFT FLOOR PLAN

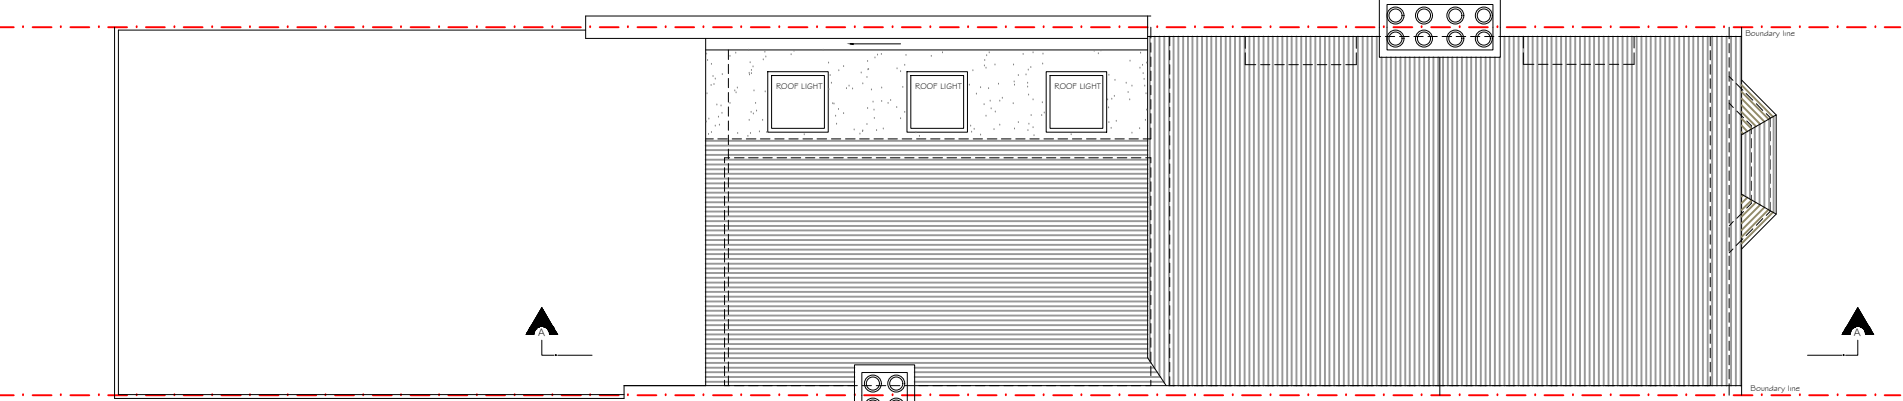


PROPOSED ROOF PLAN

PROPOSED 1:50


0m .5m 1m 2m 3m 4m 5m  
SCALE BAR IN METERS

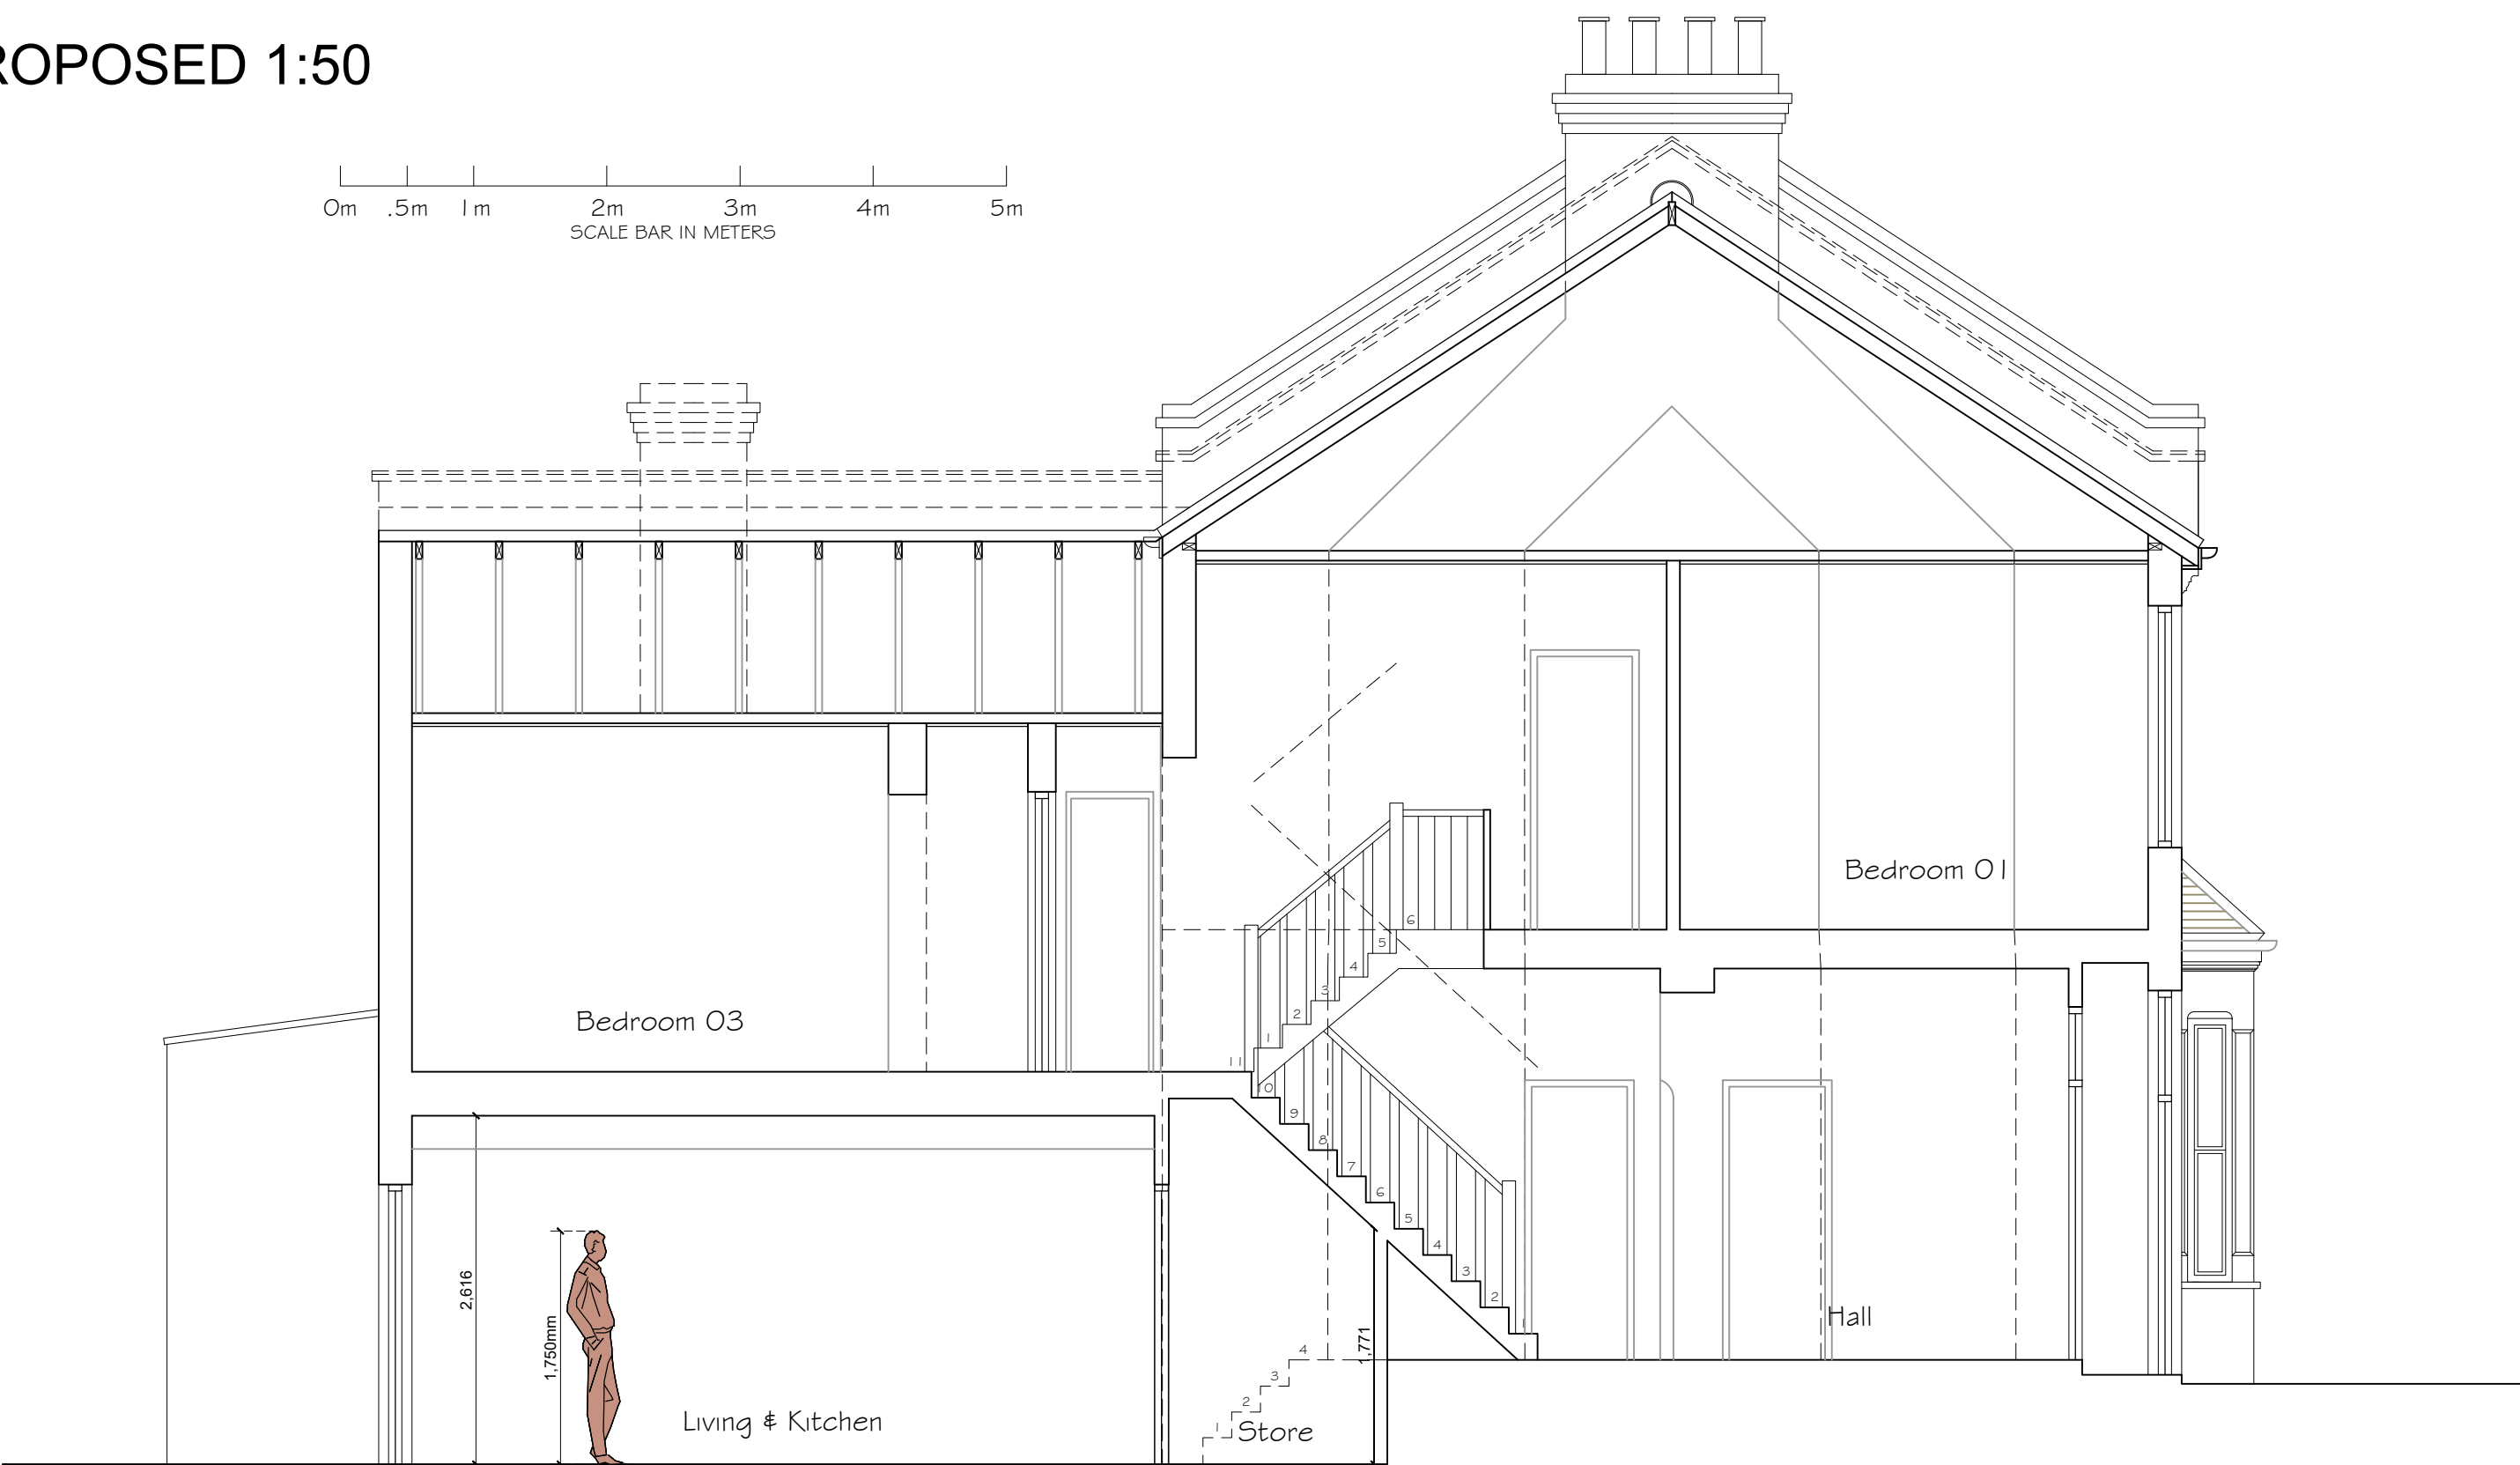

PROPOSED SECTION A-A

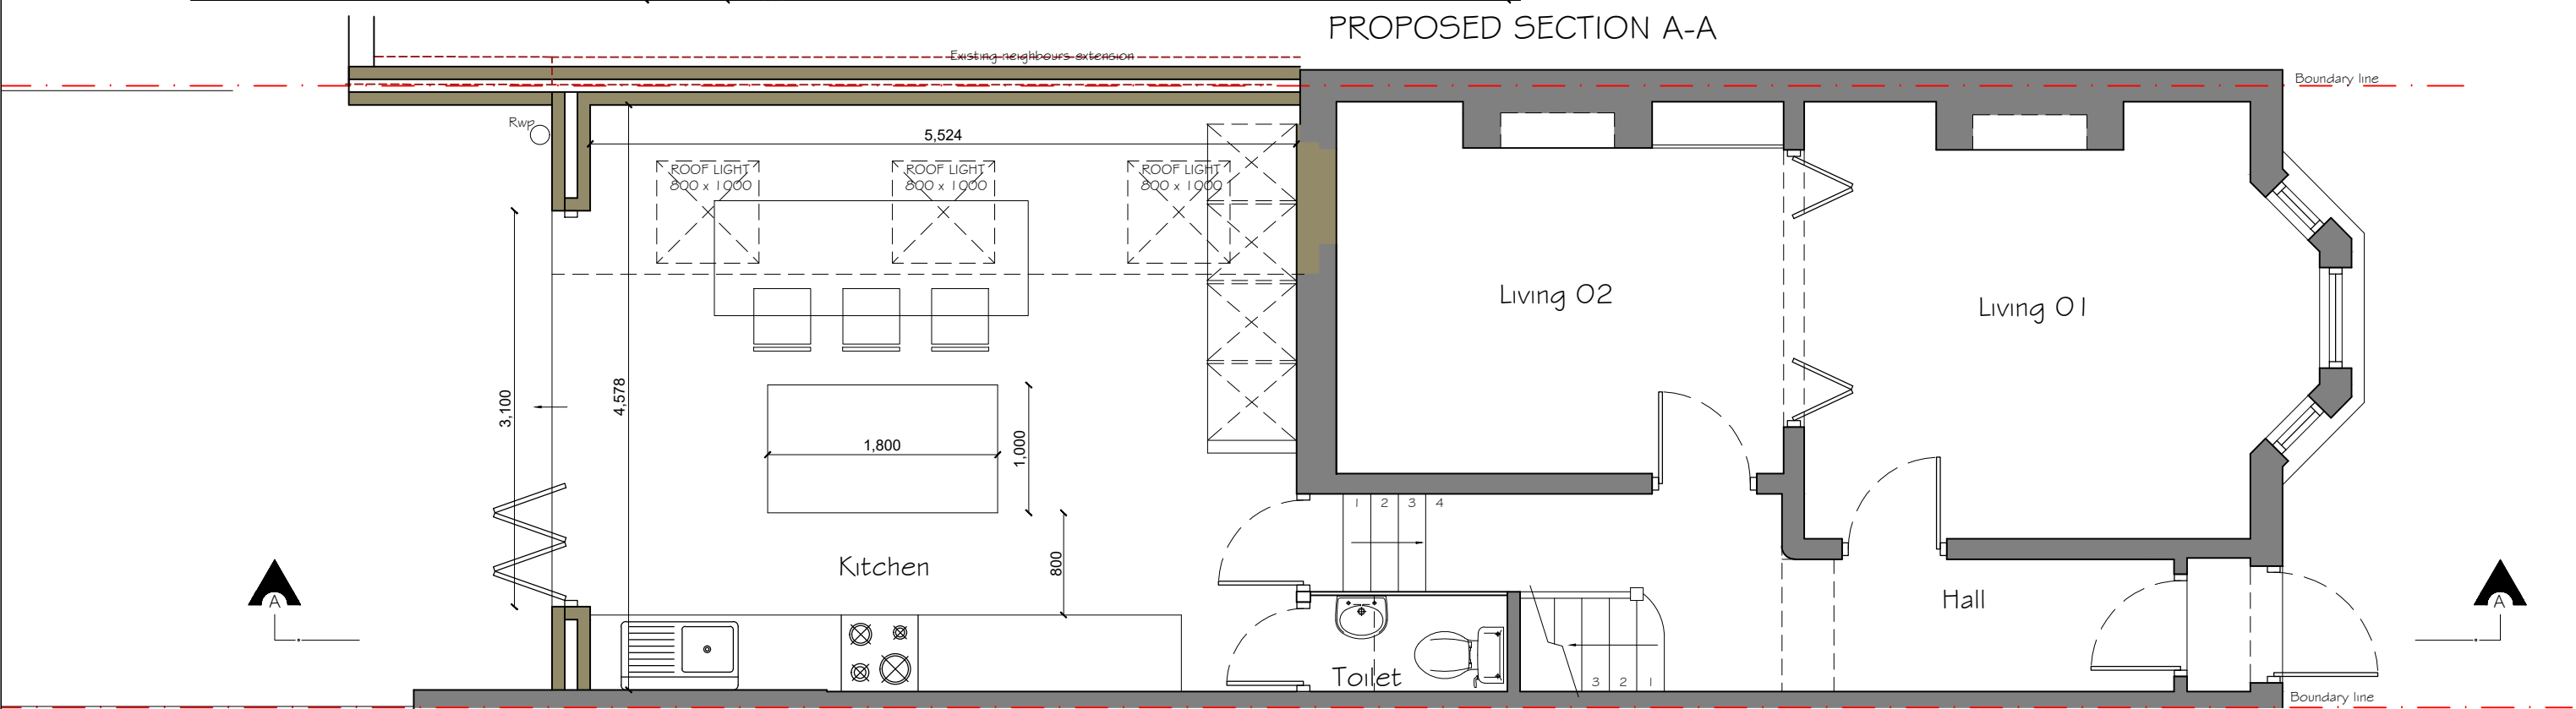

PROPOSED GROUND FLOOR PLAN(option 1)

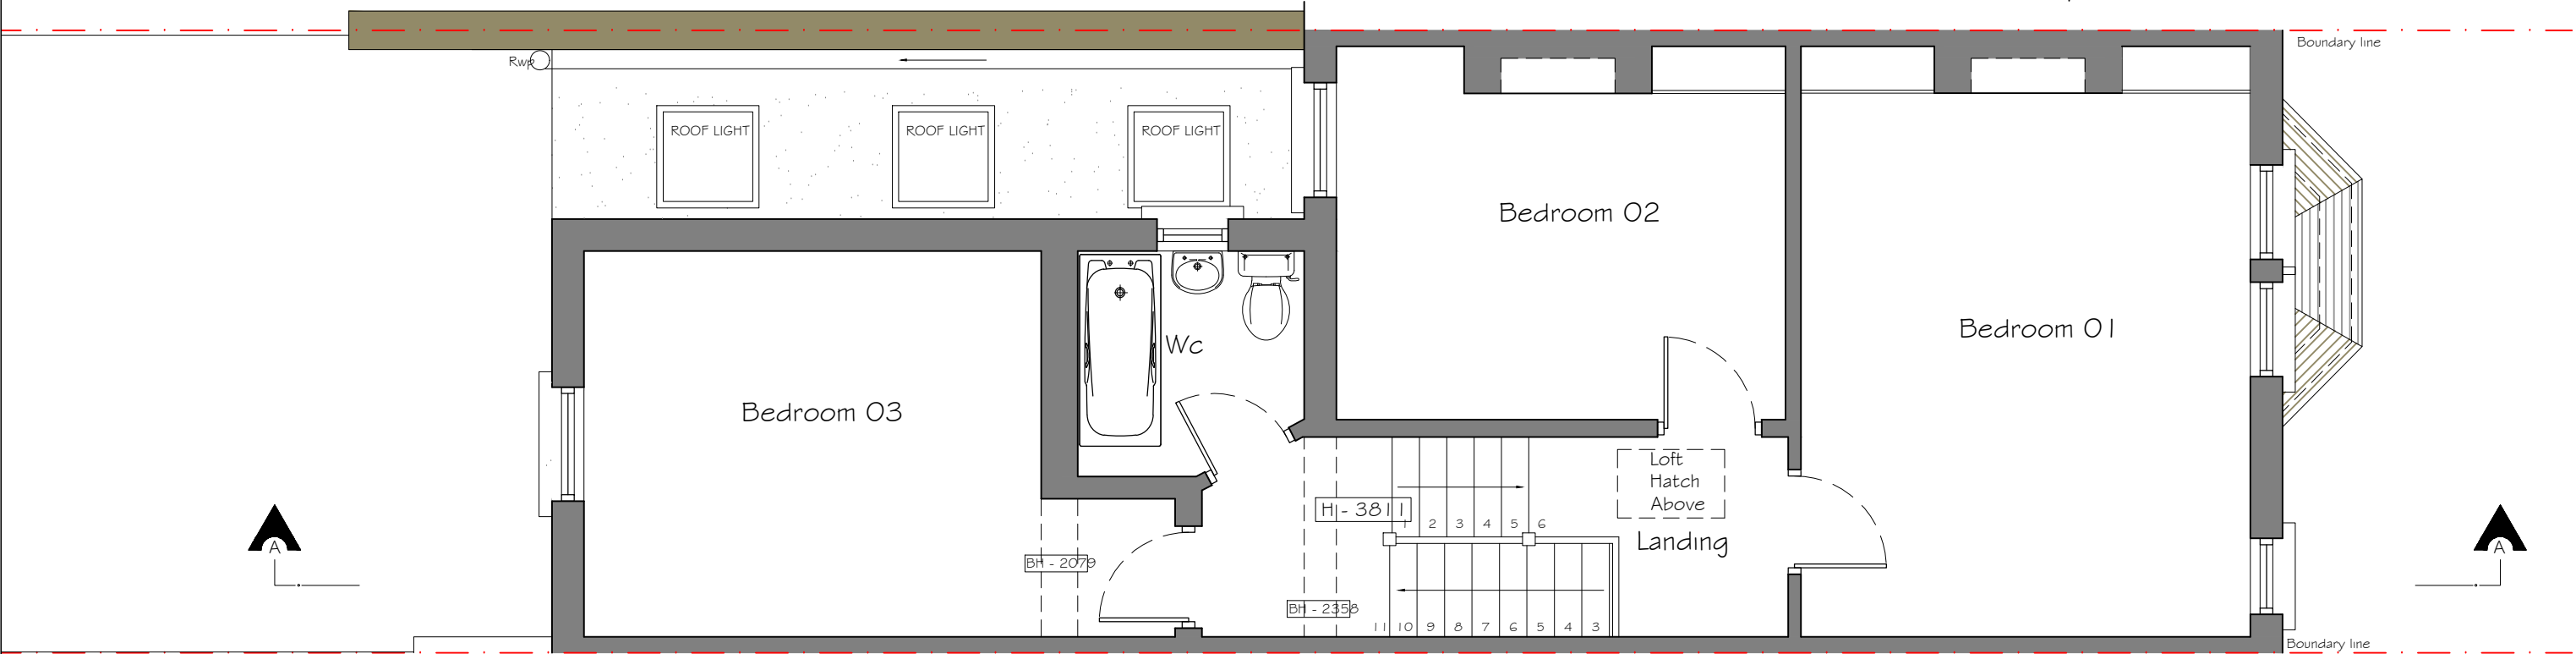

PROPOSED FIRST FLOOR PLAN

Copyright © Studio 136 Architects Ltd  
This drawing which is the property of Studio 136 Architects Ltd is the subject of Intellectual Property Rights including copyright and design right and shall not be reproduced, copied, loaned or submitted to any other party without the written consent of Studio 136 Architects Ltd

This drawing is not to be scaled. Only figured dimensions to be taken. Any discrepancies to be reported to the Studio 136 Architects Ltd prior to setting out or ordering of any materials



Project  
GROUND FLOOR EXTENSION AT  
110 GREYHOUND ROAD  
N17 6XN

Client  
MR DOSSETOR  
110 GREYHOUND ROAD  
N17 6XN

Drawing Title  
PROPOSED PLANS  
SECTION & ELEVATIONS

| Scale             | Drawn    | Checked | Authorised |
|-------------------|----------|---------|------------|
| 1:100 / 1:50 @ A1 |          | --      | --         |
|                   | MAY 2026 | --      | --         |

| Drawing Number        | Rev |
|-----------------------|-----|
| ST_MAY 26_110 GRE_002 | E   |