





Proposed Front (North) Elevation
scale 1:100 at A1

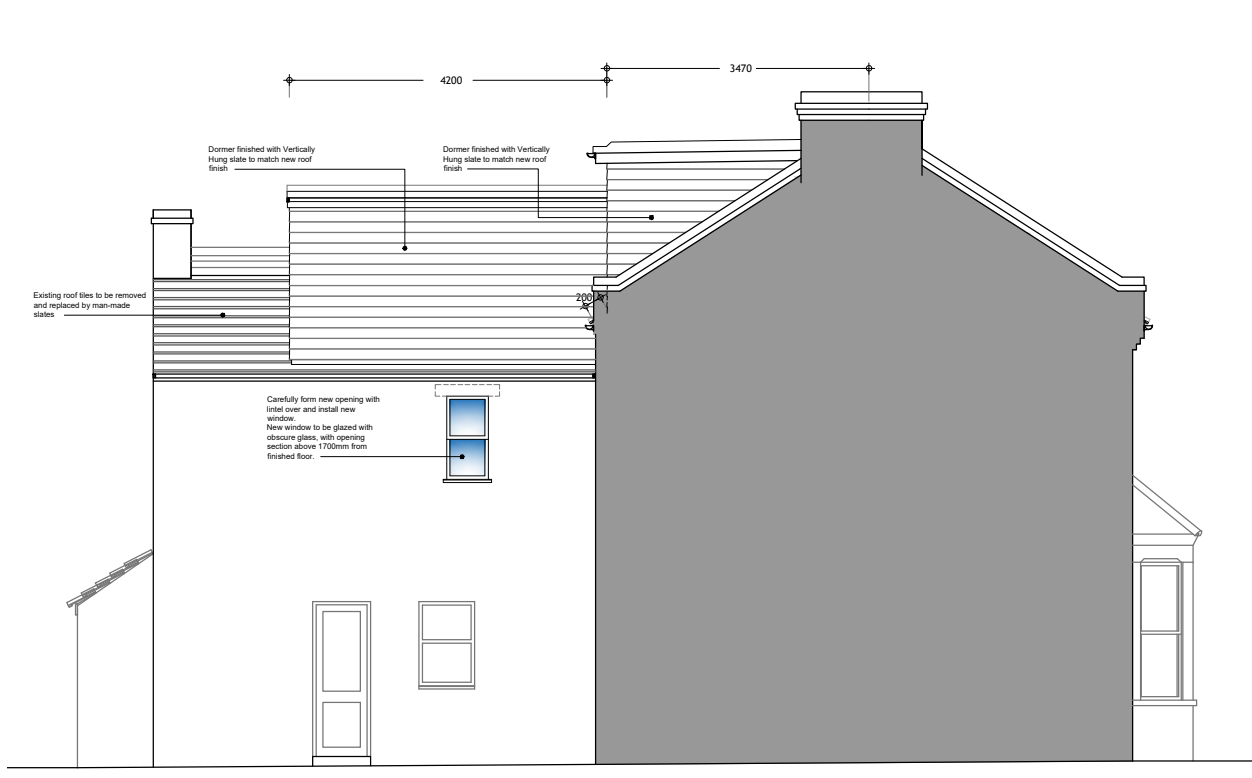


Proposed Side (East) Elevation
scale 1:100 at A1




Proposed Rear (South) Elevation
scale 1:100 at A1

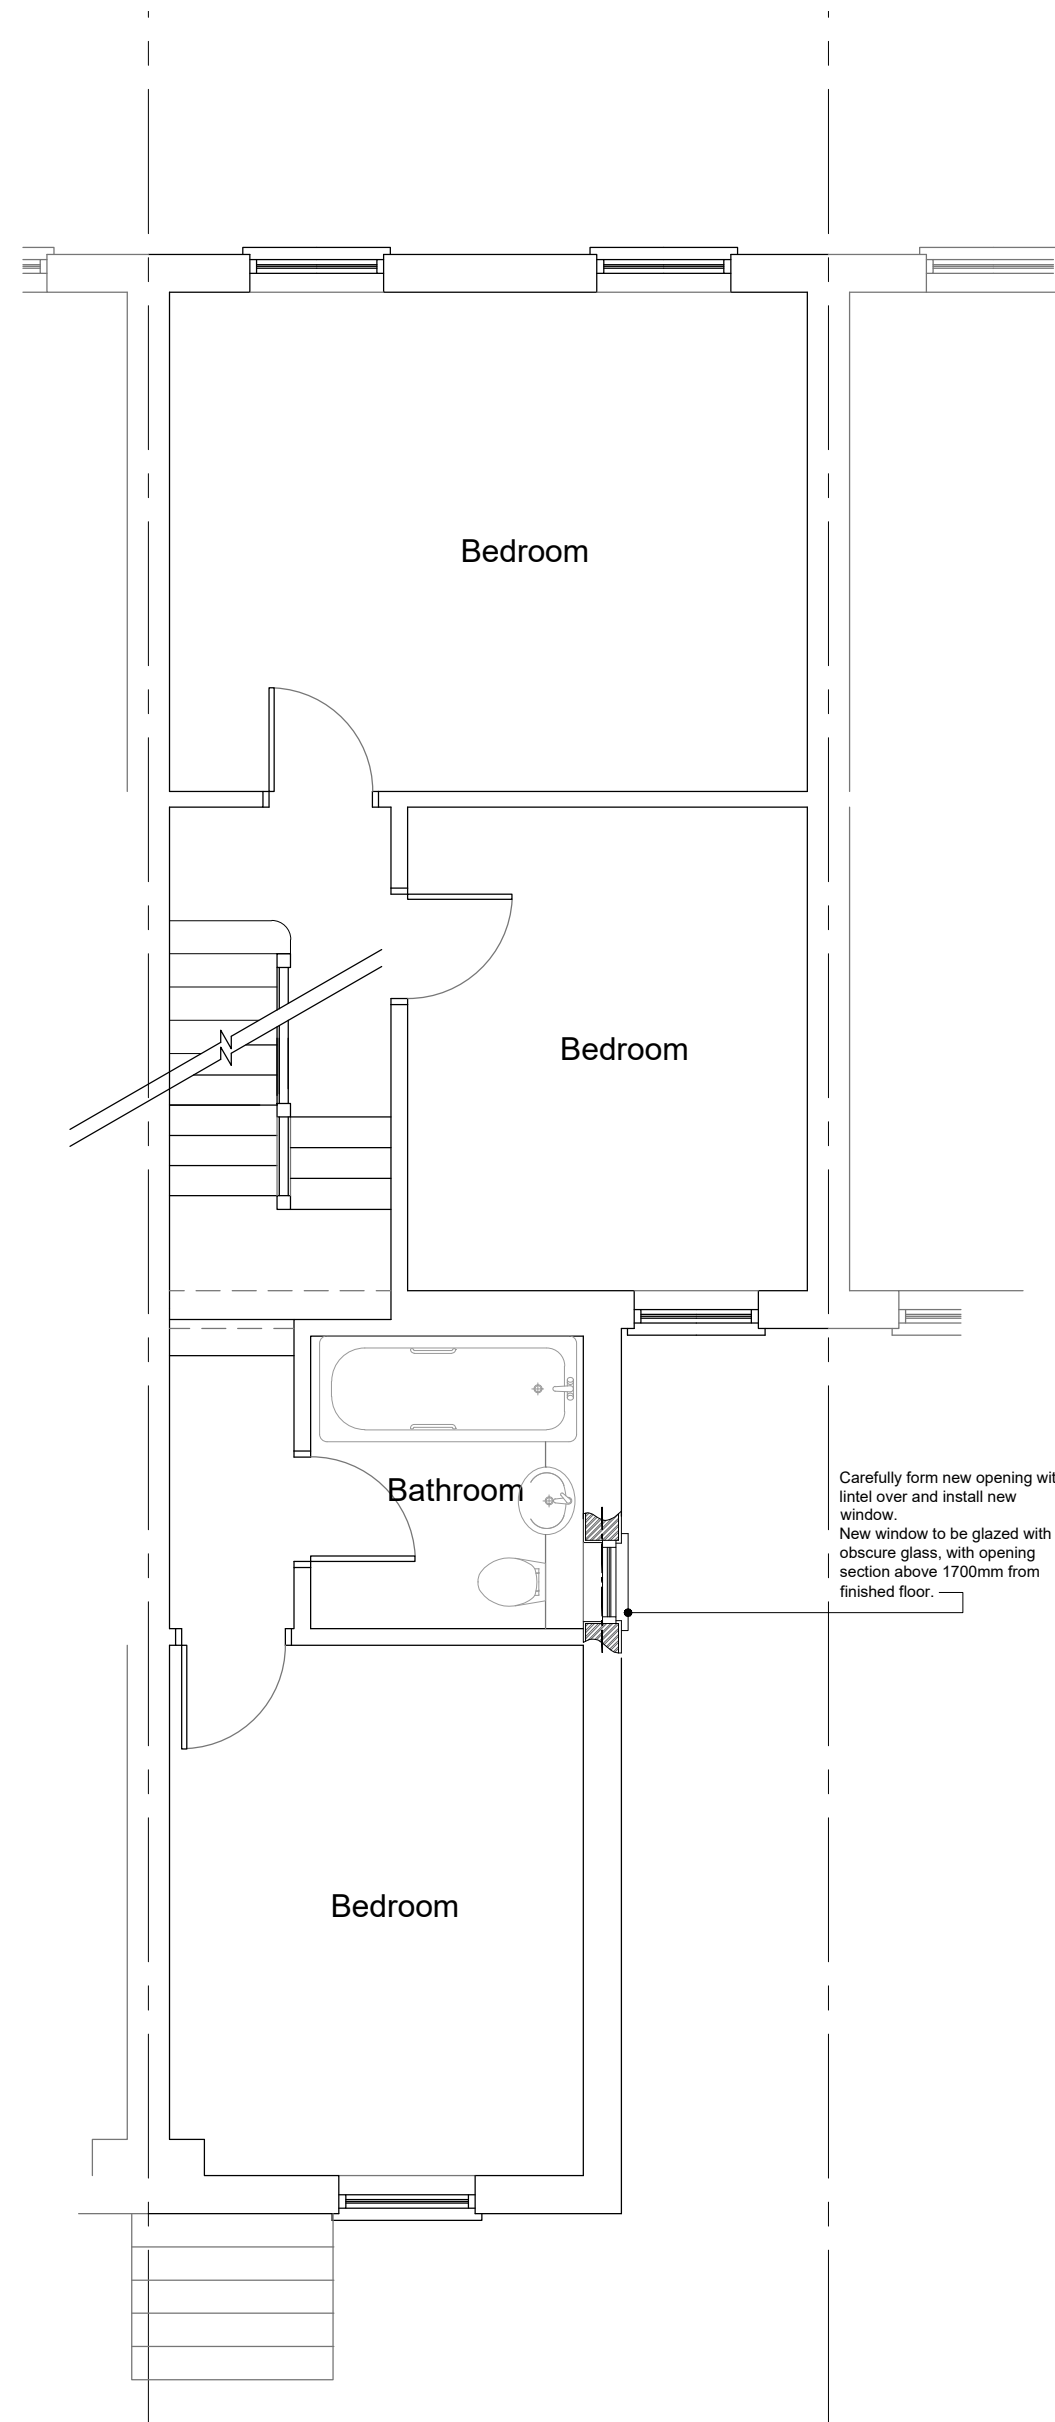


PROPOSED GROUND FLOOR PLAN
scale 1:50 at A1

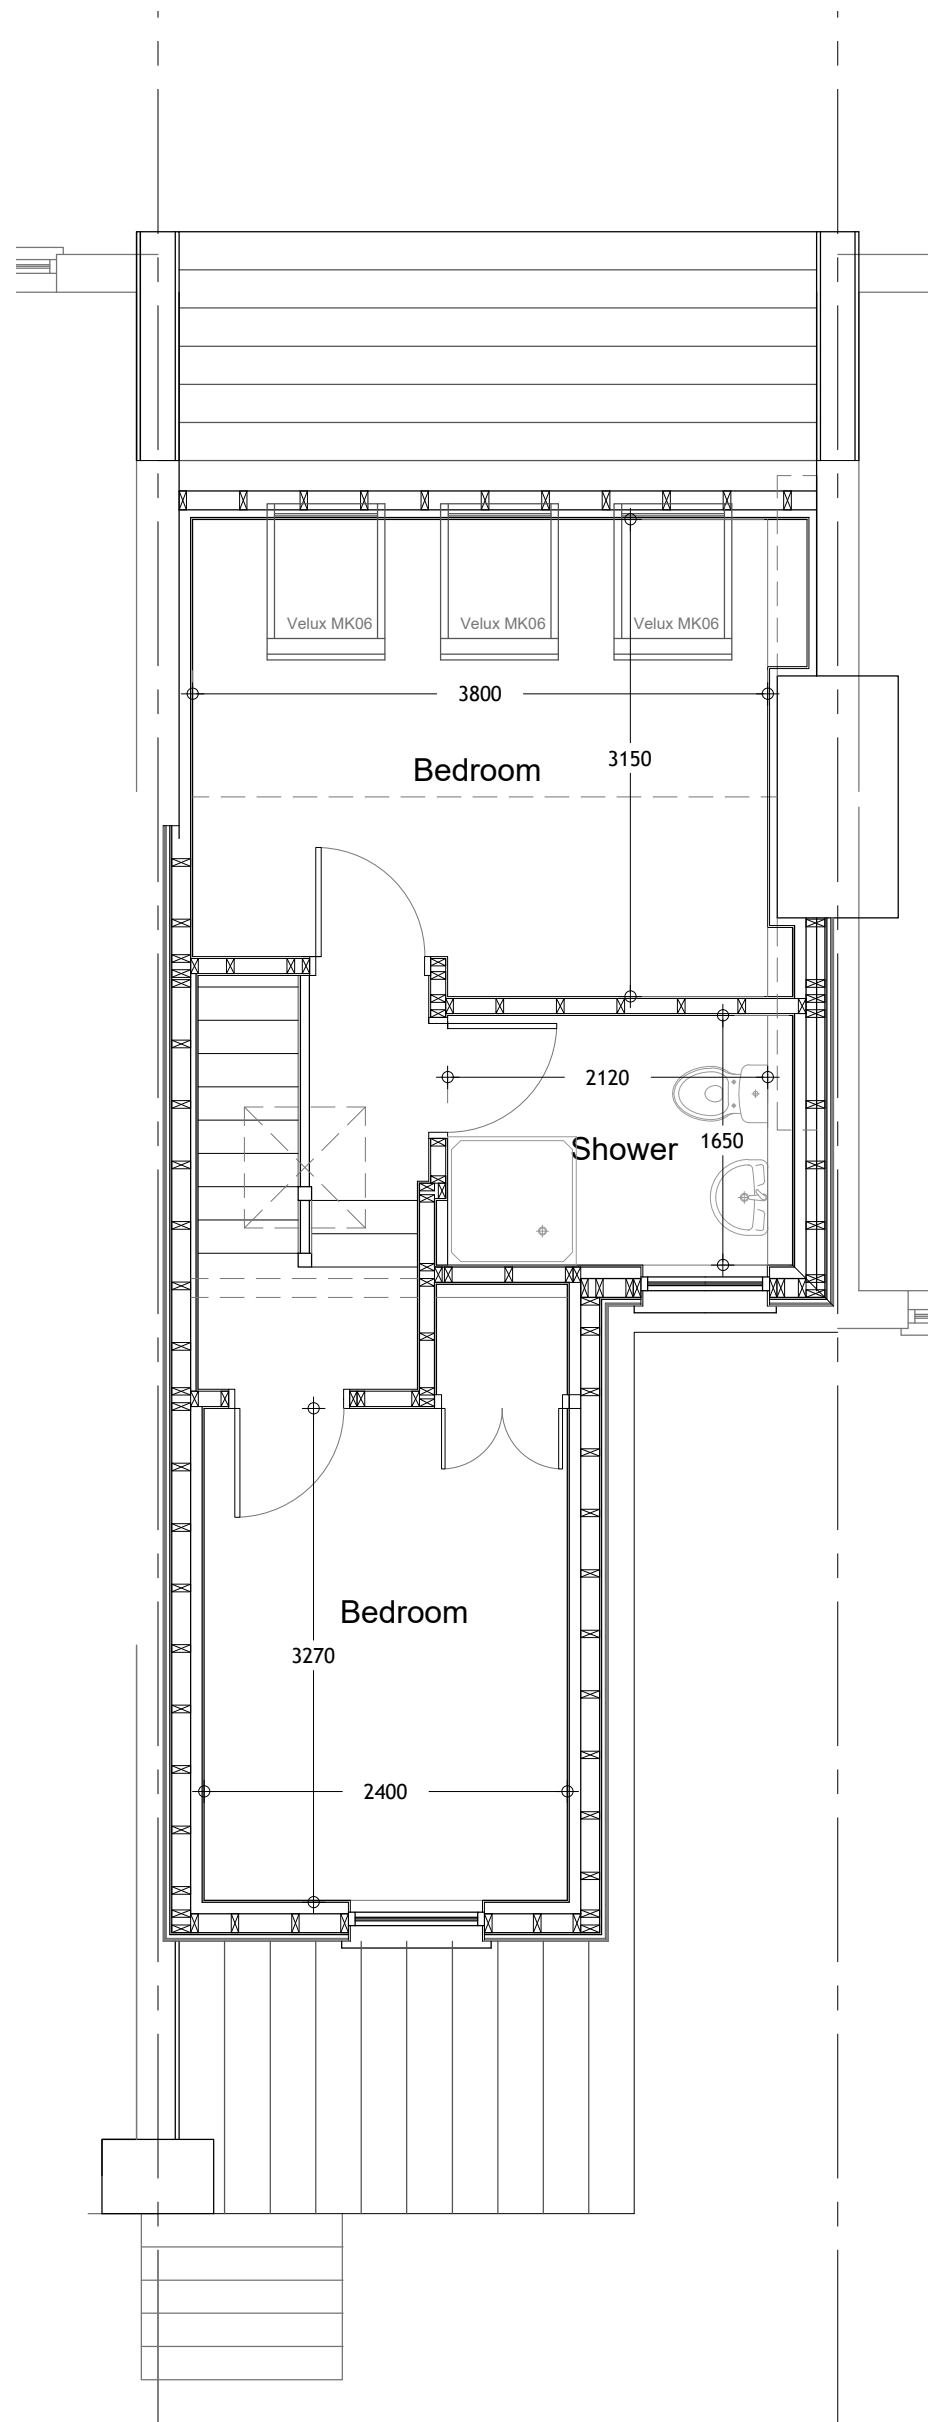


PROPOSED FIRST FLOOR PLAN
scale 1:50 at A1

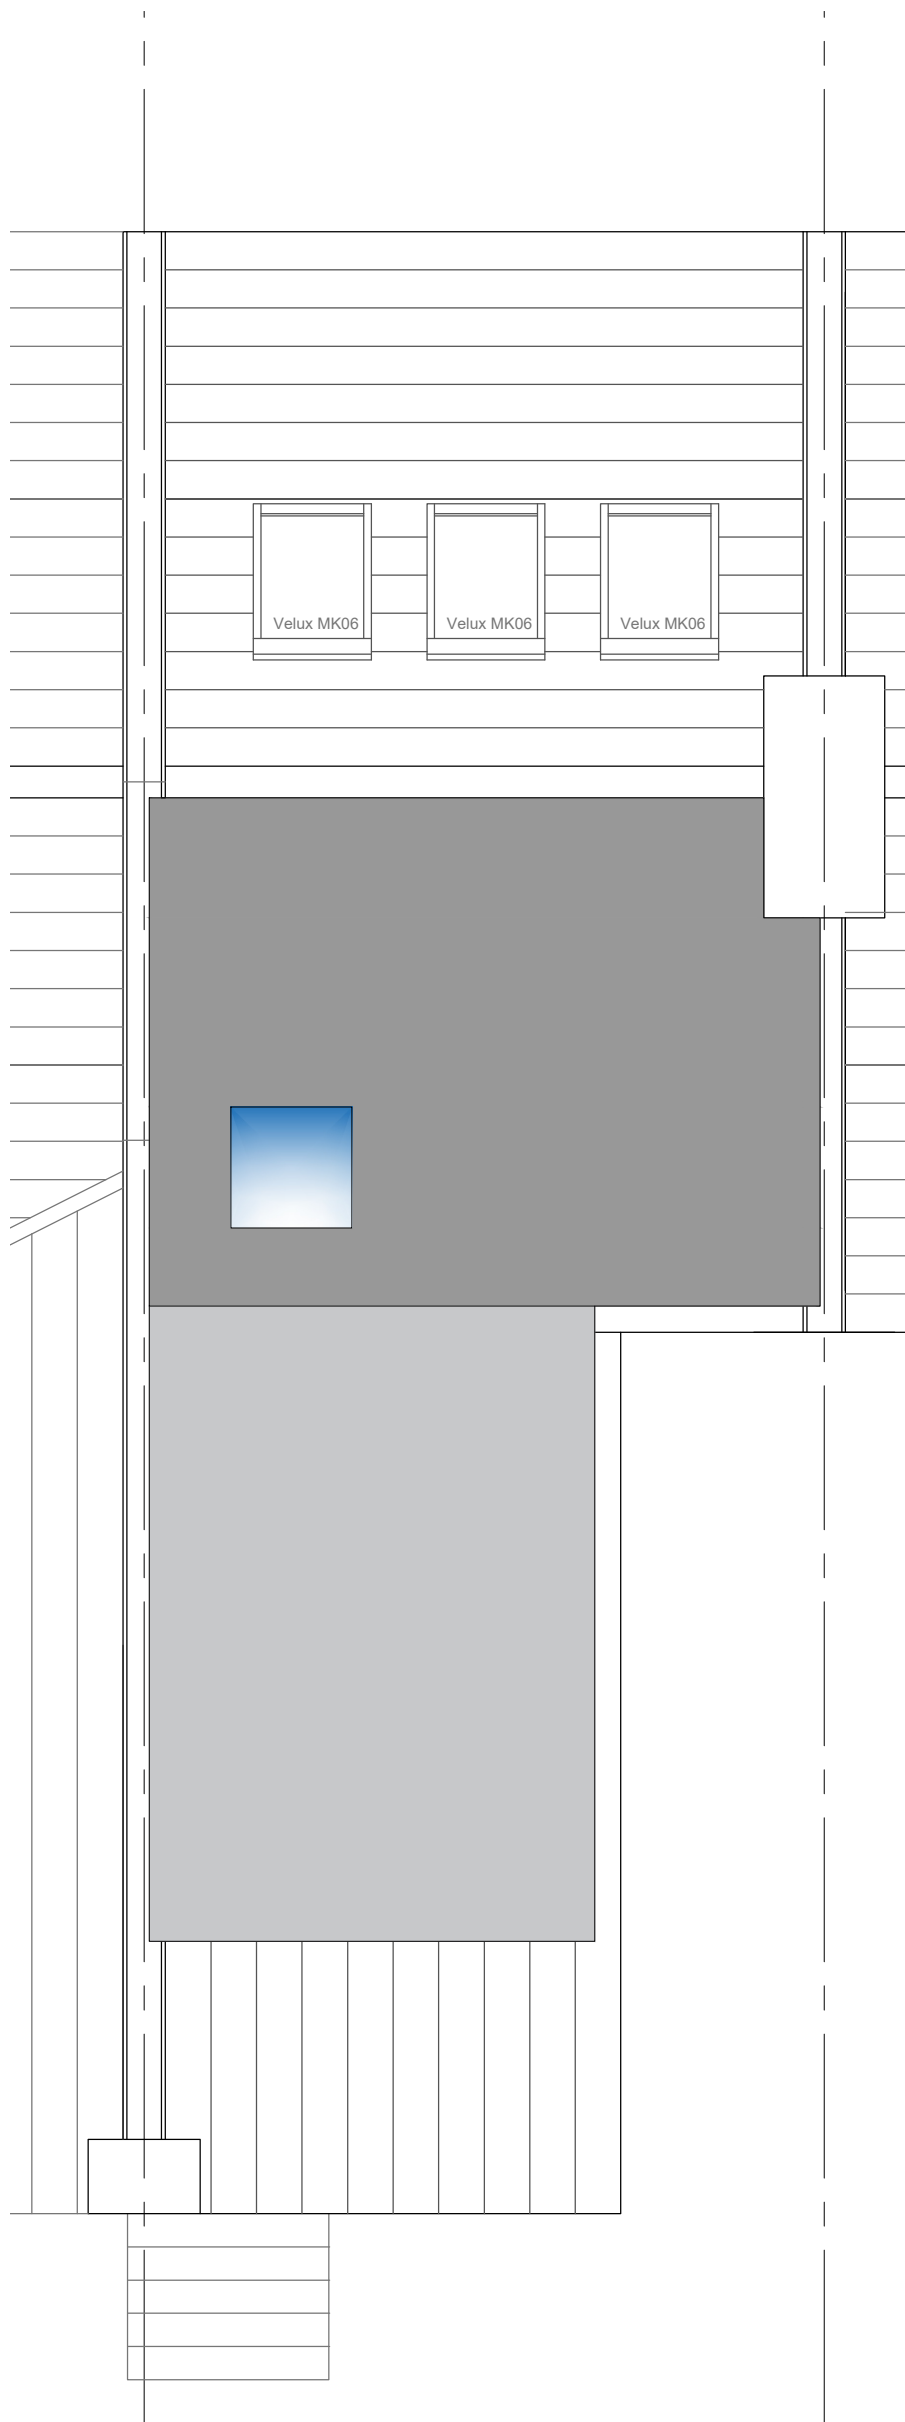


PROPOSED ROOF PLAN
scale 1:50 at A1

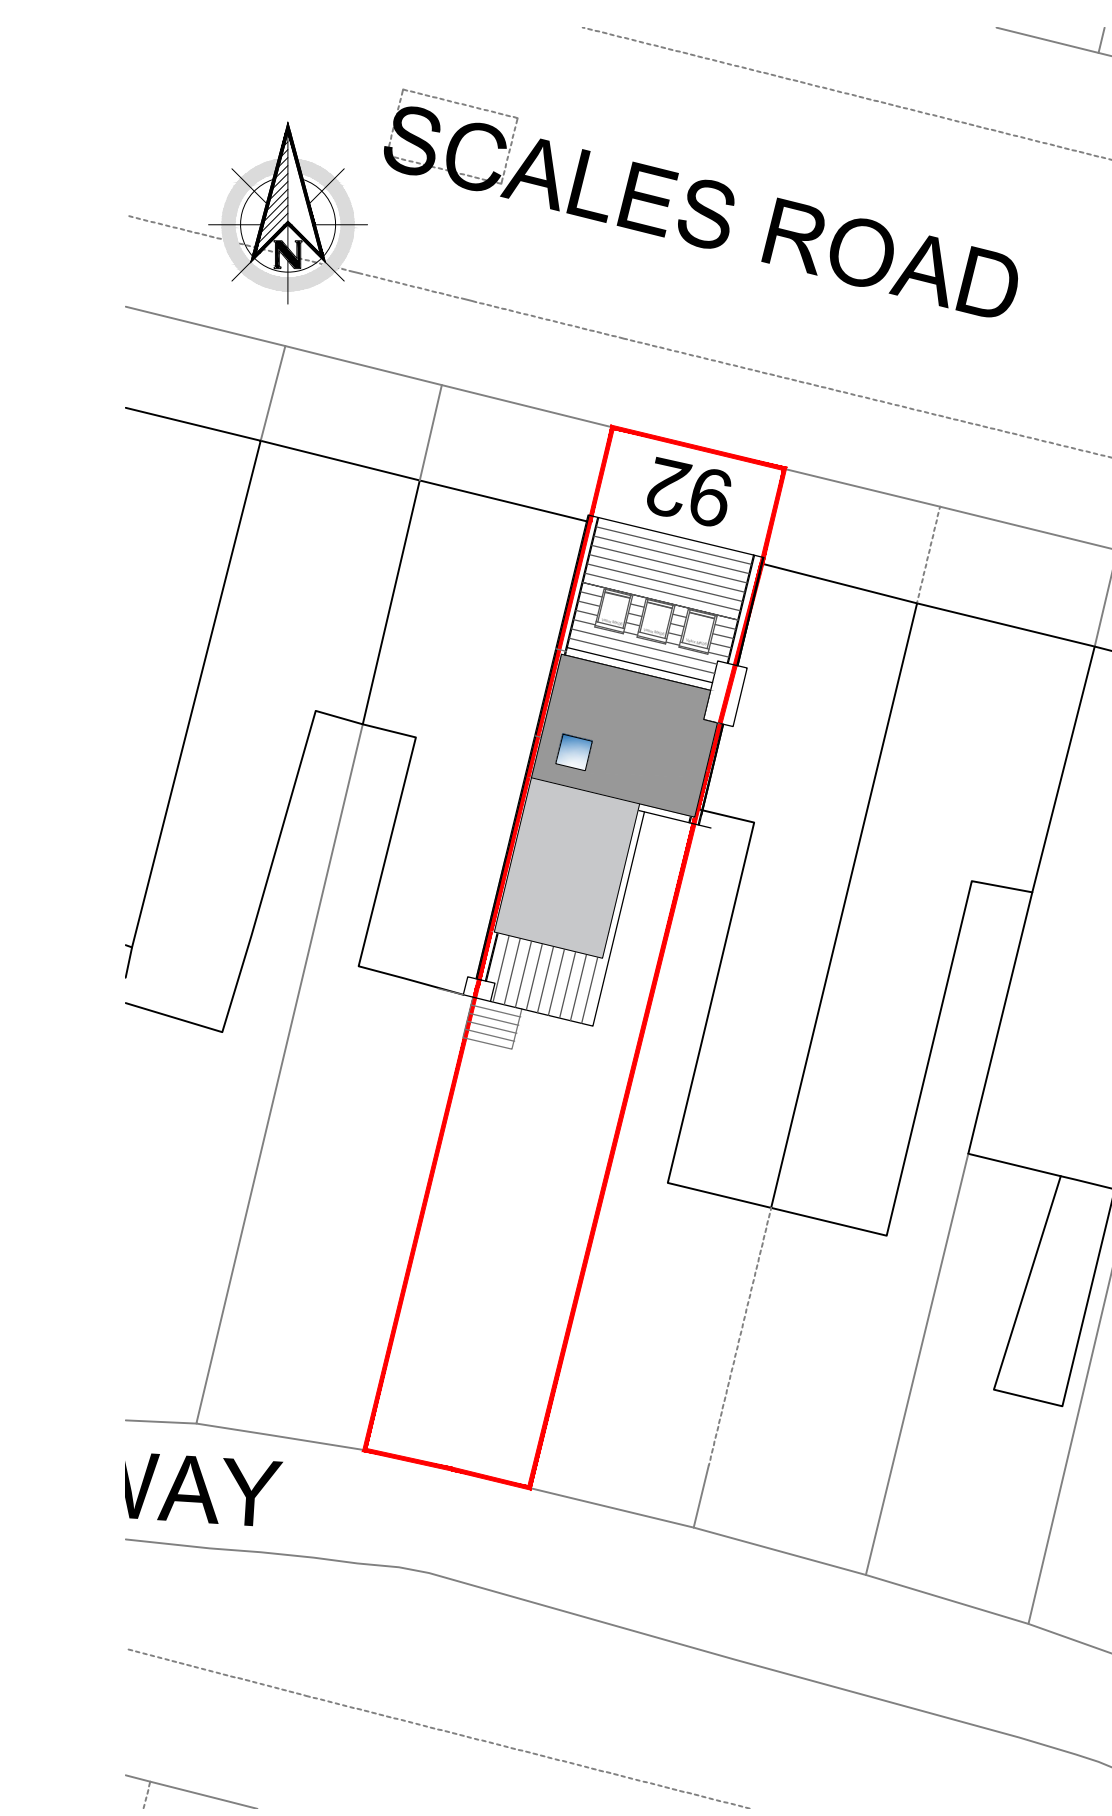

PROPOSED BLOCK PLAN
scale 1:200 at A1

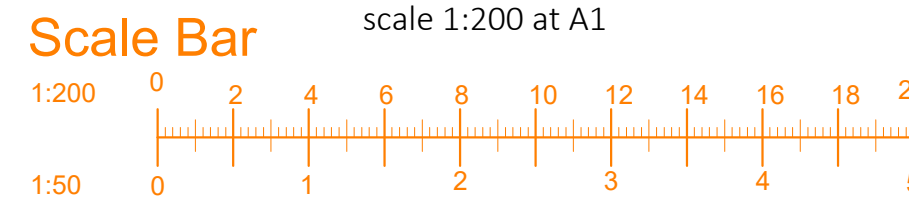

LOCATION PLAN scale 1:1250 at A1


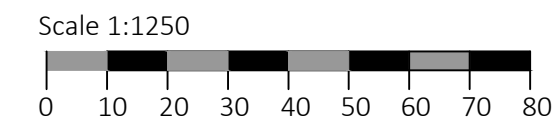


Additional Volume Calculation:


Main Dormer:
 $3.47 \times 2.30 \times 4.43 = 17.68\text{m}^3$

Rear Dormer:
 $5.31\text{m}^2 \times 4.20 = 22.30\text{m}^3$


Total Additional Volume:
 $17.68\text{m}^3 + 22.30\text{m}^3 = 39.98\text{m}^3 < 40.00\text{m}^3$

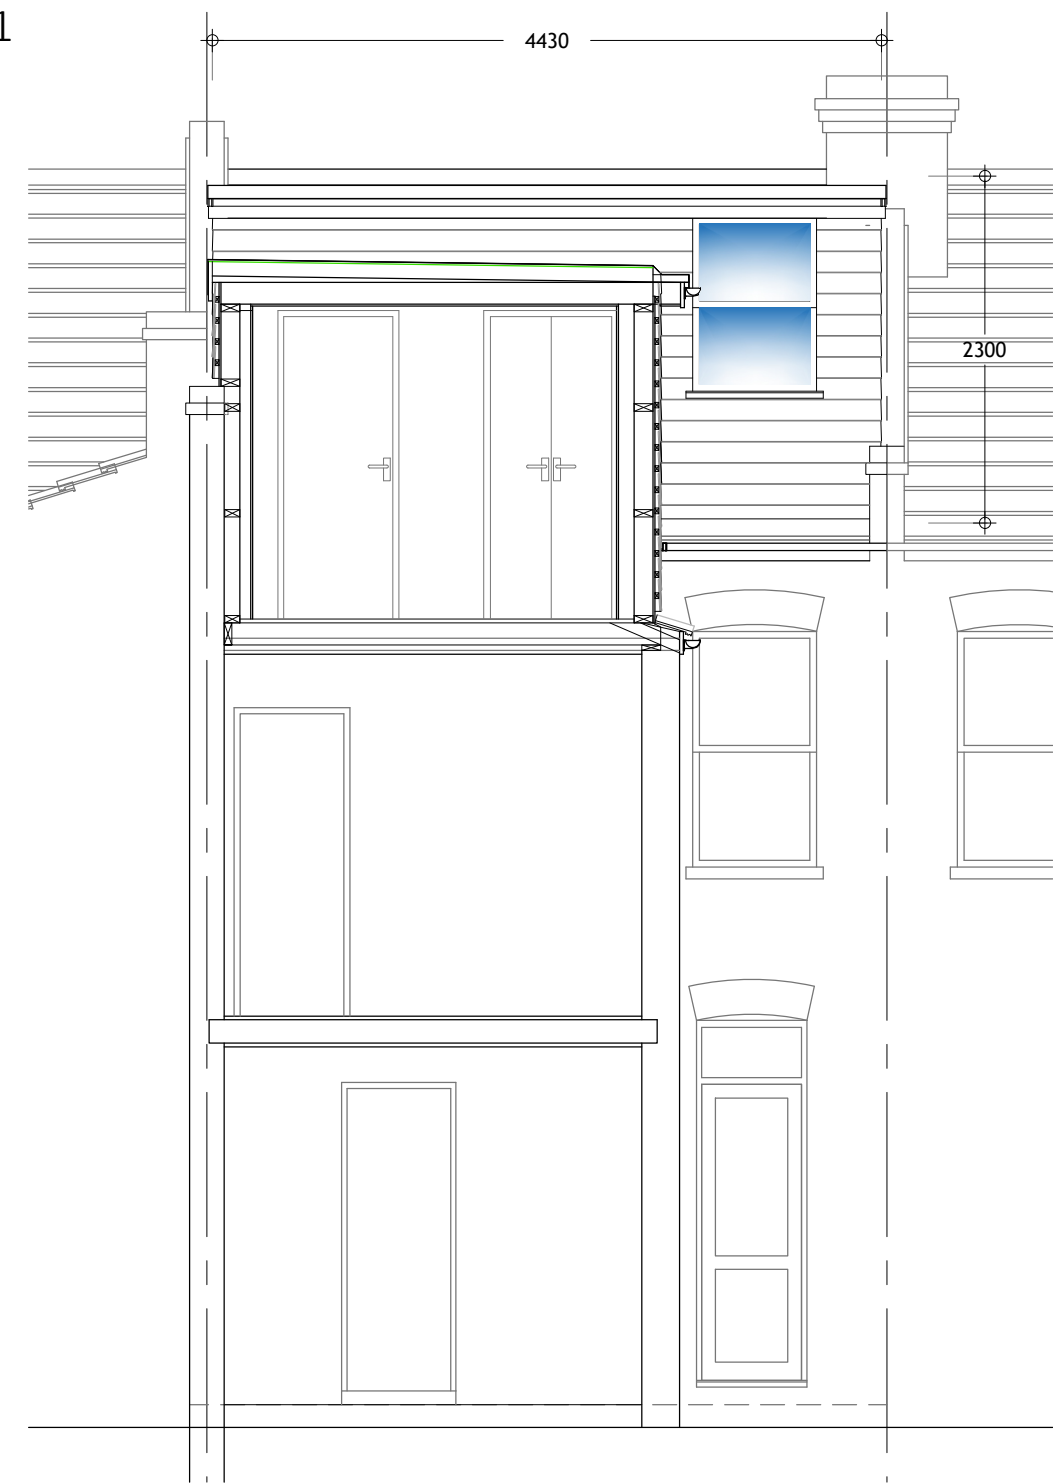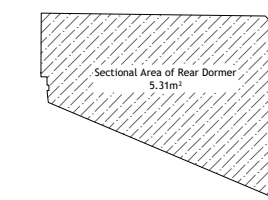

PROPOSED SECTION THROUGH scale 1:50 at A1

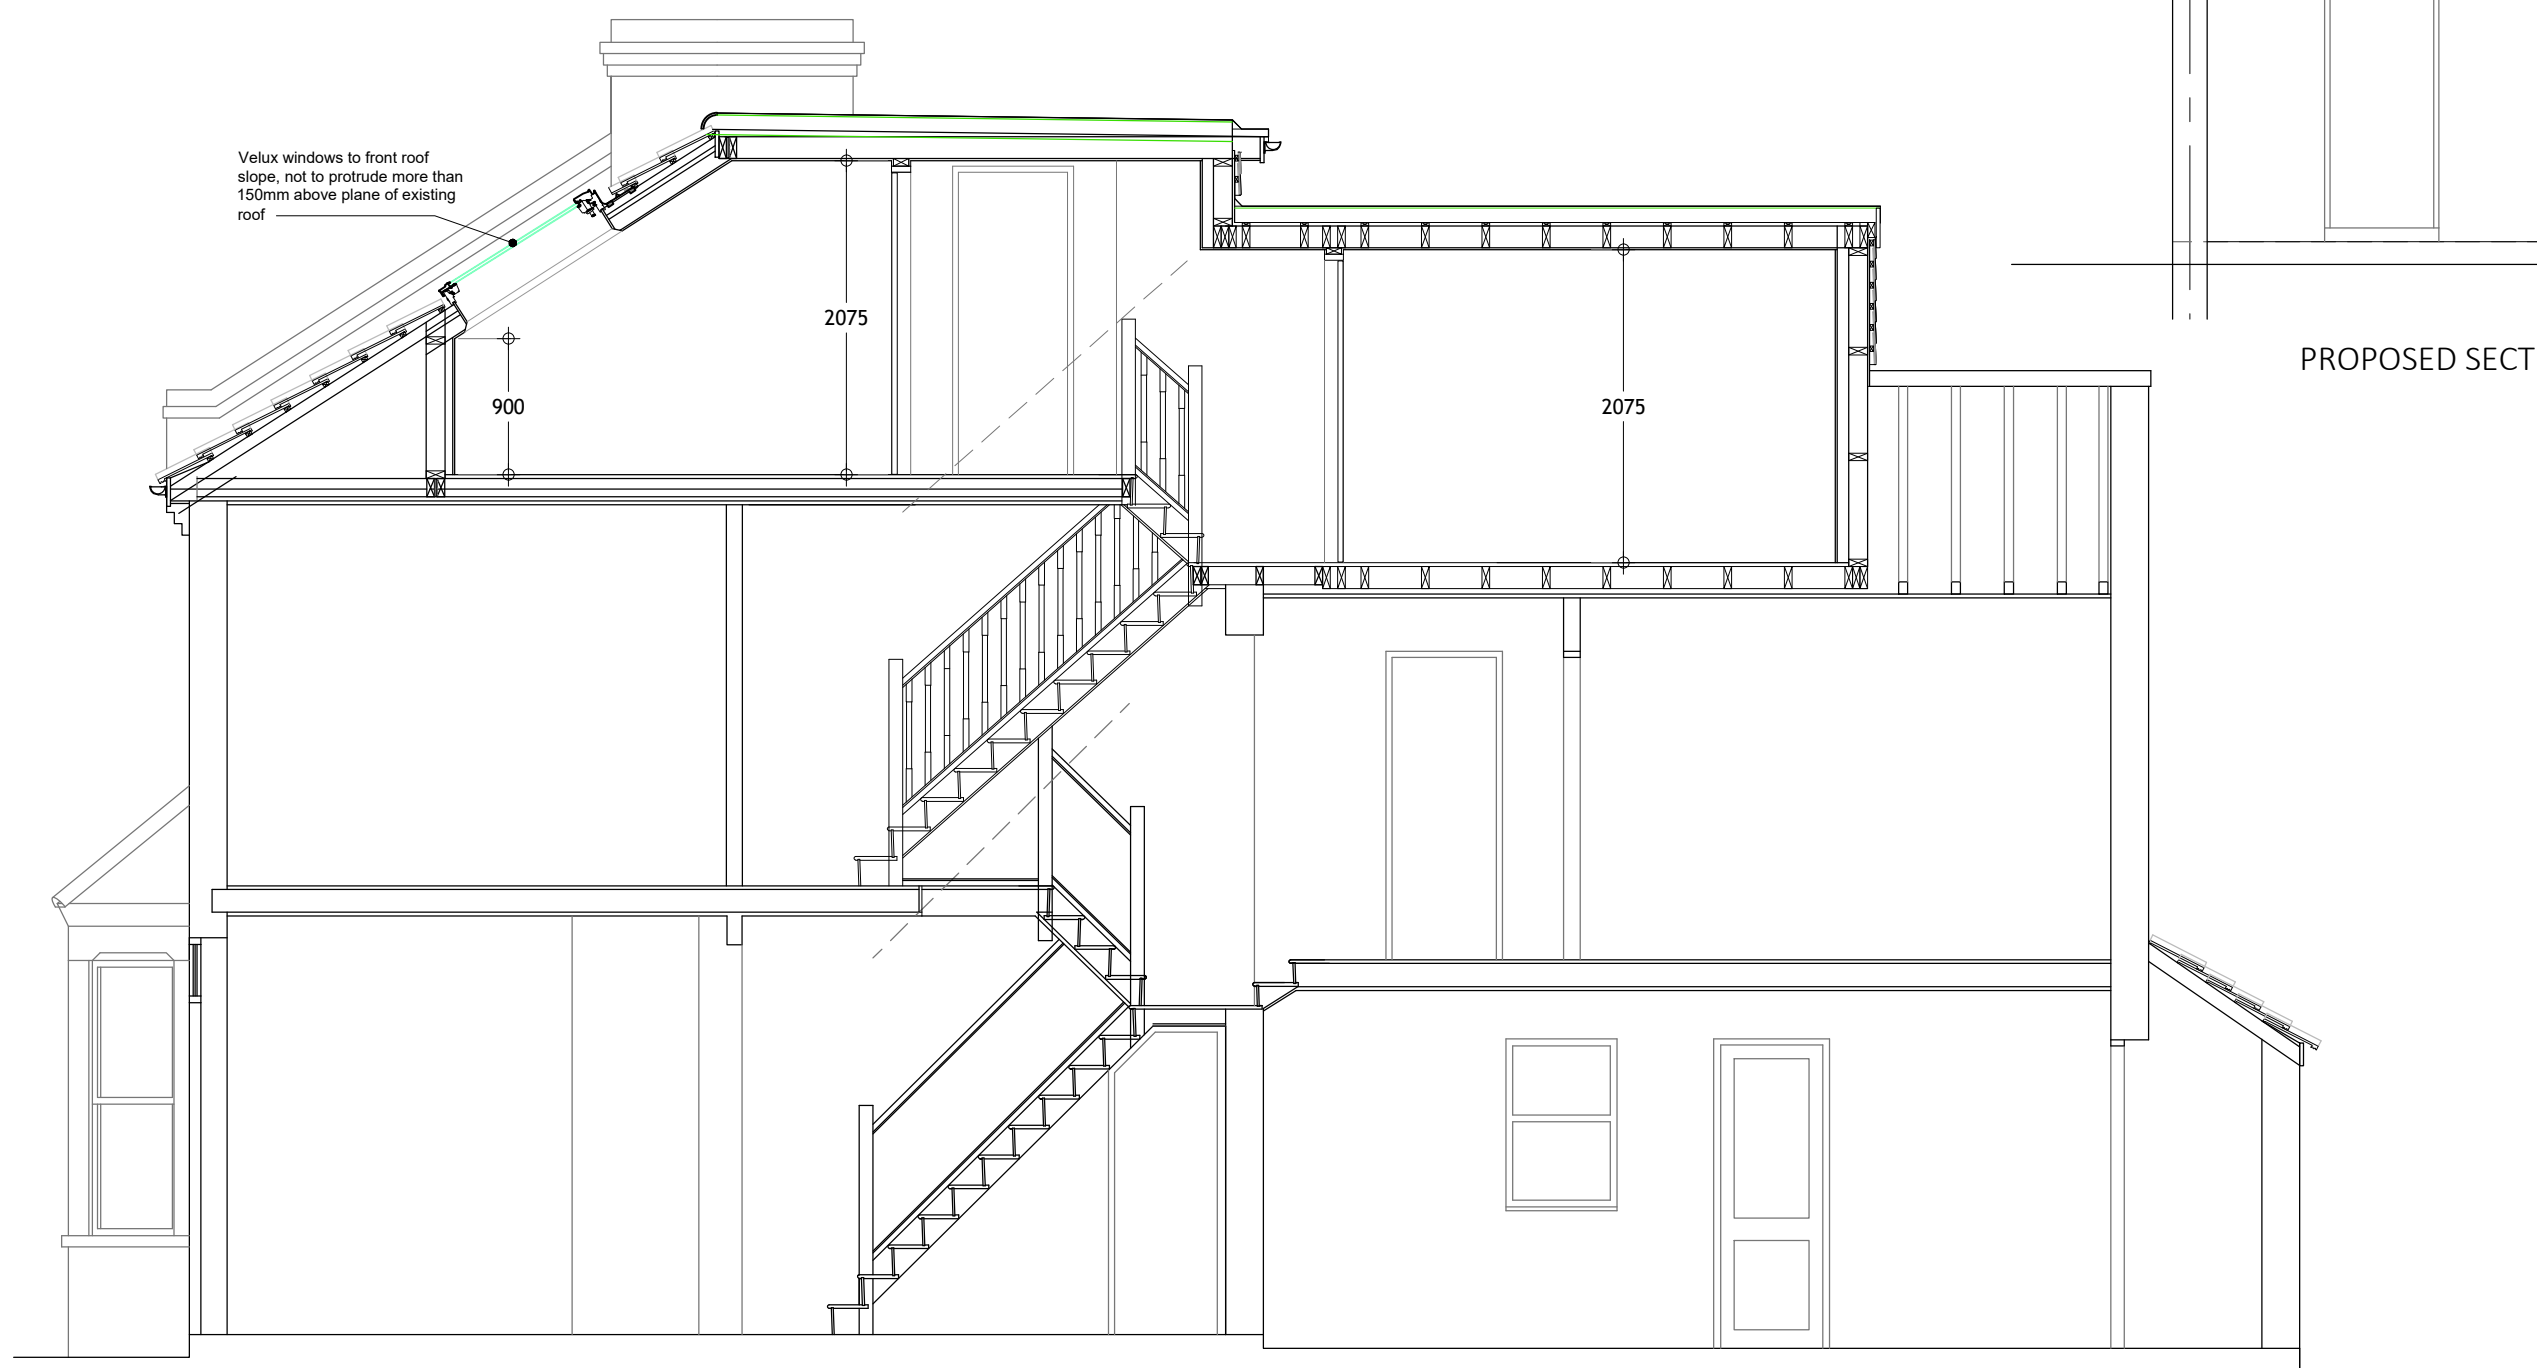

PROPOSED SECTION THROUGH scale 1:50 at A1

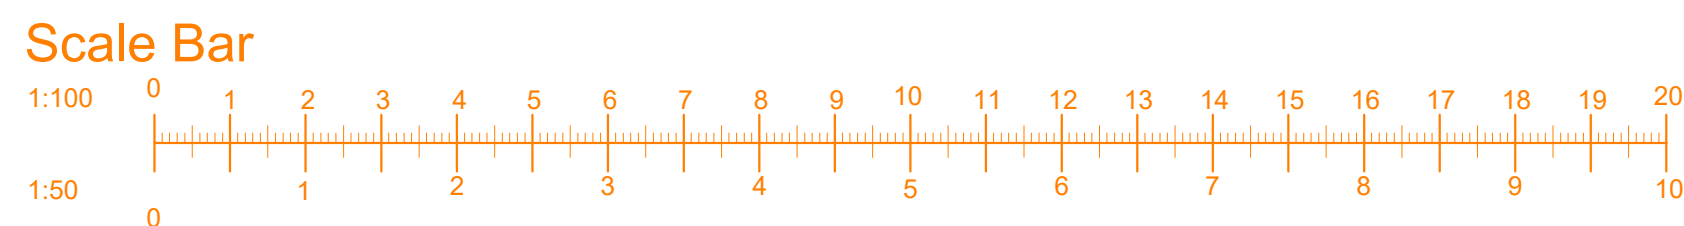

All dimensions to be confirmed on site before any work commences. Godden & Grimshaw Ltd. retain copyright of design, scheme & ownership of drawings. Drawing to be read in conjunction with the specification and all relevant drawings. We recommend approvals obtained from all statutory bodies prior to commencement of works. Any works undertaken without approval is done so at owners risk.

92 Scales Road, Tottenham,
London, N17 9EZ

Proposed New L-shaped Loft conversion,
with rear dormers to main and outrigger
roofs, and velux windows to front roof
slope.
Proposed Plans, Sections, Elevations,
Location Plan & Block Plan

Scale:
1:50, 1:100, 1:1250 & 1:500

Date:
July 2026

Client:
Mr + Mrs. Edward & Laura Haswell

Drawing No:
N17-9EZ-92-02-A
Rev. A: Window to Existing Bathroom re-positioned



GODDEN &
GRIMSHAW
ARCHITECTURAL AND STRUCTURAL SERVICES

