
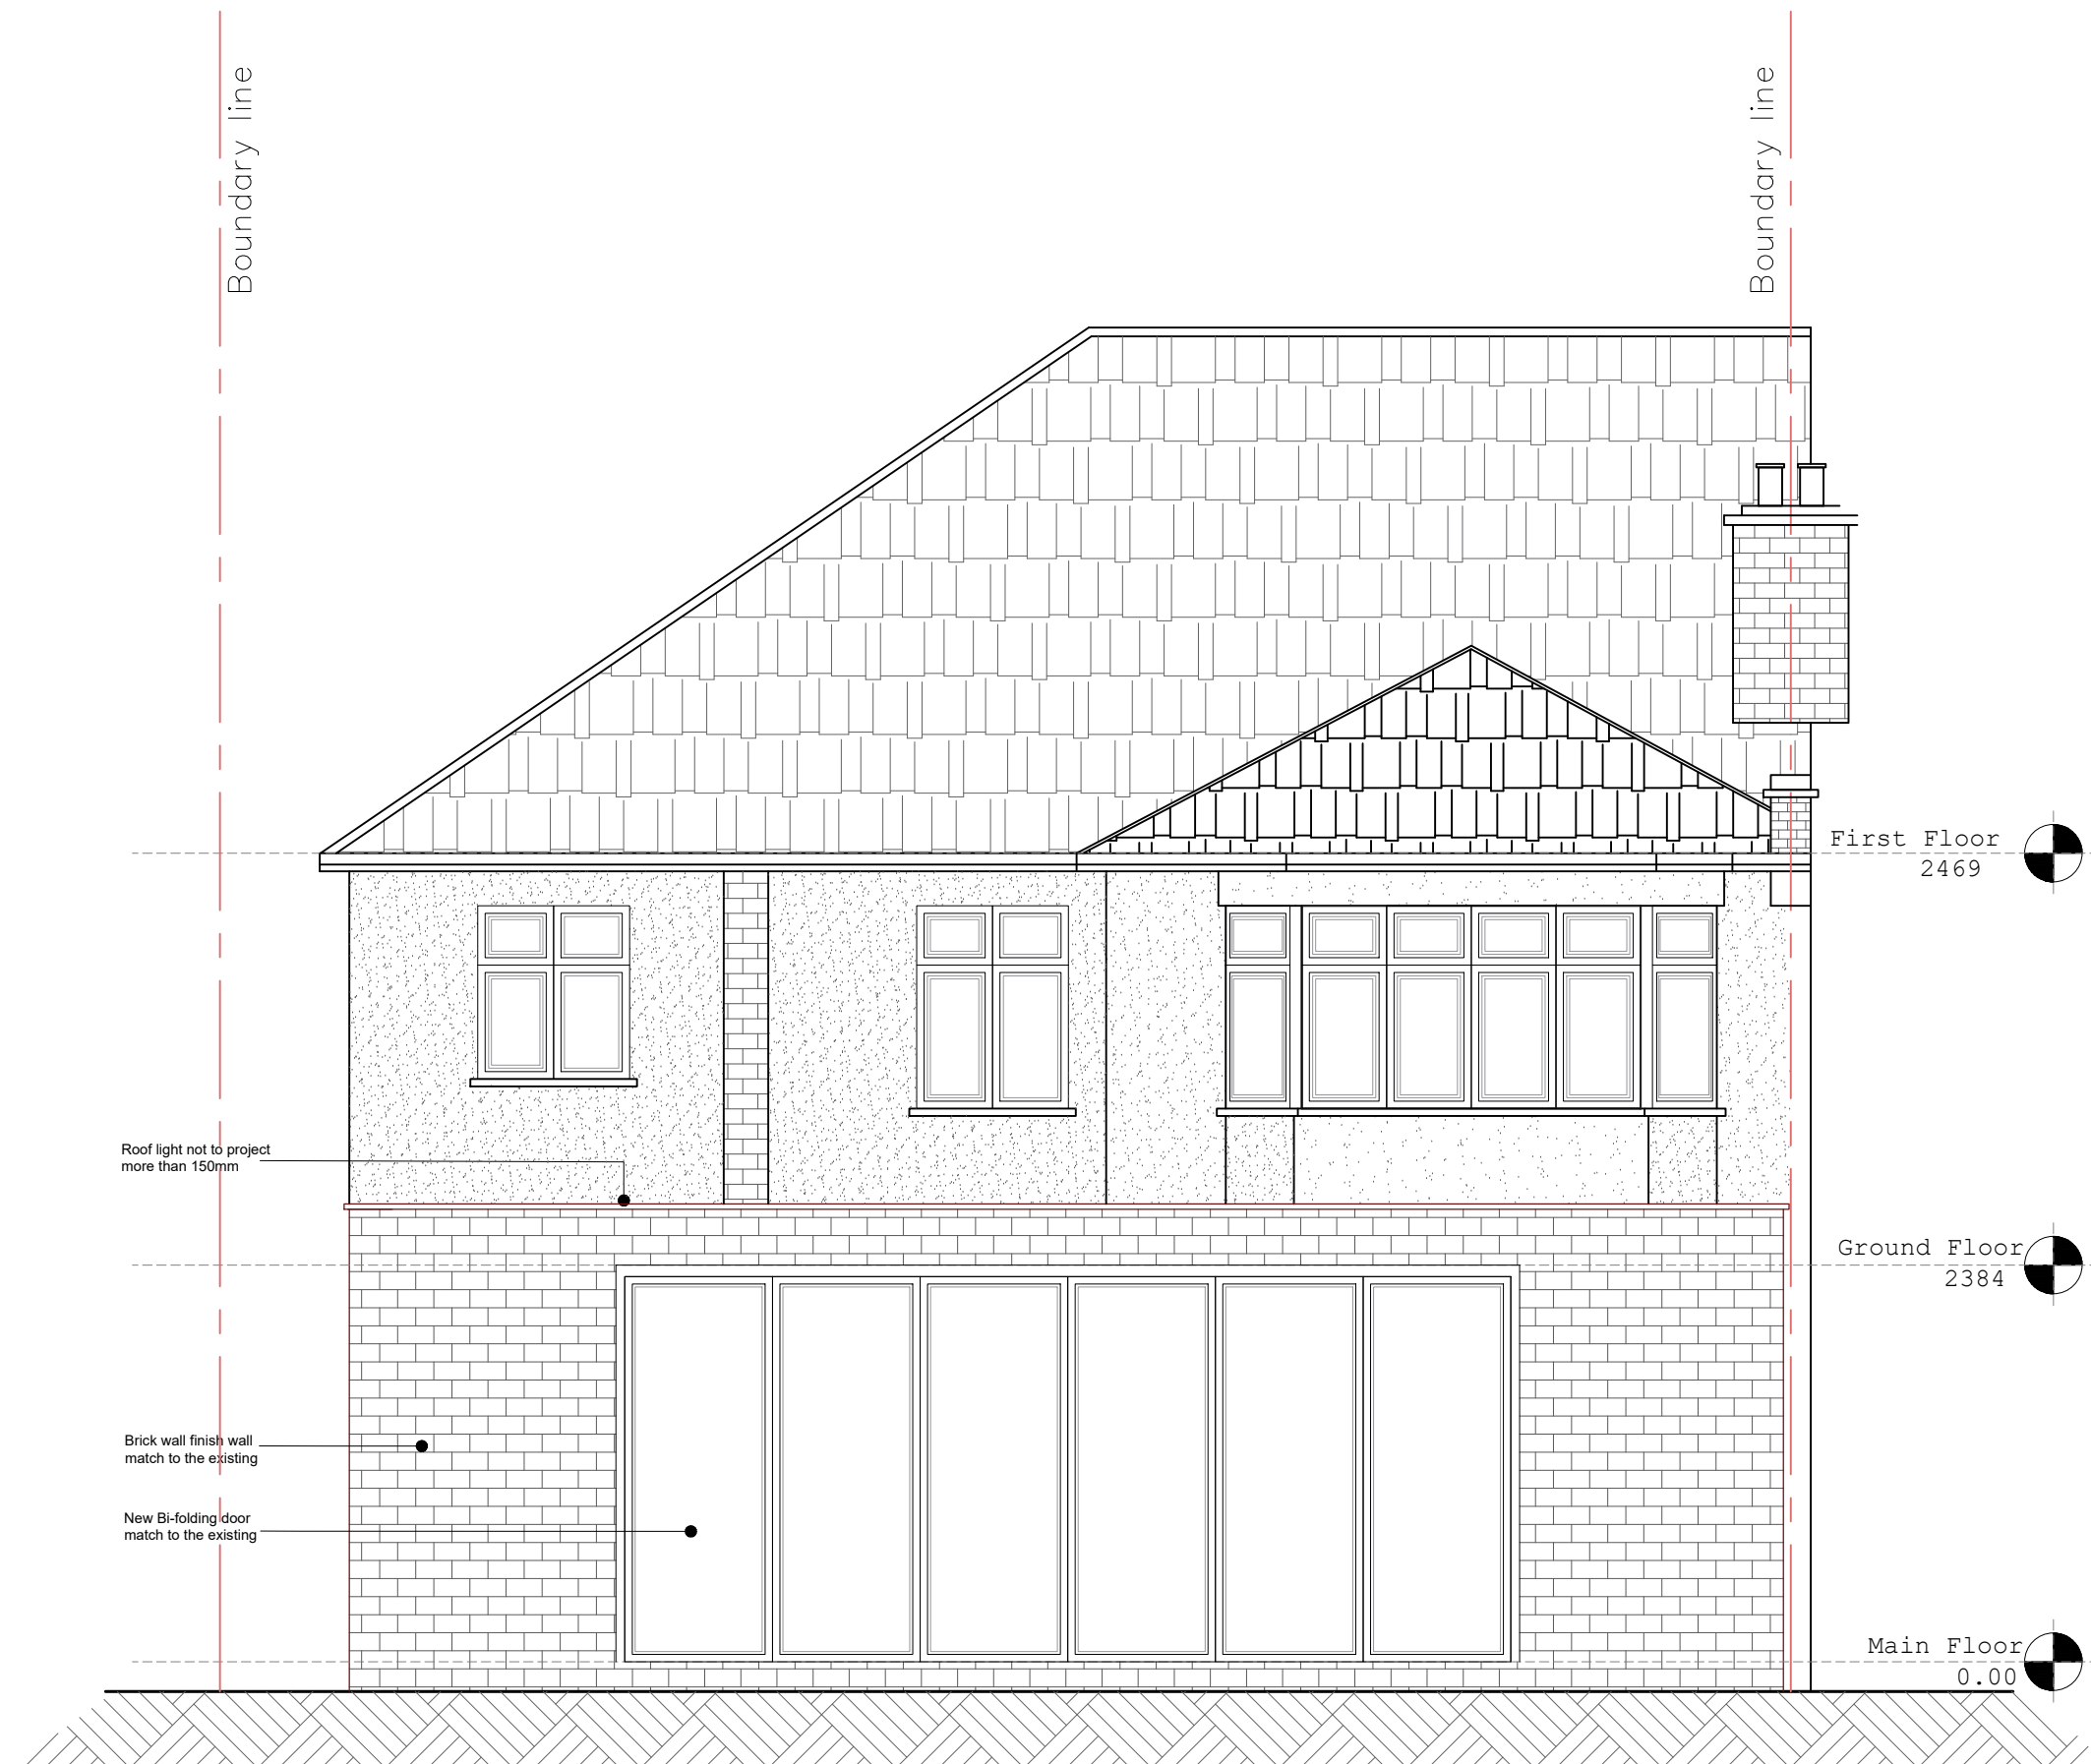


Notes:

Copyright © Sequine Design Ltd

This drawing is the property of Sequine Design Ltd and is protected under UK Intellectual Property Law, including copyright and design rights. It must not be reproduced, copied, distributed, loaned, or shared with any third party without the prior written consent of Sequin Design Ltd.


This drawing is for planning purposes only and must not be scaled for construction. All dimensions provided are to be considered as indicative; only figured dimensions should be used. Any discrepancies must be reported to Sequin Design Ltd prior to setting out or ordering any materials.

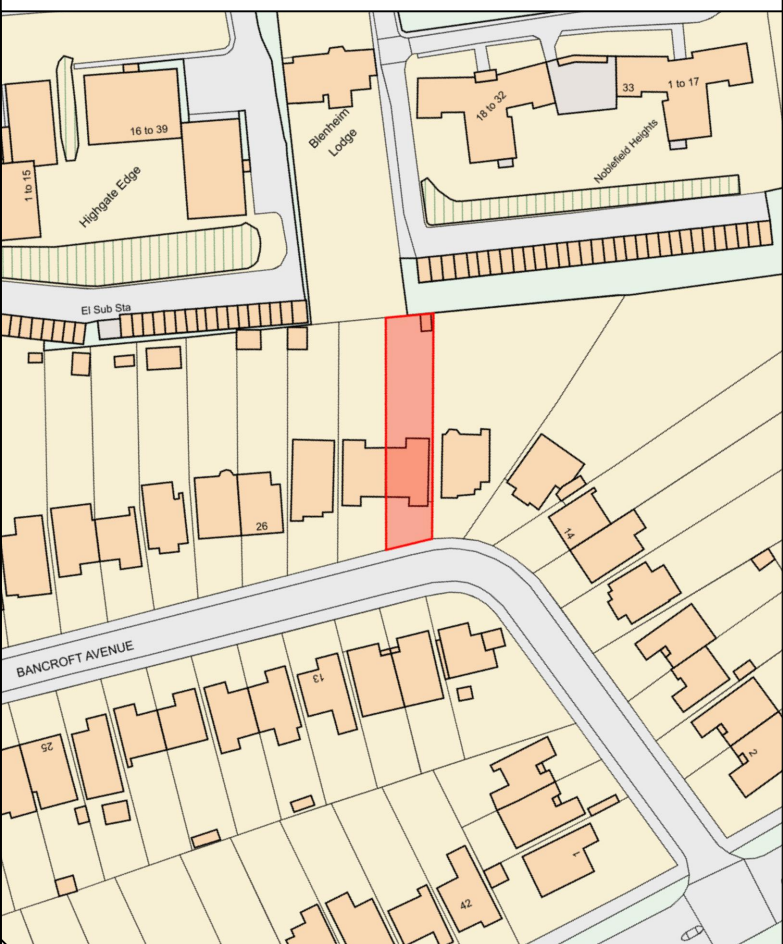

PROPOSED REAR ELEVATION
SCALE 1:50



PROPOSED FRONT ELEVATION
SCALE 1:50

 

ISSUED
FOR PLANNING PURPOSES

REV.	DESCRIPTION	BY	DATE
01	PLANNING ISSUE		



Sequine Design Ltd
Architectural services
+44 7403401414
www.sequinedesign.com
info@sequinedesign.com

CLIENT:

ARCHITECT:

SEQUINE DESIGN LTD,
ARCHITECTURAL SERVICES
LONDON

SITE:

20 Bancroft Ave N2 0AS

TITLE:

PROPOSED ELEVATION

SCALE AT A1	DATE	DRAWN	CHECKED
1:50@A1	17/07/2026	PT	A1
PROJECT NO.	DRAWING NO.	REVISION	
SD-223	P-05	P-03	