






Existing Rear Elevation

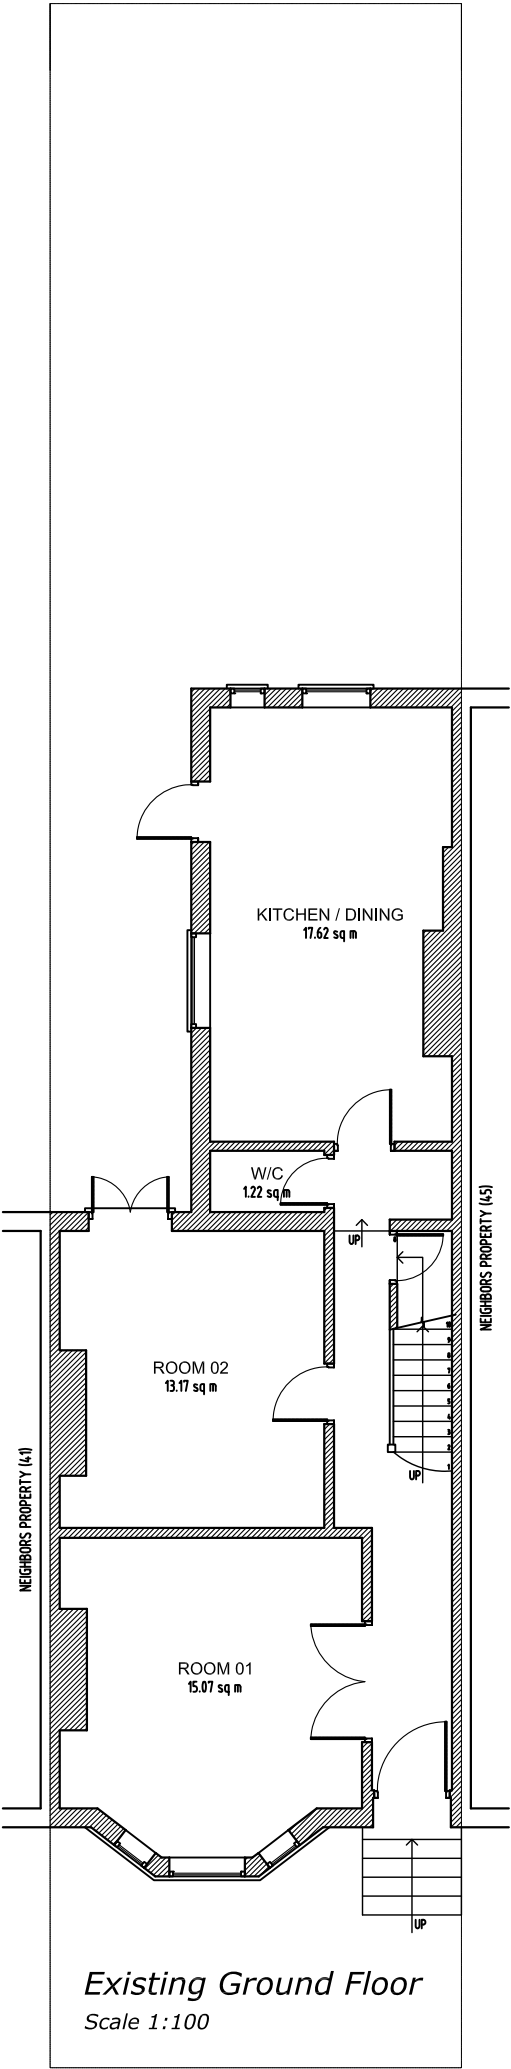

Proposed Rear Elevation

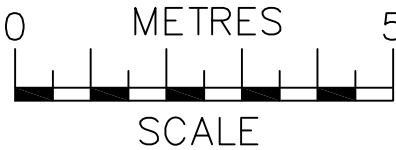

Existing Ground Floor
Scale 1:100

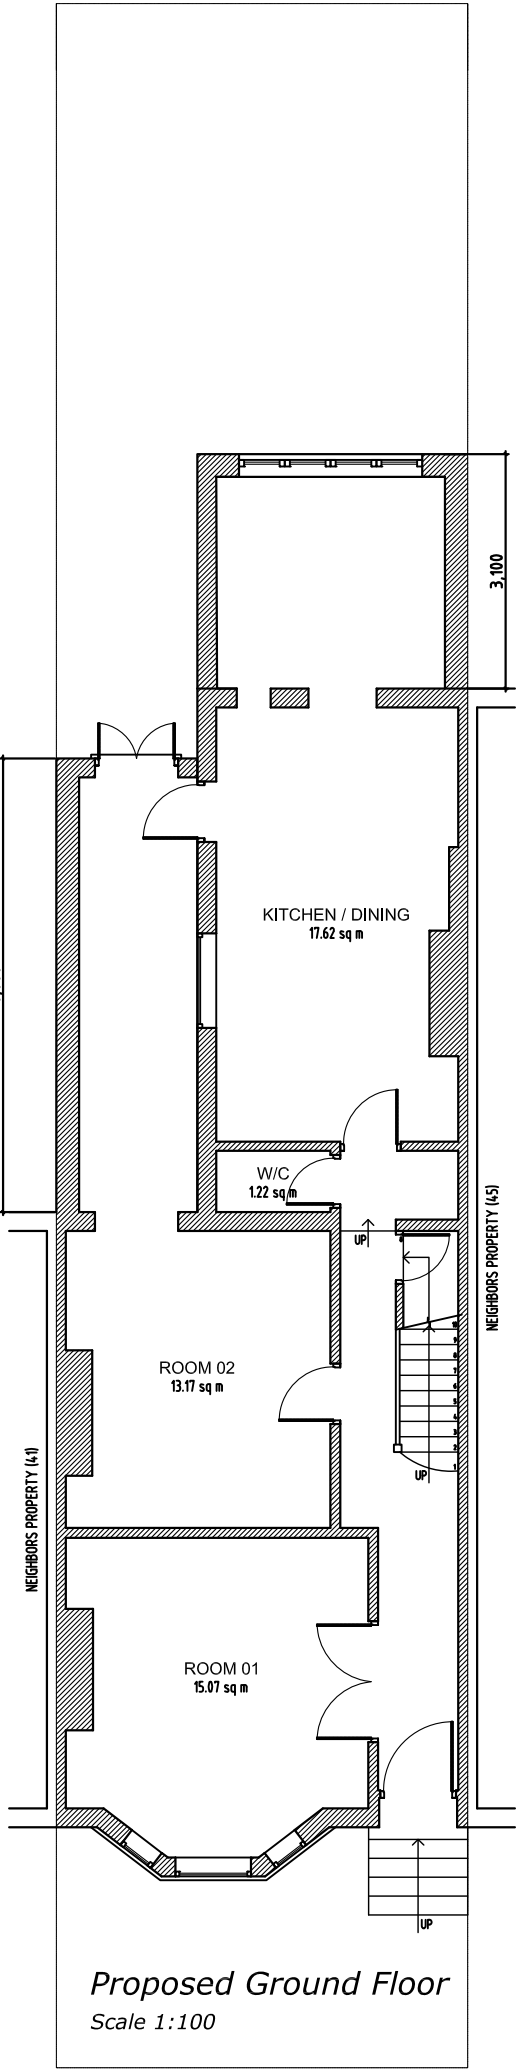

Proposed Ground Floor
Scale 1:100



NOTES
The contractors are to check all the dimensions, levels, drain runs and general condition of the site before works commence.

All works are to be carried out in accordance with current Building Regulations, British Standards, Code of Practice and Local Authority Requirements.

Project: 43 Daleview Road, London N15 6PL		
Title: Existing Proposed Ground & Rear Elevation		
Date: 13.07.26	Scale: 1:100 @ A3	
Dwg. No. DR.43.EX& PR.101	Rev: 0	