


SITE PLAN

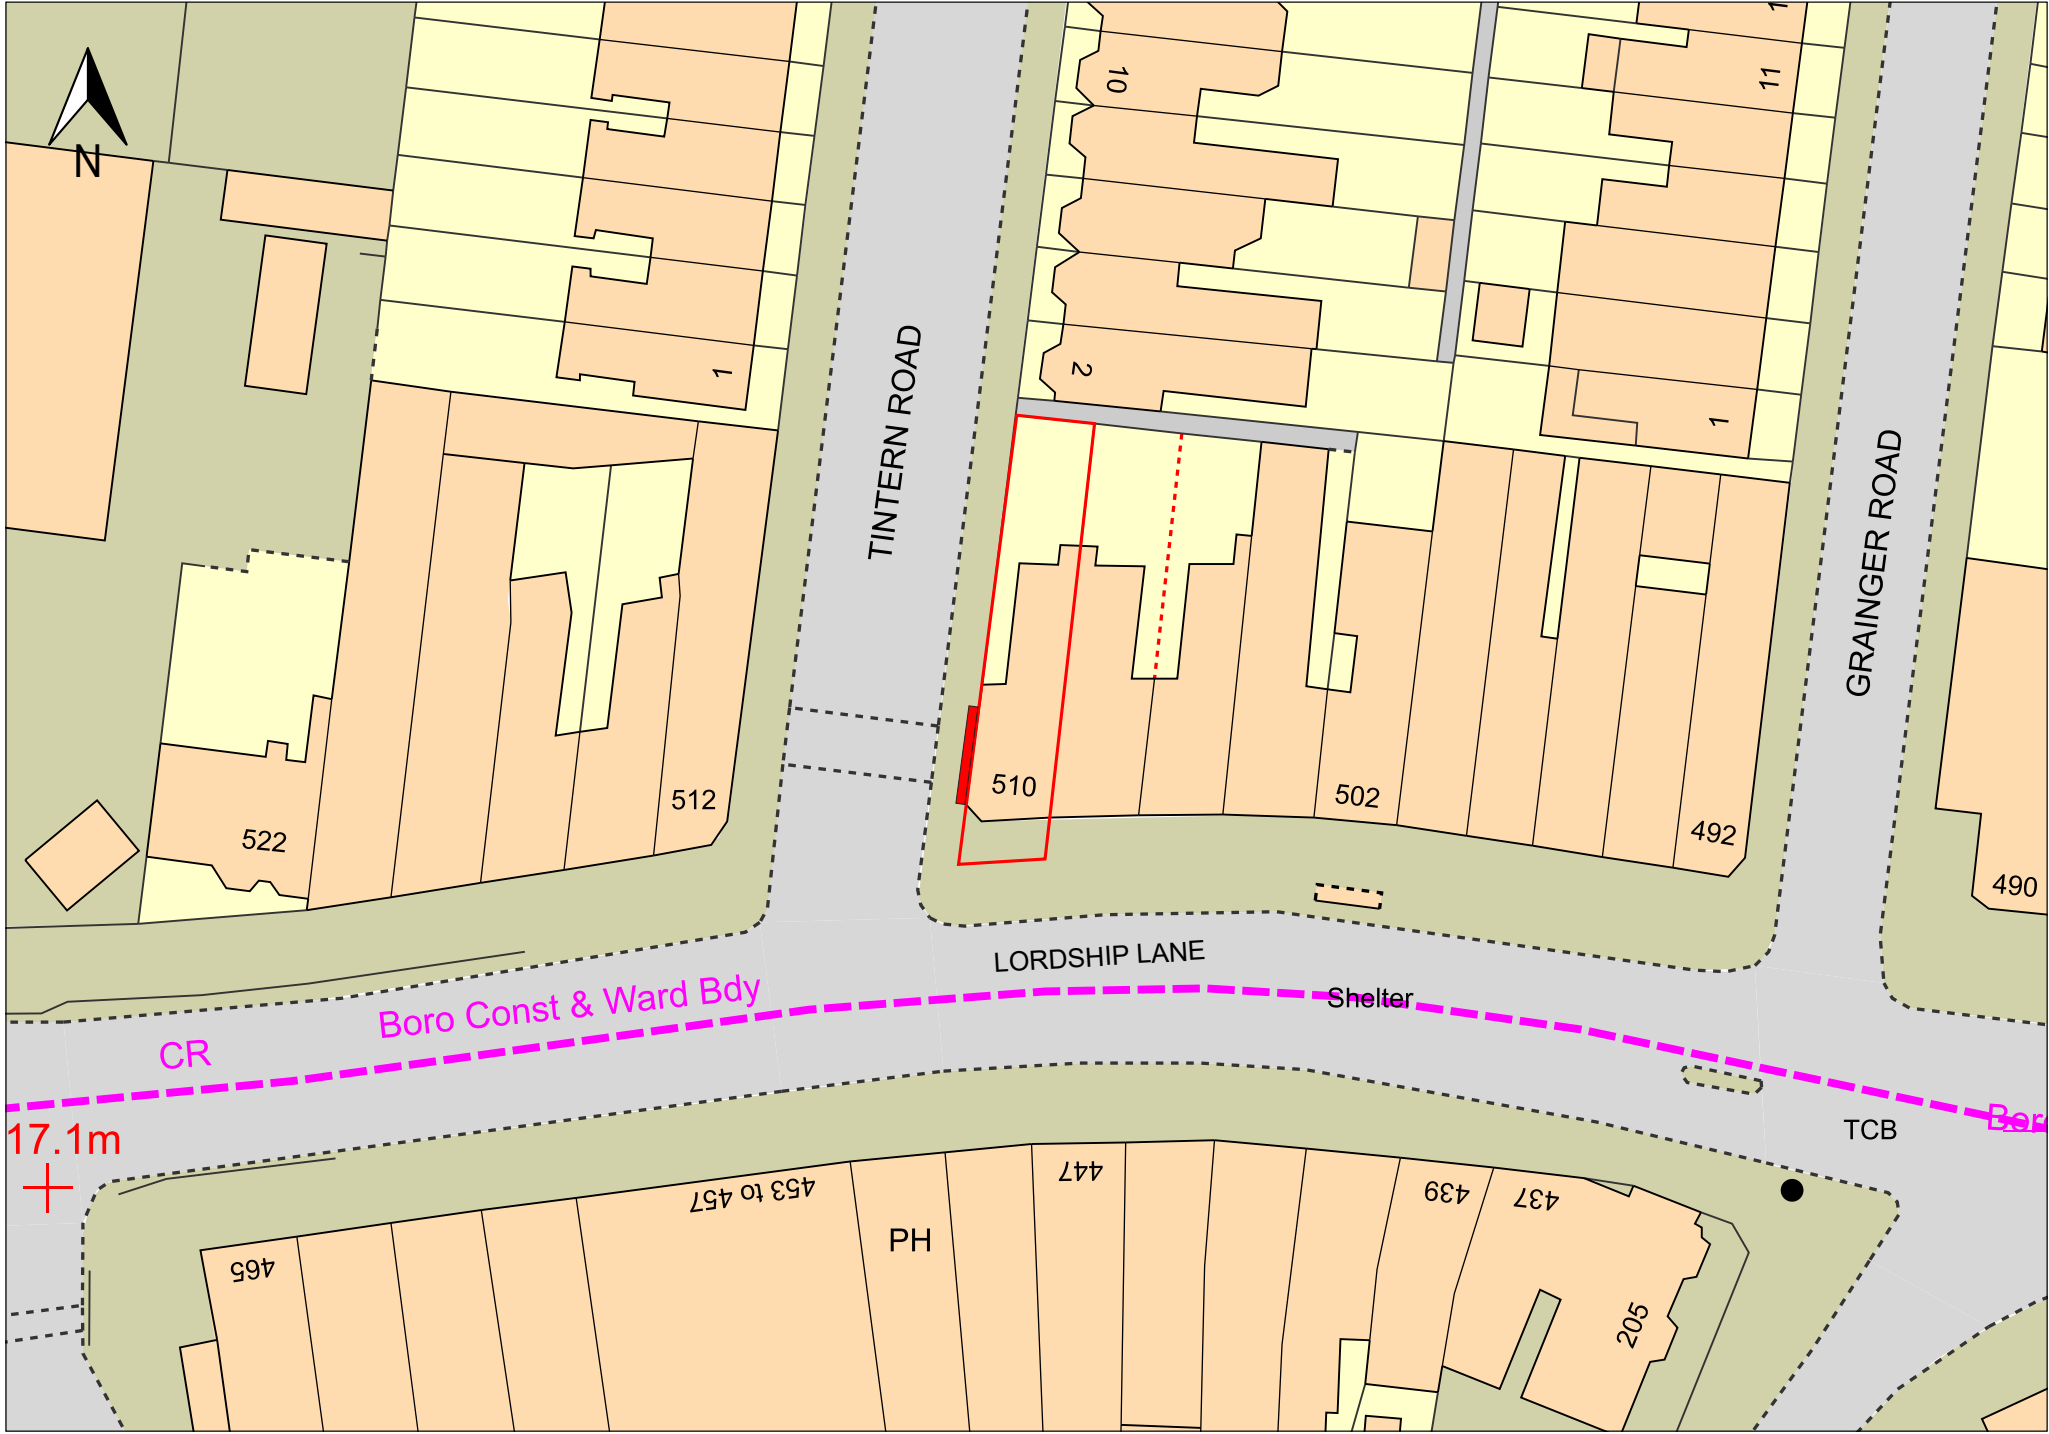

- Wall mounted 48 sheet LED Digital Display
- Site Location

Site:	Drawing:	Date:	Dwg. No.	Rev.:	Scale: 1:500@A3
510 Lordship Lane, London N22 5DE	Site Plan	06/08/2026	PY5022/002		0m10m20m30m40m