

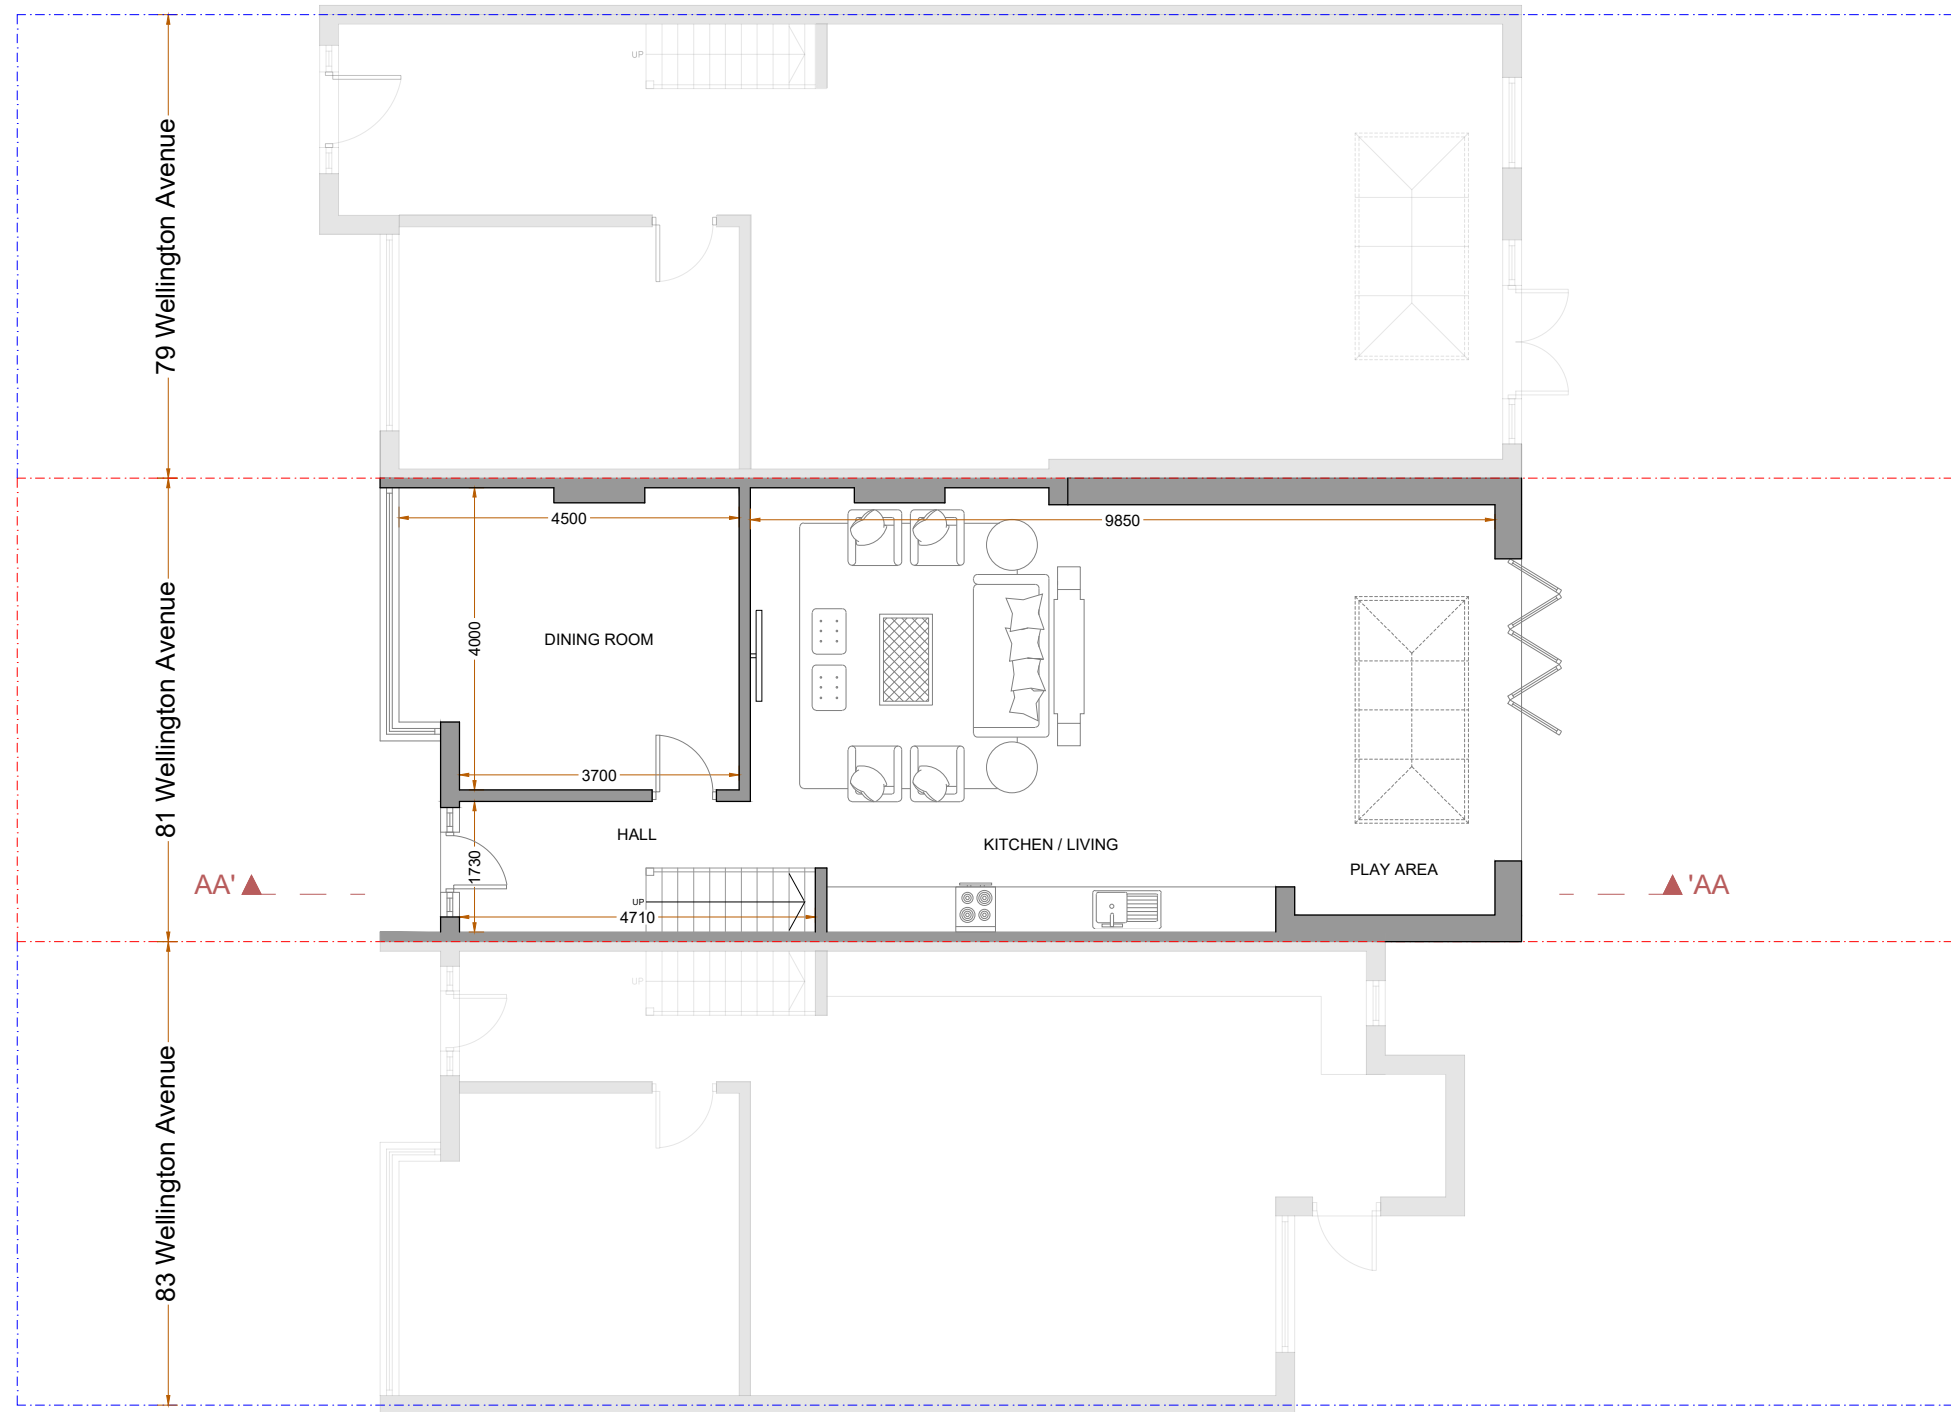


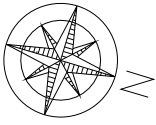

EXISTING & PROPOSED*
GROUND FLOOR PLAN

Construction started under approved plan

A	DA ISSUE	24.04.26	GK
	AMENDMENT		BY

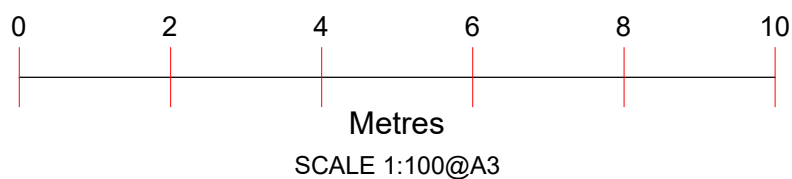

Project :
Proposed infill and loft conversion



Date : 24/04/25

Sheet Title :
Existing Floor Plans

Sheet no : 01

Address :
81 Wellington Avenue
LONDON
N15 6AX


Applicant :

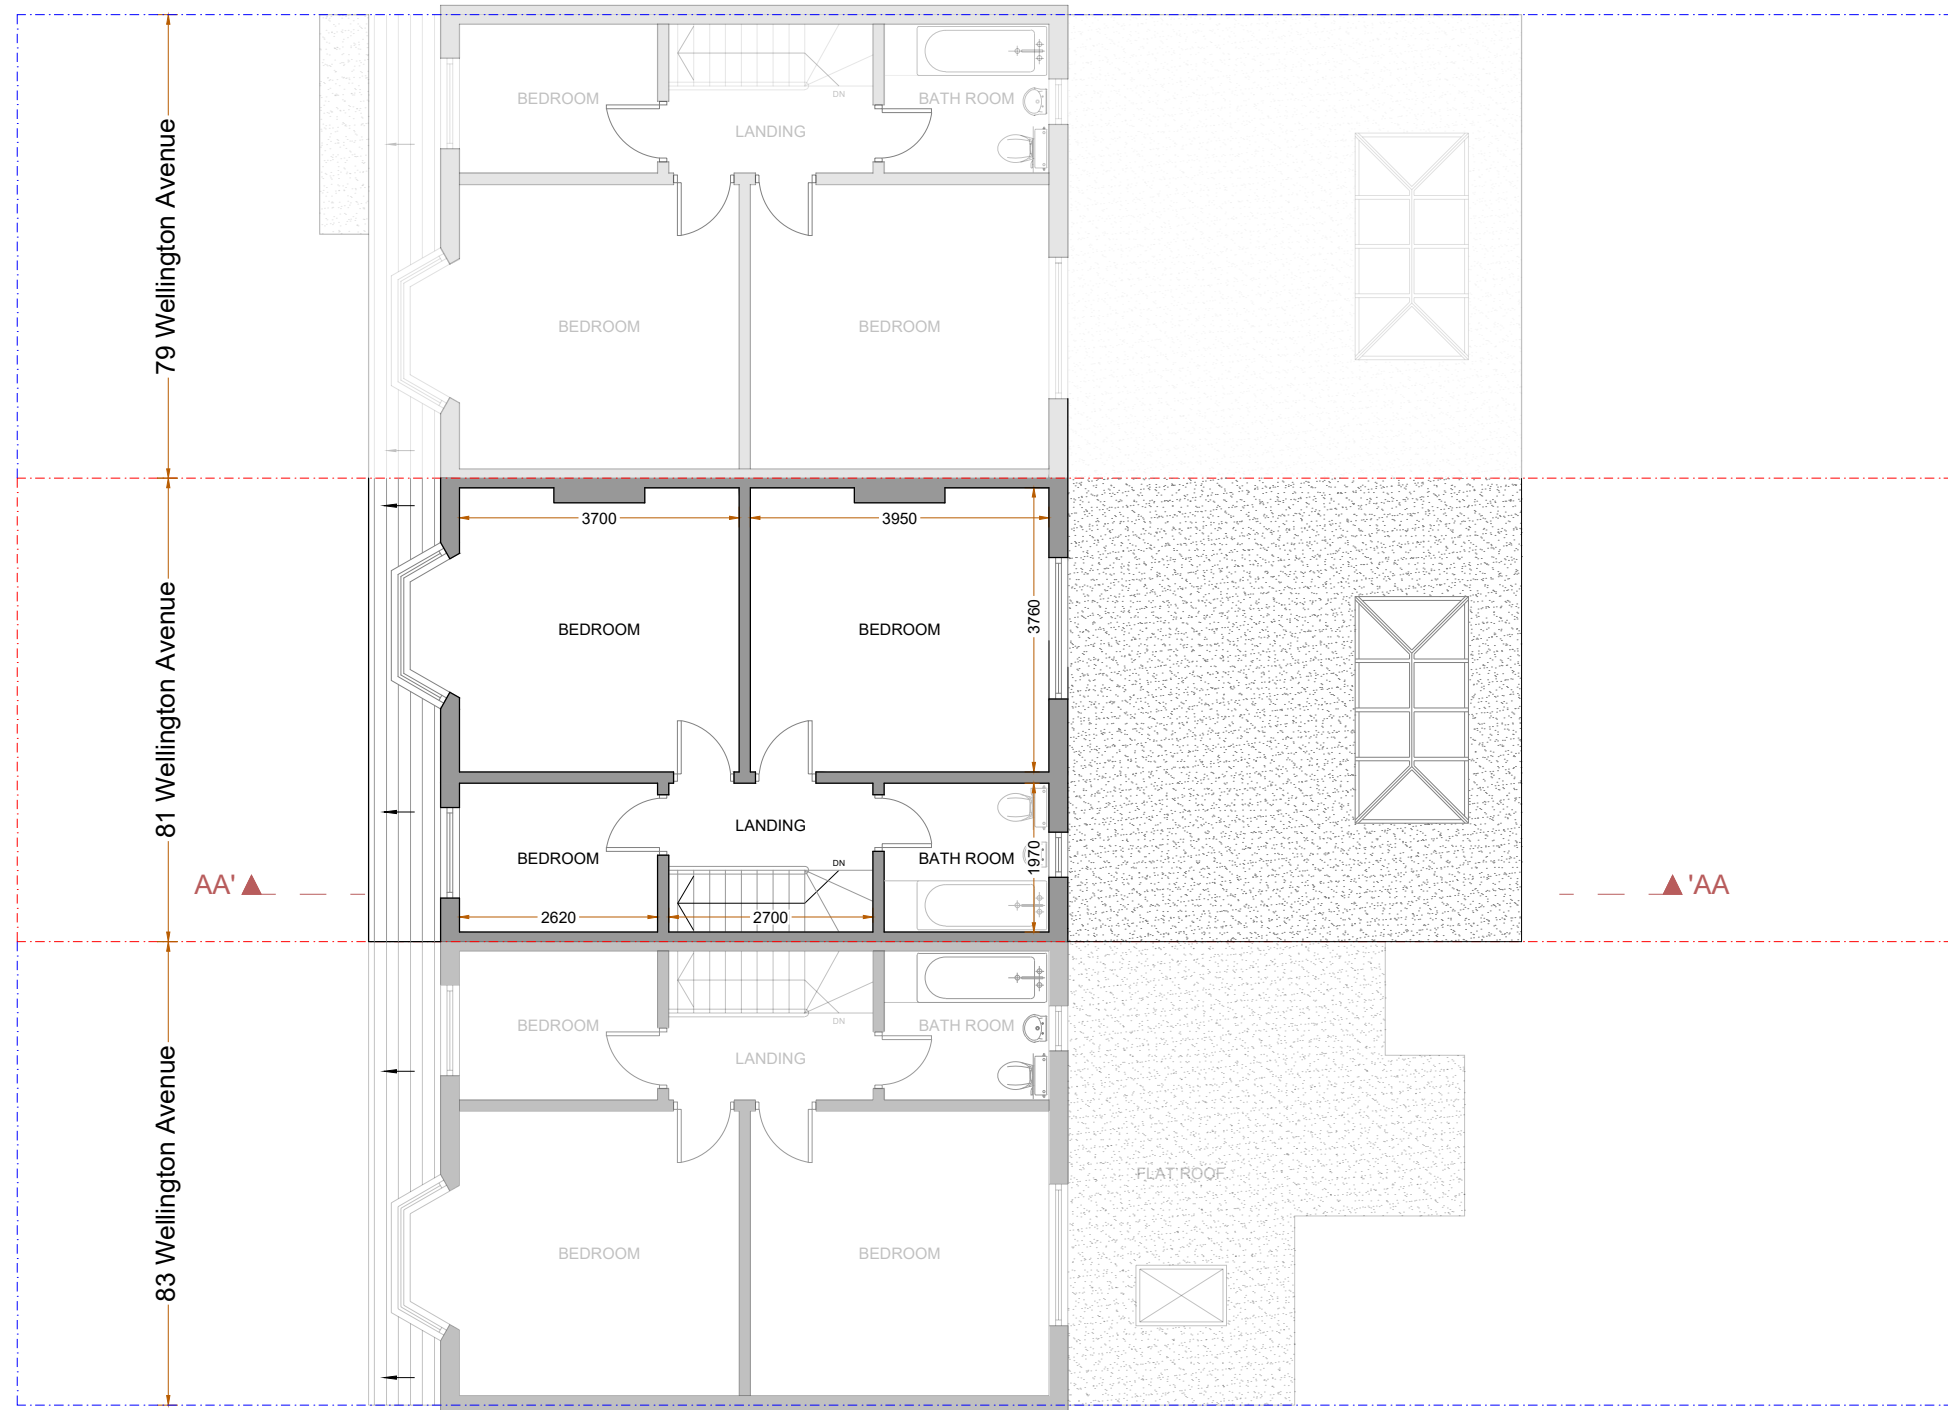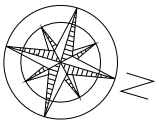

EXISTING
FIRST FLOOR PLAN

79 & 83 Wellington has not been surveyed

A DA ISSUE 24.04.26 GK
AMENDMENT BY

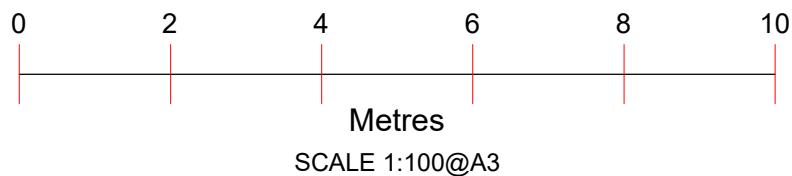

Project :
Proposed infill and loft conversion



Date : 24/04/25

Sheet Title :
Existing Floor Plans

Sheet no : 02

Address :
81 Wellington Avenue
LONDON
N15 6AX


Applicant :

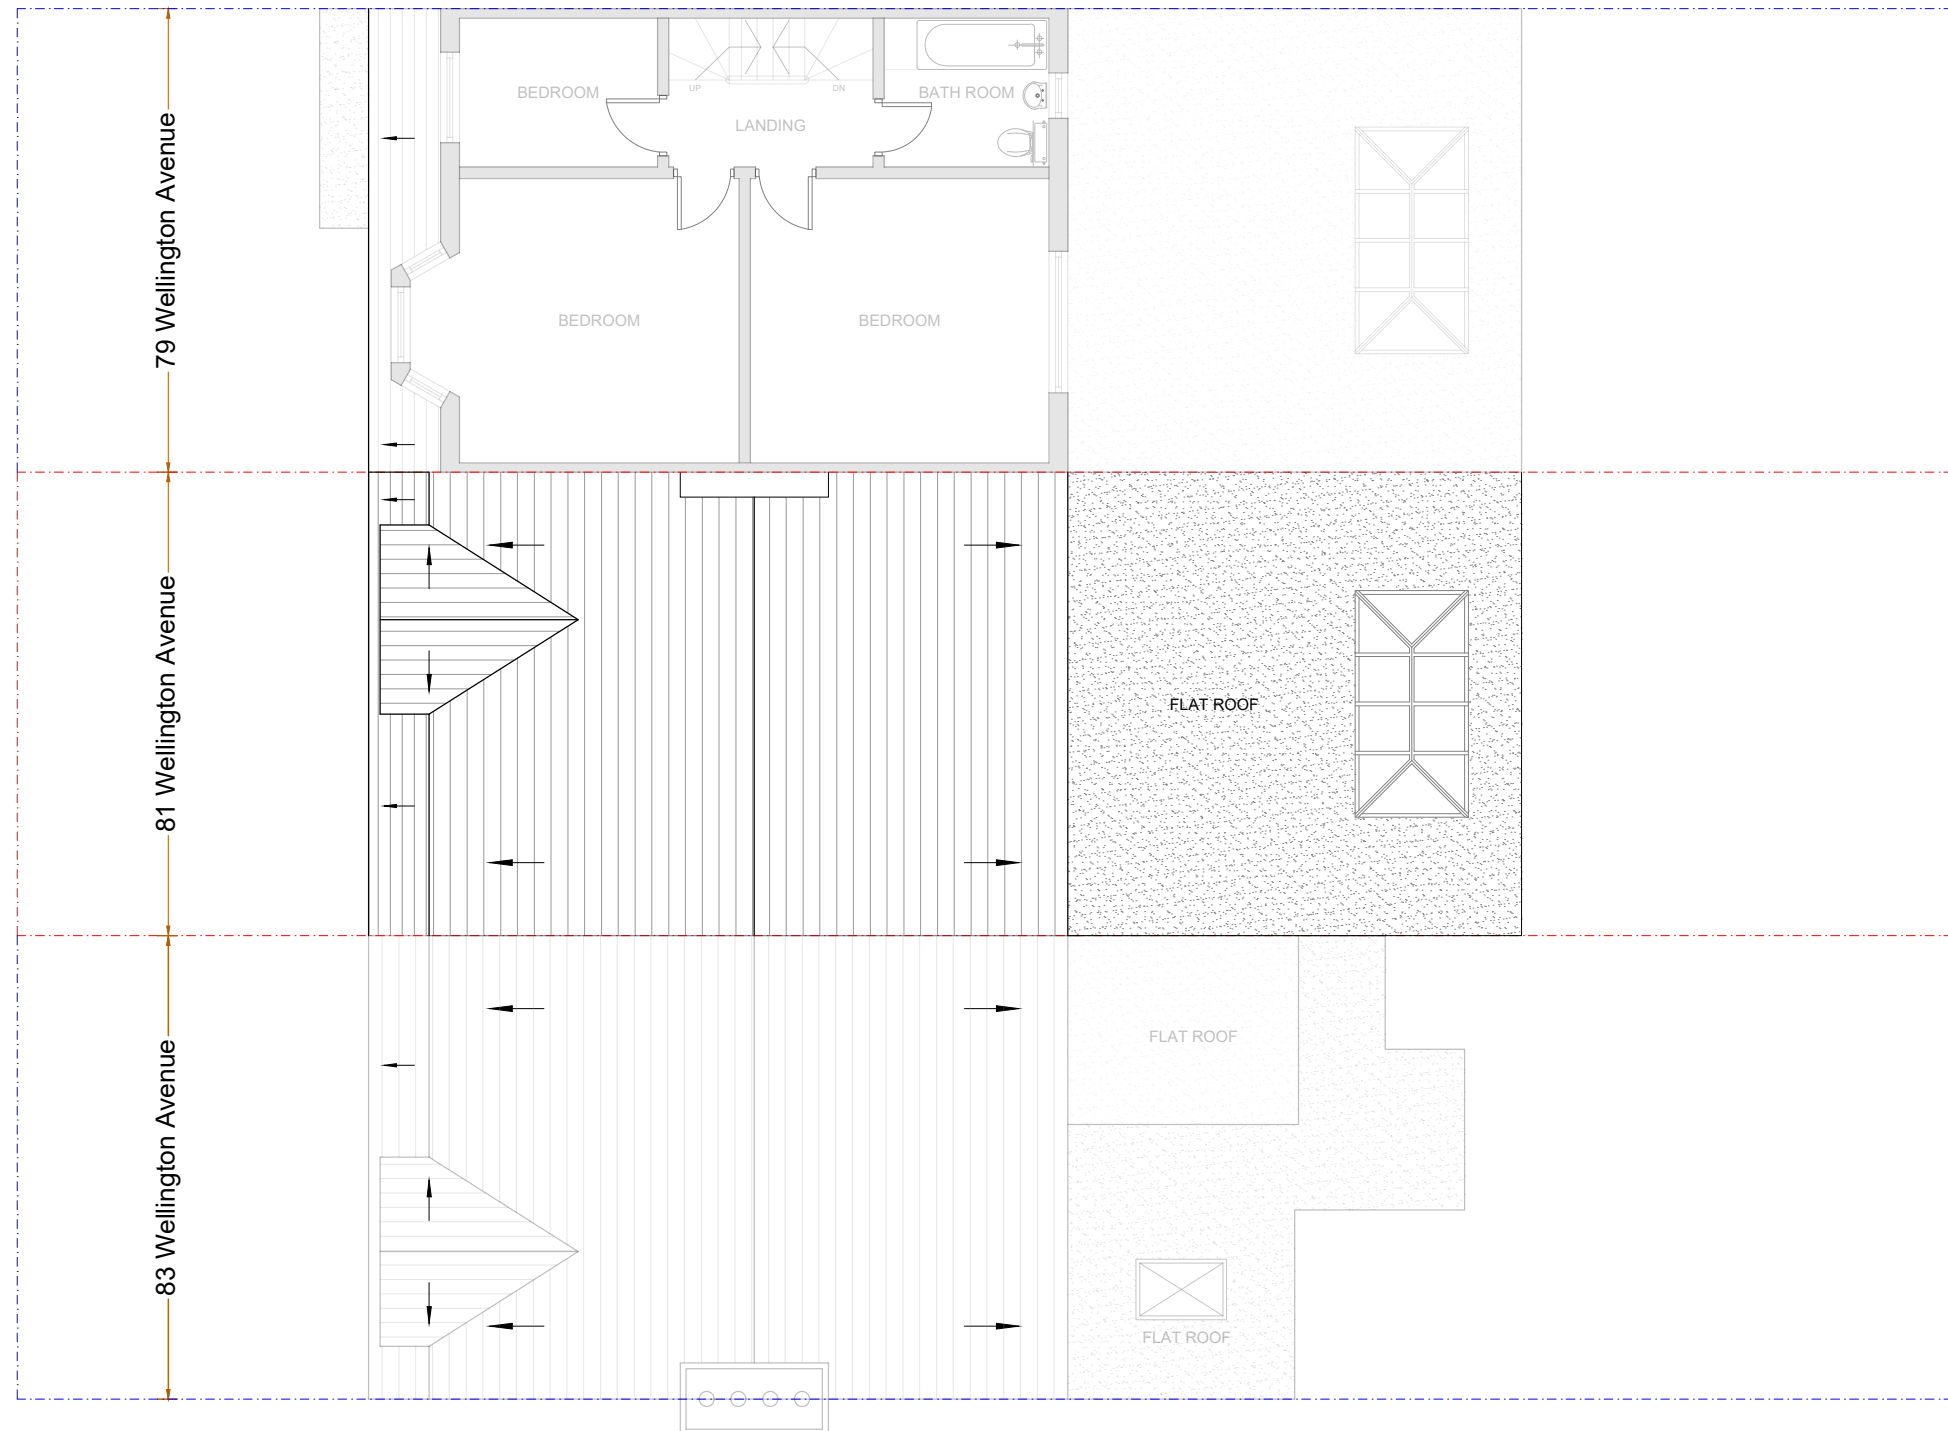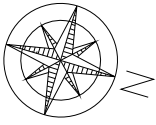

EXISTING
SECOND FLOOR PLAN

79 & 83 Wellington has not been surveyed

A	DA ISSUE	24.04.26	GK
	AMENDMENT		BY

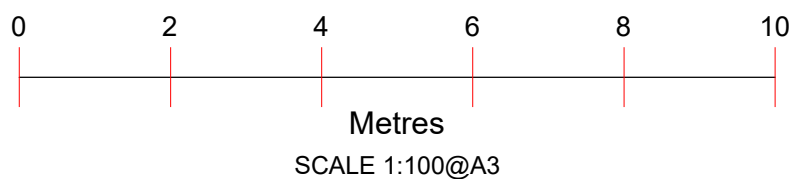

Project :
Proposed infill and loft conversion


Date : 24/04/25

Sheet Title :
Existing Floor Plans

Sheet no : 03

Address :
81 Wellington Avenue
LONDON
N15 6AX


Applicant :

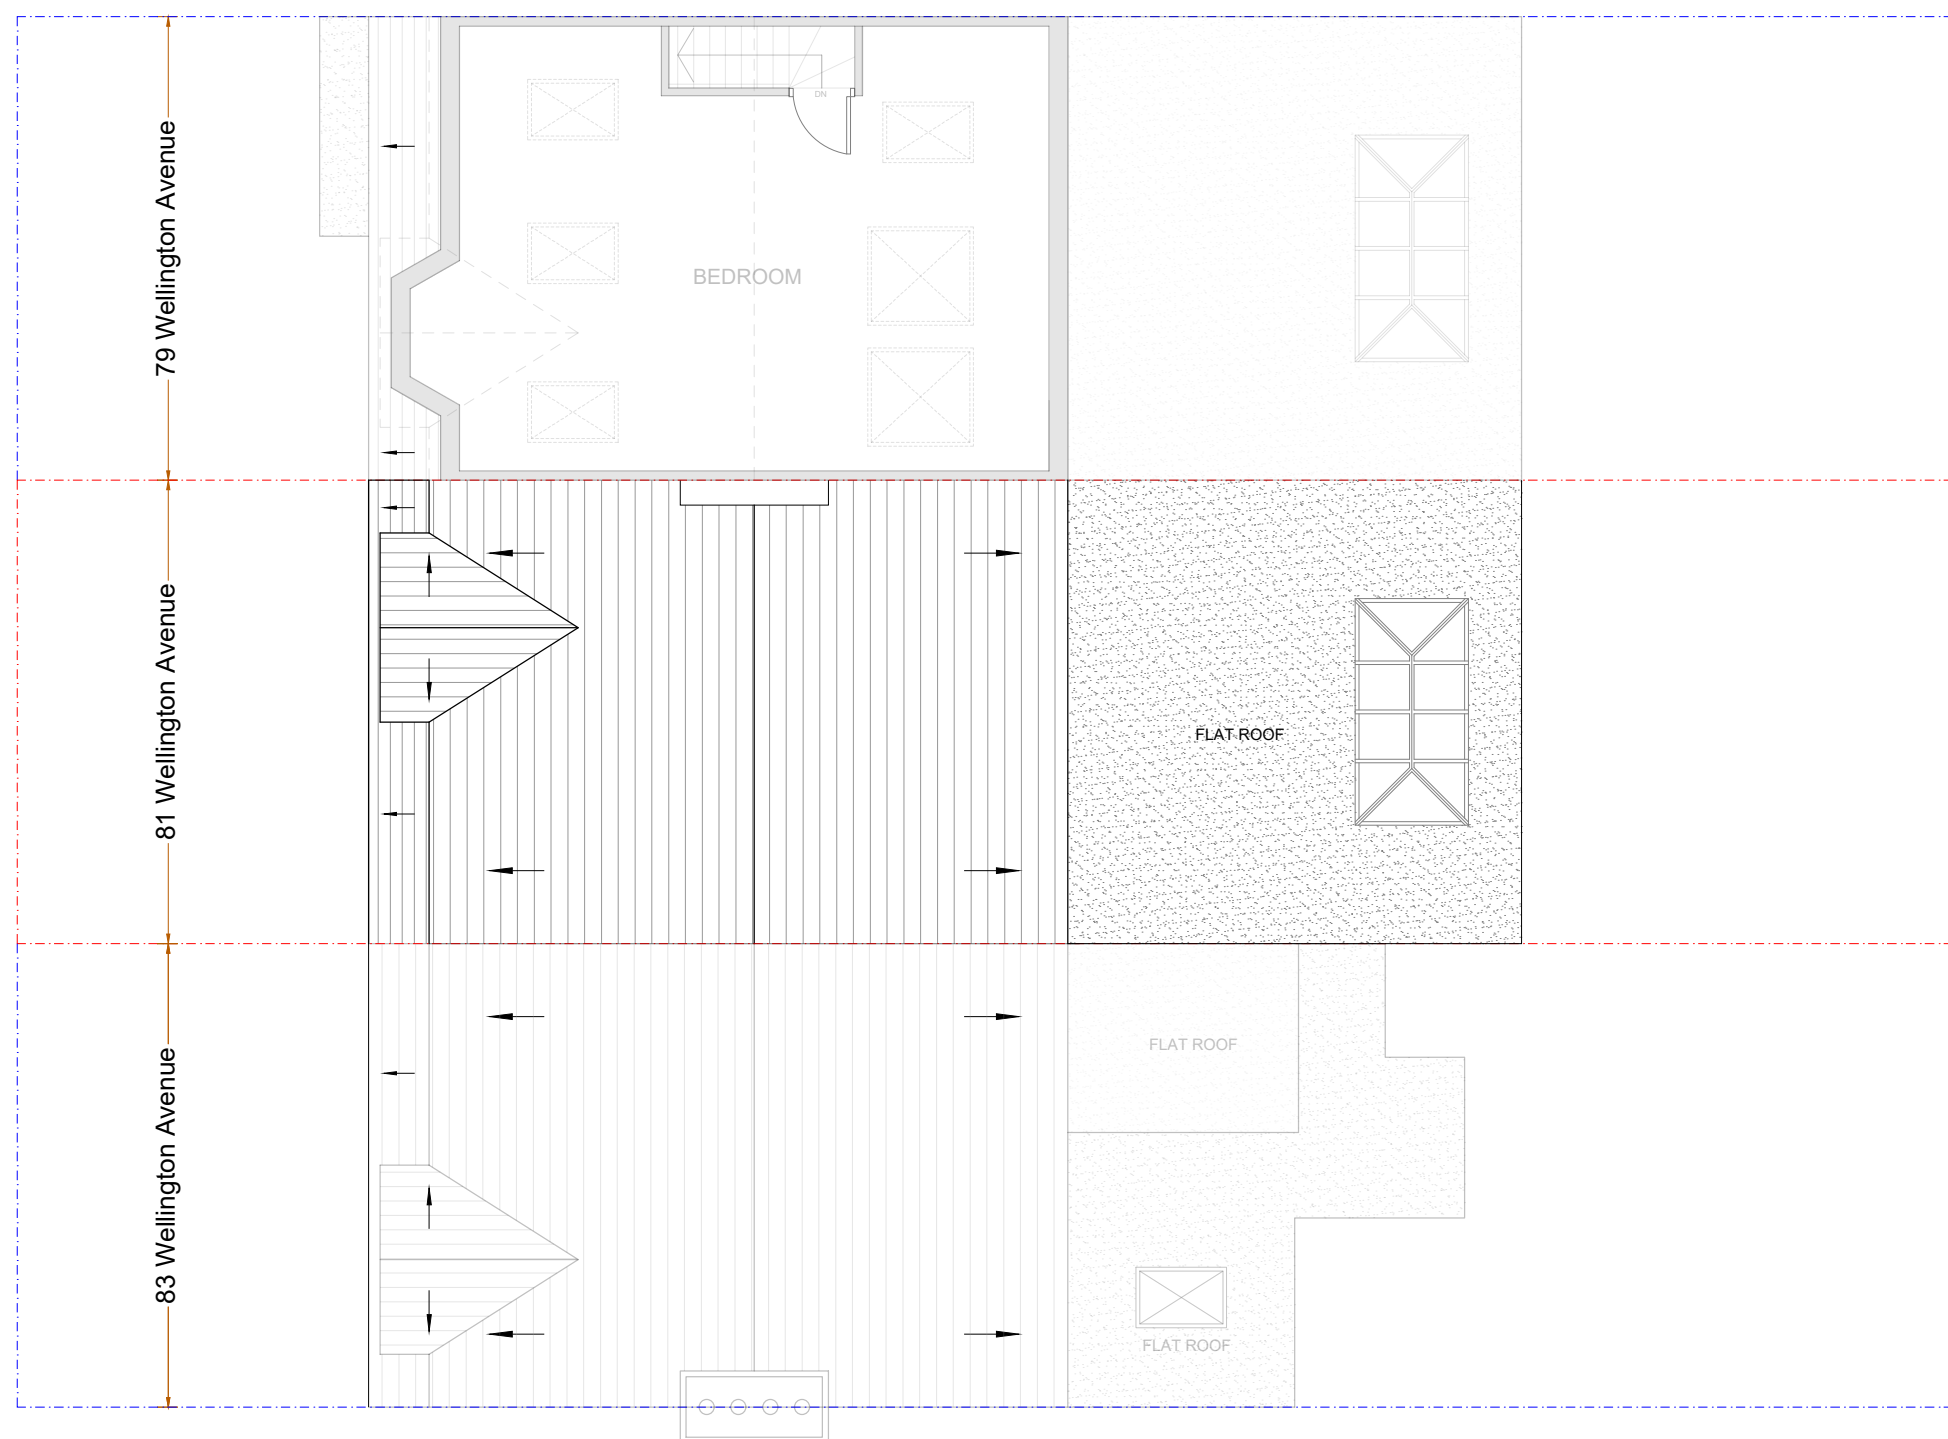

EXISTING
LOFT FLOOR PLAN

79 & 83 Wellington has not been surveyed

A	DA ISSUE AMENDMENT	24.04.26	GK BY

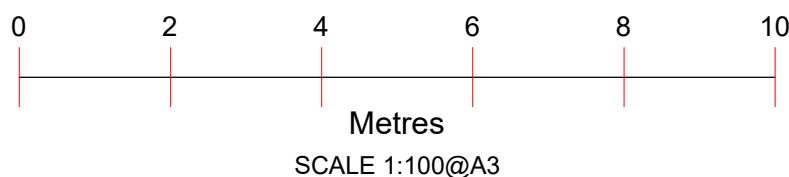

Project :
Proposed infill and loft conversion



Date : 24/04/25

Sheet Title :
Existing Floor Plans

Sheet no : 04

Address :
81 Wellington Avenue
LONDON
N15 6AX


Applicant :

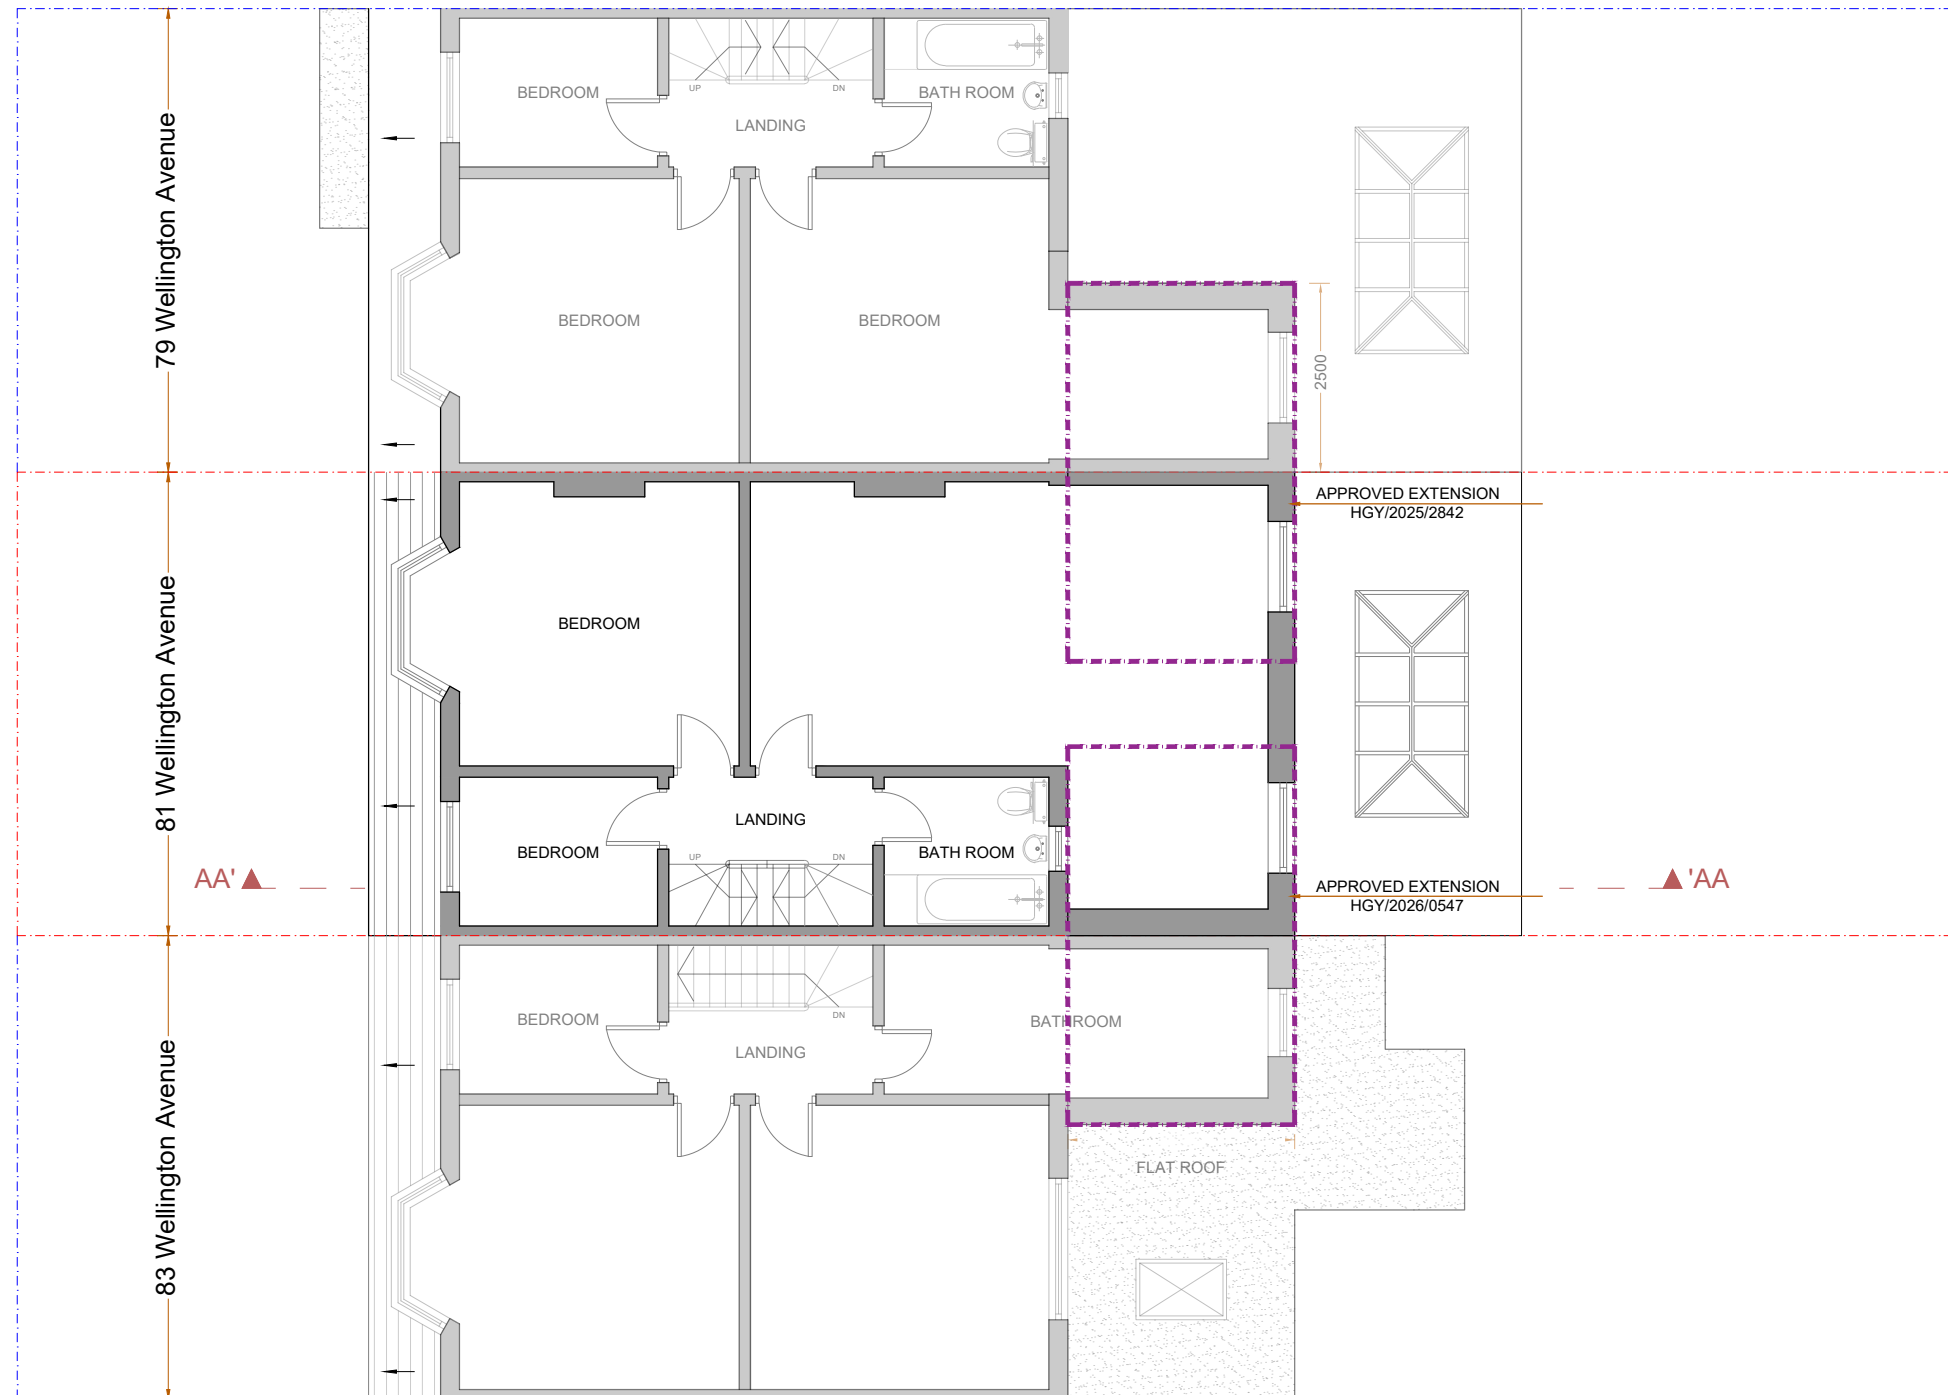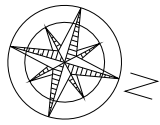

PROPOSED
FIRST FLOOR PLAN

79 & 83 Wellington has not been surveyed

A	DA ISSUE	24.04.26	GK
	AMENDMENT		BY

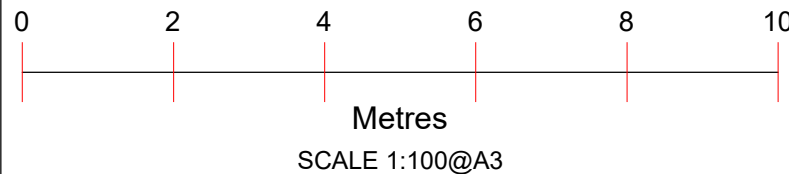

Project :
Proposed infill and loft conversion



Date : 24/04/25

Sheet Title :
Proposed Floor Plans

Sheet no : 05

Address :
81 Wellington Avenue
LONDON
N15 6AX


Applicant :

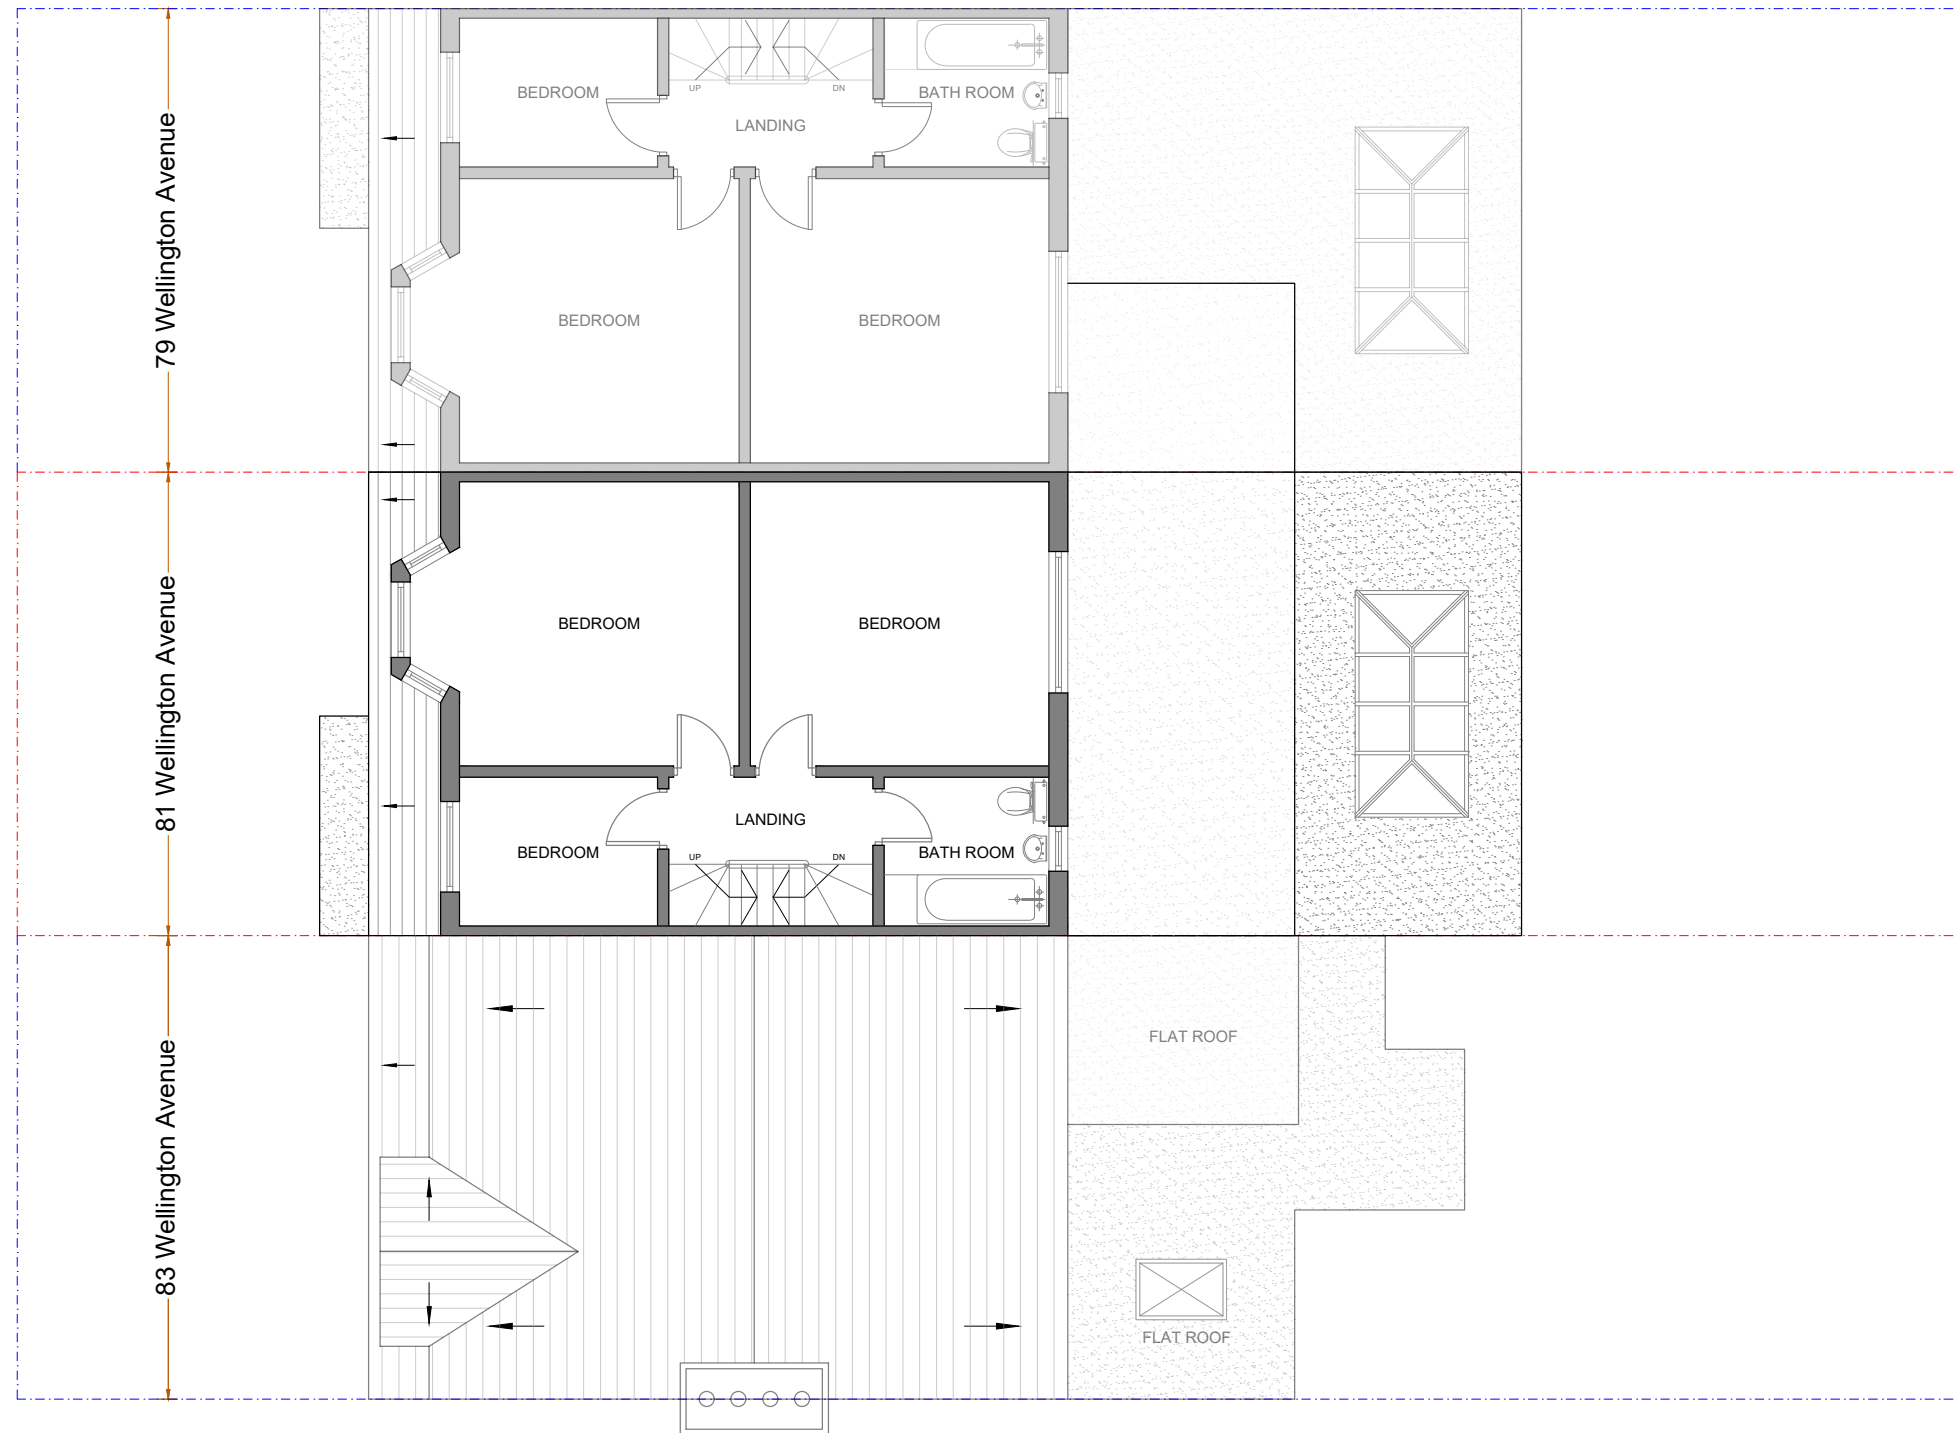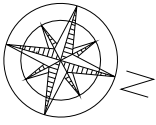

PROPOSED
SECOND FLOOR PLAN

79 & 83 Wellington has not been surveyed

A	DA ISSUE	24.04.26	GK
	AMENDMENT		BY

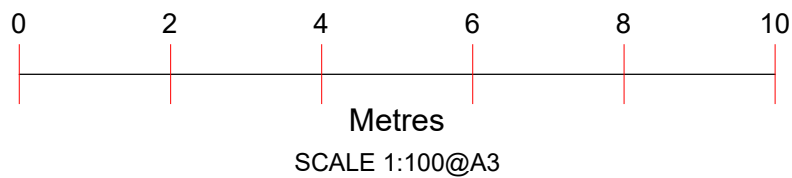

Project :
Proposed infill and loft conversion



Date : 24/04/25

Sheet Title :
Proposed Floor Plans

Sheet no : 06

Address :
81 Wellington Avenue
LONDON
N15 6AX


Applicant :

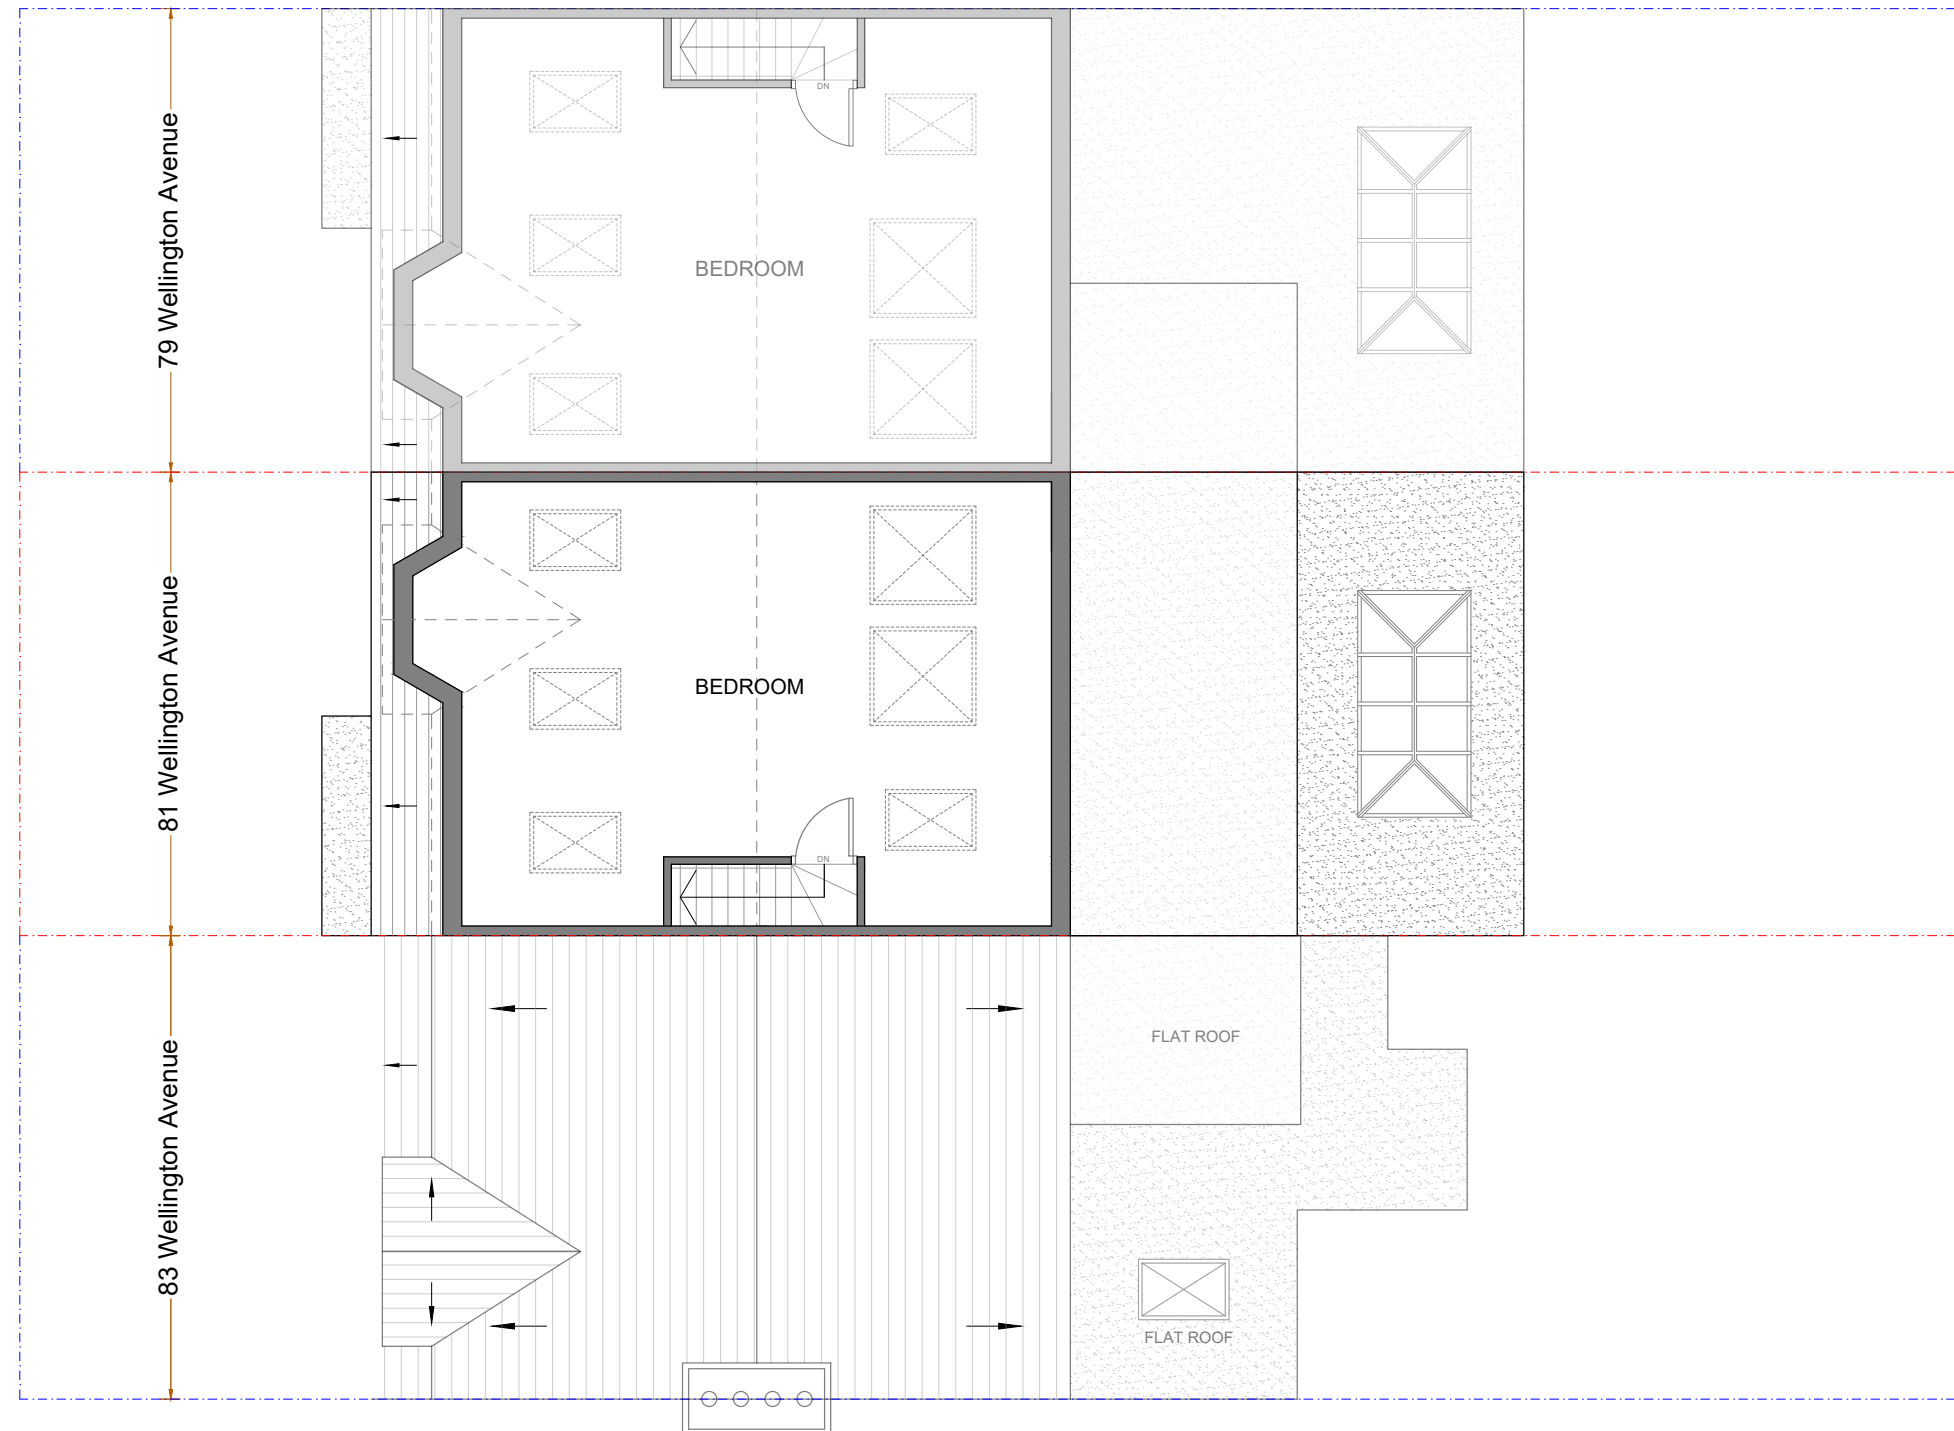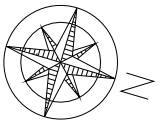

PROPOSED
LOFT FLOOR PLAN

79 & 83 Wellington has not been surveyed

A	DA ISSUE	24.04.26	GK
	AMENDMENT		BY

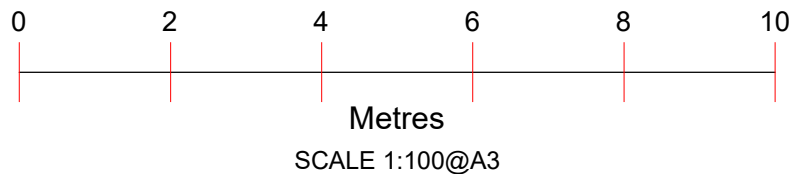

Project :
Proposed infill and loft conversion



Date : 24/04/25

Sheet Title :
Existing & Proposed Floor Plans


Sheet no : 07

Address :
81 Wellington Avenue
LONDON
N15 6AX

Applicant :

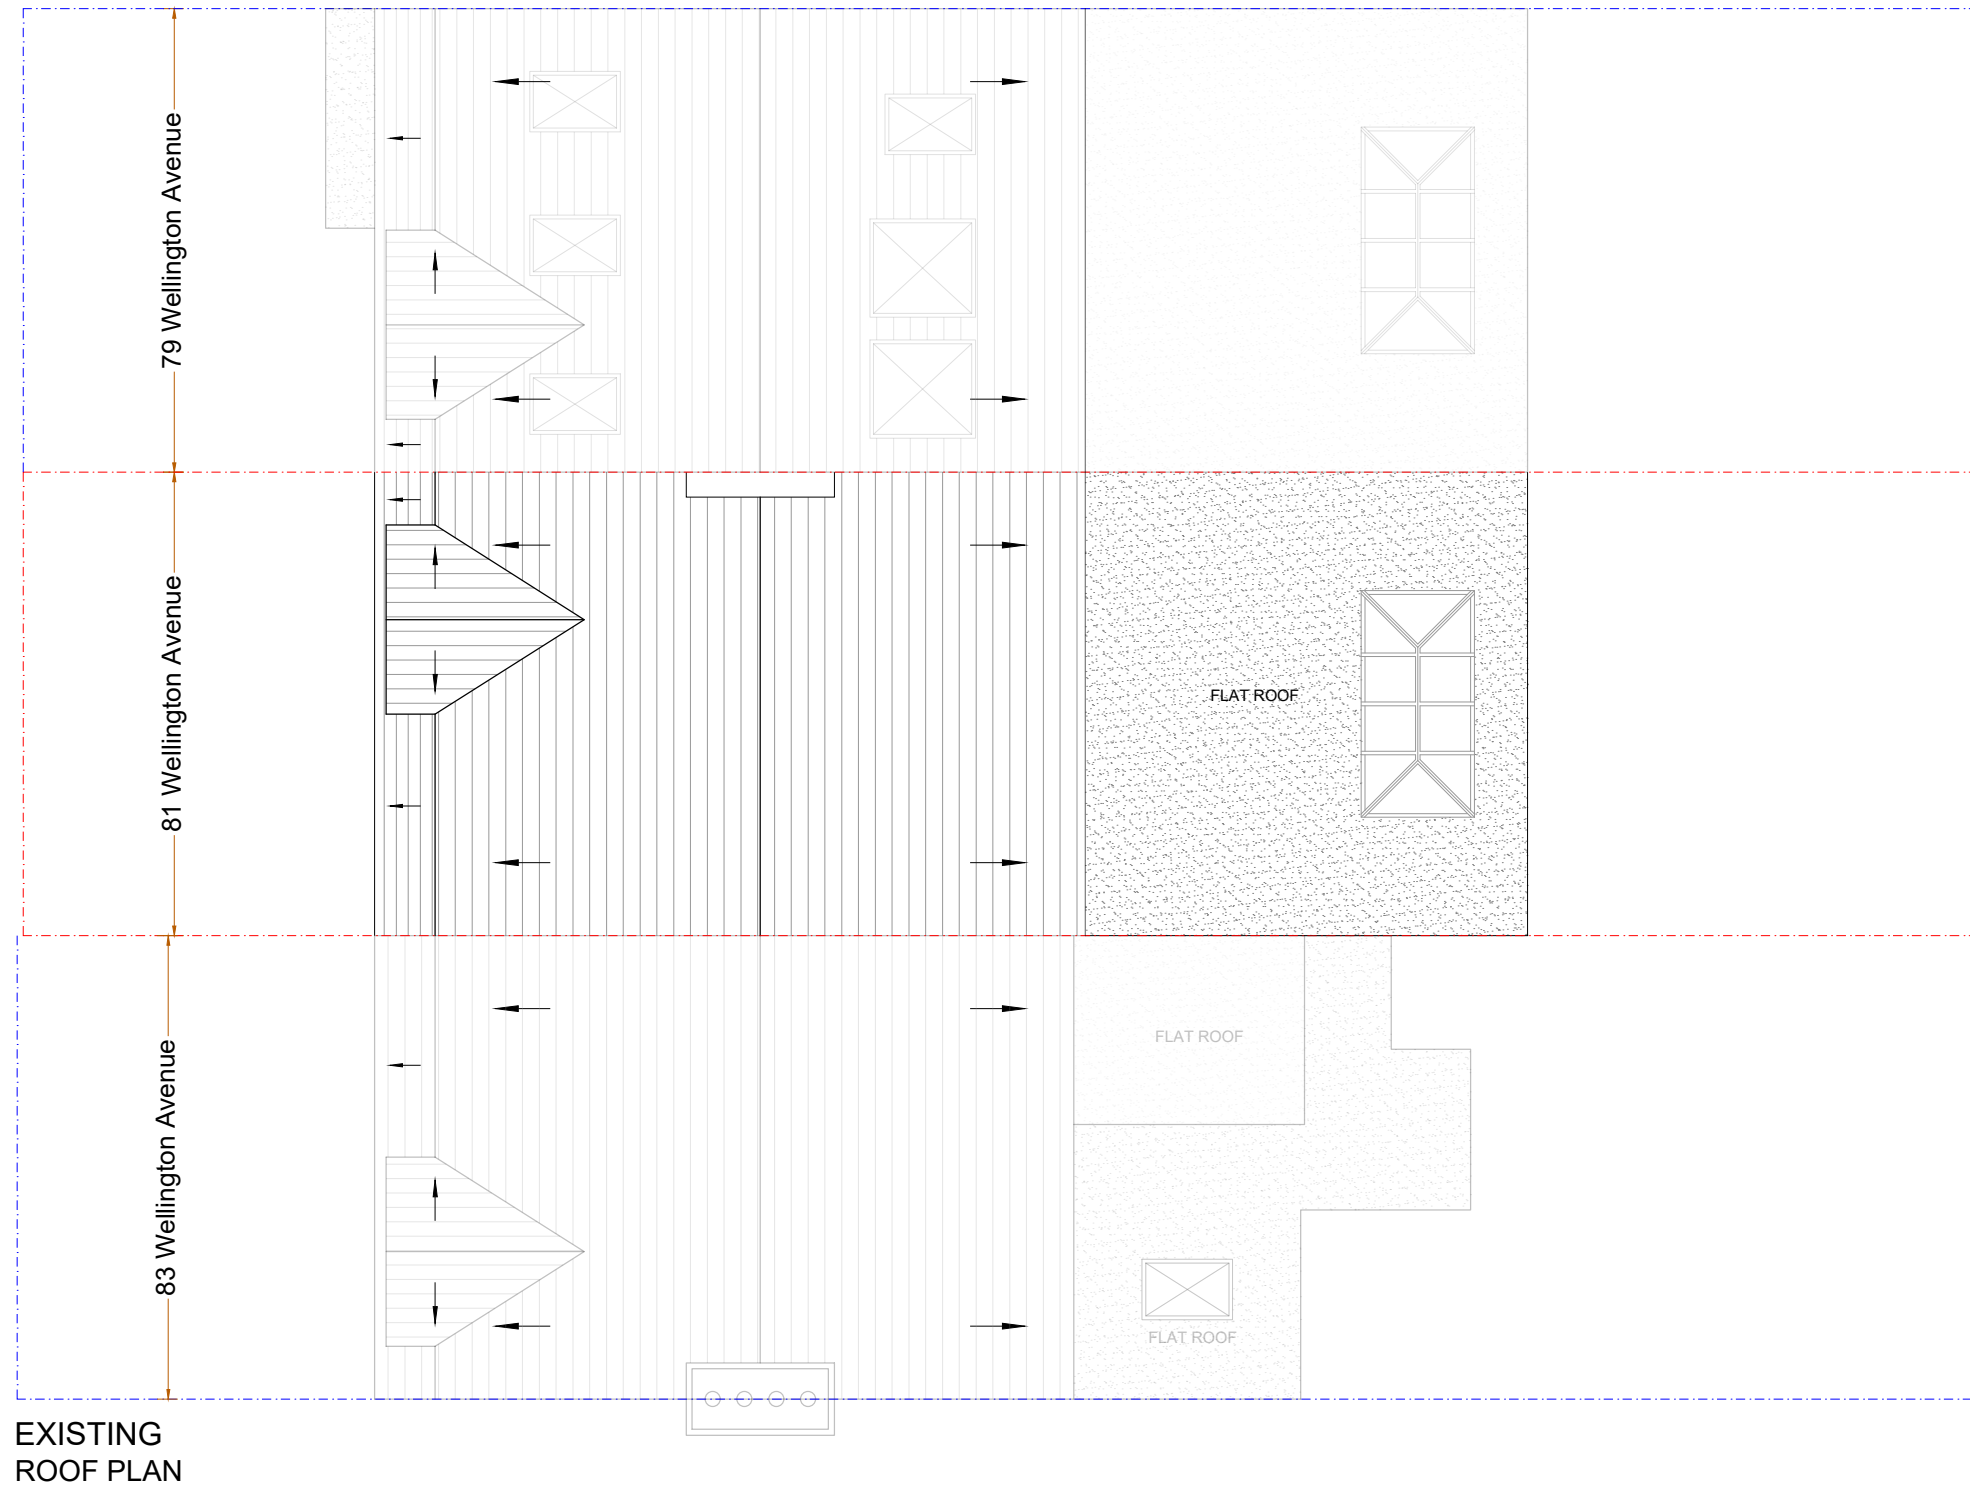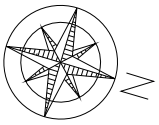

79 & 83 Wellington has not been surveyed			
A	DA ISSUE	24.04.26	GK
	AMENDMENT		BY

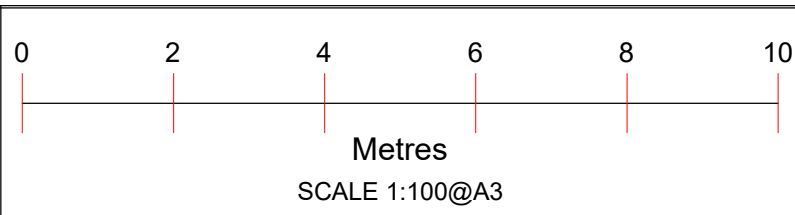

Project :
Proposed infill and loft conversion



Date : 24/04/25

Sheet Title :
Existing Roof Plans

Sheet no : 08


Address :
81 Wellington Avenue
LONDON
N15 6AX

Applicant :

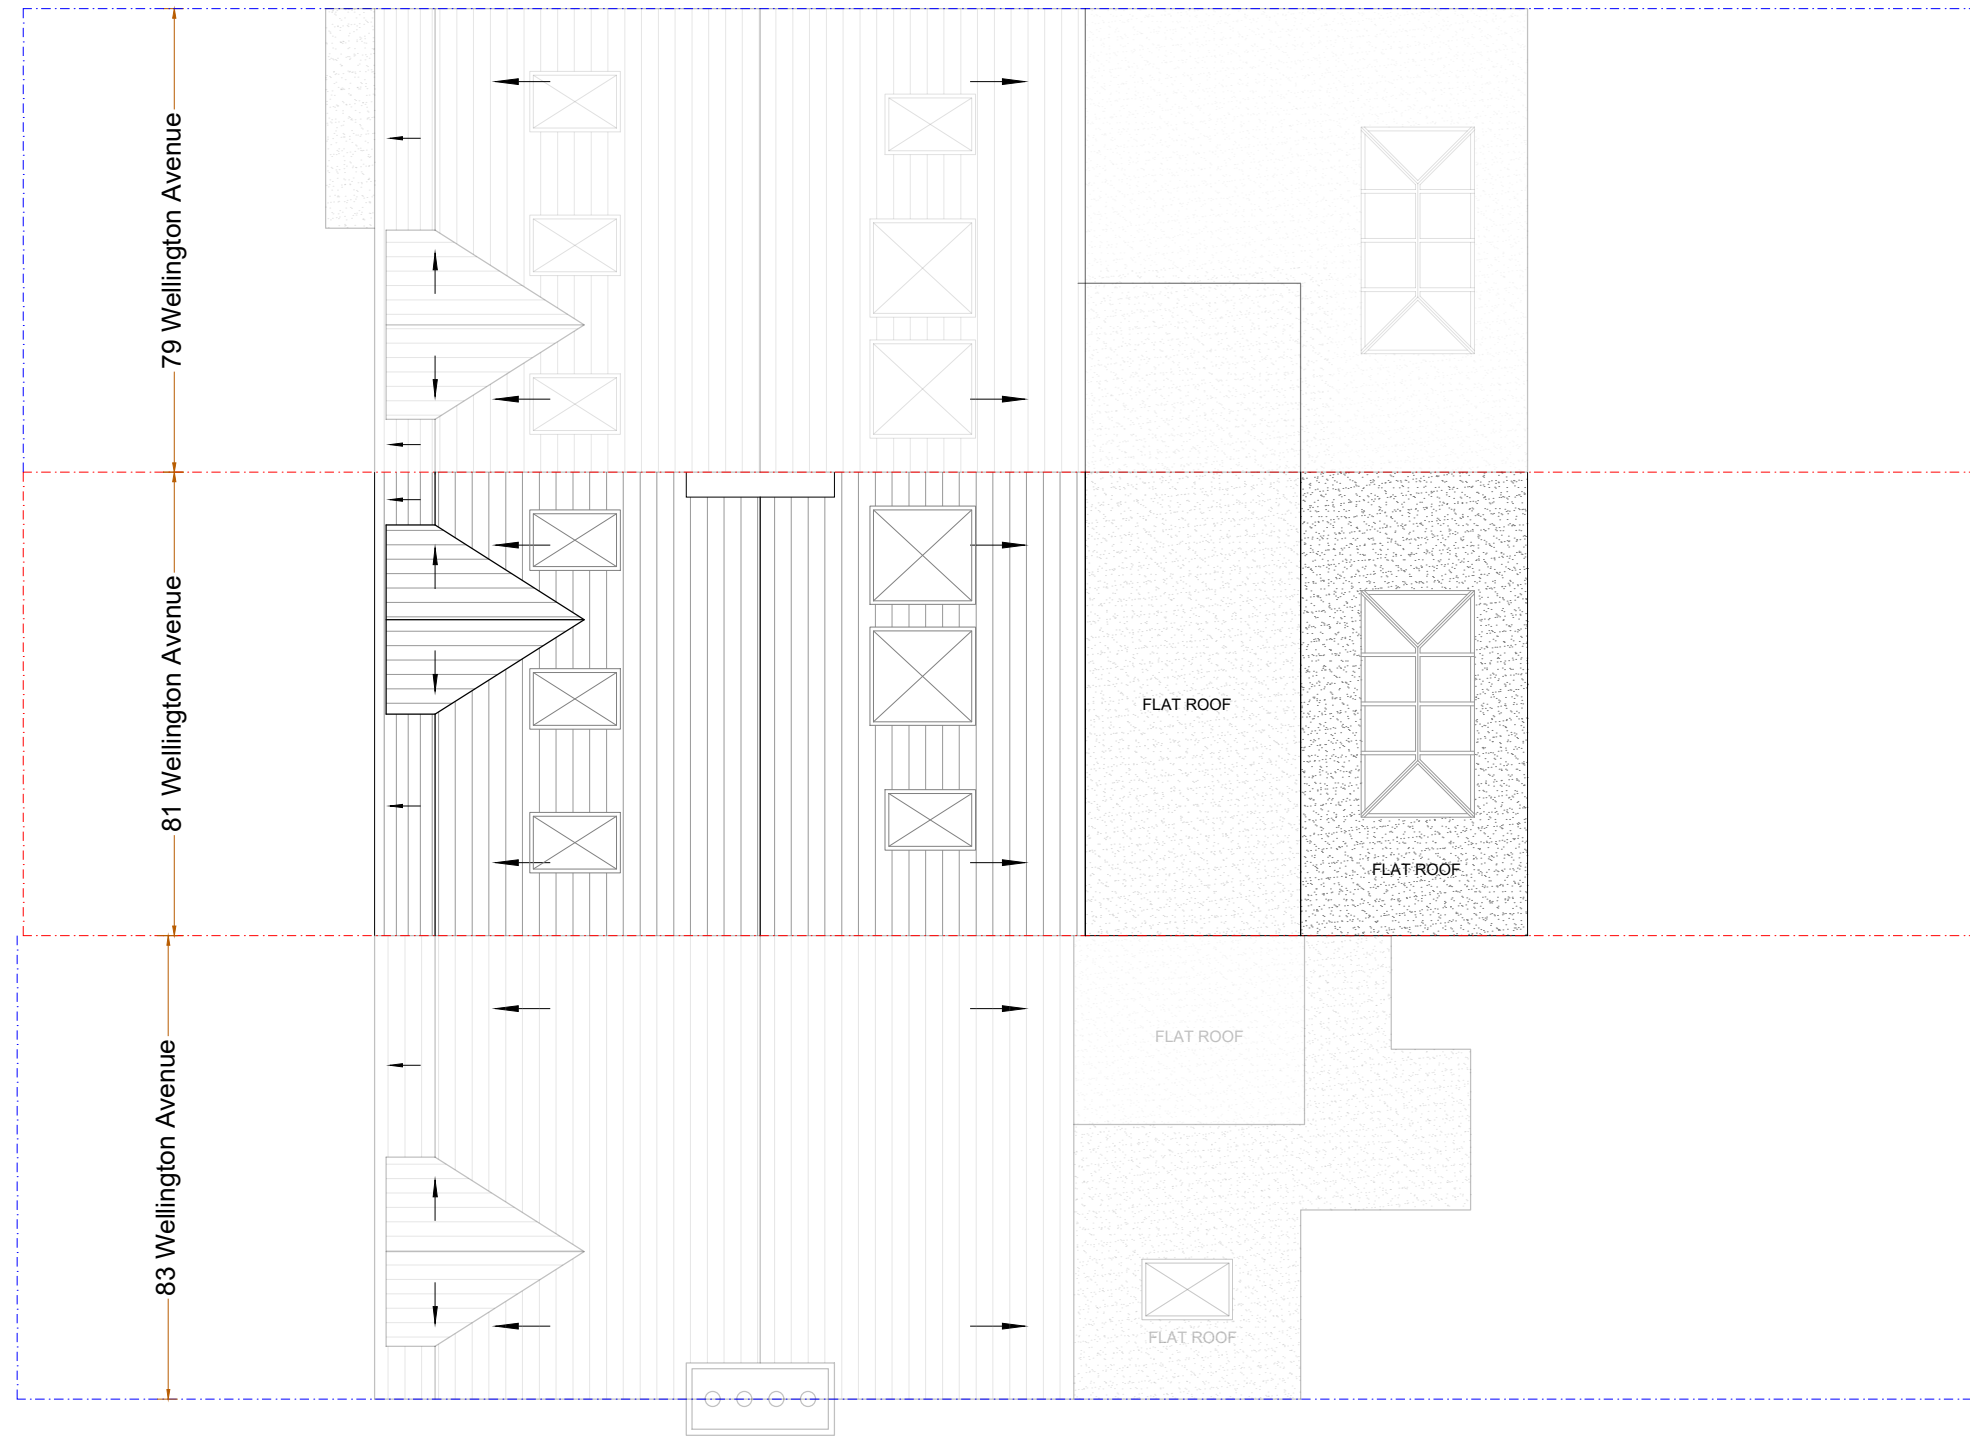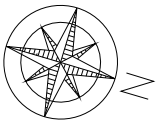

PROPOSED
ROOF PLAN

79 & 83 Wellington has not been surveyed			
A	DA ISSUE	24.04.26	GK
	AMENDMENT		BY

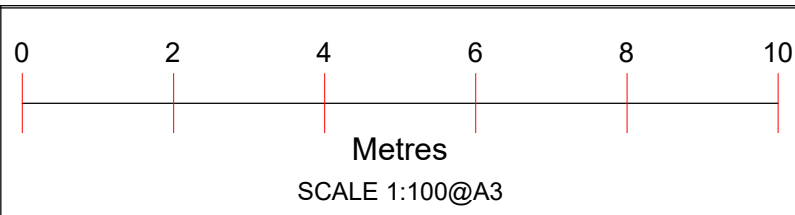

Project :
Proposed infill and loft conversion


Date : 24/04/25

Sheet Title :
Proposed Roof Plans

Sheet no : 09


Address :
81 Wellington Avenue
LONDON
N15 6AX

Applicant :

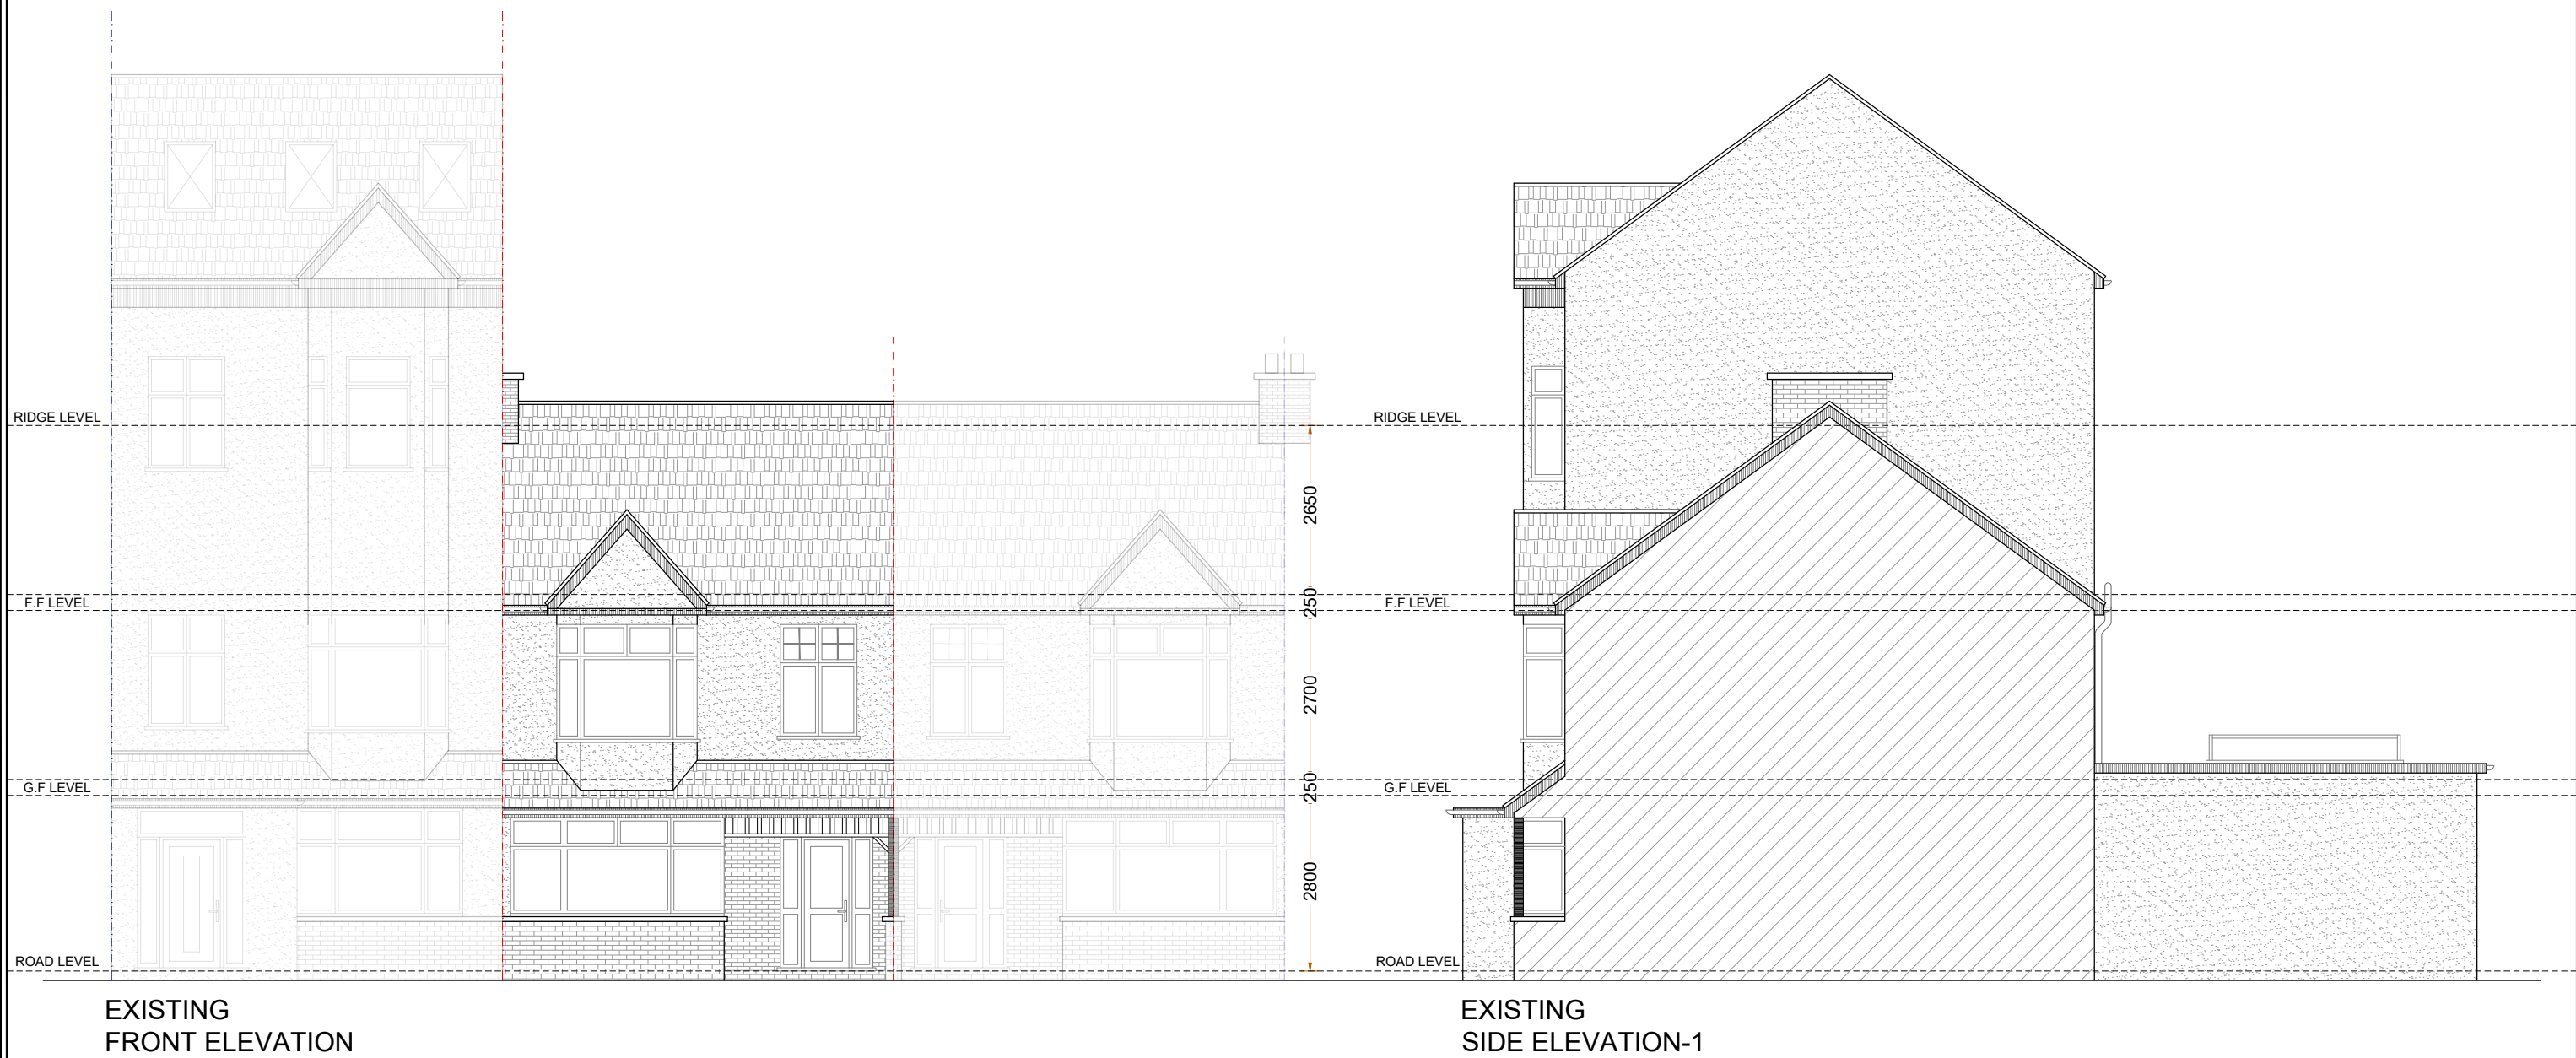

79 & 83 Wellington has not been surveyed

A	DA ISSUE	24.04.26	GK
	AMENDMENT		BY

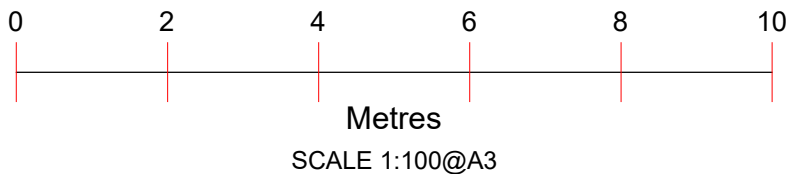

Project :
Proposed infill and loft conversion

Date : 24/04/25

Sheet Title :
Existing Elevations


Sheet no : 10

Address :
81 Wellington Avenue
LONDON
N15 6AX

Applicant :



79 & 83 Wellington has not been surveyed			
A	DA ISSUE	24.04.26	GK
	AMENDMENT		BY

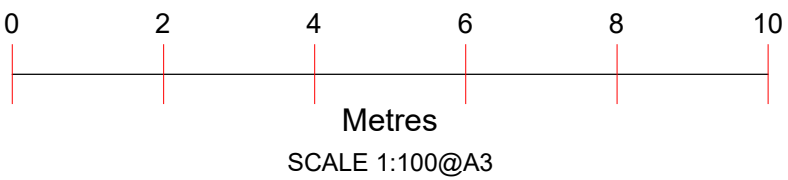


Project : Proposed infill and loft conversion	Sheet Title : Existing Elevations	Address : 81 Wellington Avenue LONDON N15 6AX
	Sheet no : 11	Applicant :
Date : 24/04/25		



PROPOSED
FRONT ELEVATION

PROPOSED
SIDE ELEVATION-1

79 & 83 Wellington has not been surveyed			
A	DA ISSUE	24.04.26	GK
	AMENDMENT		BY

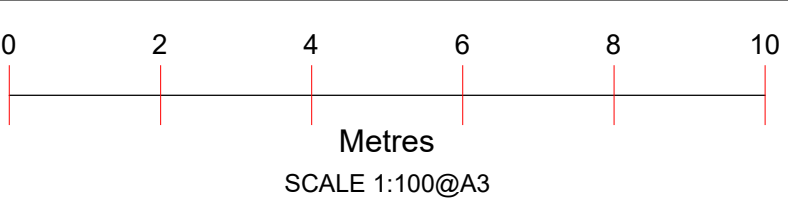

Project :
Proposed infill and loft conversion


Date : 24/04/25

Sheet Title :
Proposed Elevations

Sheet no : 12

Address :
81 Wellington Avenue
LONDON
N15 6AX


Applicant :

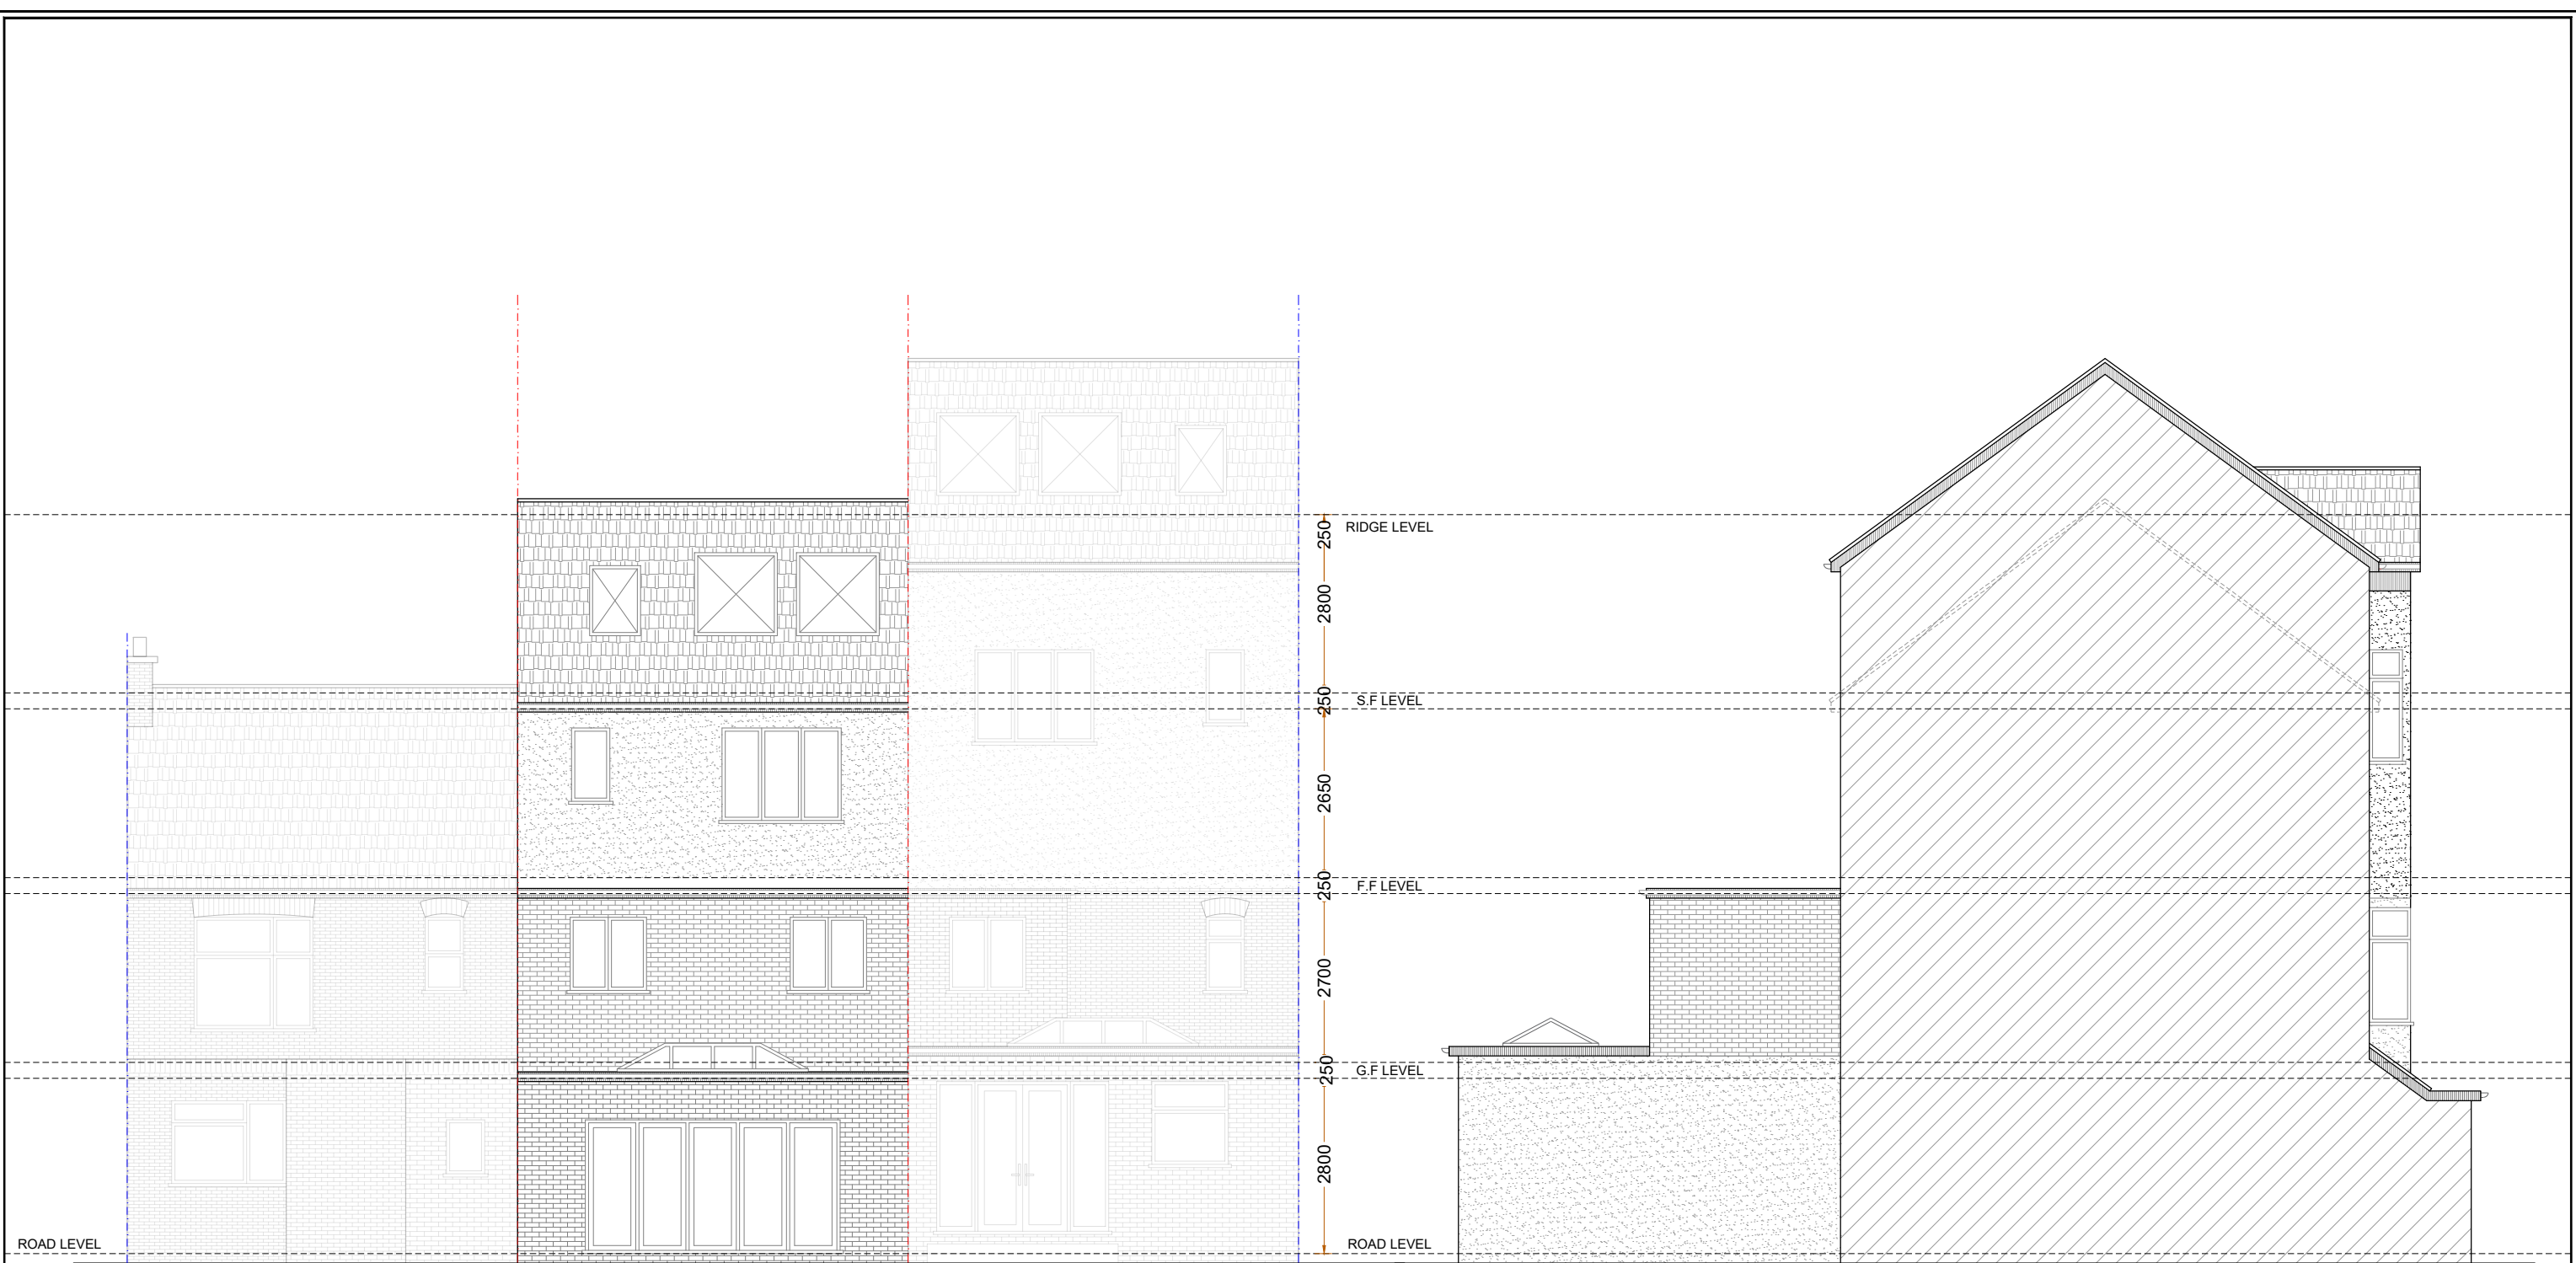

PROPOSED
REAR ELEVATION

PROPOSED
SIDE ELEVATION-2

79 & 83 Wellington has not been surveyed			
A	DA ISSUE	24.04.26	GK
	AMENDMENT		BY

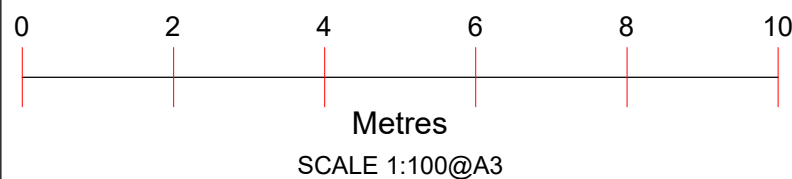

Project :
Proposed infill and loft conversion

Date : 24/04/25

Sheet Title :
Proposed Elevations

Sheet no : 13

Address :
81 Wellington Avenue
LONDON
N15 6AX

Applicant :

