



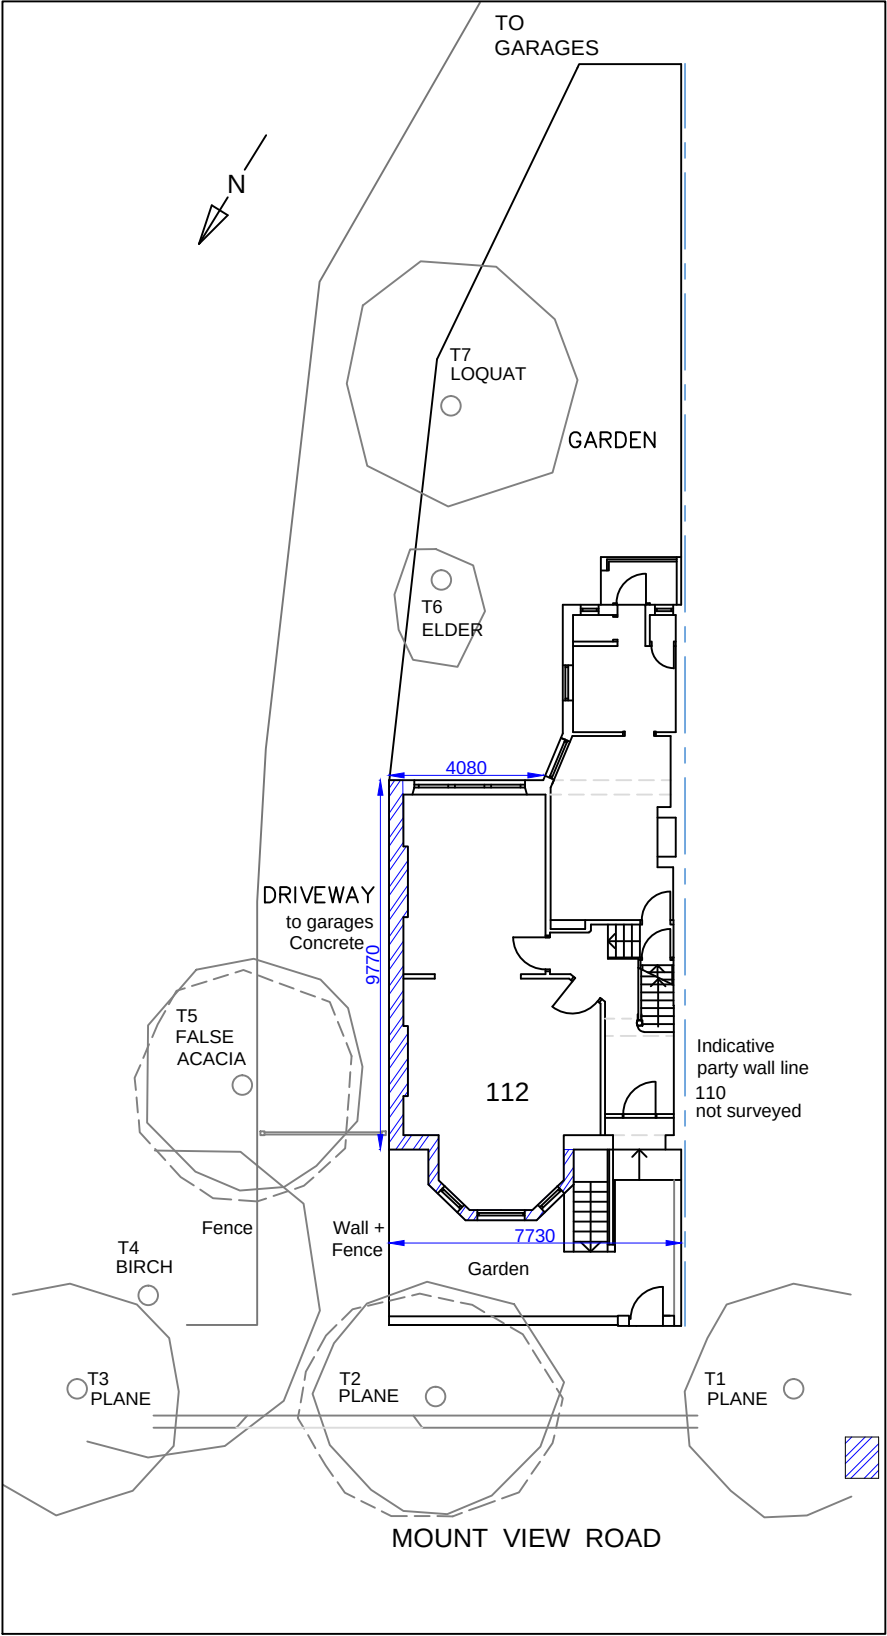

As Proposed

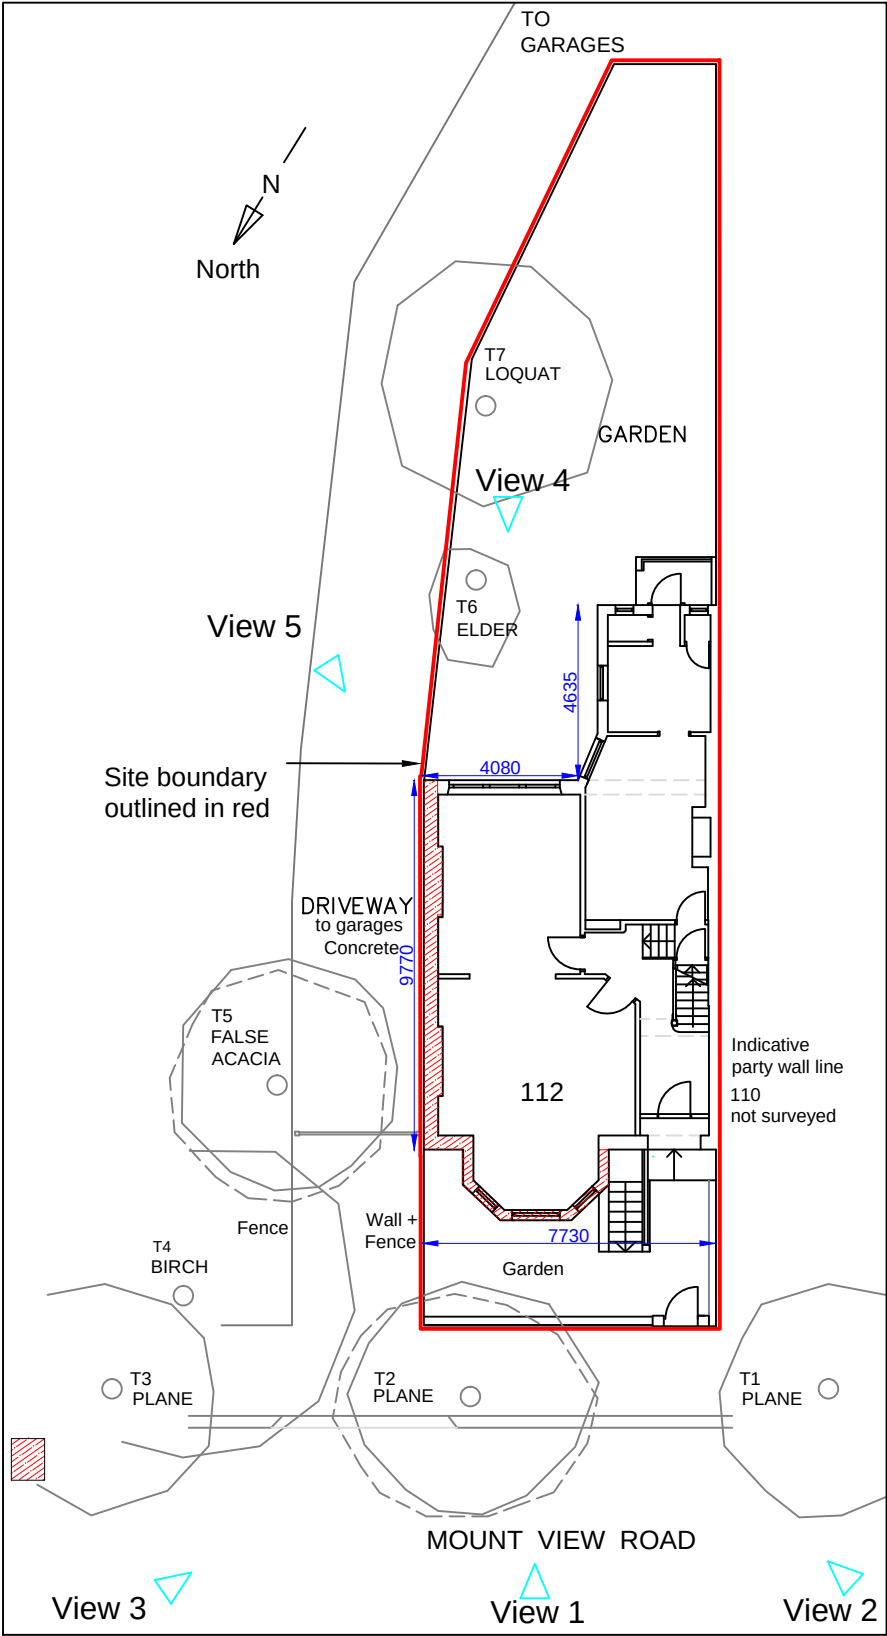


As Existing

Key
Walls rebuilt to match the original pre-subsidence, on new foundations

Walls affected by subsidence
Views refer to photographs in the Planning /Heritage Statement

Notes & Revisions
Rev - 7/8/26 Draft format
Rev A 13/8/26 Formatted and annotated for planning
Rev B 18/8 Trees dotted - refer to tree report
Rev C 19/8 Plans and text updated following client review
Rev D 19/8 Site boundary outlined in red
Rev E 20/8 Text updated for Planning Application, dimensions added

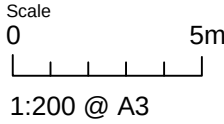

Kennedy O' Callaghan Architects
Kennedy O'Callaghan Architects is a trading name of Price O'Callaghan Architects Ltd
70 Cowcross Street London EC1M 6EJ Tel 07726226398 info@kocarchitects.com www.kocarchitects.com
Project title 112 Mount View Road, Hornsey
Drawing title Site Plan as Existing and as Proposed
Number 254_PL_01 Date August 2026 Scale 1:200 @ A3 Rev E

