



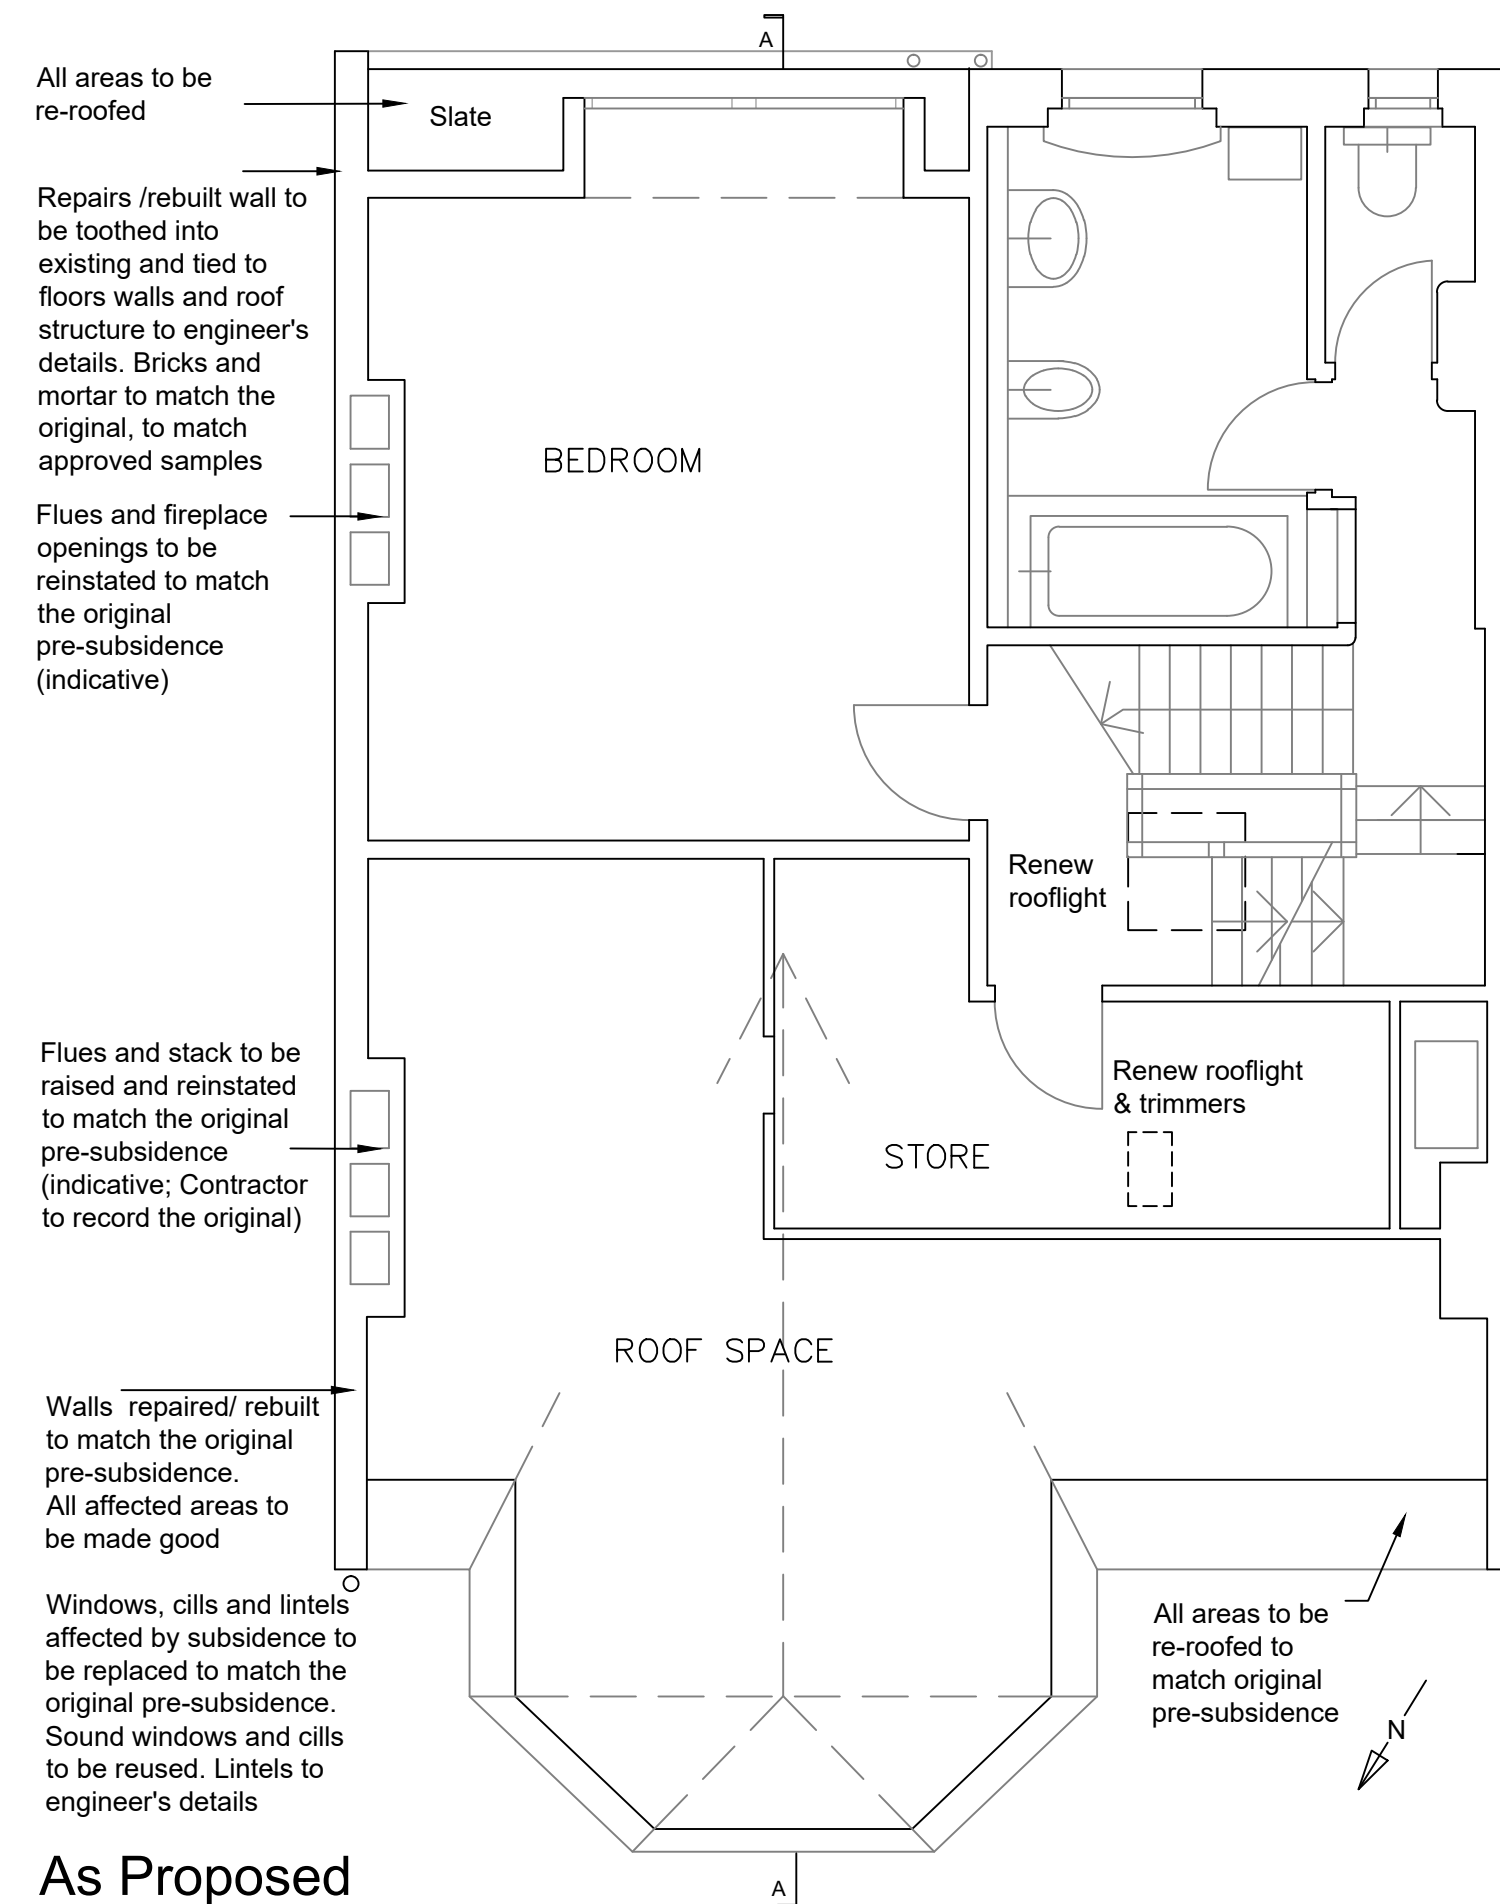

As Proposed

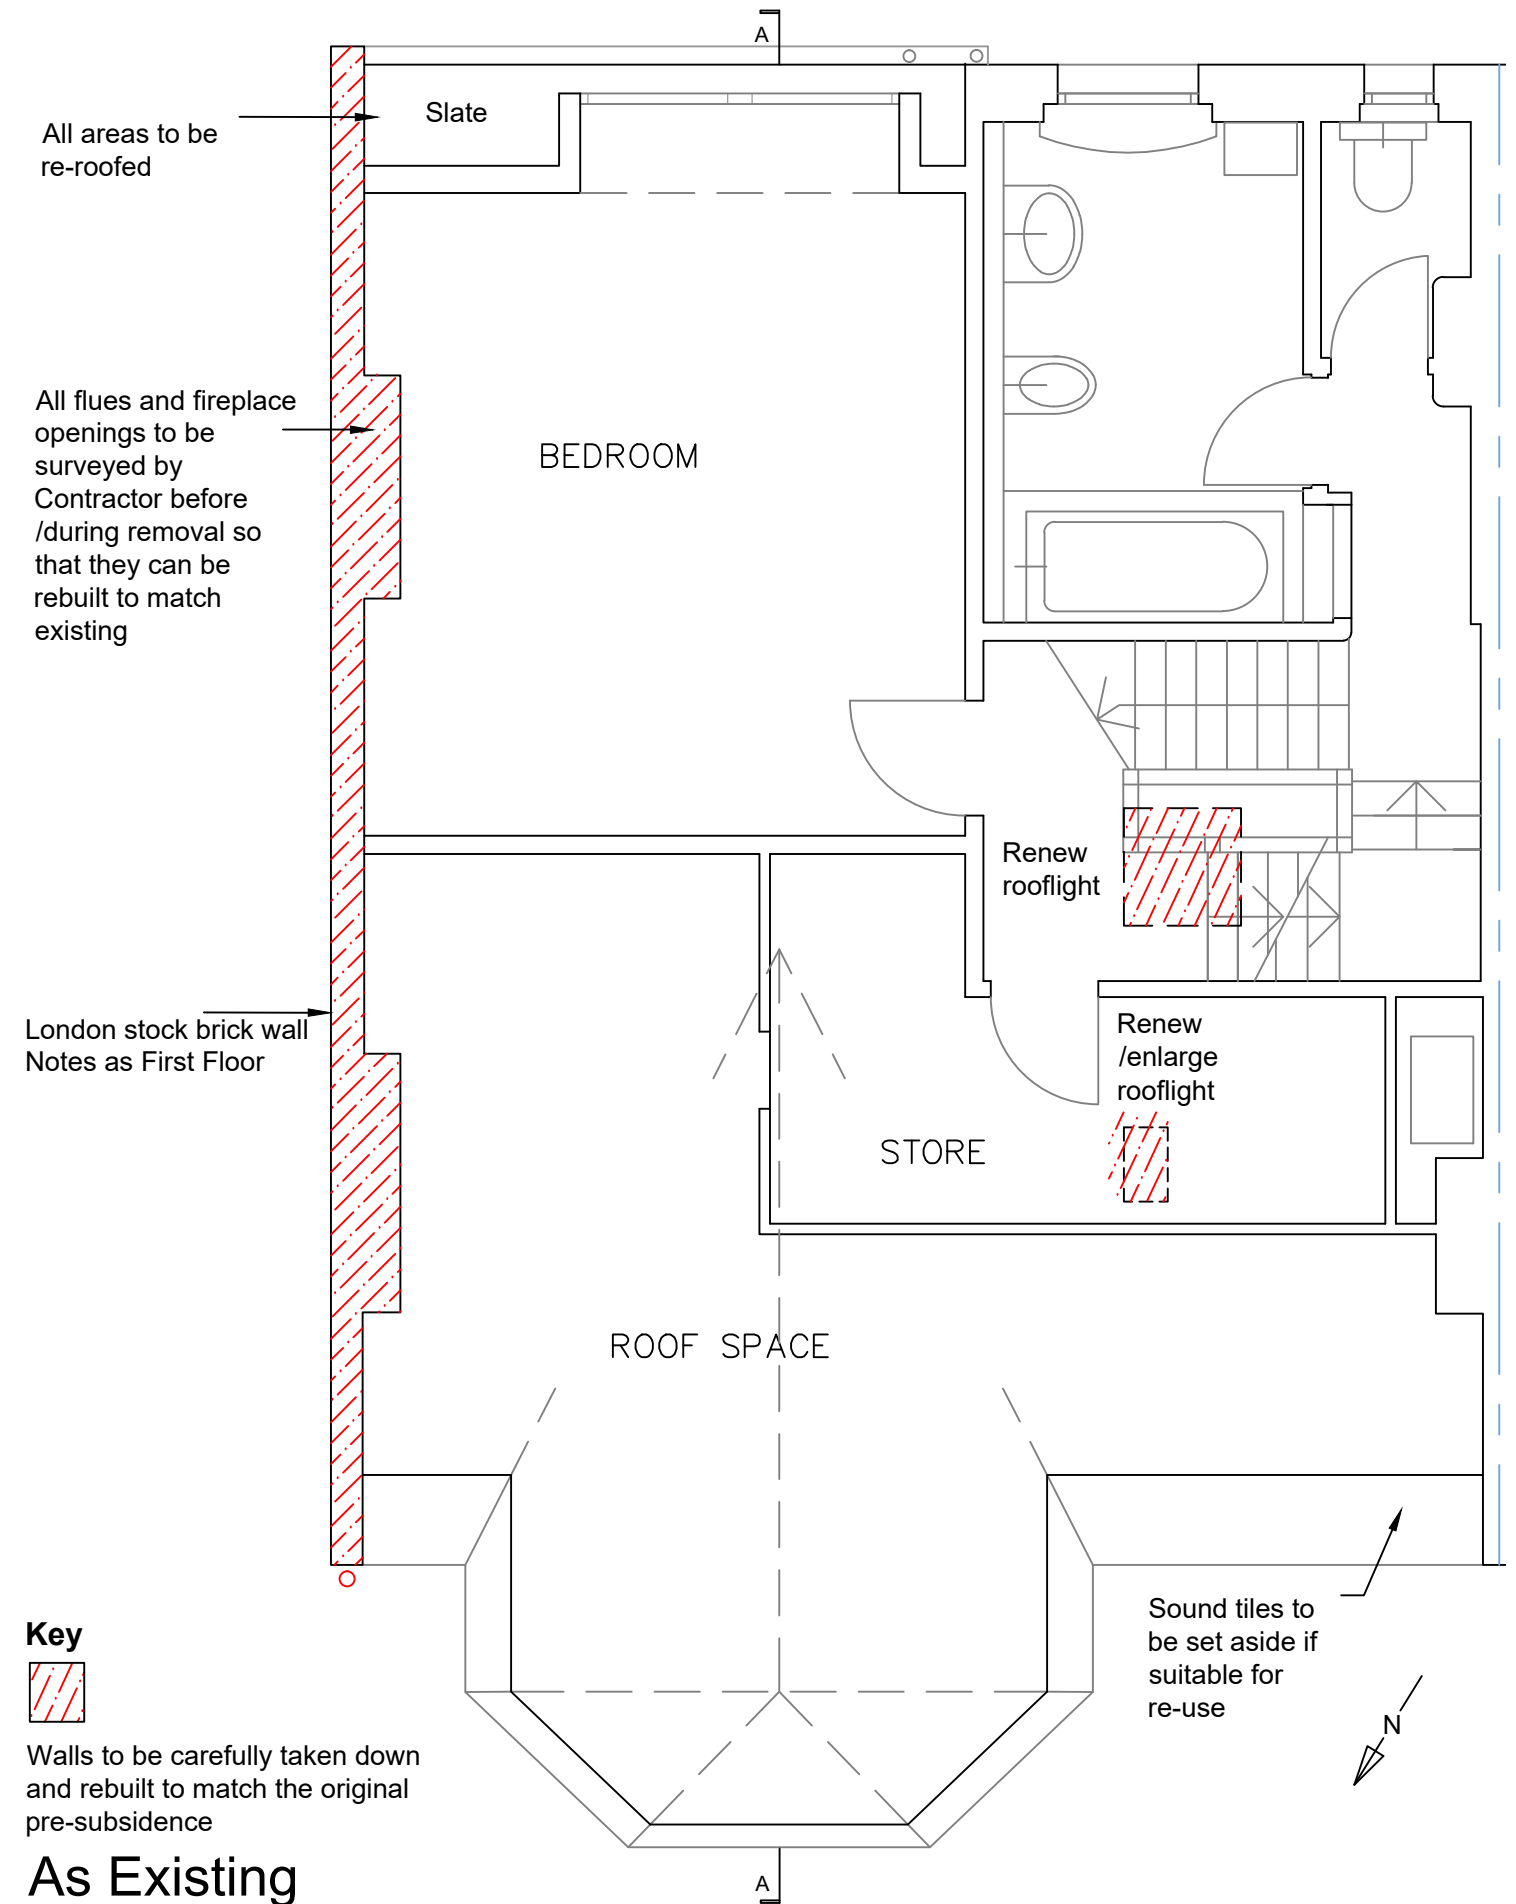

As Existing

Notes & Revisions
Rev - 14/8/26 Formatted and annotated for Planning
Rev A 18/8/26 Annotation added for Planning
Rev B 19/8 Plans, text and format updated following client review

Scale
0 1 2 3m
1:50 @ A3

Kennedy O' Callaghan Architects

Kennedy O'Callaghan Architects is trading name of Price O'Callaghan Architects Ltd
70 Cowcross Street London EC1M 6EJ Tel 07726226398 info@kocarchitects.com www.kocarchitects.com

Project title 112 Mount View Road, Hornsey
Drawing title Second Floor Plan as Existing and as Proposed
Number 254_PL_05 Date August 2026 Scale 1:50 @ A3

Rev B

