


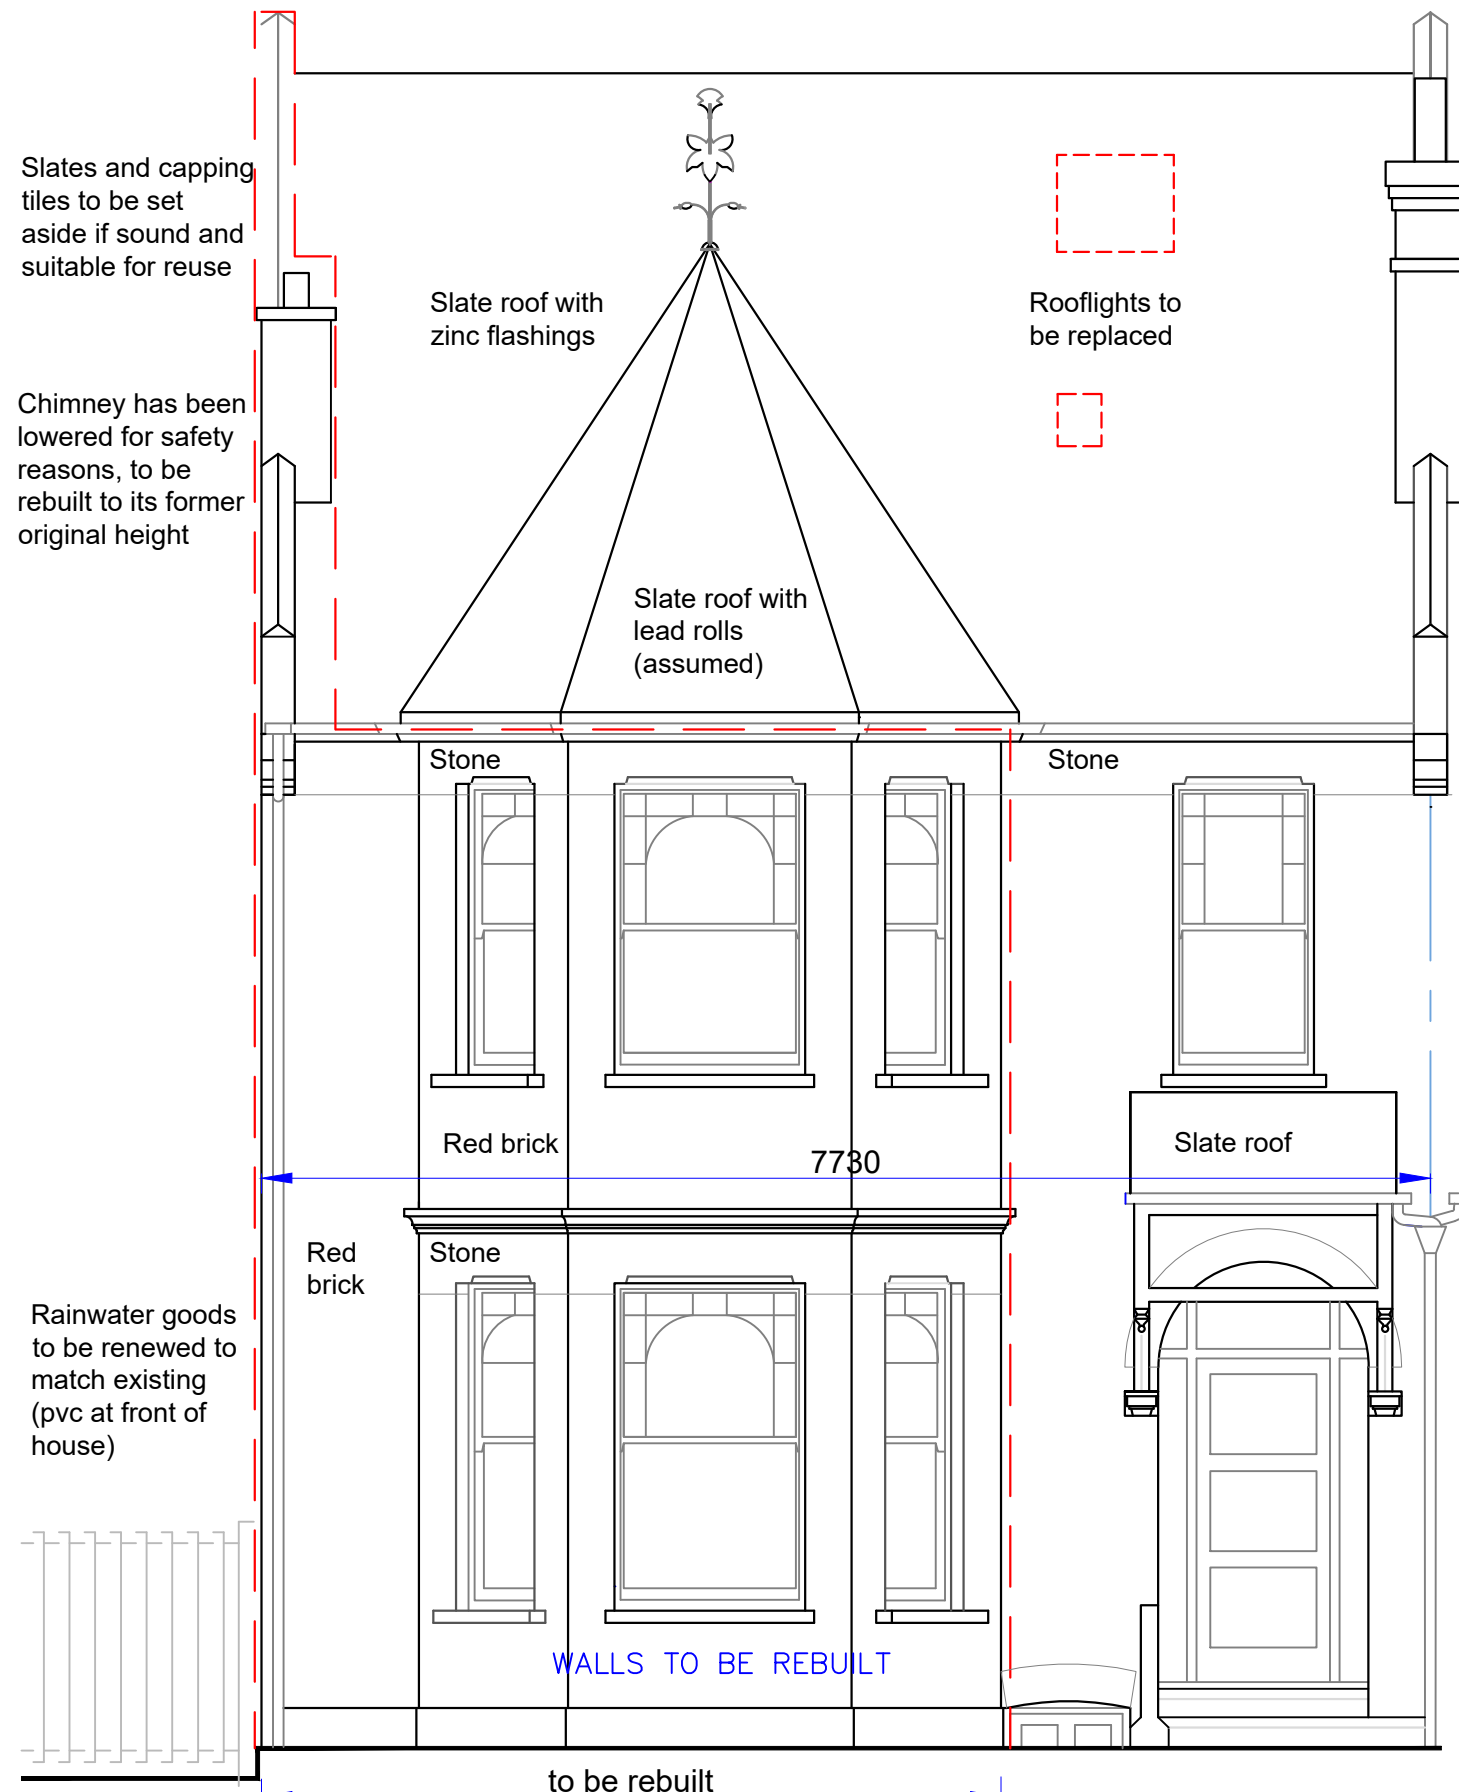

As Proposed



As Existing

Notes & Revisions
Rev - 18/8/26 Formatted for planning
Rev A 19/8 Text and format updated following client review

Scale
0 1 2 3m
1:50@A3

Kennedy O' Callaghan Architects

Kennedy O'Callaghan Architects is trading name of Price O'Callaghan Architects Ltd
70 Cowcross Street London EC1M 6EJ Tel 07726226398 info@kocarchitects.com www.kocarchitects.com

Project title 112 Mount View Road, Hornsey

Drawing title Front Elevation as Existing and as Proposed

Number 254_EL_10 Date August 2026 Scale 1:50 @ A3

Rev A

