



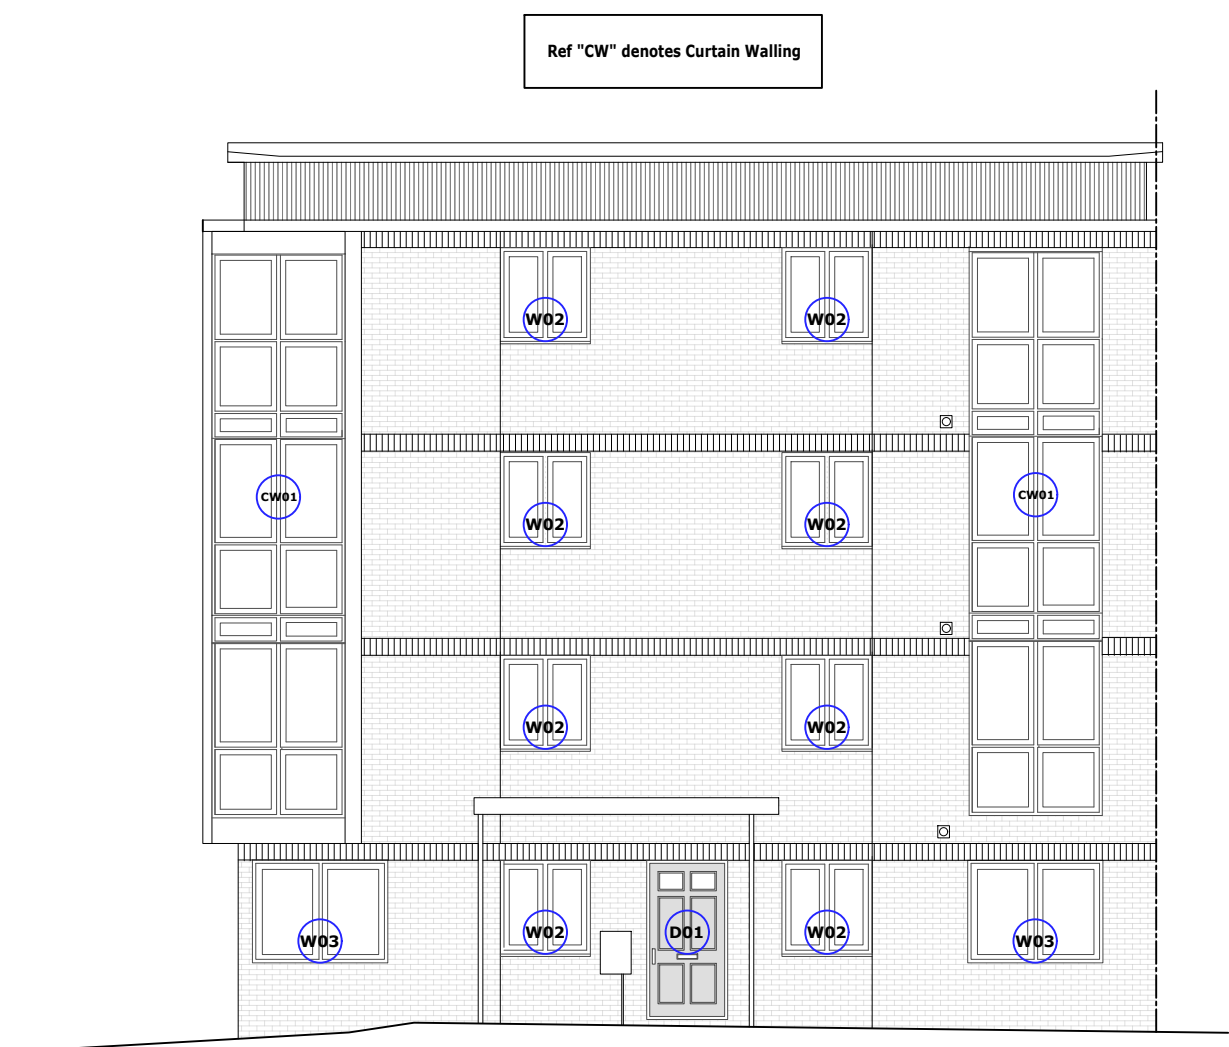

1 Existing South East Elevation
Scale: 1:100 @ A1

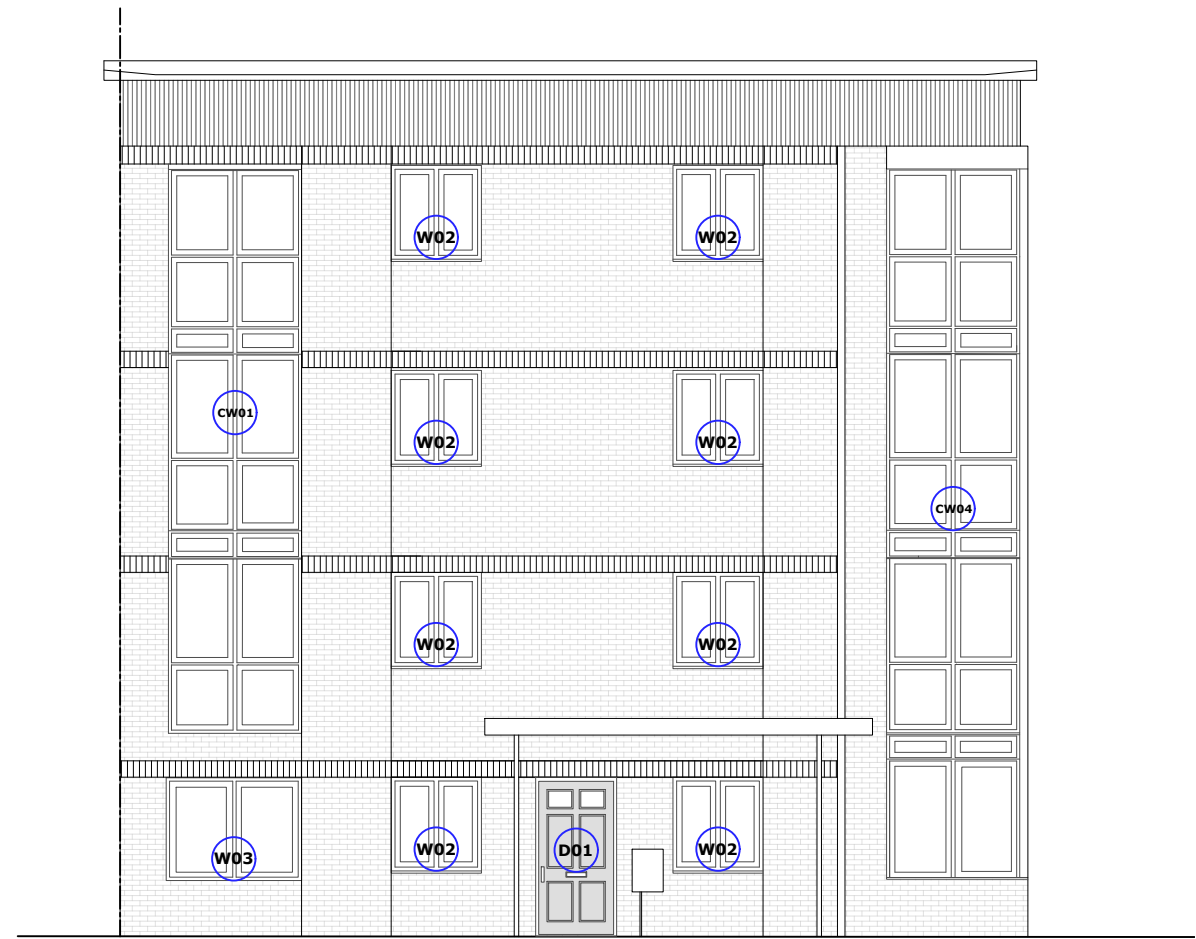

2 Existing South West Elevation
Scale: 1:100 @ A1




3 Existing North West Elevation
Scale: 1:100 @ A1



4 Proposed South East Elevation
Scale: 1:100 @ A1



5 Proposed South West Elevation
Scale: 1:100 @ A1

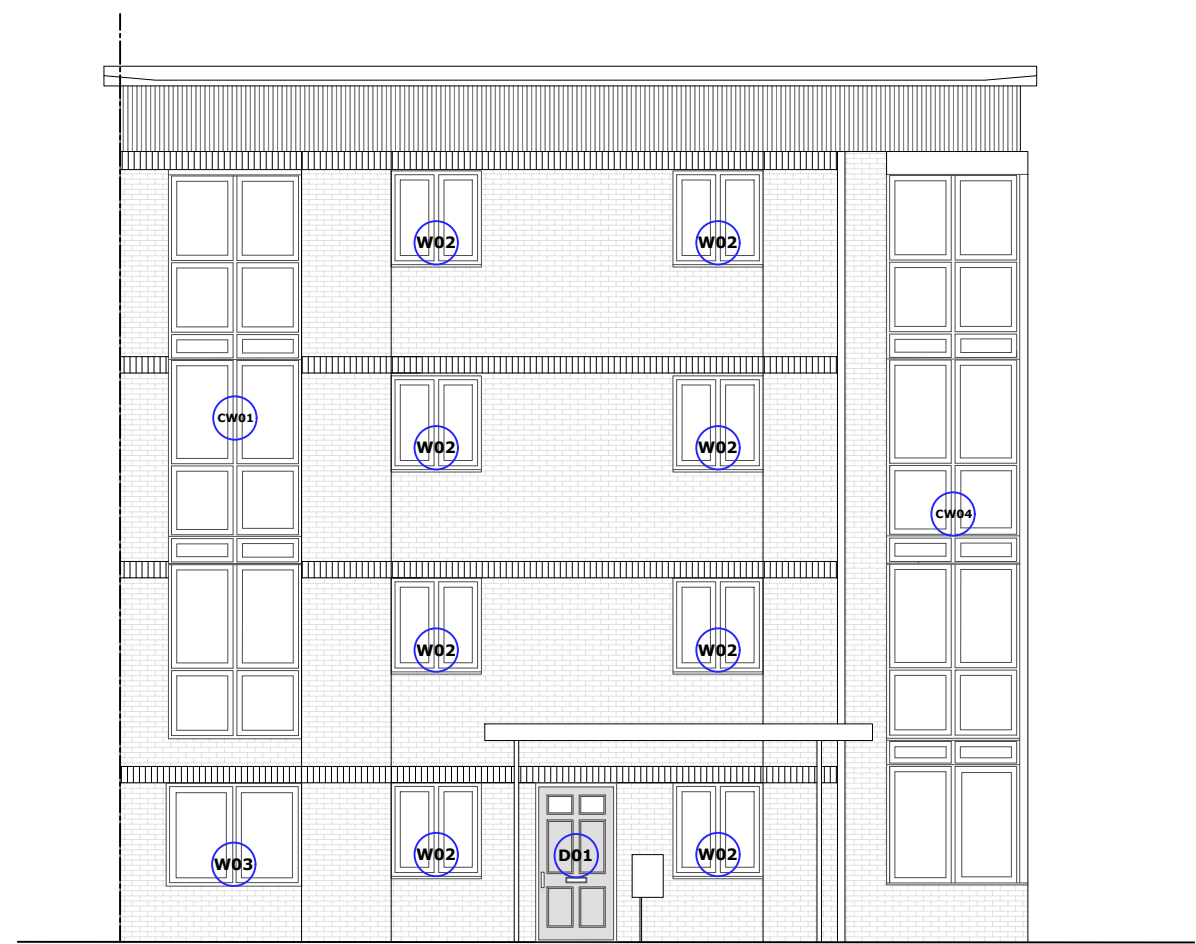

6 Proposed North West Elevation
Scale: 1:100 @ A1

Scale Bar 1:100 0 1 2 5m

P3	DB2 & WB6 changed to Steel	TVS	DM	13.08.26
P2	Client feedback	TVS	DM	26.07.26
P1	Planning	TVS	DM	07.07.26
Rev	Description	By	QA	DD MM YY

© This drawing and any design hereon is the copyright of Potter Raper and must not be reproduced without their written consent. All drawings remain the property of Potter Raper. Figured dimension only to be taken from this drawing. All dimensions to be checked on site. Please inform Potter Raper immediately of any discrepancies before work proceeds.

Client	Wates / Clarion
Project Name	Capital Works 2026 / 27
Project Location	1 to 8 Onyx Court, Park Road, Haringey, London, N11 2LQ
Sheet Name	Existing and Proposed Elevations
Project Status	Planning
Drawing Nr	12235-PR-OC_1-8-ZZ-DR-A-PL201
Scale	1:100 @ A1
 POTTER RAPER	
Duncan House 1A Burnhill Road Beckenham Kent BR3 3LA Tel: 020 8658 3538	