

A/C UNIT NOT VISIBLE FROM STREETSCENE




EXISTING FRONT ELEVATION



PROPOSED FRONT ELEVATION - NO CHANGE VISIBLE



PROPOSED SIDE ELEVATION A

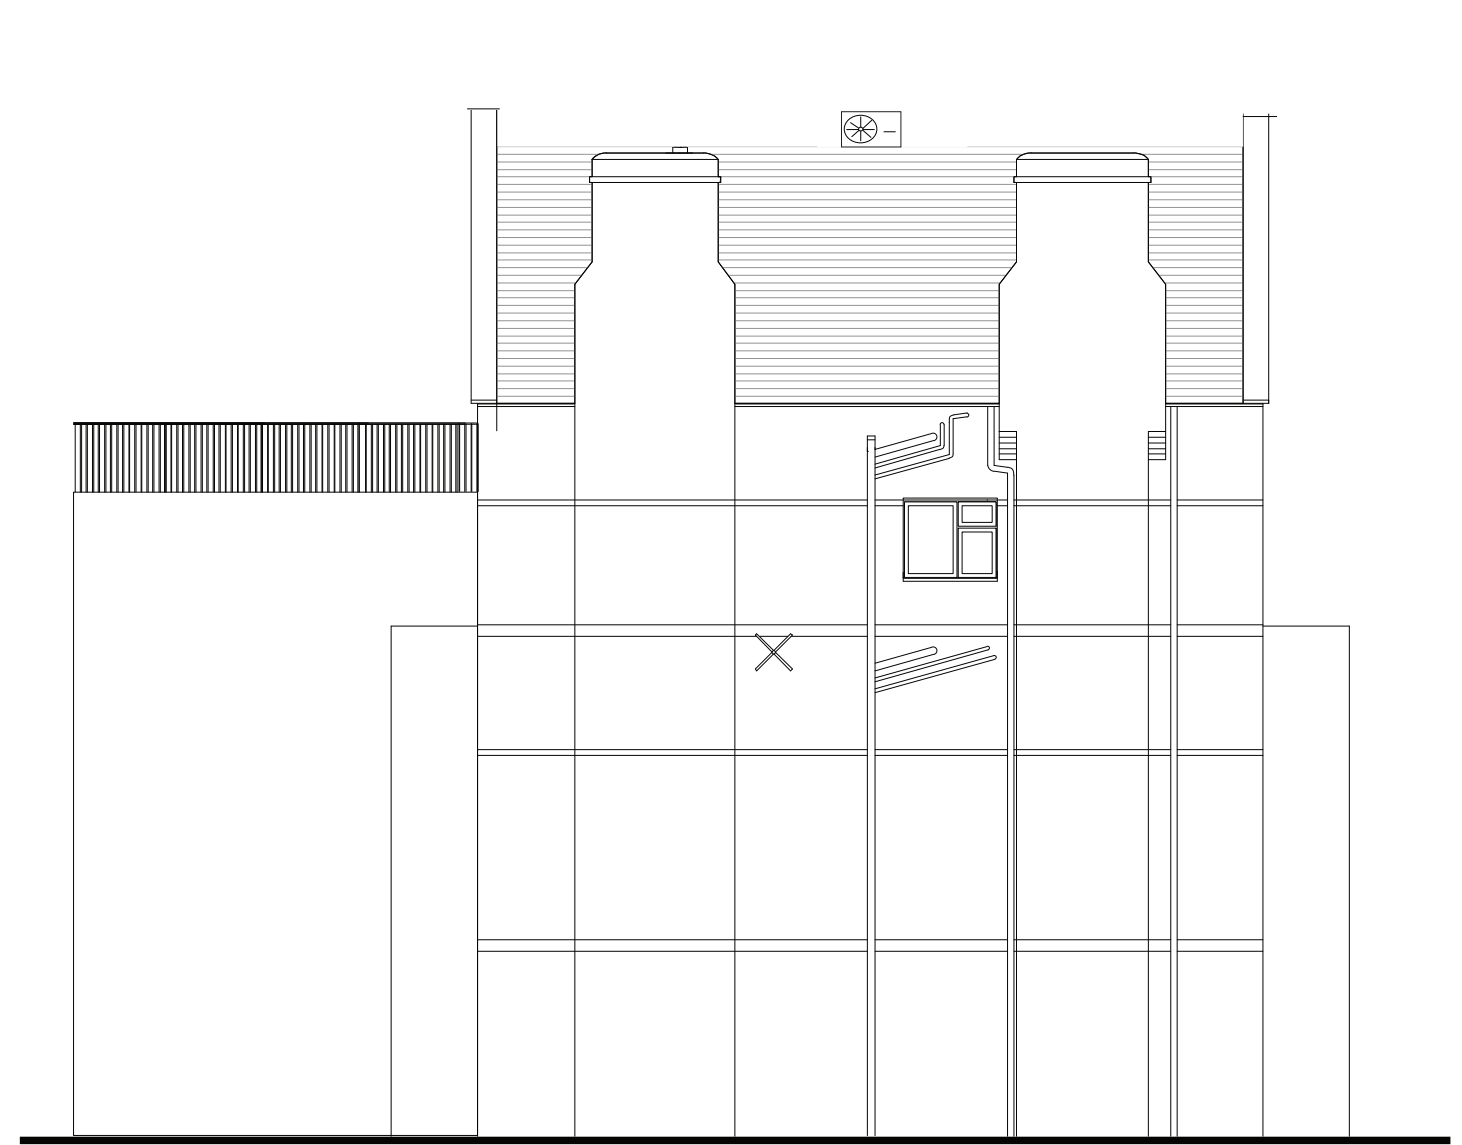

PROPOSED SIDE ELEVATION B




EXISTING REAR ELEVATION




PROPOSED REAR ELEVATION



EXISTING SIDE ELEVATION A

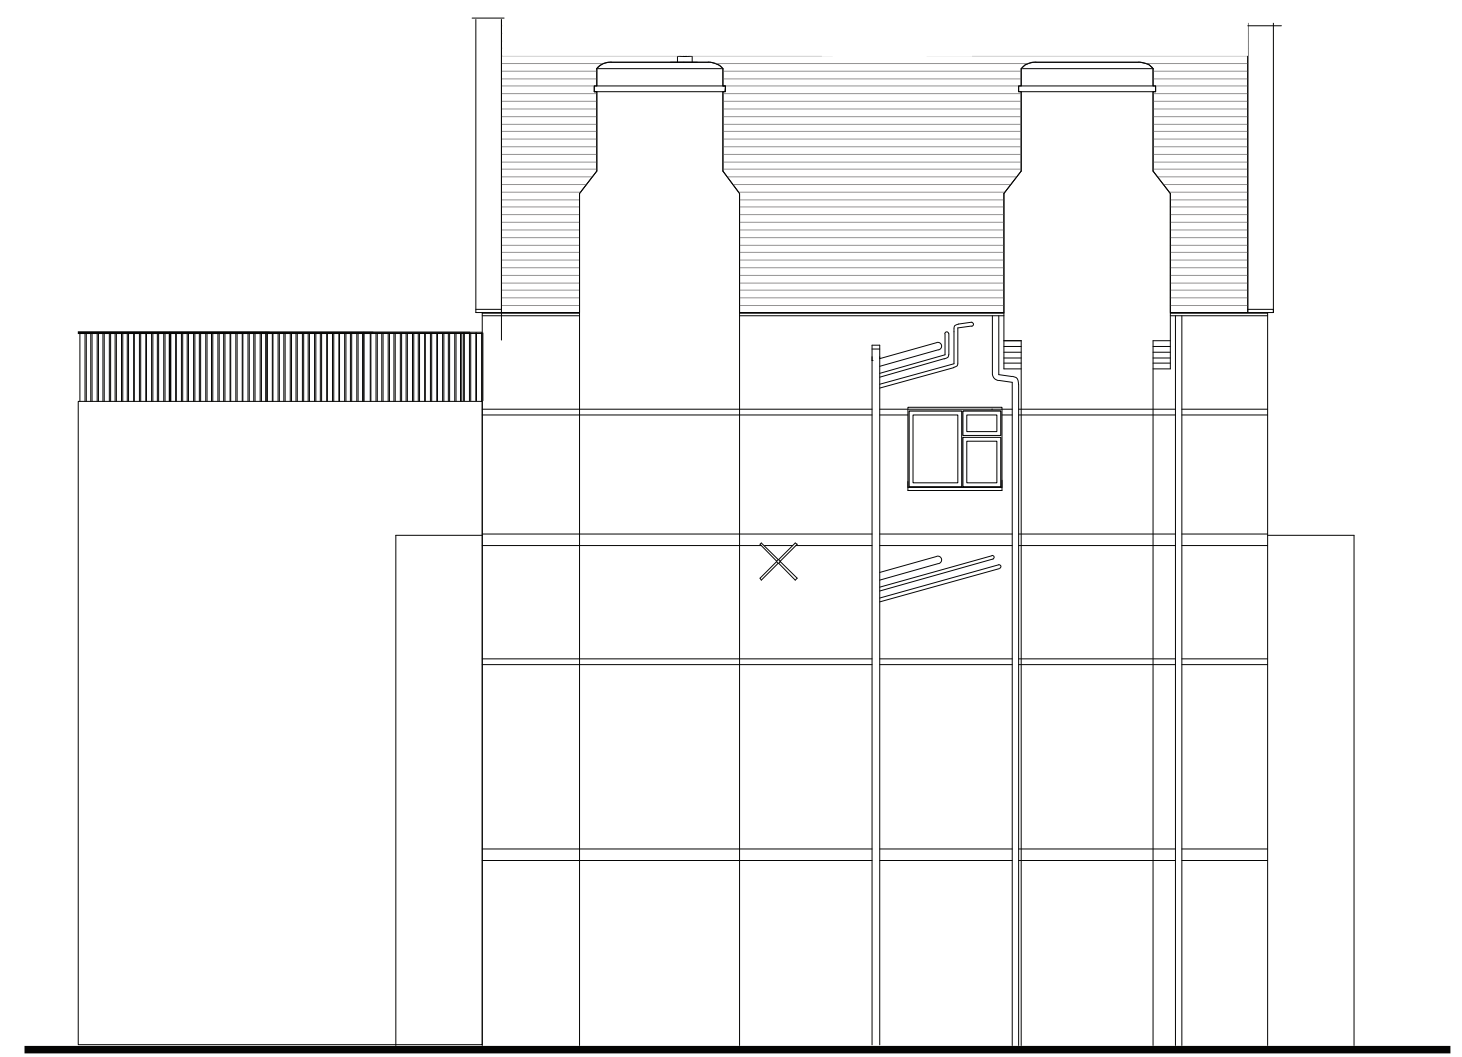

EXISTING SIDE ELEVATION B

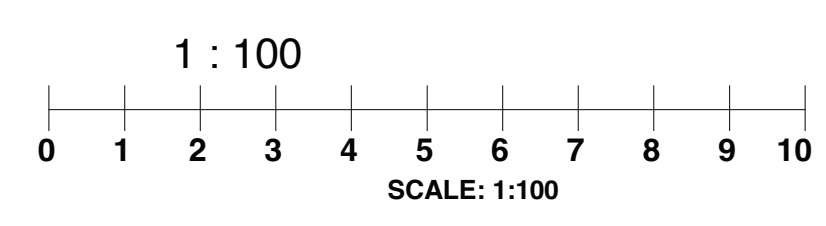

FLAT 7 22 CRESCENT ROAD LONDON N8 8AX
PROPOSED A/C
EXISTING / PROPOSED FRONT / REAR \ SIDE ELEVATIONS
SCALE 1:100 / 1:50 @ A1 PAPER SIZE
DRAWING NO. 1A