
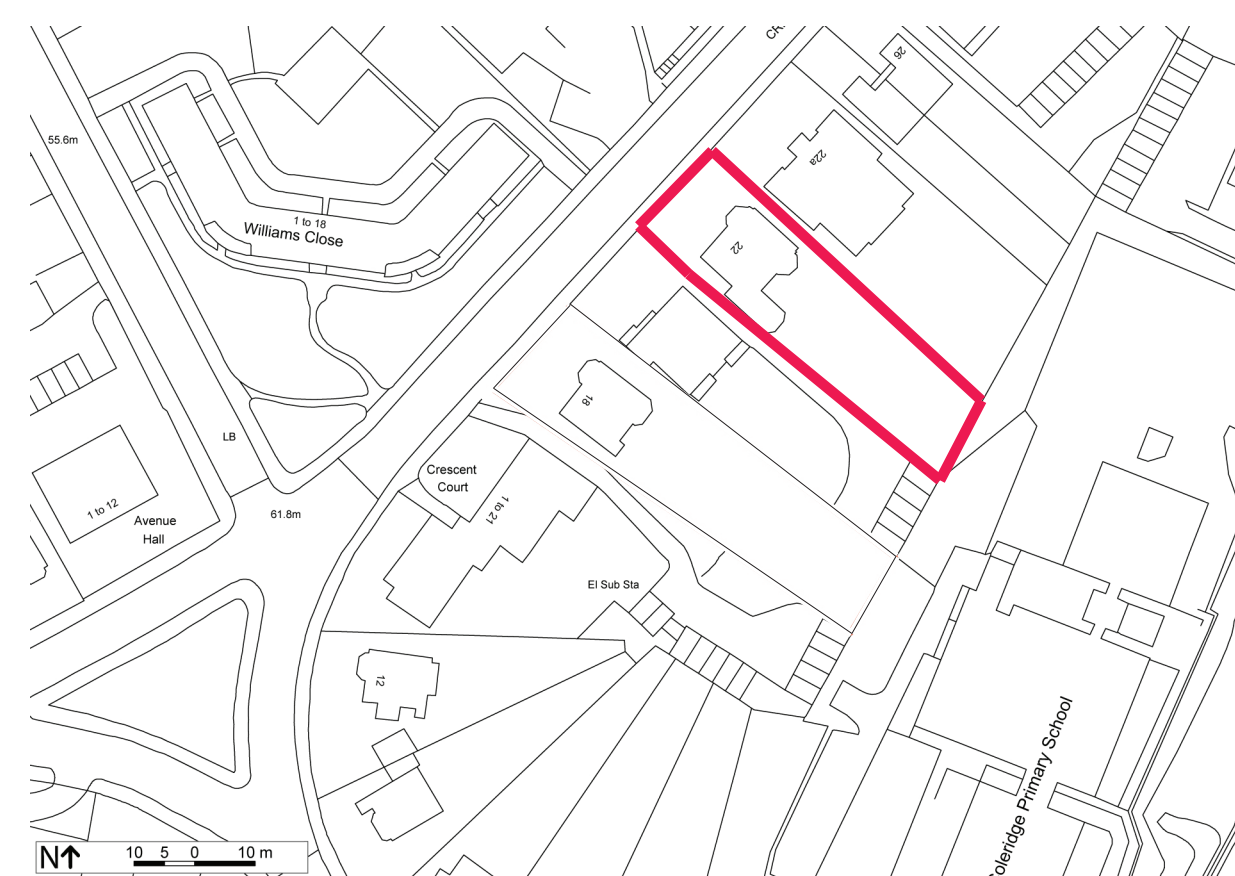
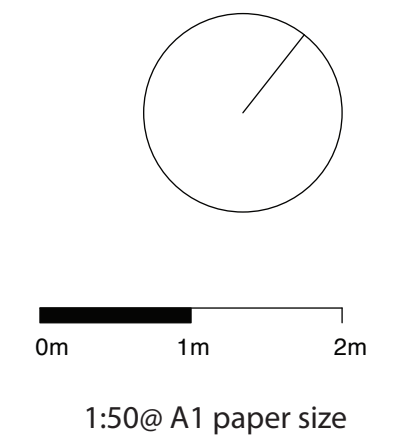
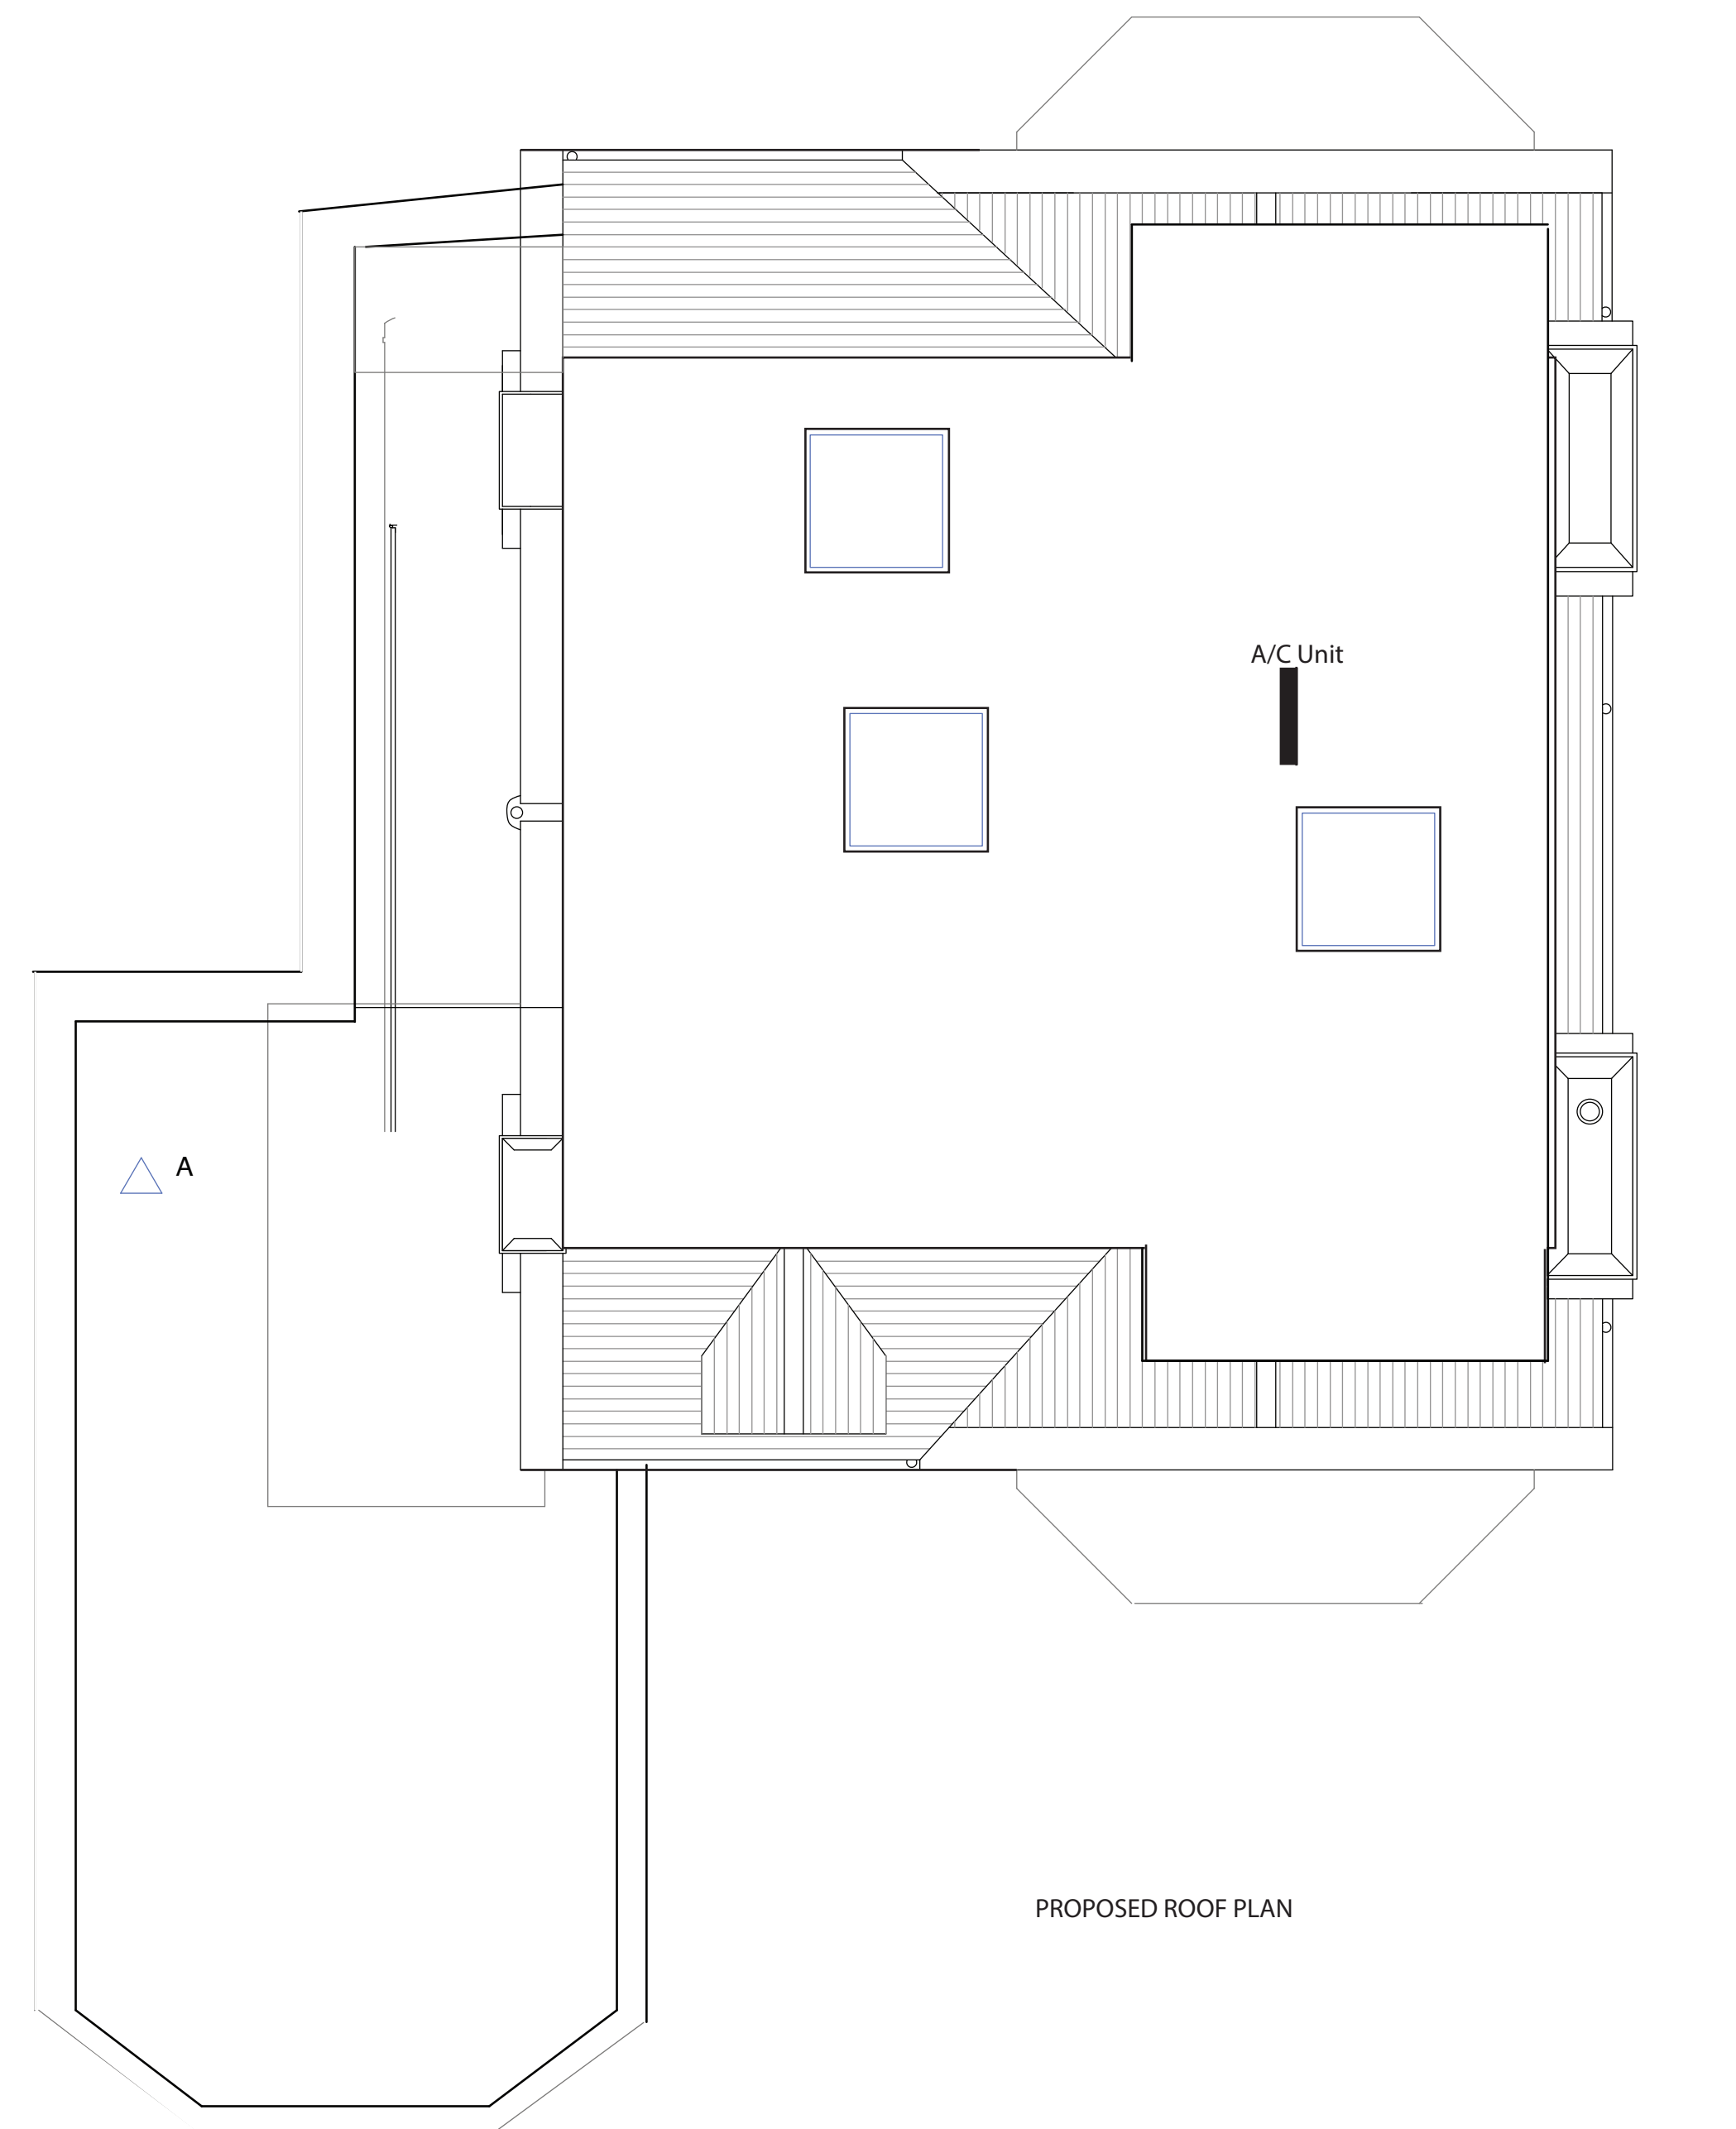


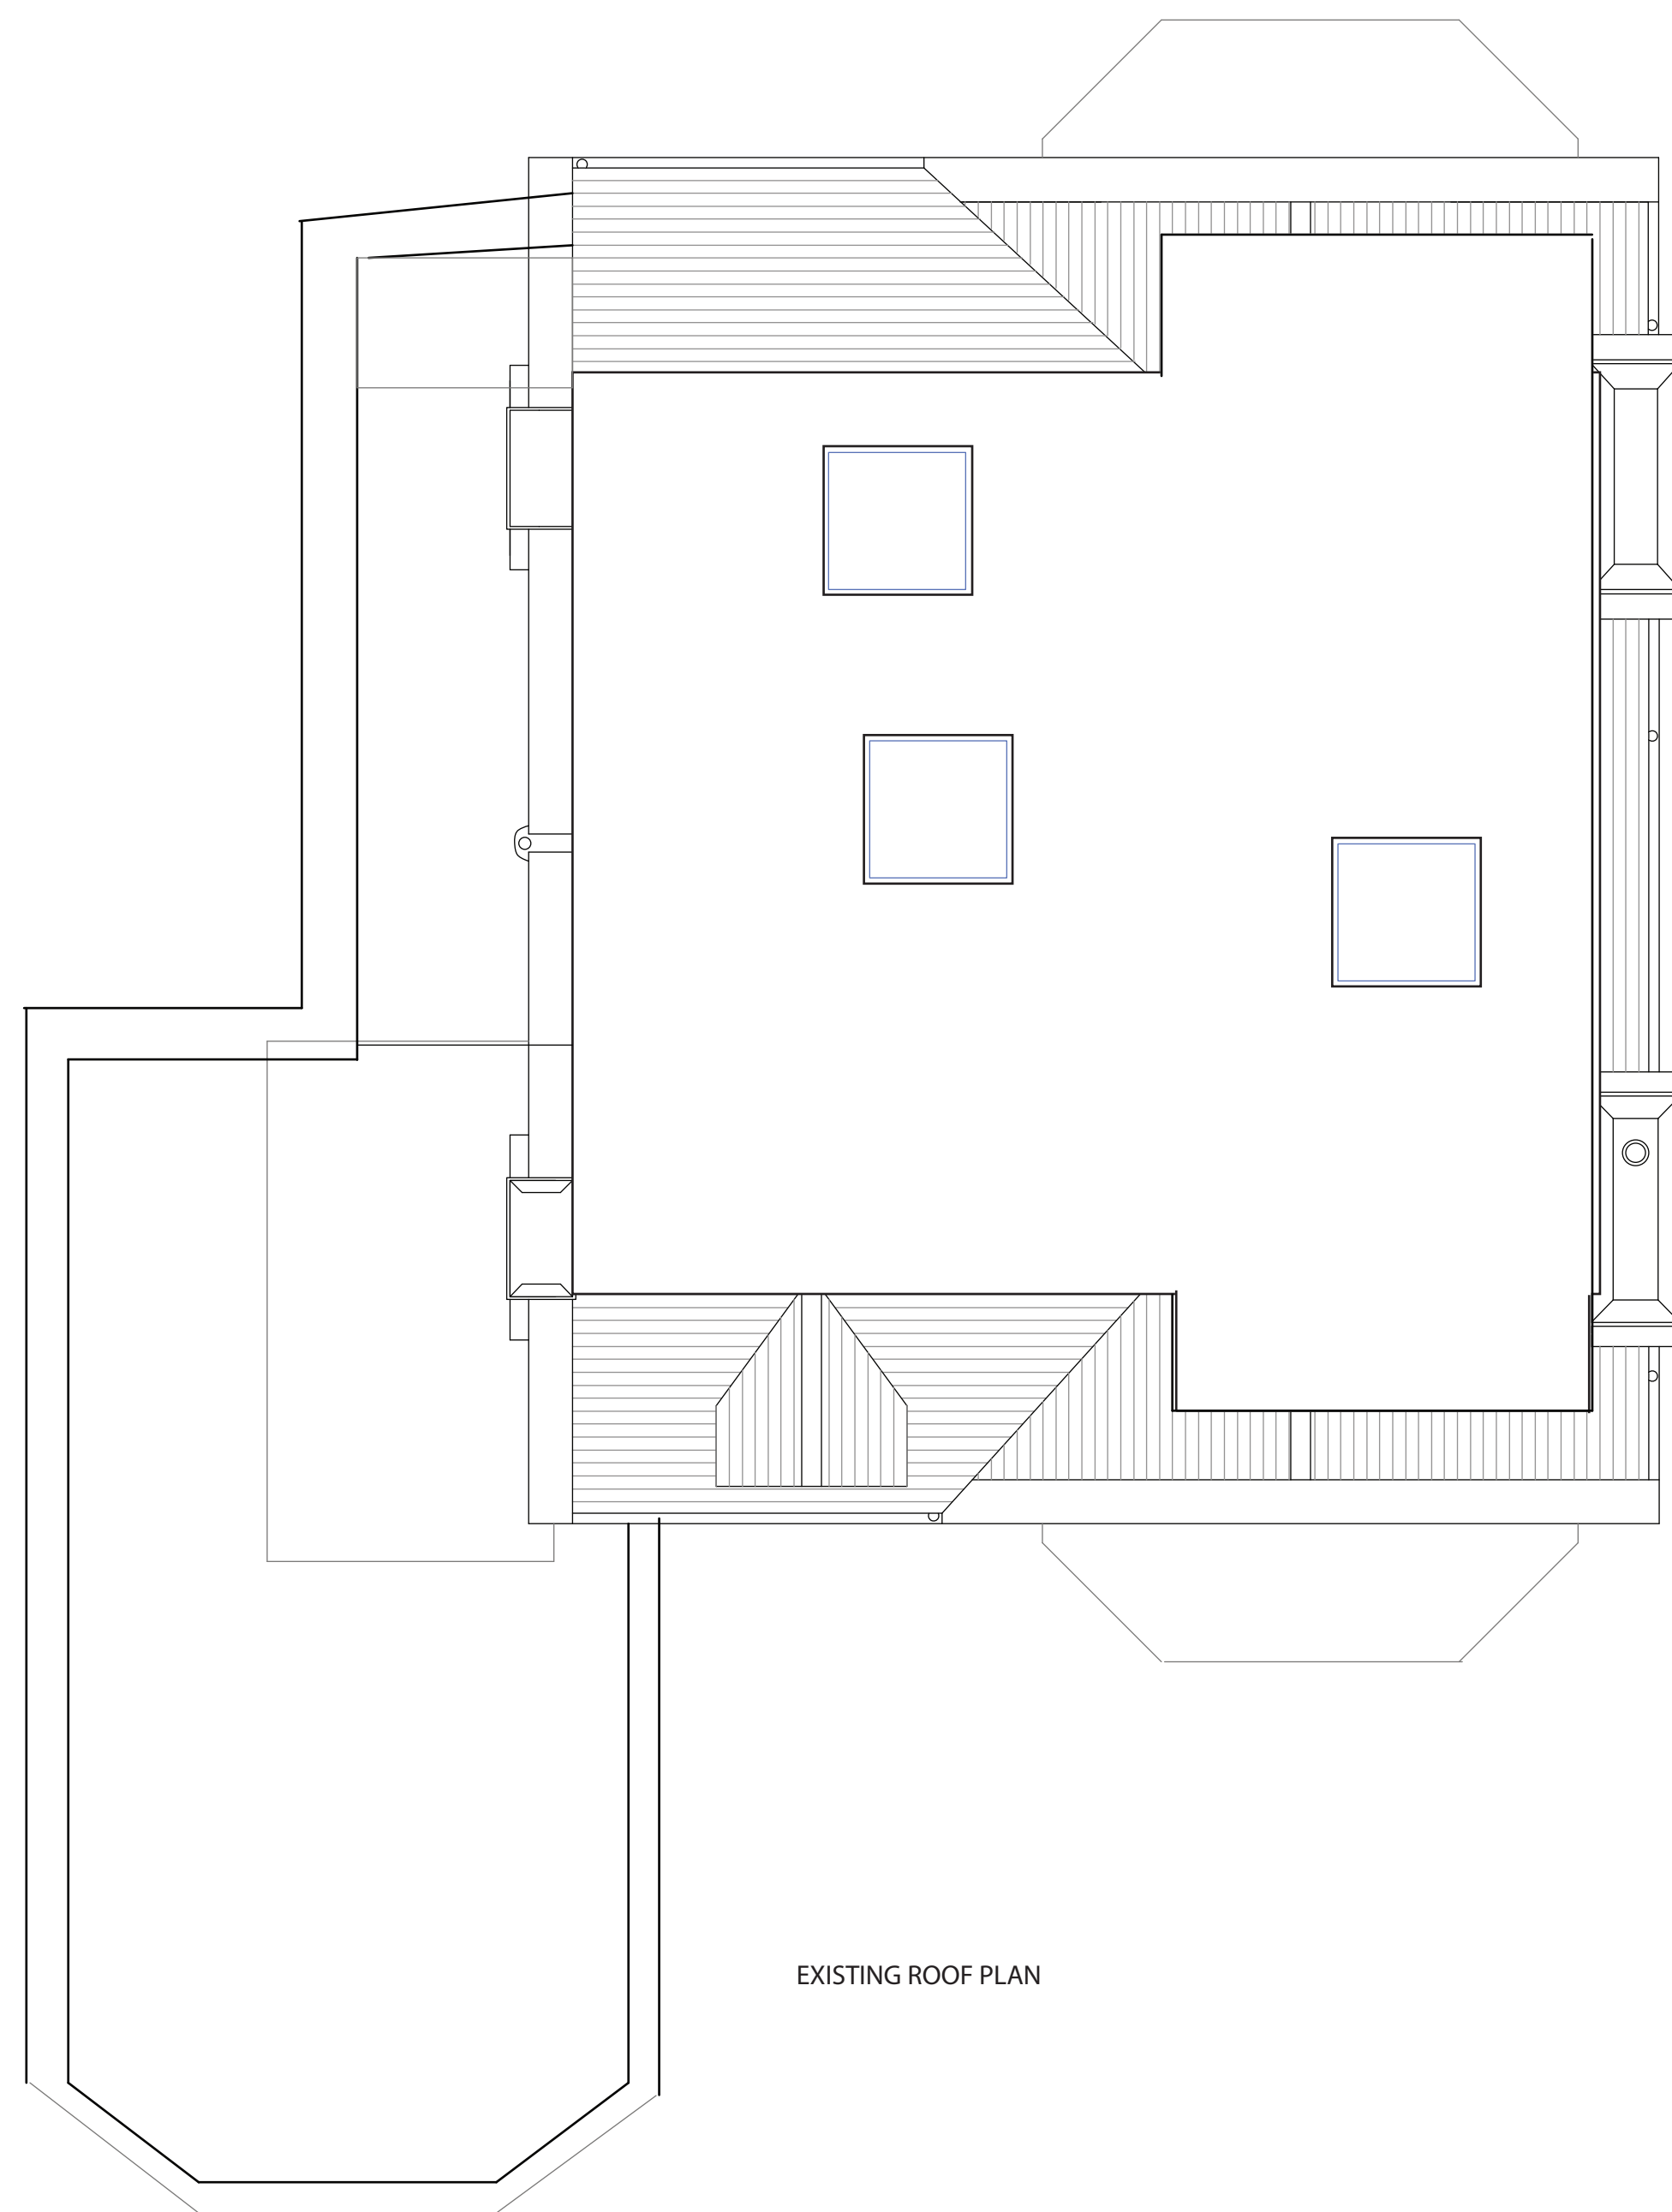

SCALE 1:1250

FLAT 7 22 CRESCENT ROAD LONDON N8 8AX
PROPOSED A/C
EXISTING / PROPOSED ROOF PLAN
SCALE 1:50 @ A1 PAPER SIZE
EXISTING SITE LOCATION PLAN
SCALE 1:1250
DRAWING NO. 2A