




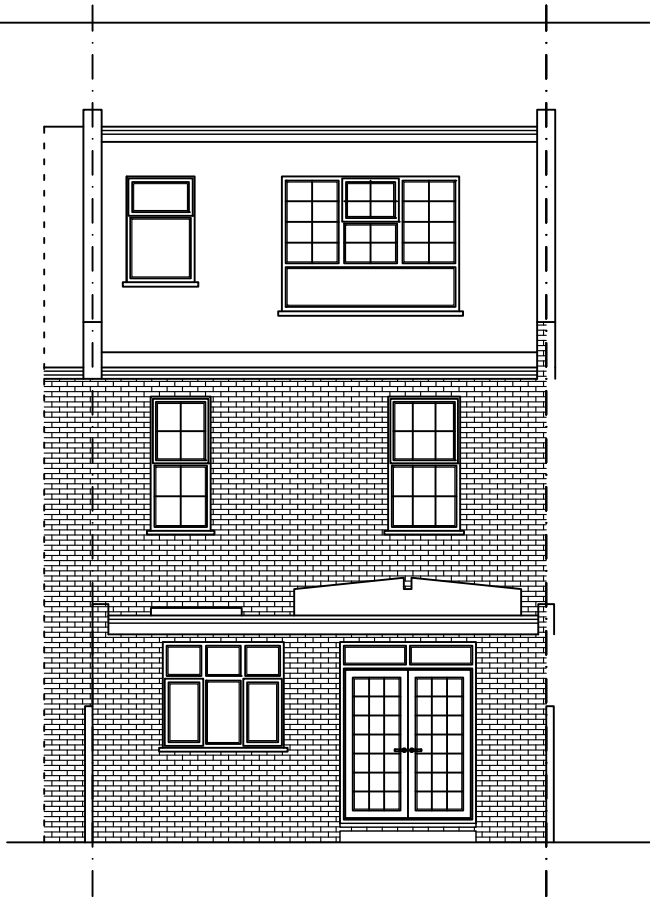


Existing Rear Elevation

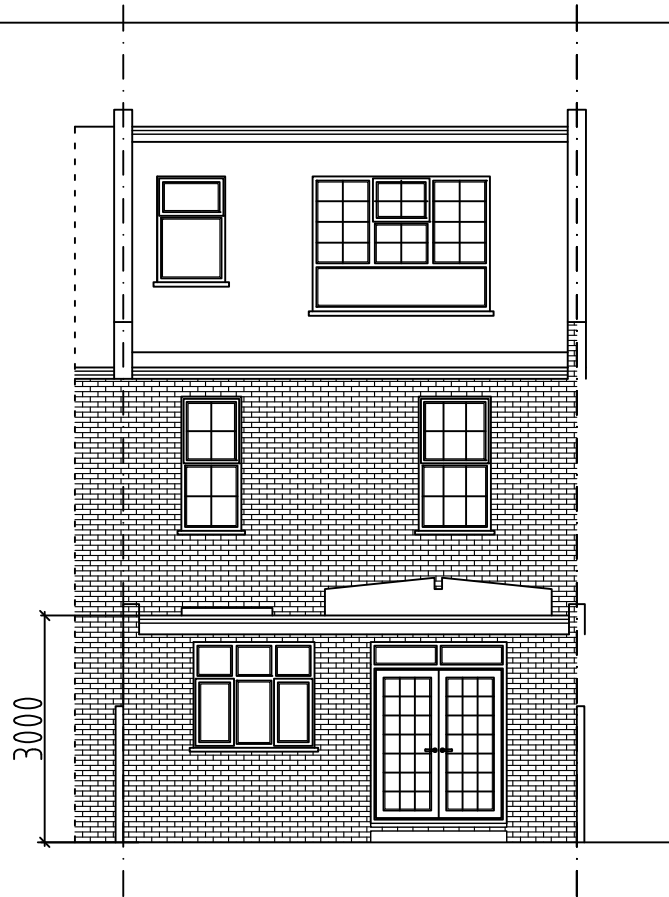

Proposed Rear Elevation

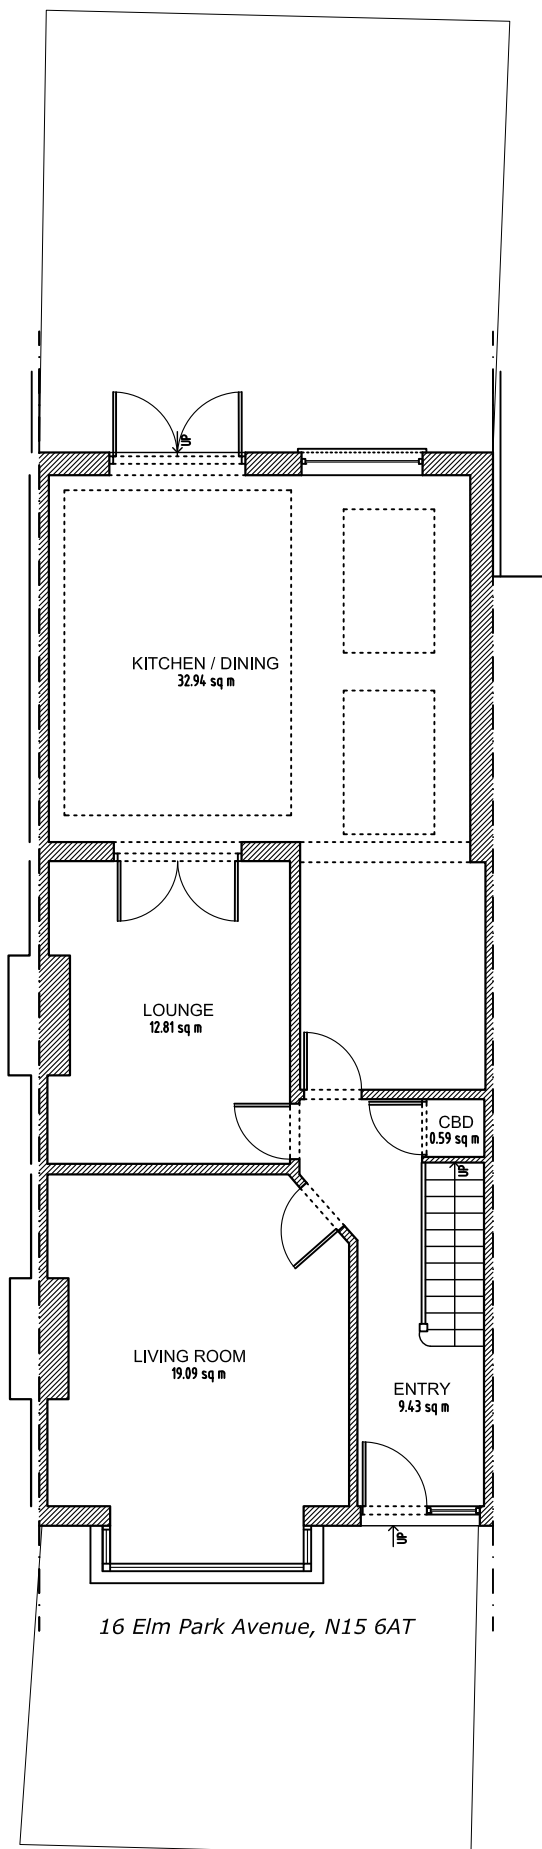

Existing Ground Floor

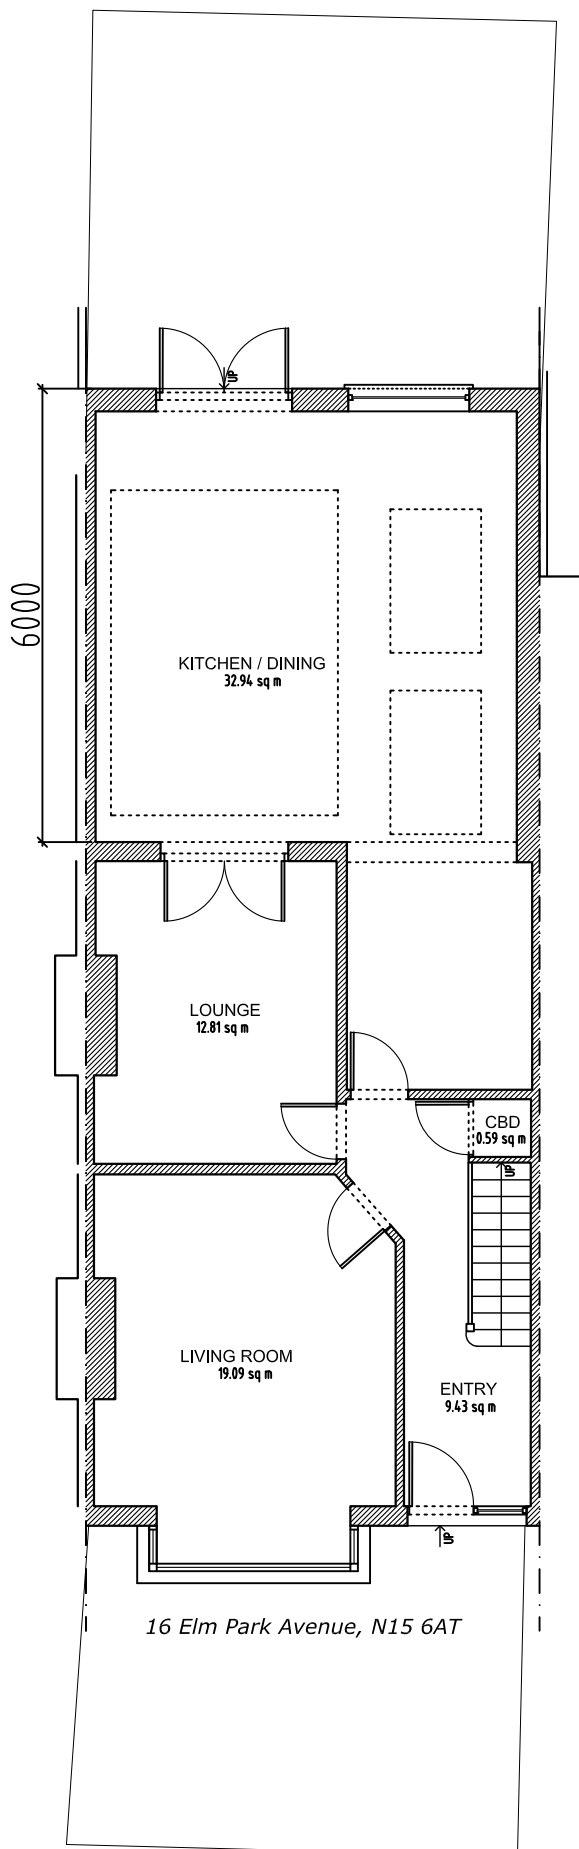

Proposed Ground Floor

Project:		
16 Elm Park Avenue, London N15 6AT		
Title: EXISTING & PROPOSED Plans		
Date:	19.08.26	Scale: 1:100 @ A3
Dwg. No.	EPA.16.EX&PR.01	Rev: