




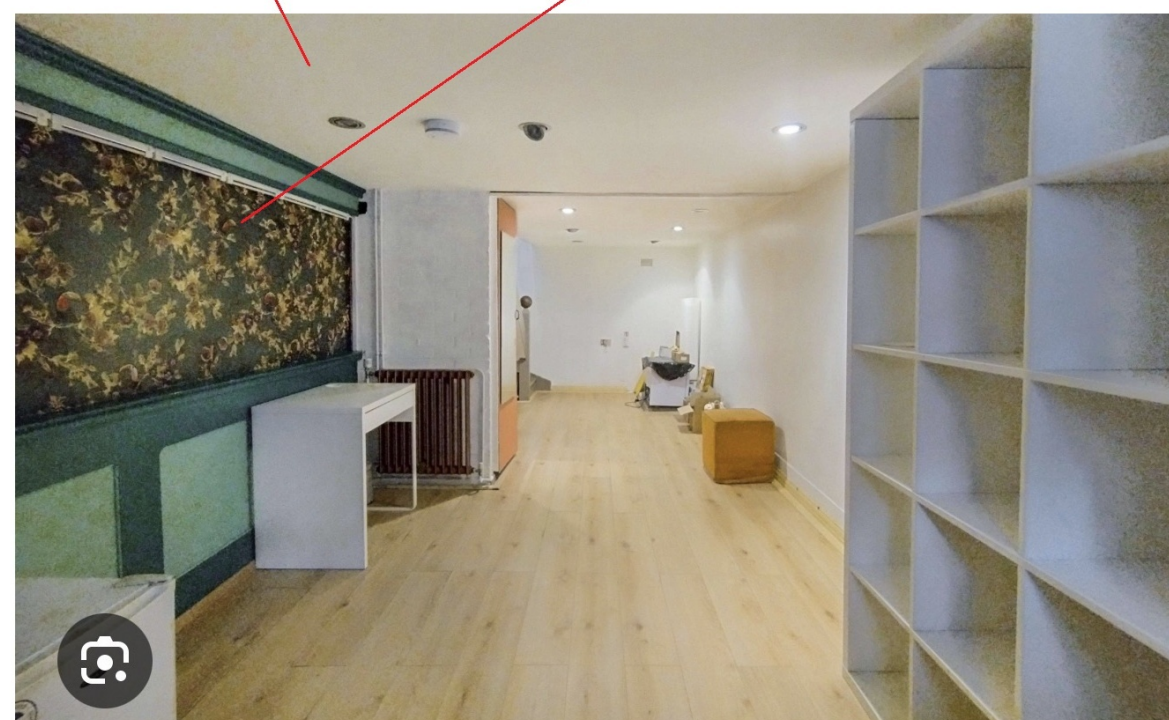


MODERN
LAMINATE
FLOORING

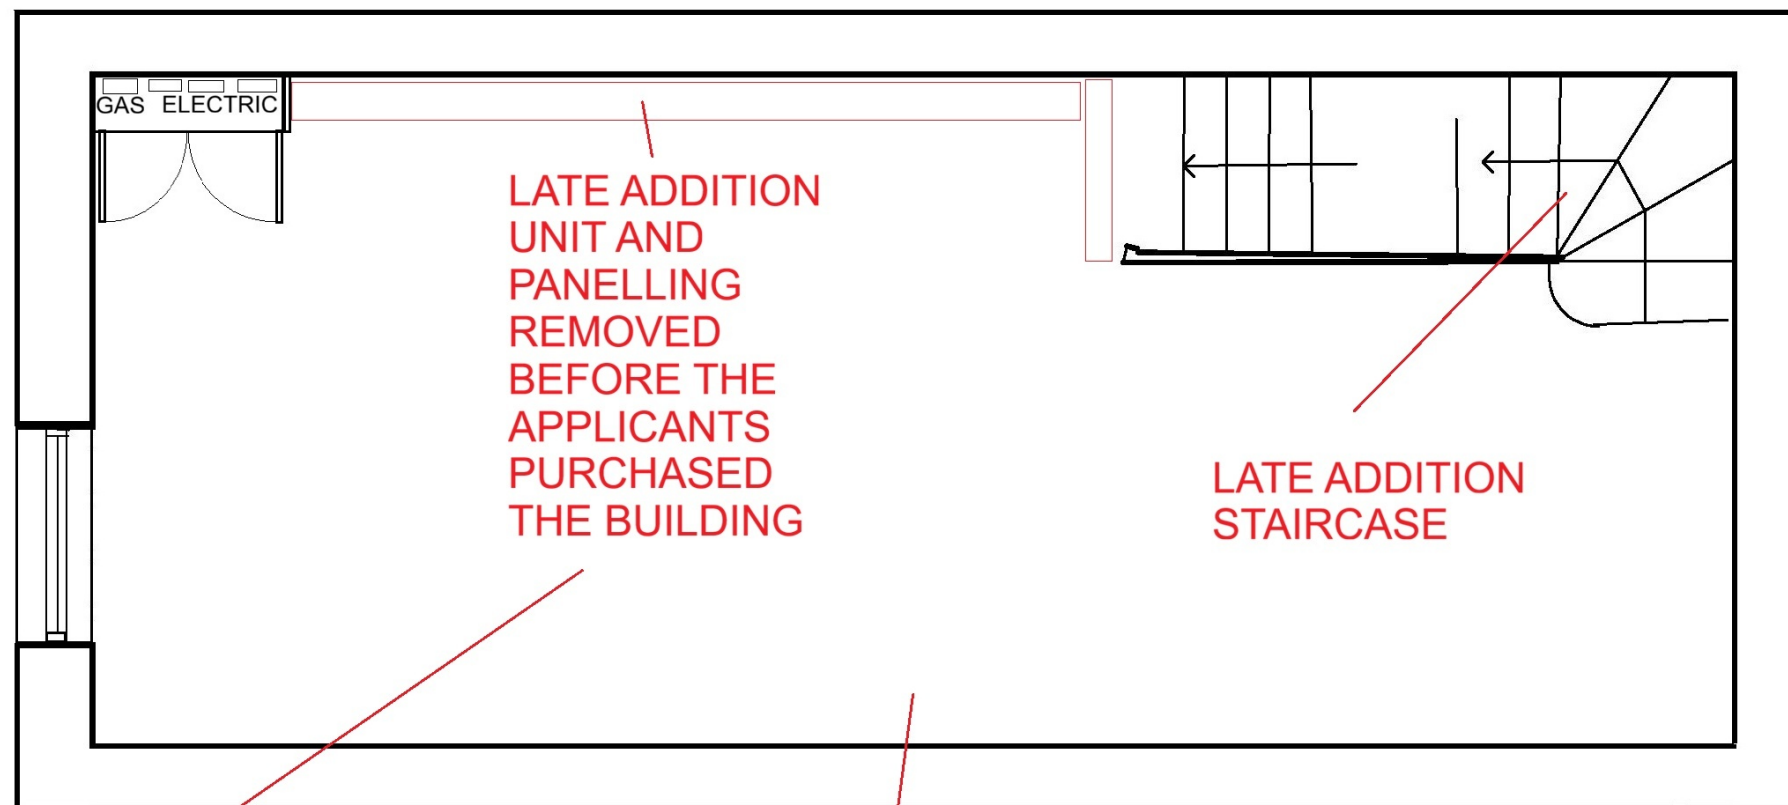

AS EXISTING

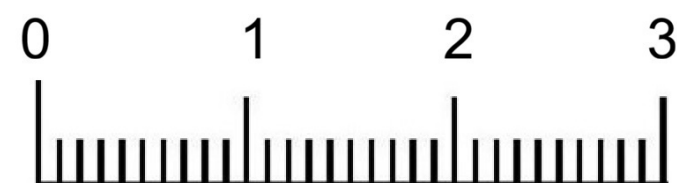

archplan architects and property management 1 Millfield Place, Highgate, London N6 6JP Tel: 020 8341 5628 e-mail: archplan@hotmail.com	Date MAY 25 Drawn by Checked by	Scale 1:50 At A3	Project 84 HIGHGATE HIGH ST LONDON N6 5HX Title BASEMENT PLAN	Drawing no HH/02 Copyright Archplan 2020
---	---	-------------------------------	---	--

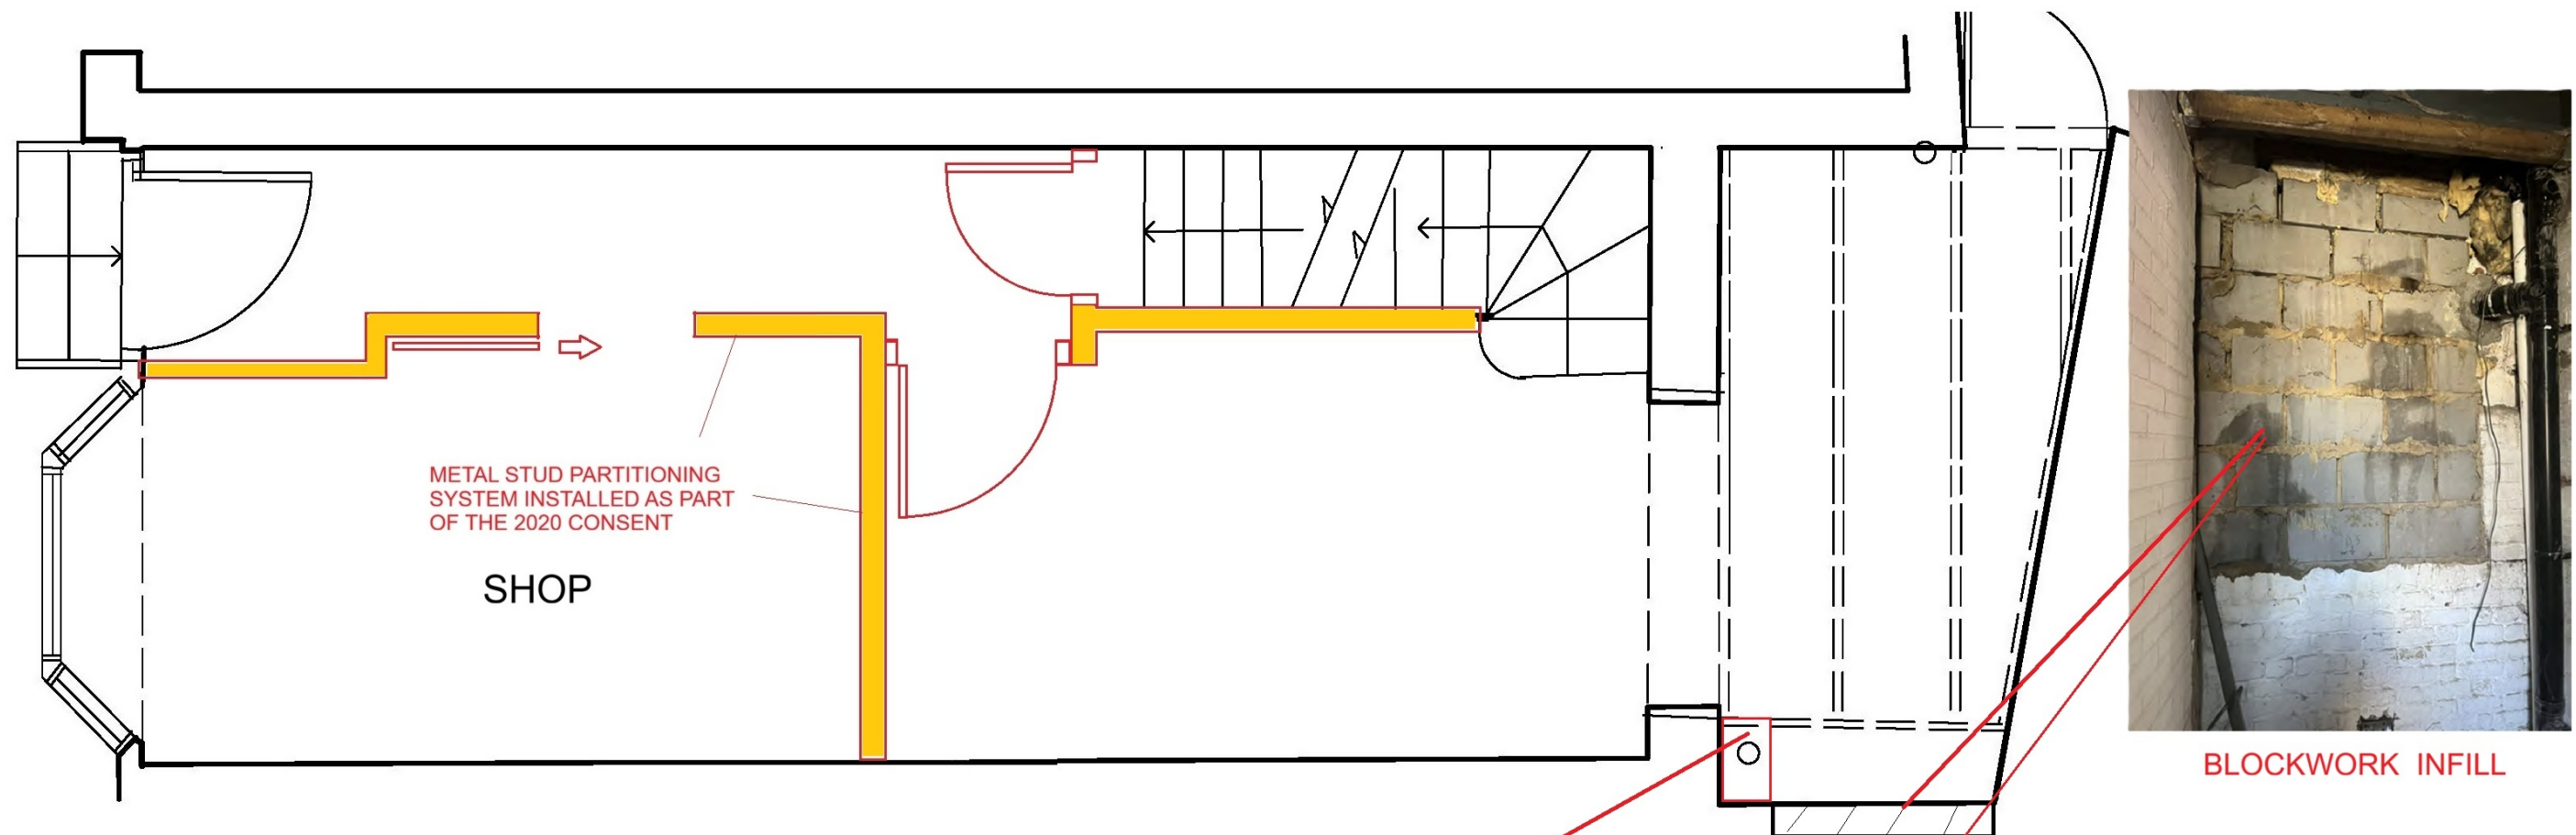

PLASTIC FAKE BRICKWORK AROUND SVP TO NEW REAR EXTENSION


PLASTIC WOOD COVERINGS TO MODERN STEEL DOWNSTAND BEAMS




AS EXISTING

archplan architects and property management 1 Millfield Place, Highgate, London N6 6JP Tel: 020 8341 5628 e-mail: archplan@hotmail.com	Date MAY 25 Drawn by Checked by	Scale 1:50 At A3	Project 84 HIGHGATE HIGH ST LONDON N6 5HX Title GROUND FL PLAN	Drawing no HH/03 Copyright Archplan 2020
---	---	-------------------------------	--	--


EVIDENCE OF FORMER DOOR
OPENING TO NEXT DOOR

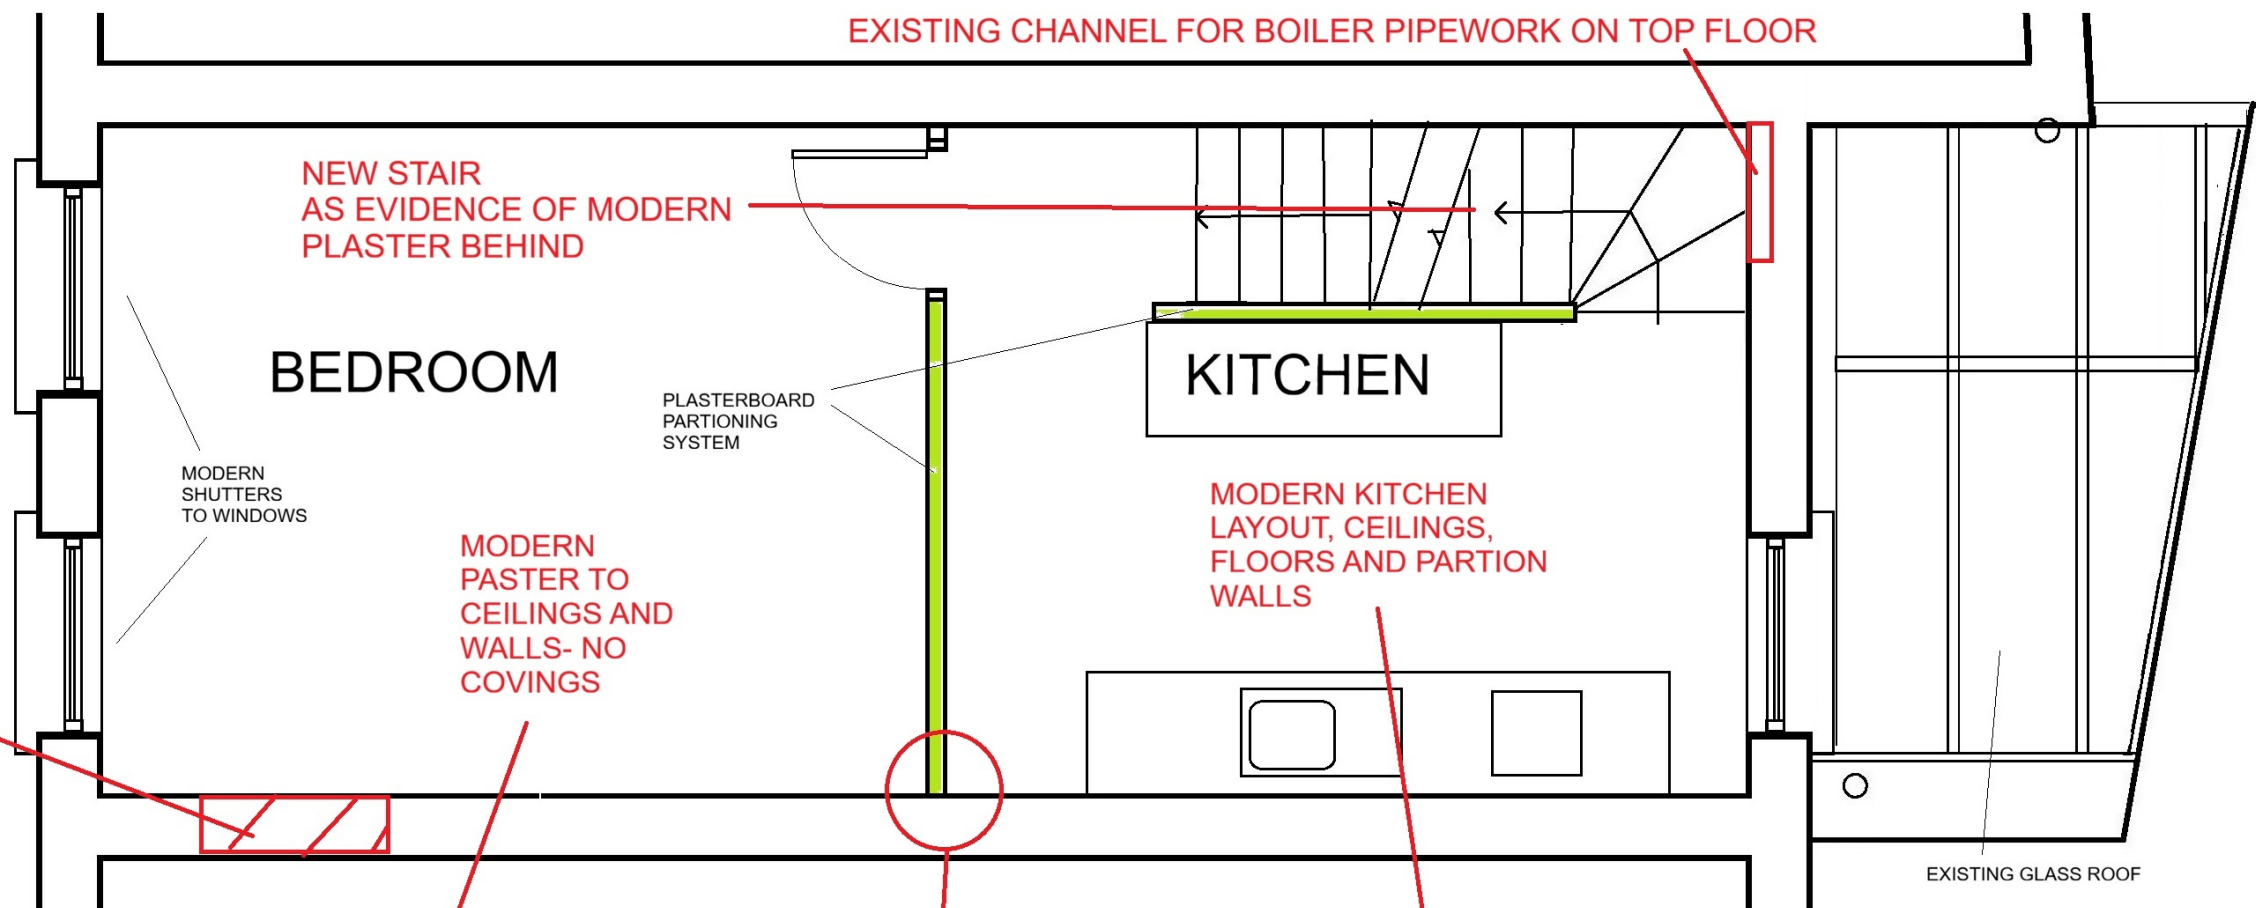

EVIDENCE THAT
INTERNAL STUD
PARTITIONS ARE
RECENT AS MODERN
PLASTER BEHIND

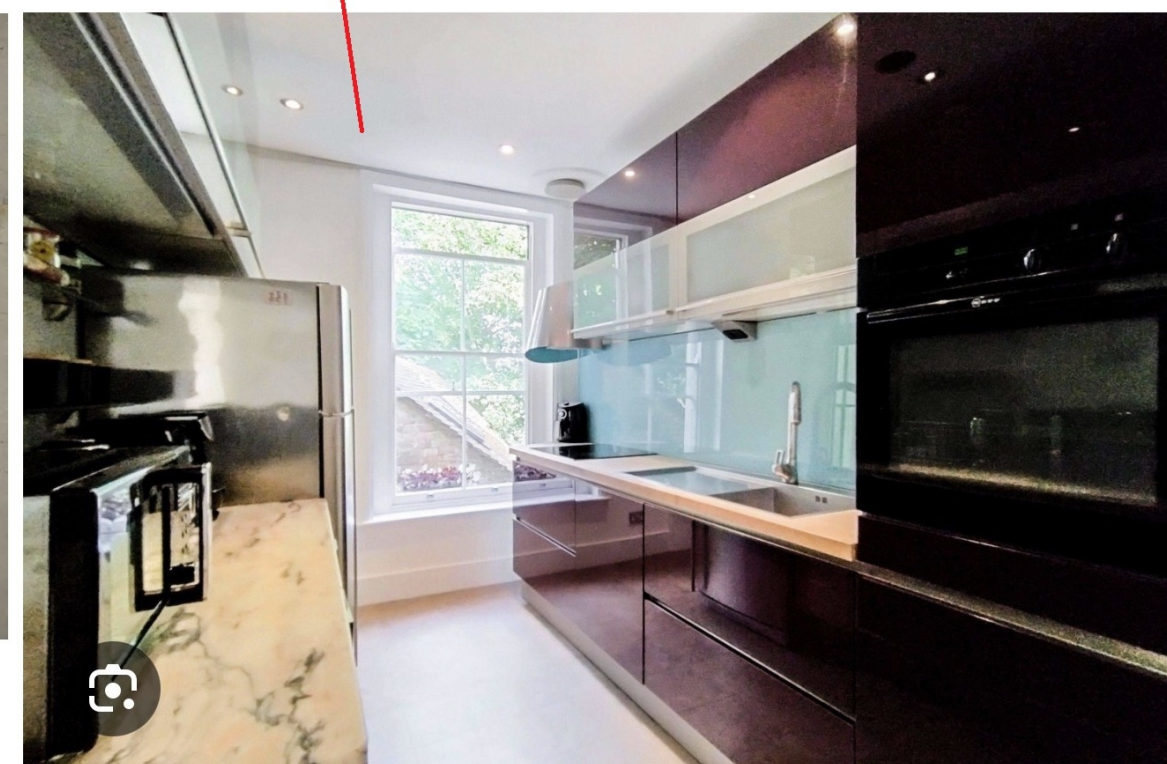

20TH CENTURAY STUD PARTIONING
(AS MODERN PLASTER BEHIND
WHERE IT FIXED TO PARTY WALL)

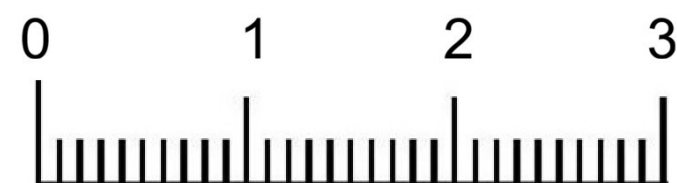

archplan

architects and property management

1 Millfield Place, Highgate, London N6 6JP
Tel: 020 8341 5628 e-mail: archplan@hotmail.com

Date
MAY 25

Drawn by



Checked by

Scale
1:50
At A3


Project
84 HIGHGATE HIGH ST
LONDON N6 5HX
Title
FIRST FLOOR PLAN

Drawing no
HH/04
Copyright
Archplan 2020


AS EXISTING

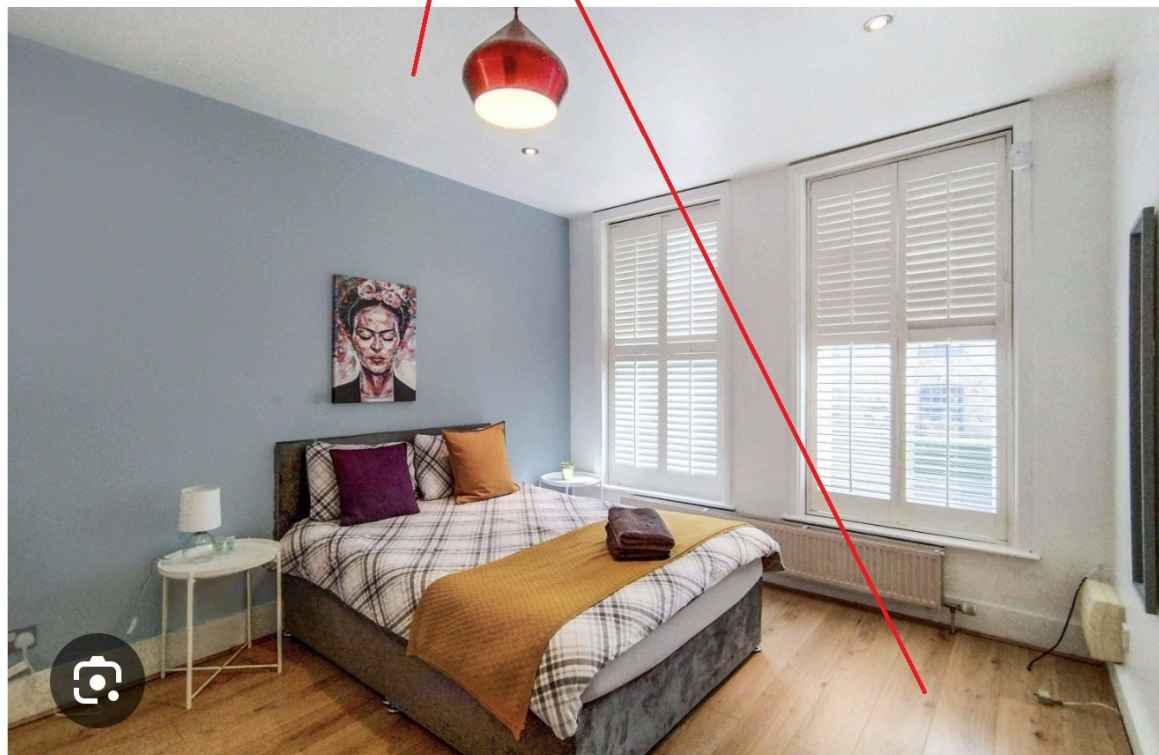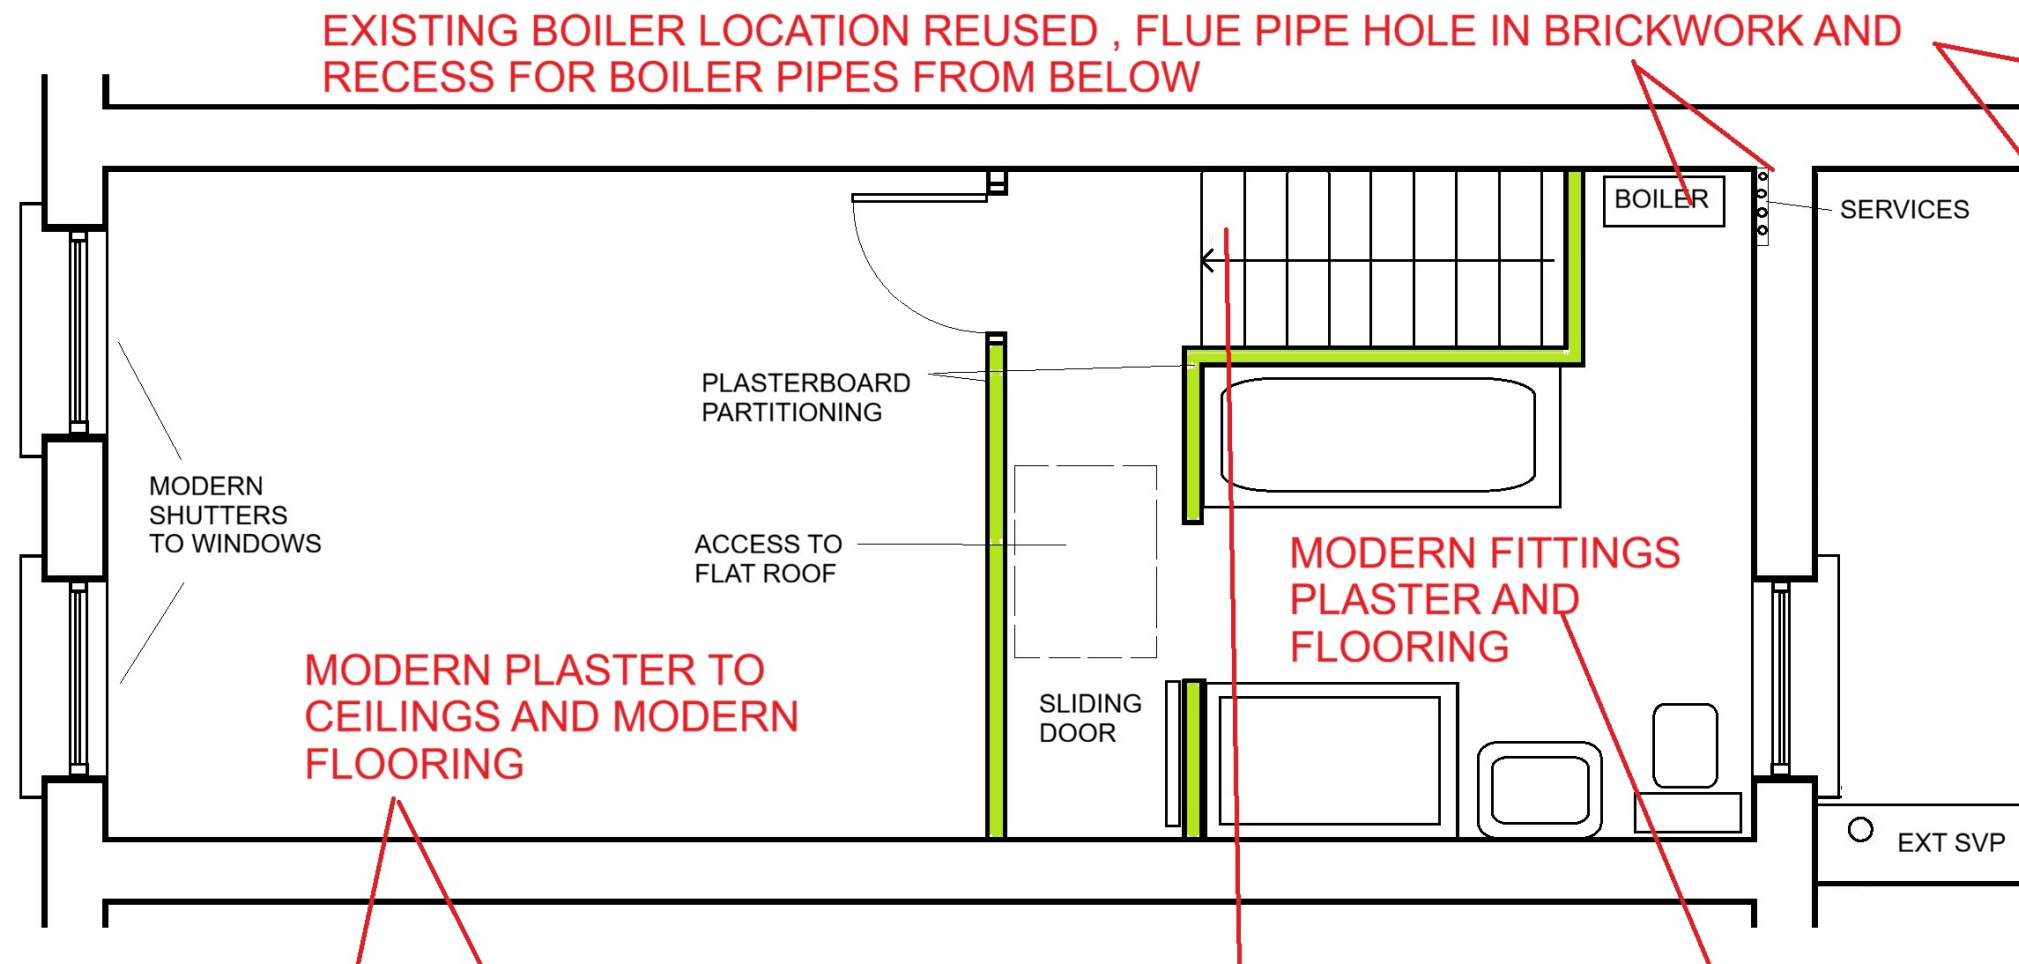

EVIDENCE THAT STAIRCASE IS NOT ORIGINAL AS MODERN RENDER BEHIND STAIR WHERE FIXED TO PARTY WALL

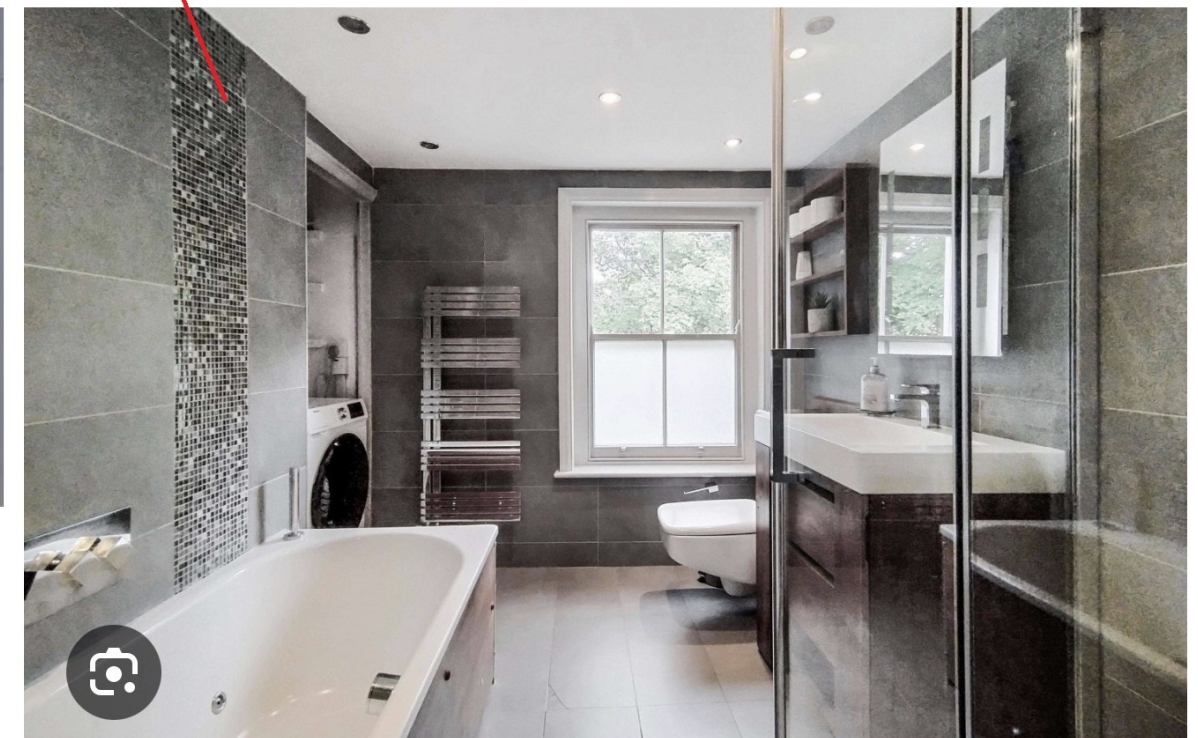

20TH CENTURARY STUD PARTITIONING (AS MODERN PLASTER BEHIND WHERE IT FIXED TO PARTY WALL)

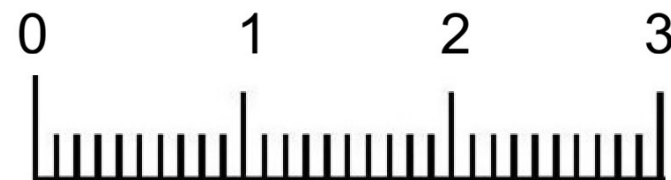

archplan

architects and property management

1 Millfield Place, Highgate, London N6 6JP
Tel: 020 8341 5628 e-mail: archplan@hotmail.com

Date
MAY 25

Drawn by

Checked by

Scale
1:50
At A3

Project
84 HIGHGATE HIGH ST
LONDON N6 5HX
SECOND FL PLAN

Drawing no
HH/05

Copyright
Archplan 2020

AS EXISTING