



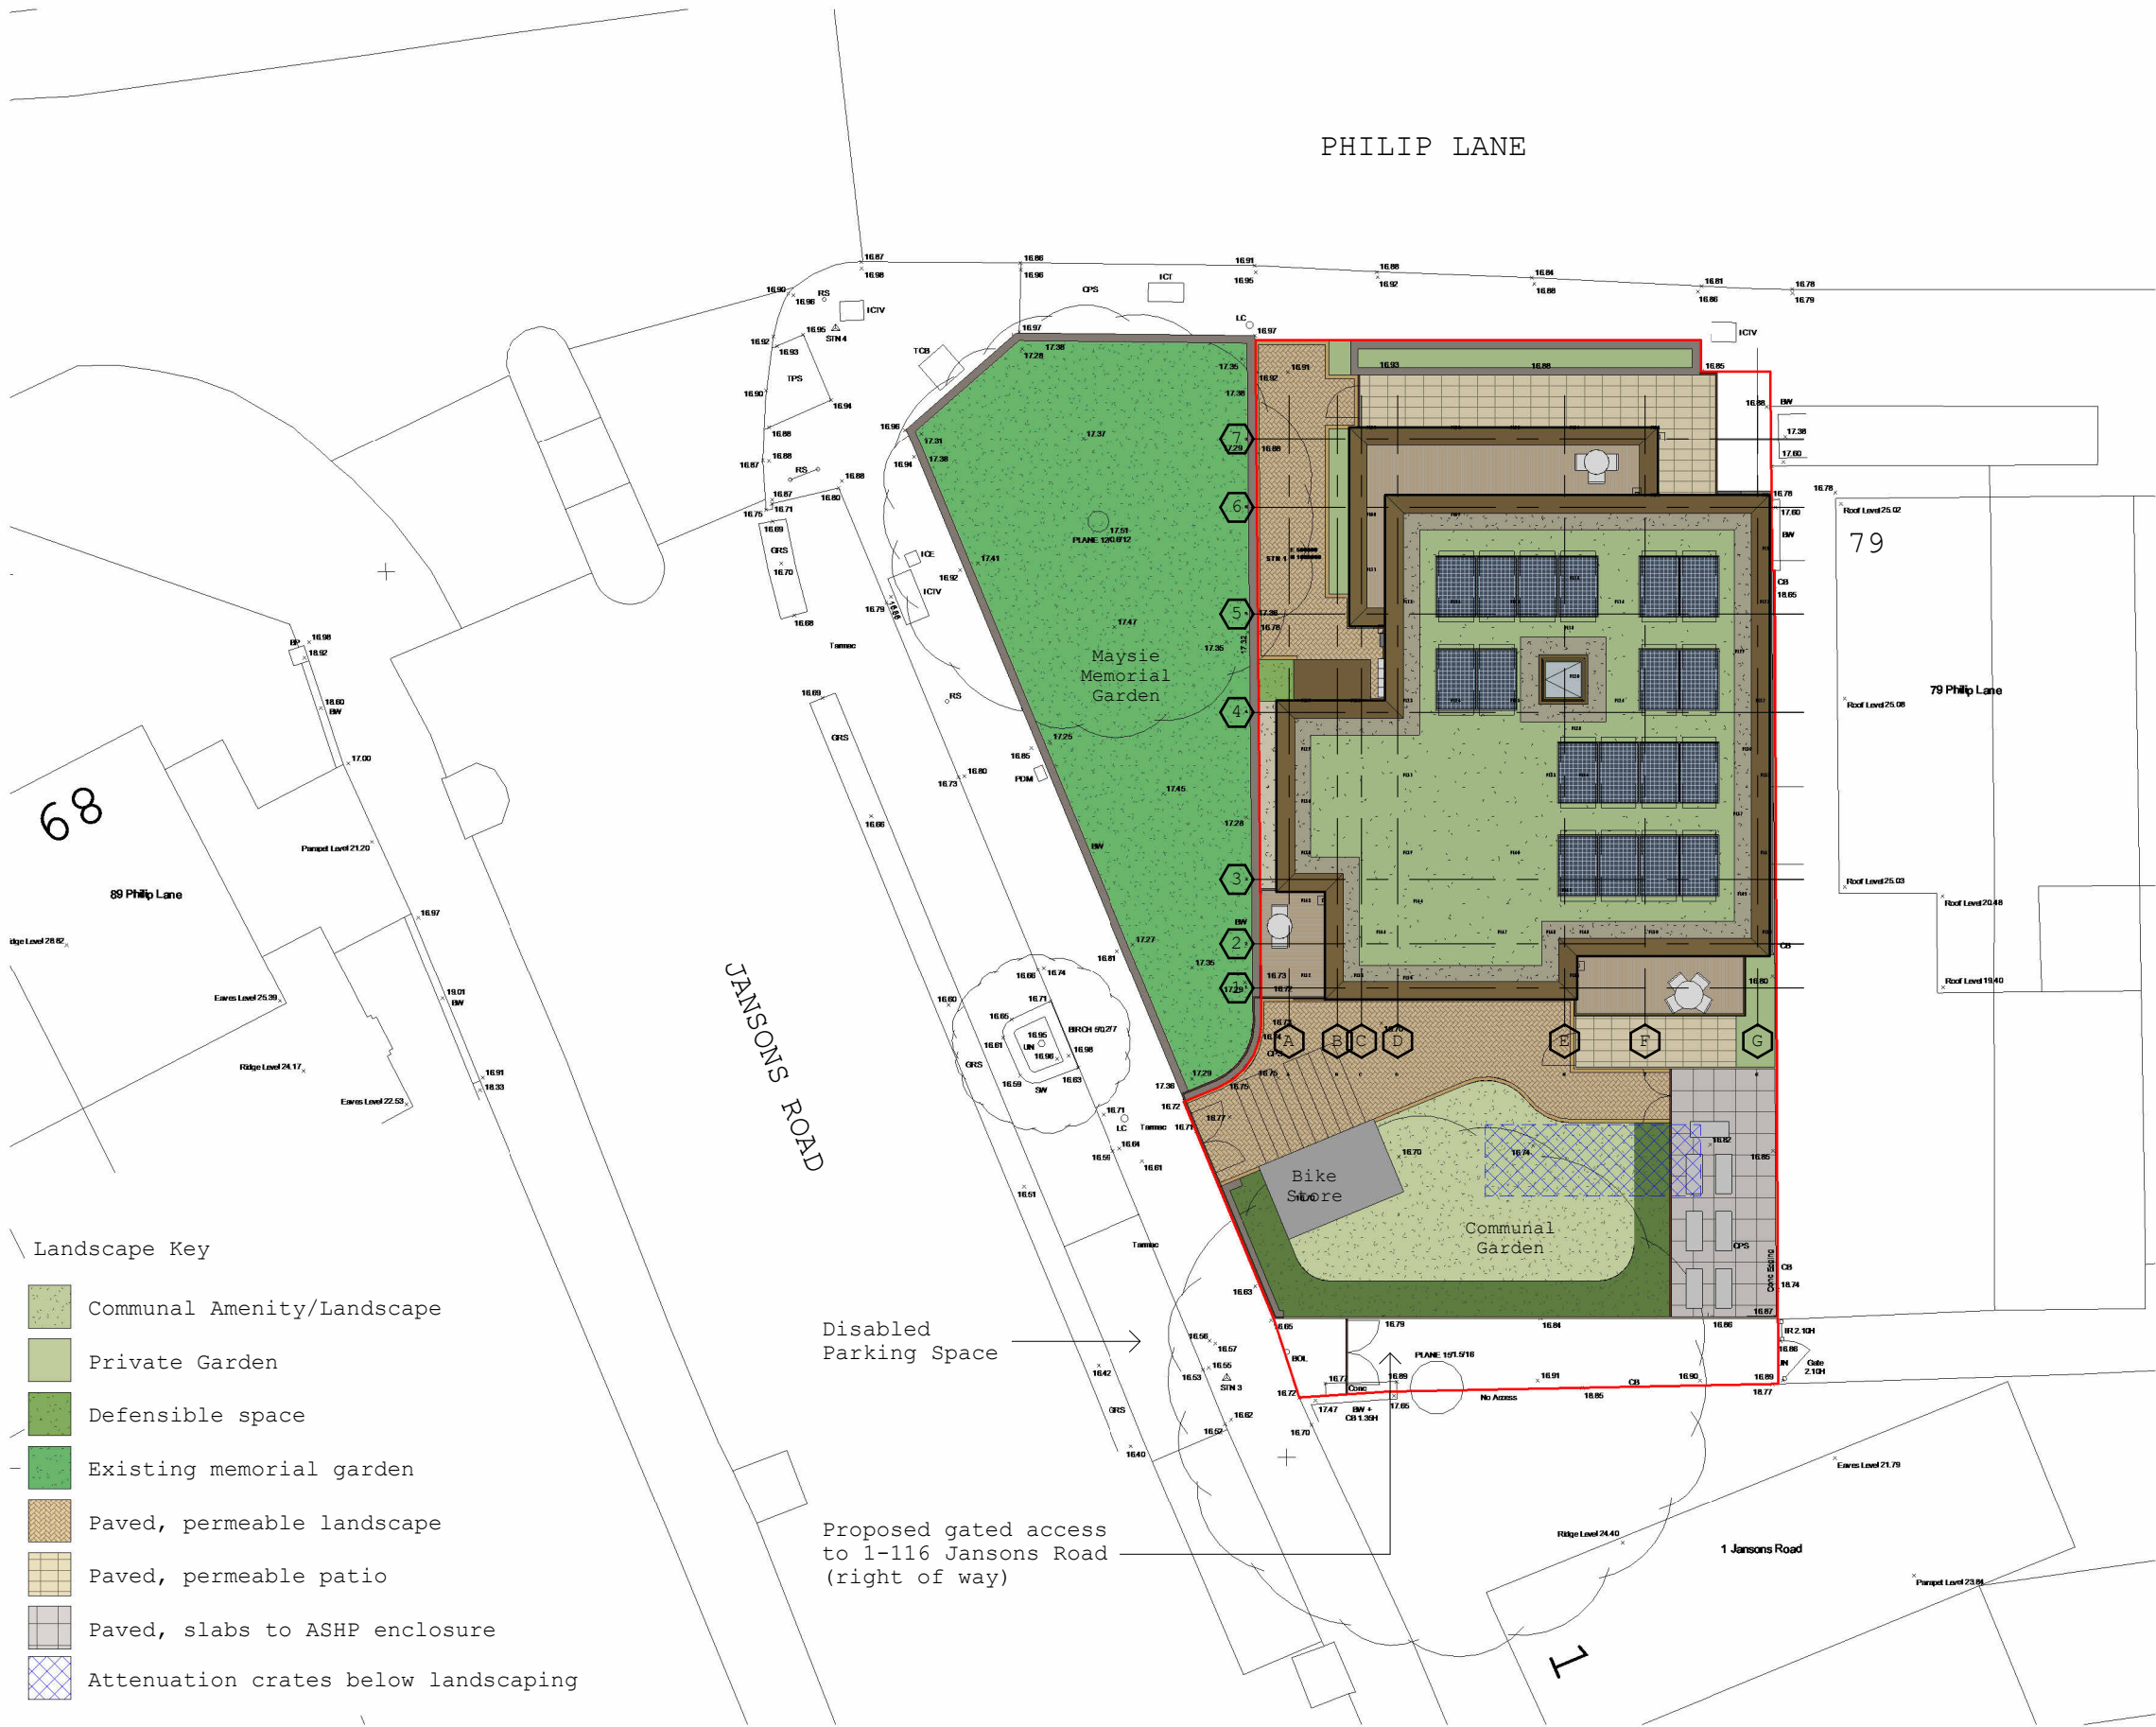

- Landscape Key
- Communal Amenity/Landscape
  - Private Garden
  - Defensible space
  - Existing memorial garden
  - Paved, permeable landscape
  - Paved, permeable patio
  - Paved, slabs to ASHP enclosure
  - Attenuation crates below landscaping

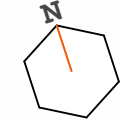

Ordnance Survey, (c) Crown Copyright 2025. All rights reserved. Licence number 100022432



|    |          |                        |
|----|----------|------------------------|
| C5 | 16/07/26 | C Status Design Update |
| C4 | 04/06/26 | C Status Update        |
| C3 | 01/04/26 | Revised details        |
| C2 | 16/03/26 | C Status DTM Updates   |

| REV   | DATE        | DESCRIPTION |
|---|-------------|-------------|
| Collaborating with:<br><b>AJC Ltd</b>   |             |             |
| Job:   | Drawing:    | Revision:   |
| 1131   | 02-11       | C5          |
| Project:<br><b>Jansons Road<br/>London, N15 4JP</b>   |             |             |
| Drawing:<br><b>Proposed Site Plan</b>   |             |             |
| Date:   | Status:     |             |
| Feb '26   | Information |             |
| Drawn By:   | Checked By: |             |
| MC   | EM          |             |
| <br><br>Chartered Practice |             |             |
| Colony Architects Ltd.<br>The Wine Store, Brewery<br>Court, Theale, Reading, RG7 5AJ<br>+44 (0)118 380 0328<br>hello@colonyarchitects.com<br>colonyarchitects.com                                    |             |             |