



Appendix 5: Significance Plans

- High Significance
- Medium Significance
- Low Significance
- Modern / not of significance

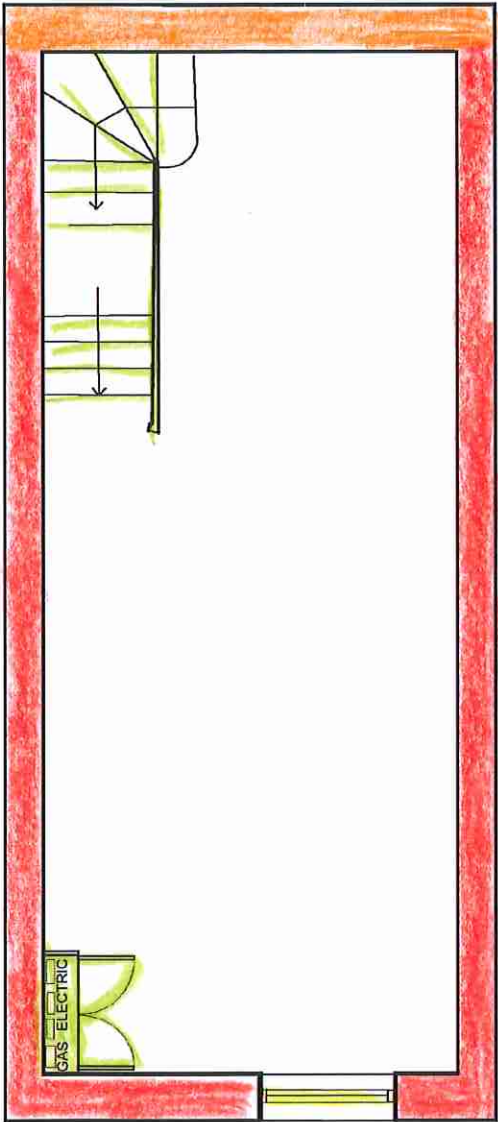


|   |  |                |                        |                                                                           |                                                   |
|---|--|----------------|------------------------|---------------------------------------------------------------------------|---------------------------------------------------|
| <b>archplan</b><br>architects and property management<br>1 Millfield Place, Highgate, London N6 6JP<br>Tel: 020 8341 5626 e-mail: archplan@hotmail.com |  | Date<br>MAY 25 | Scale<br>1:50<br>At A3 | Project<br>84 HIGHGATE HIGH ST<br>LONDON N6 5HX<br>Title<br>BASEMENT PLAN | Drawing no<br>HH/02<br>Copyright<br>Archplan 2023 |
|---|--|----------------|------------------------|---------------------------------------------------------------------------|---------------------------------------------------|

- High Significance
- Medium Significance
- Low Significance
- Modern / not of significance

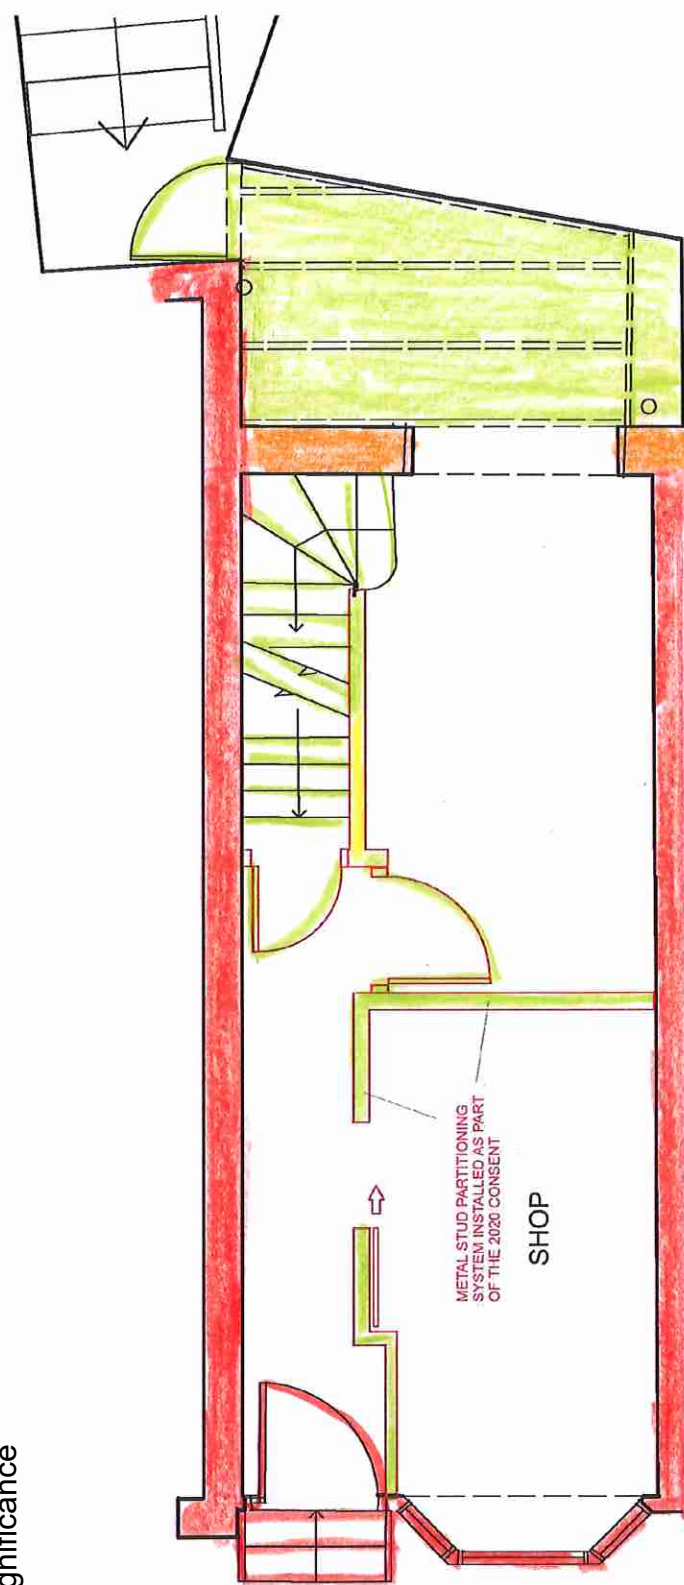



|   |  |                                                 |                               |                                                                                                 |                                                          |
|---|--|-------------------------------------------------|-------------------------------|-------------------------------------------------------------------------------------------------|----------------------------------------------------------|
| <b>archplan</b><br>architects and property management<br>1 Millfield Place, Highgate, London N6 6JP<br>Tel: 020 6341 5628 e-mail: archplan@hotmail.com |  | Date<br><b>MAY 25</b><br>Drawn by<br>Checked by | Scale<br><b>1:50</b><br>At A3 | Project<br><b>84 HIGHGATE HIGH ST</b><br><b>LONDON N6 5HX</b><br>Title<br><b>GROUND FL PLAN</b> | Drawing no<br><b>HH/03</b><br>Copyright<br>Archplan 2020 |
|---|--|-------------------------------------------------|-------------------------------|-------------------------------------------------------------------------------------------------|----------------------------------------------------------|

- High Significance
- Medium Significance
- Low Significance
- Modern / not of significance

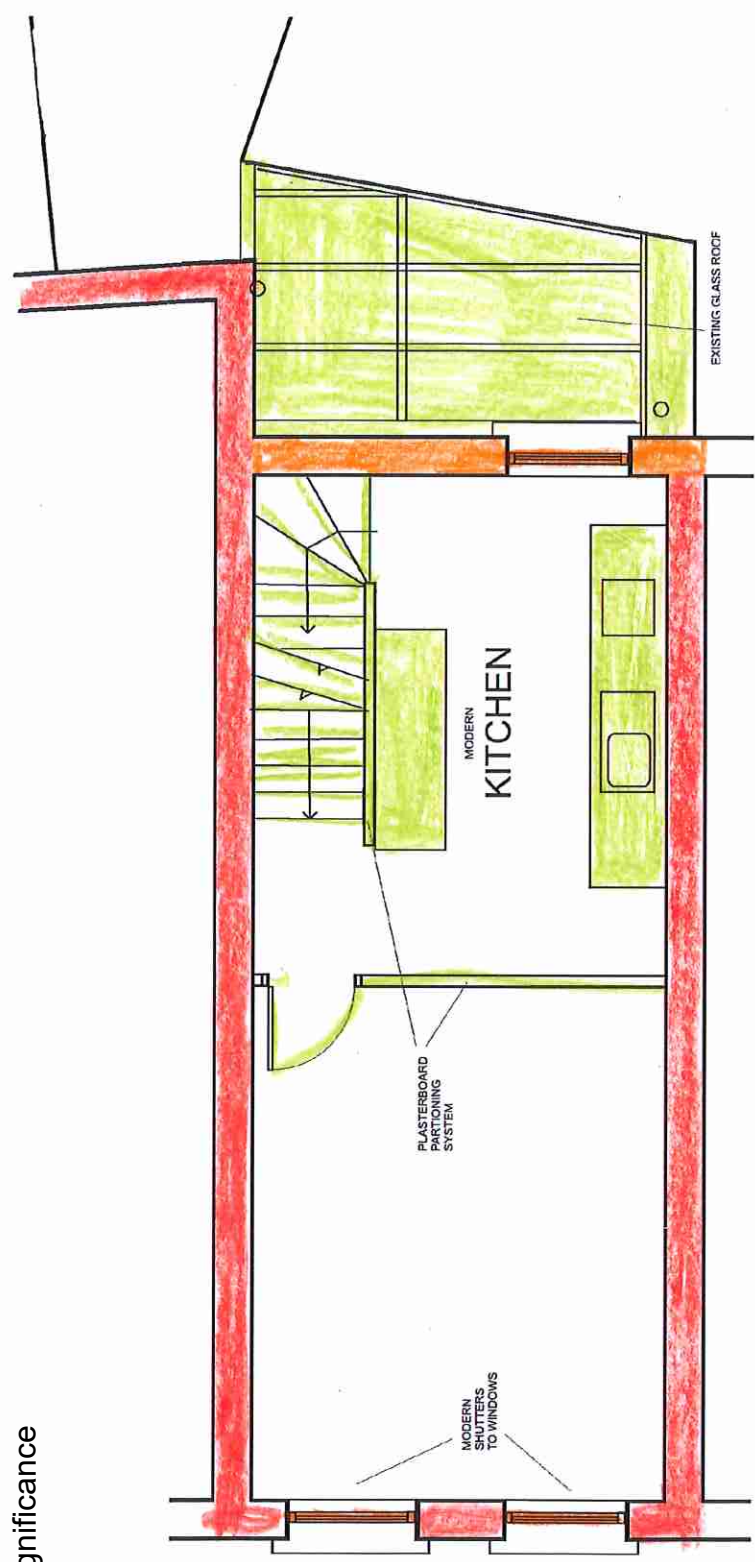


|   |  |                                                 |                               |                                                                                                   |                                                           |
|---|--|-------------------------------------------------|-------------------------------|---------------------------------------------------------------------------------------------------|-----------------------------------------------------------|
| <b>archplan</b><br>architects and property management<br>1 Millfield Place, Highgate, London N6 6JP<br>Tel: 020 6341 5628 e-mail: archplan@hotmail.com |  | Date<br><b>MAY 25</b><br>Drawn by<br>Checked by | Scale<br><b>1:50</b><br>At A3 | Project<br><b>84 HIGHGATE HIGH ST</b><br><b>LONDON N6 5HX</b><br>Title<br><b>FIRST FLOOR PLAN</b> | Drawing no<br><b>HH/04</b><br>Copyright<br>Archplan, 2020 |
|---|--|-------------------------------------------------|-------------------------------|---------------------------------------------------------------------------------------------------|-----------------------------------------------------------|

- High Significance
- Medium Significance
- Low Significance
- Modern / not of significance

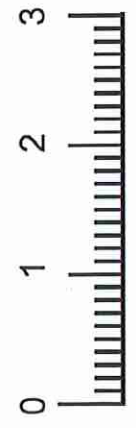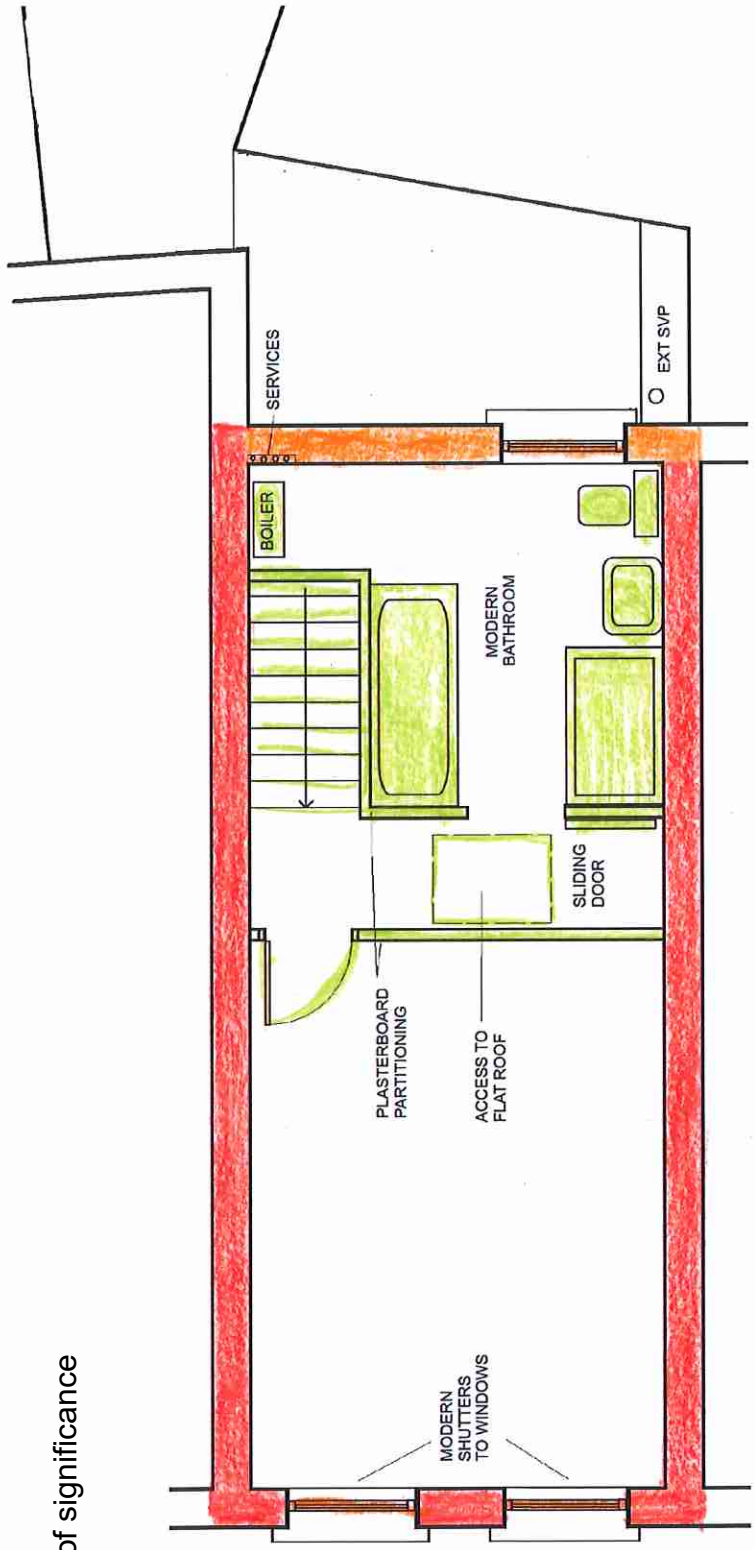

|   |  |                                                 |                               |                                                                                        |                                                          |
|---|--|-------------------------------------------------|-------------------------------|----------------------------------------------------------------------------------------|----------------------------------------------------------|
| <b>archplan</b><br>architects and property management<br>1 Millfield Place, Highgate, London N6 6JP<br>Tel: 020 8341 5628 e-mail: archplan@hotmail.com |  | Date<br><b>MAY 25</b><br>Drawn by<br>Checked by | Scale<br><b>1:50</b><br>At A3 | Project<br><b>84 HIGHGATE HIGH ST</b><br><b>LONDON N6 5HX</b><br><b>SECOND FL PLAN</b> | Drawing no<br><b>HH/05</b><br>Copyright<br>Archplan 2020 |
|---|--|-------------------------------------------------|-------------------------------|----------------------------------------------------------------------------------------|----------------------------------------------------------|

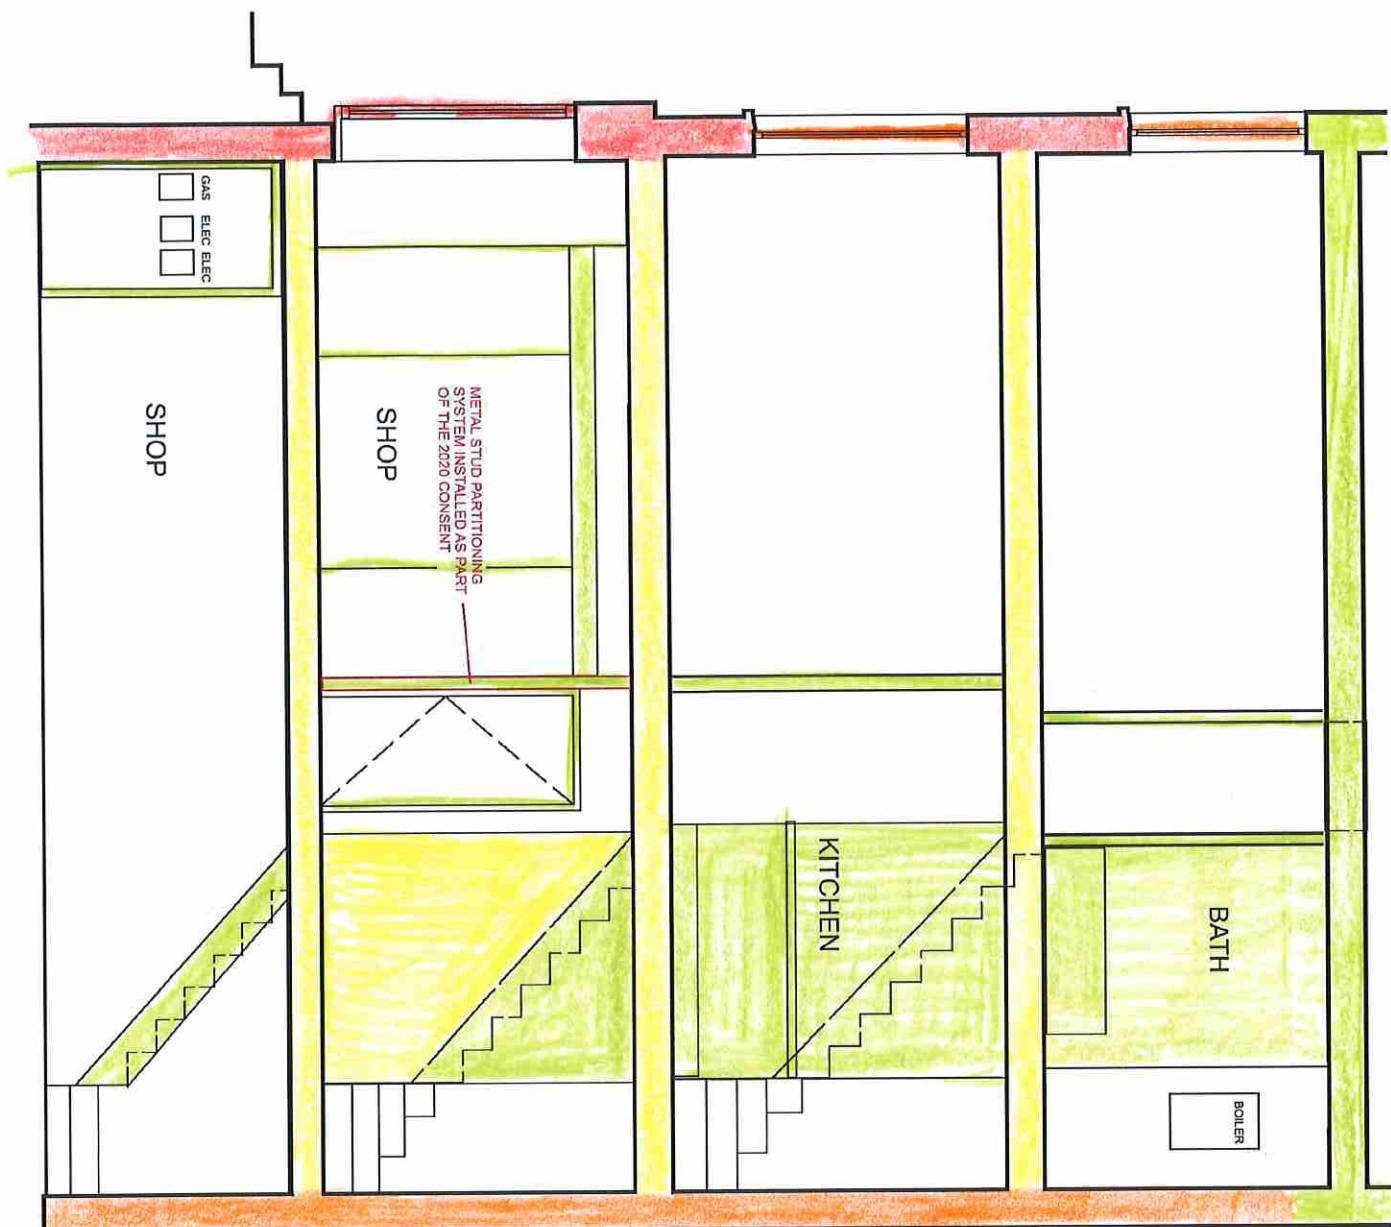

High Significance

Medium Significance

Low Significance

Modern / not of significance



**archplan**

architects and property management  
1 Millfield Place, Highgate, London N6 6JP  
Tel: 020 8341 5628 e-mail: archplan@hotmail.com

Date  
MAY 25  
Drawn by  
Checked by

Scale  
1:50  
At A3

Project  
84 HIGHGATE HIGH ST  
LONDON N6 5HX  
Title  
SECTION A-A

Drawing no  
HH/06  
Copyright  
Archplan 2020