


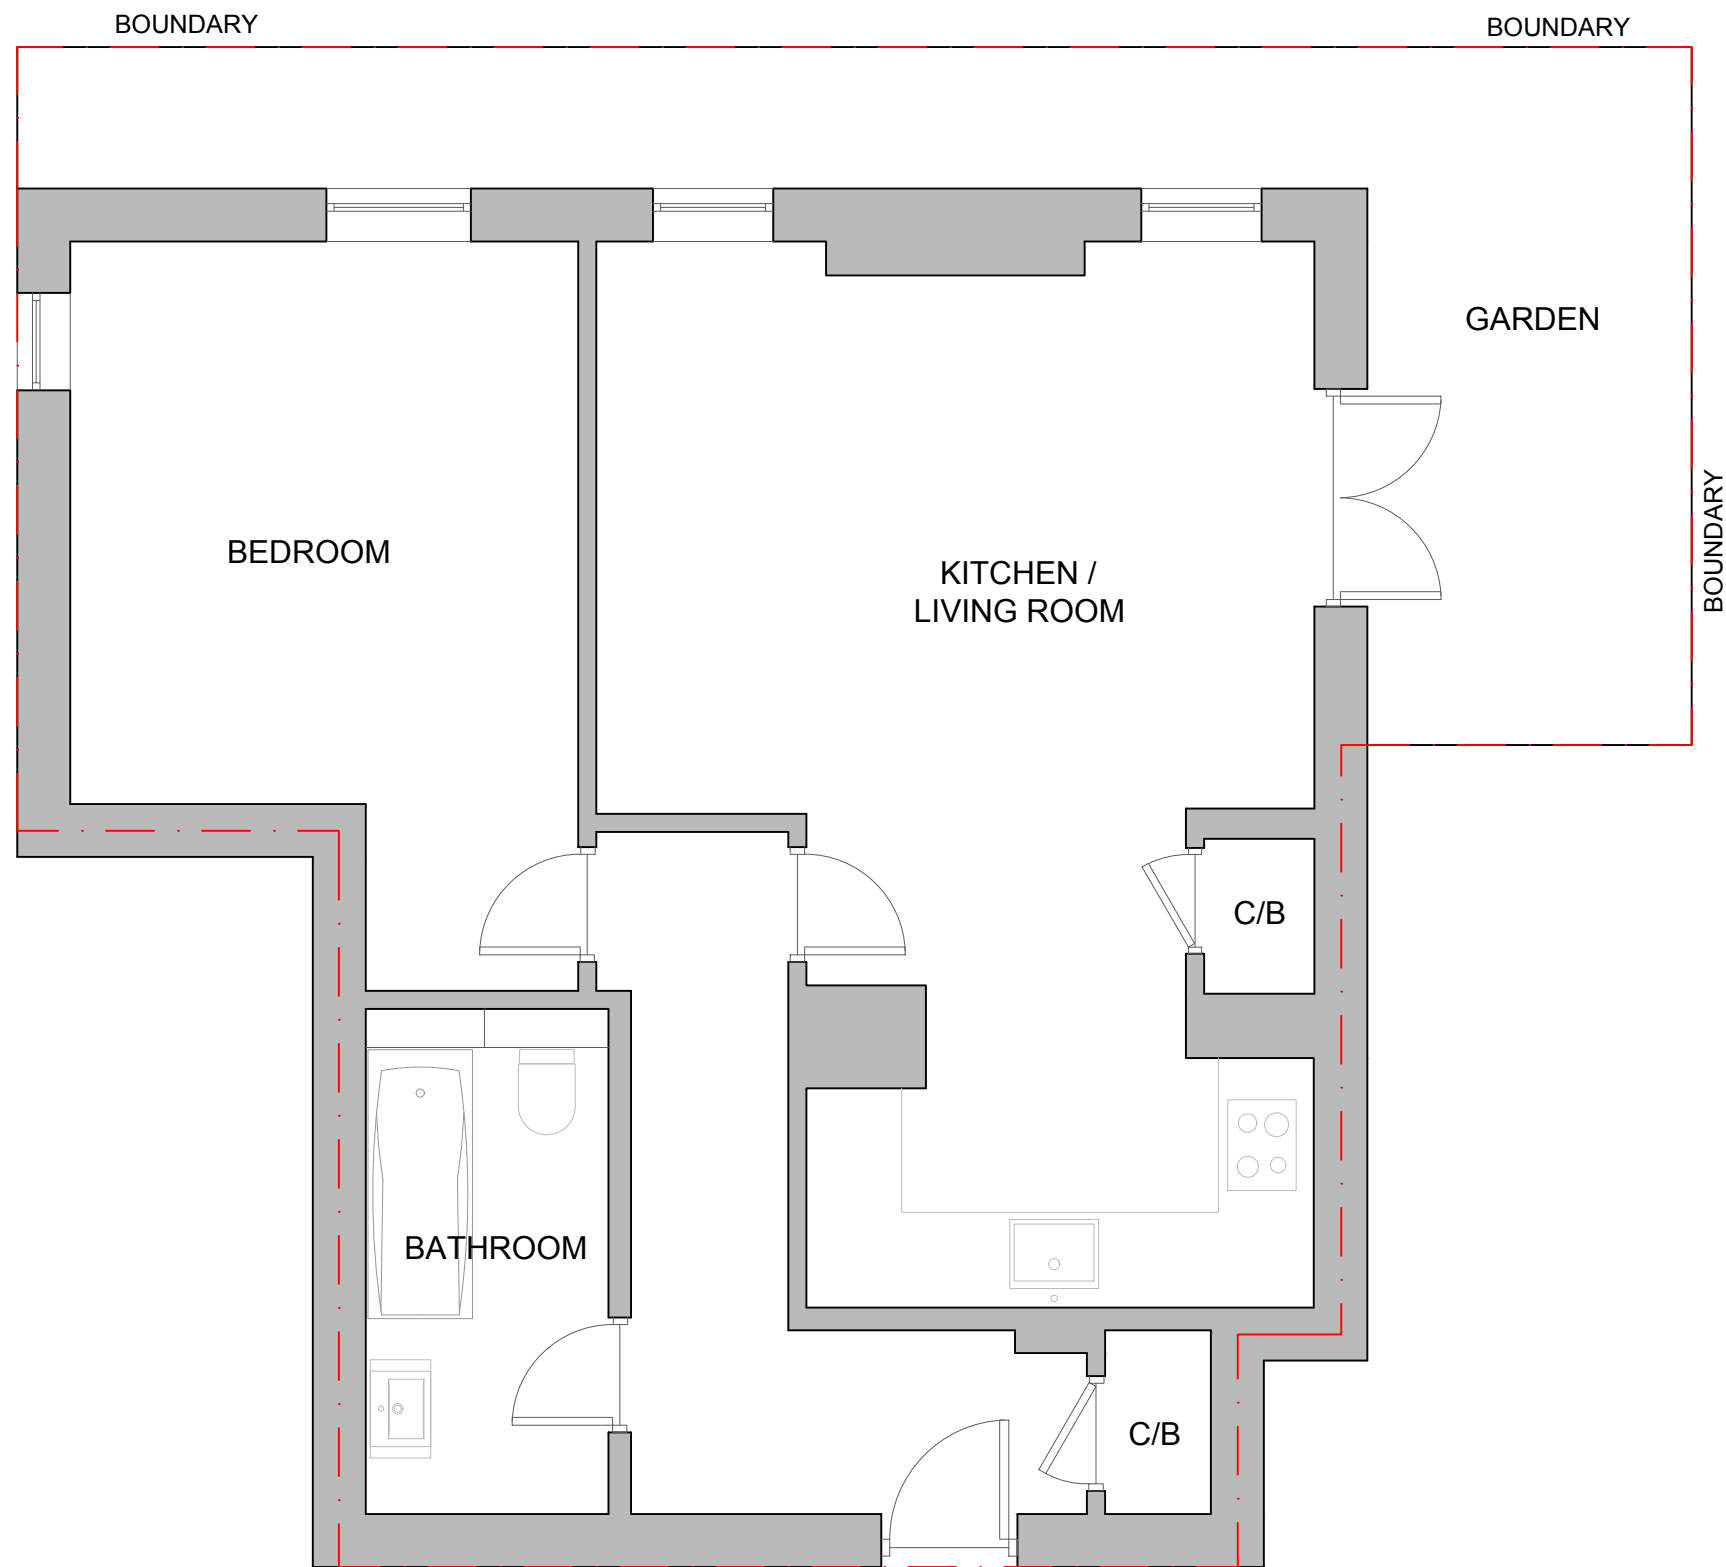


EXISTING FLOOR PLAN



Drawings for planning purposes only, not construction. Any dimensions shown are subject to site surveys and all measurements are to be checked on site prior to any construction or manufacture. All dimensions are in millimetres unless stated otherwise. Specific details are subject to further design development. This drawing is a Copyright of Halecyon Architecture & Design

Address	Description	Client	Survey date	Date	Scale	Size	Drawn by	Check by	Version	Rev	Drawing No
Flat 10, 135 Alexandra Park Road,The Chantry, N22 7UL	Home Improvements and New Skylight	Sonum Batra	24.09.2025	10.10.2025	1:50	A3	AL	AL	-	-	01


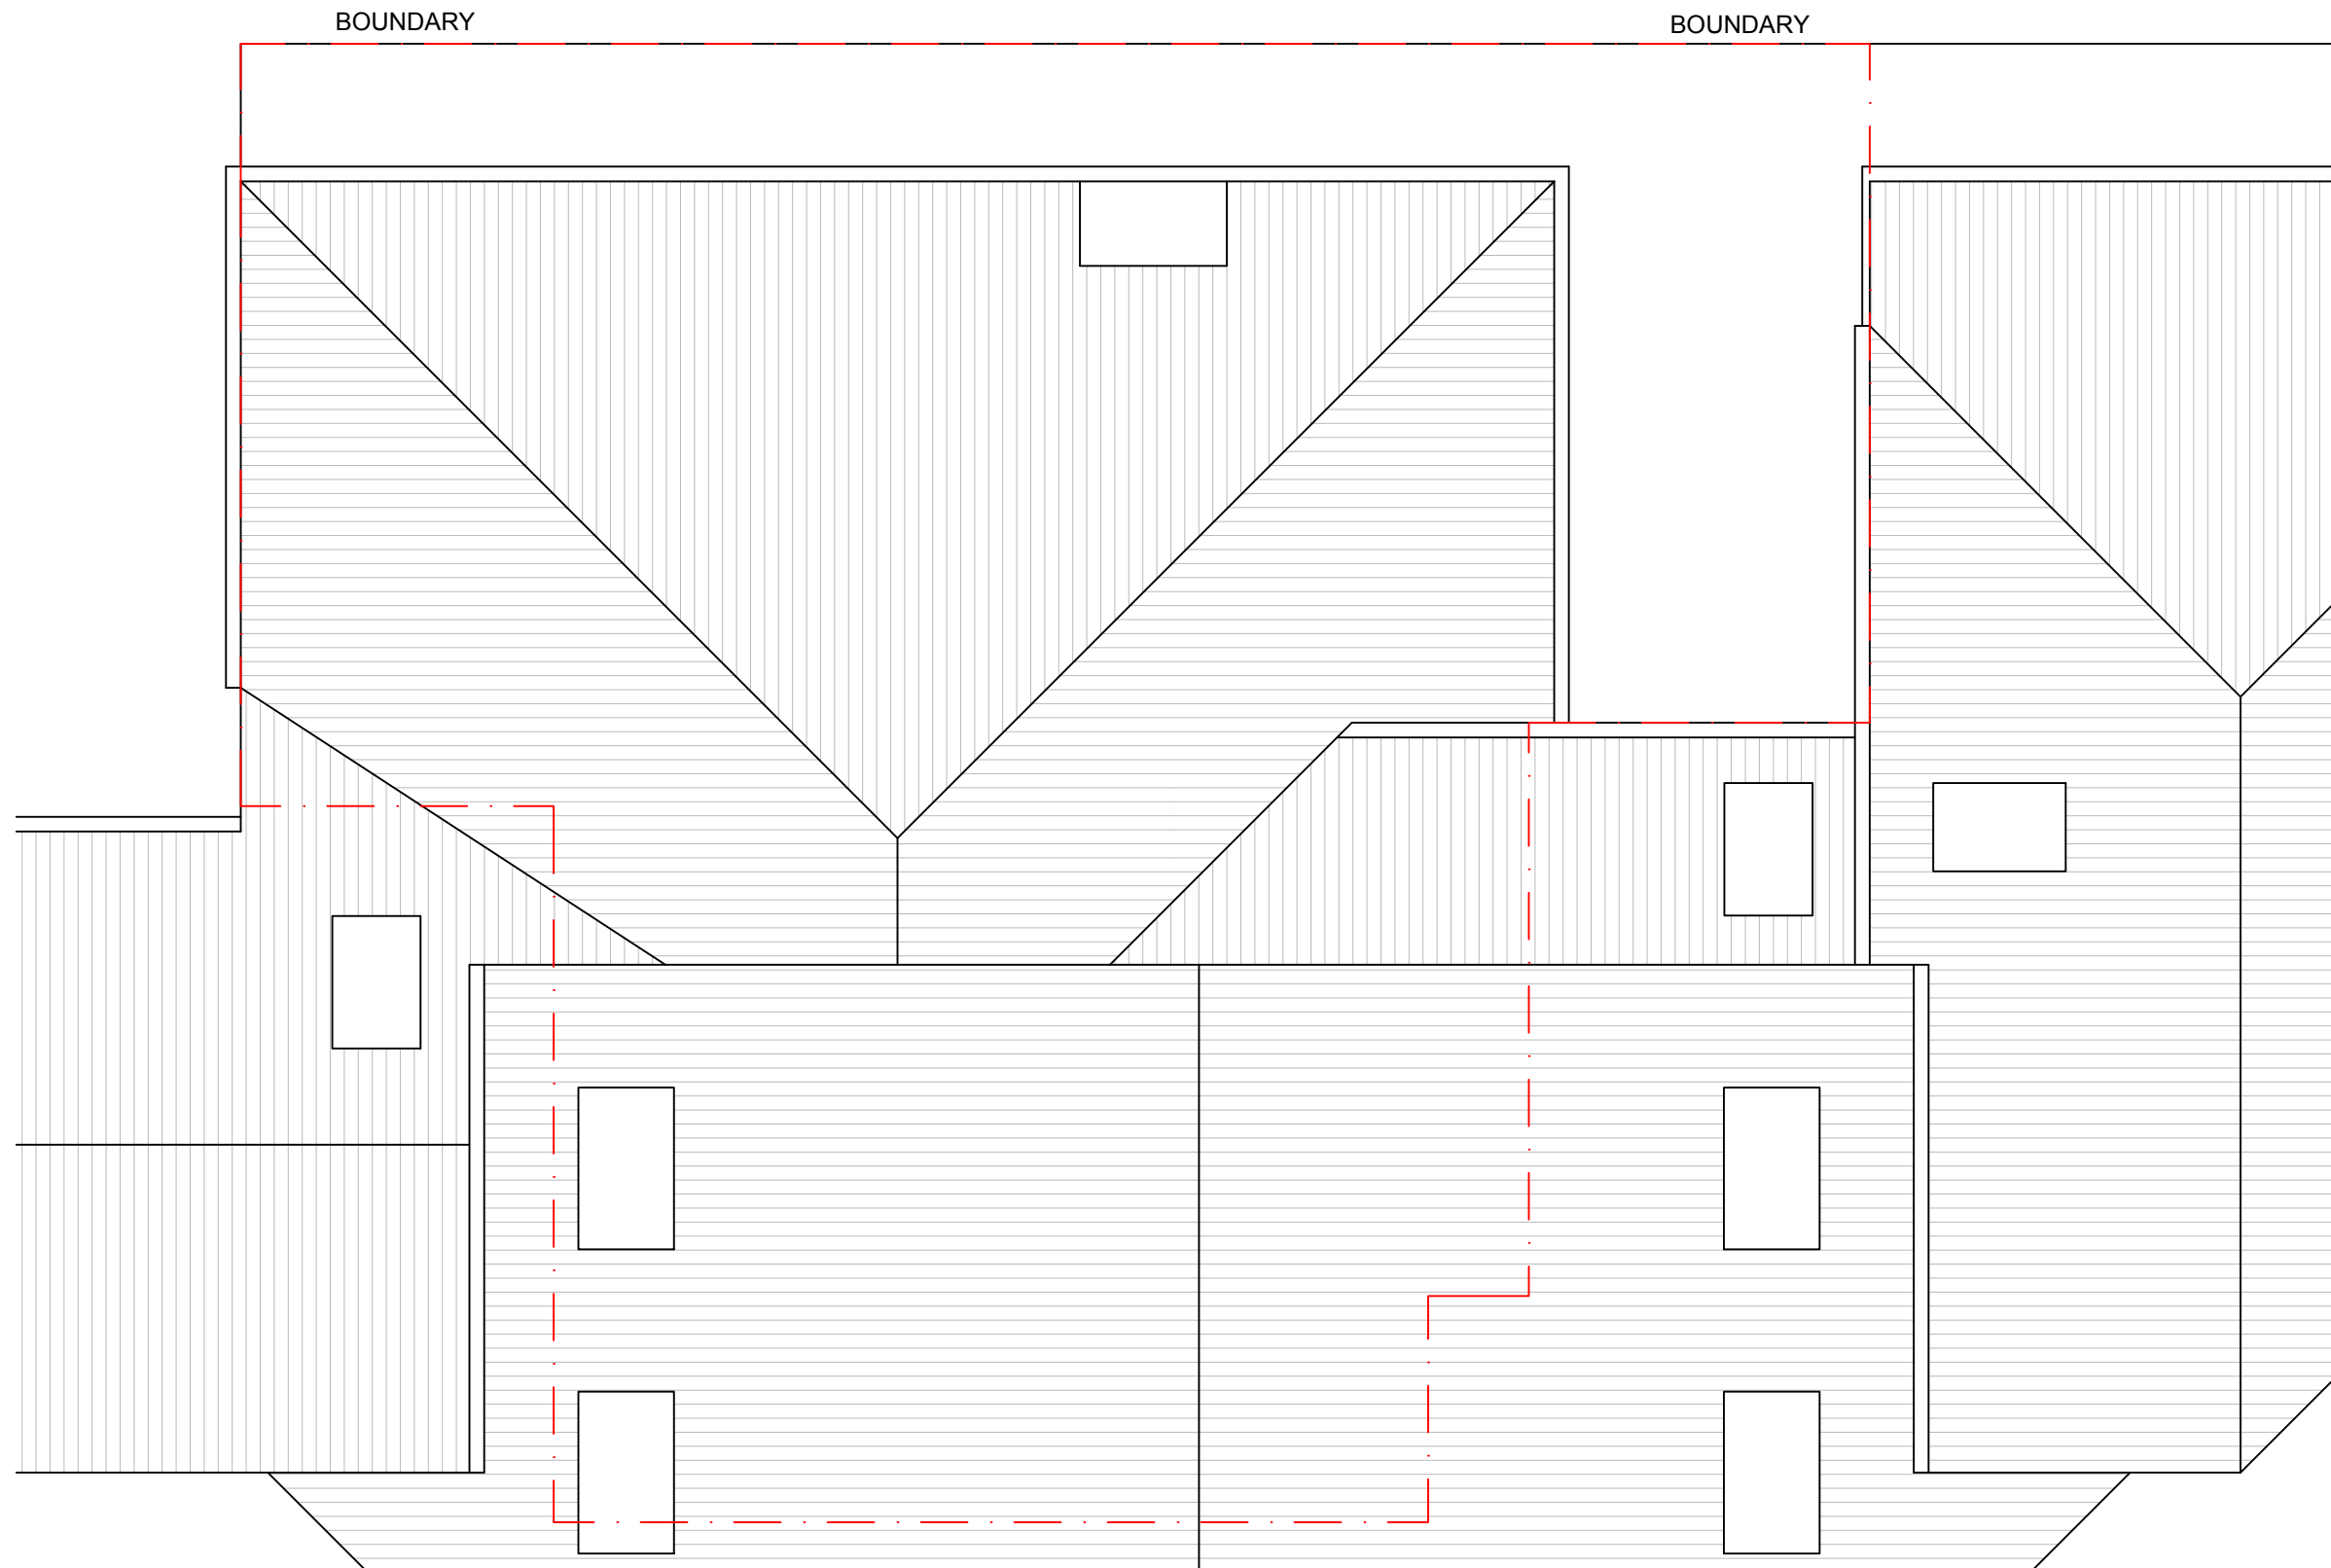


EXISTING ROOF PLAN




Drawings for planning purposes only, not construction. Any dimensions shown are subject to site surveys and all measurements are to be checked on site prior to any construction or manufacture. All dimensions are in millimetres unless stated otherwise. Specific details are subject to further design development. This drawing is a Copyright of Halecyon Architecture & Design

Address	Description	Client	Survey date	Date	Scale	Size	Drawn by	Check by	Version	Rev	Drawing No
Flat 10, 135 Alexandra Park Road,The Chantry, N22 7UL	Home Improvements and New Skylight	Sonum Batra	24.09.2025	10.10.2025	1:50	A3	AL	AL	-	-	02

 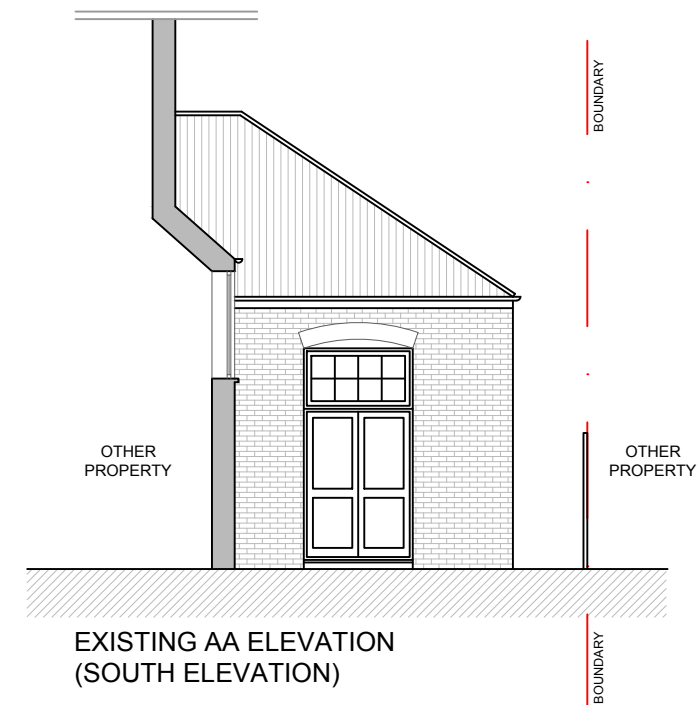

Drawings for planning purposes only, not construction. Any dimensions shown are subject to site surveys and all measurements are to be checked on site prior to any construction or manufacture. All dimensions are in millimetres unless stated otherwise. Specific details are subject to further design development. This drawing is a Copyright of Halecyon Architecture & Design

Address	Description	Client	Survey date	Date	Scale	Size	Drawn by	Check by	Version	Rev	Drawing No
Flat 10, 135 Alexandra Park Road, The Chantry, N22 7UL	Home Improvements and New Skylight	Sonum Batra	24.09.2025	23.07.2026	1:100	A3	AL	AL	-	-	03

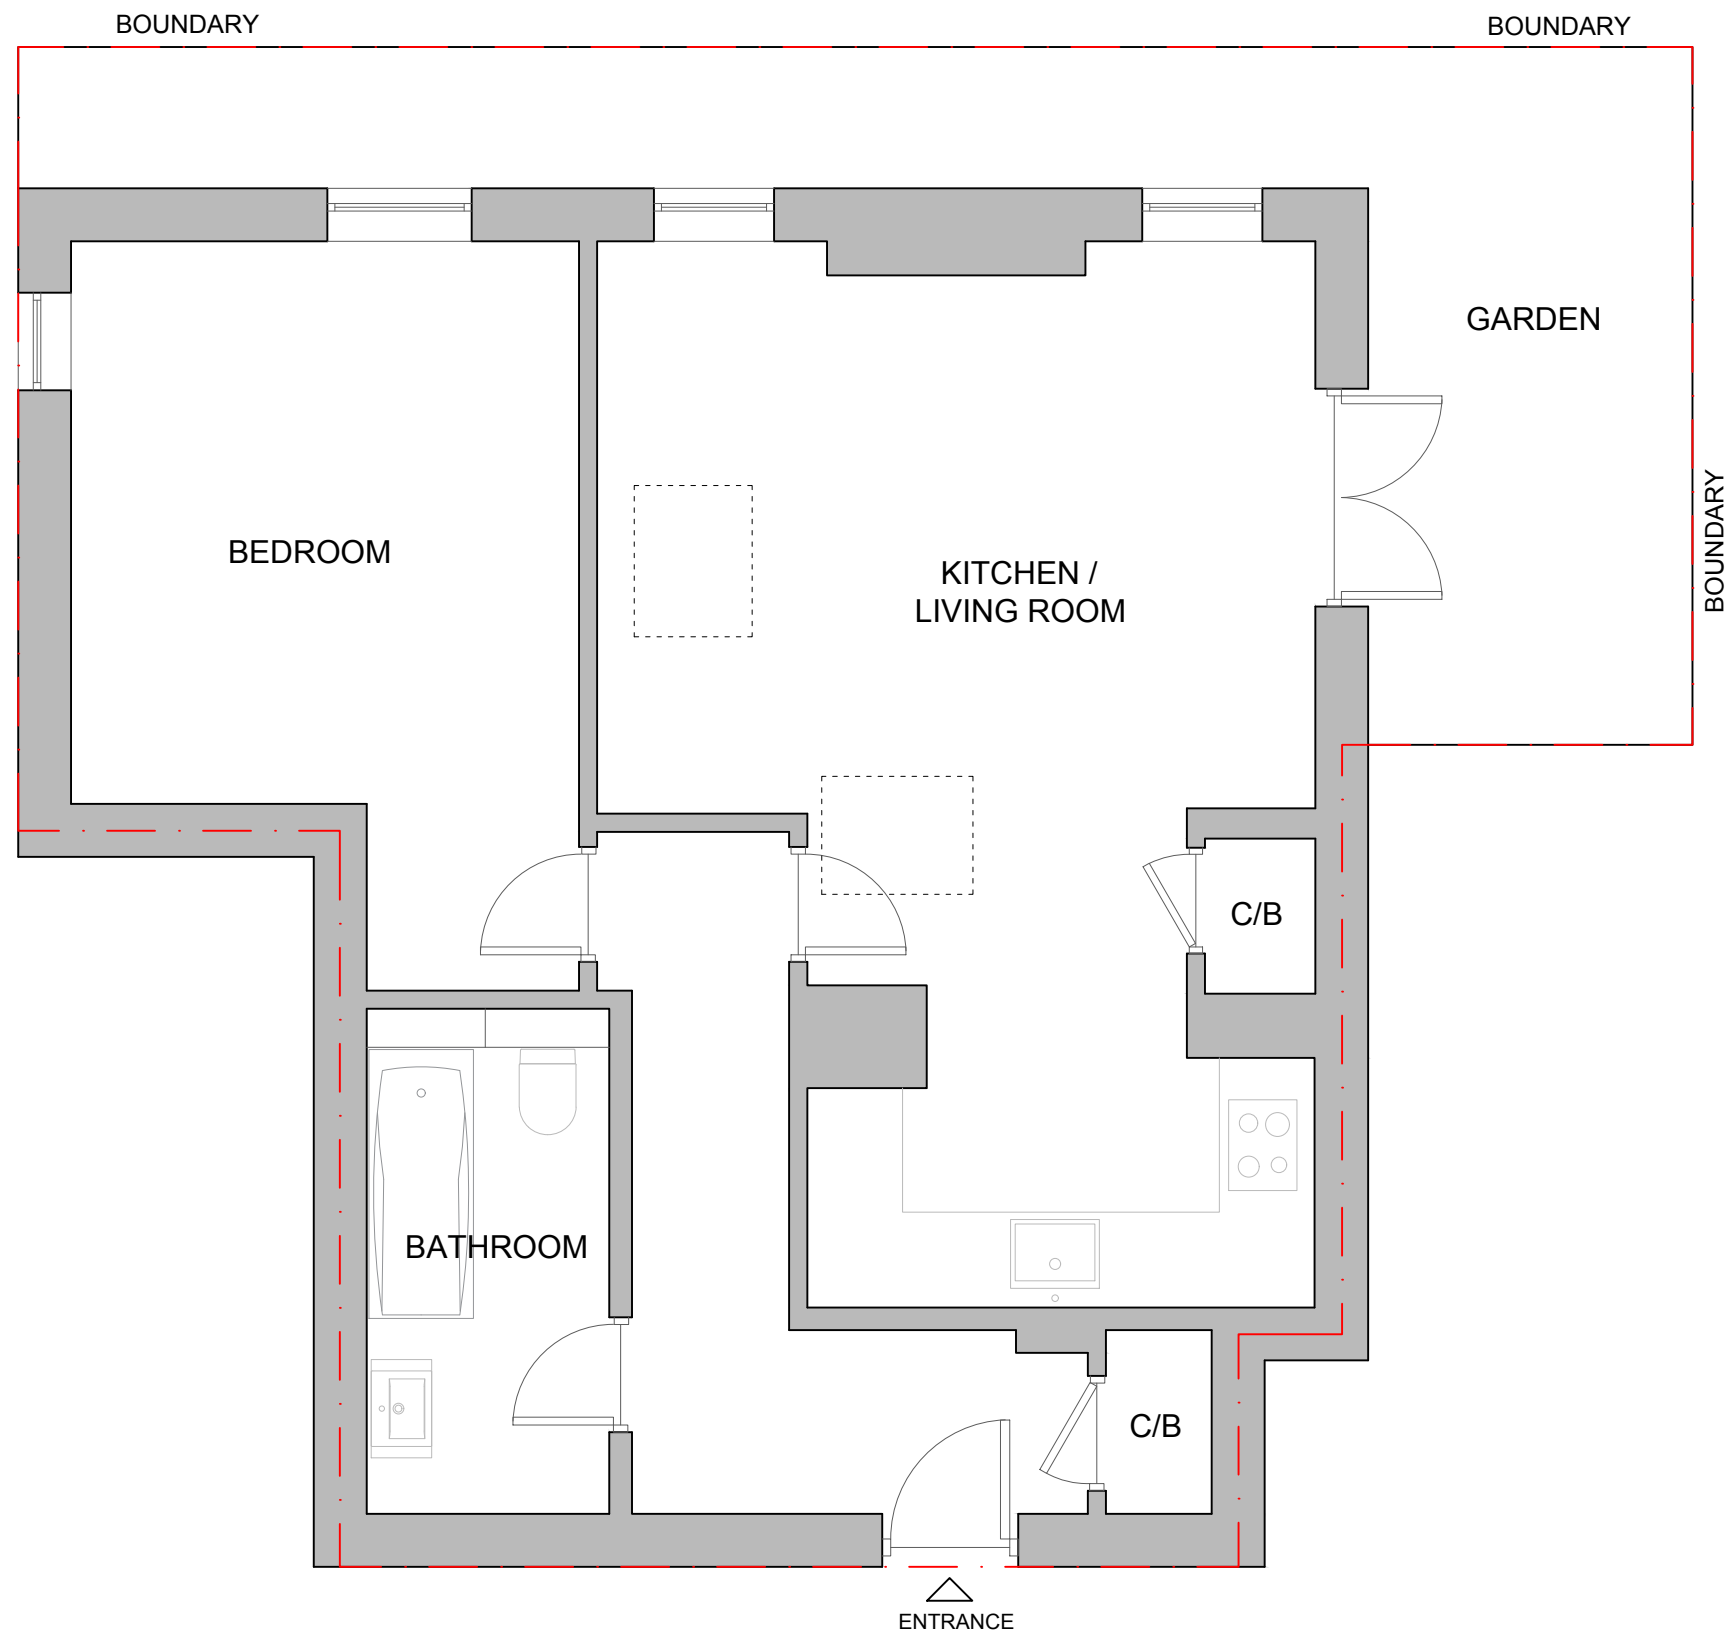


PROPOSED FLOOR PLAN



Drawings for planning purposes only, not construction. Any dimensions shown are subject to site surveys and all measurements are to be checked on site prior to any construction or manufacture. All dimensions are in millimetres unless stated otherwise. Specific details are subject to further design development. This drawing is a Copyright of Halecyon Architecture & Design

Address	Description	Client	Survey date	Date	Scale	Size	Drawn by	Check by	Version	Rev	Drawing No
Flat 10, 135 Alexandra Park Road, The Chantry, N22 7UL	Home Improvements and New Skylight	Sonum Batra	24.09.2025	24.08.2026	1:50	A3	AL	AL	-	01	04


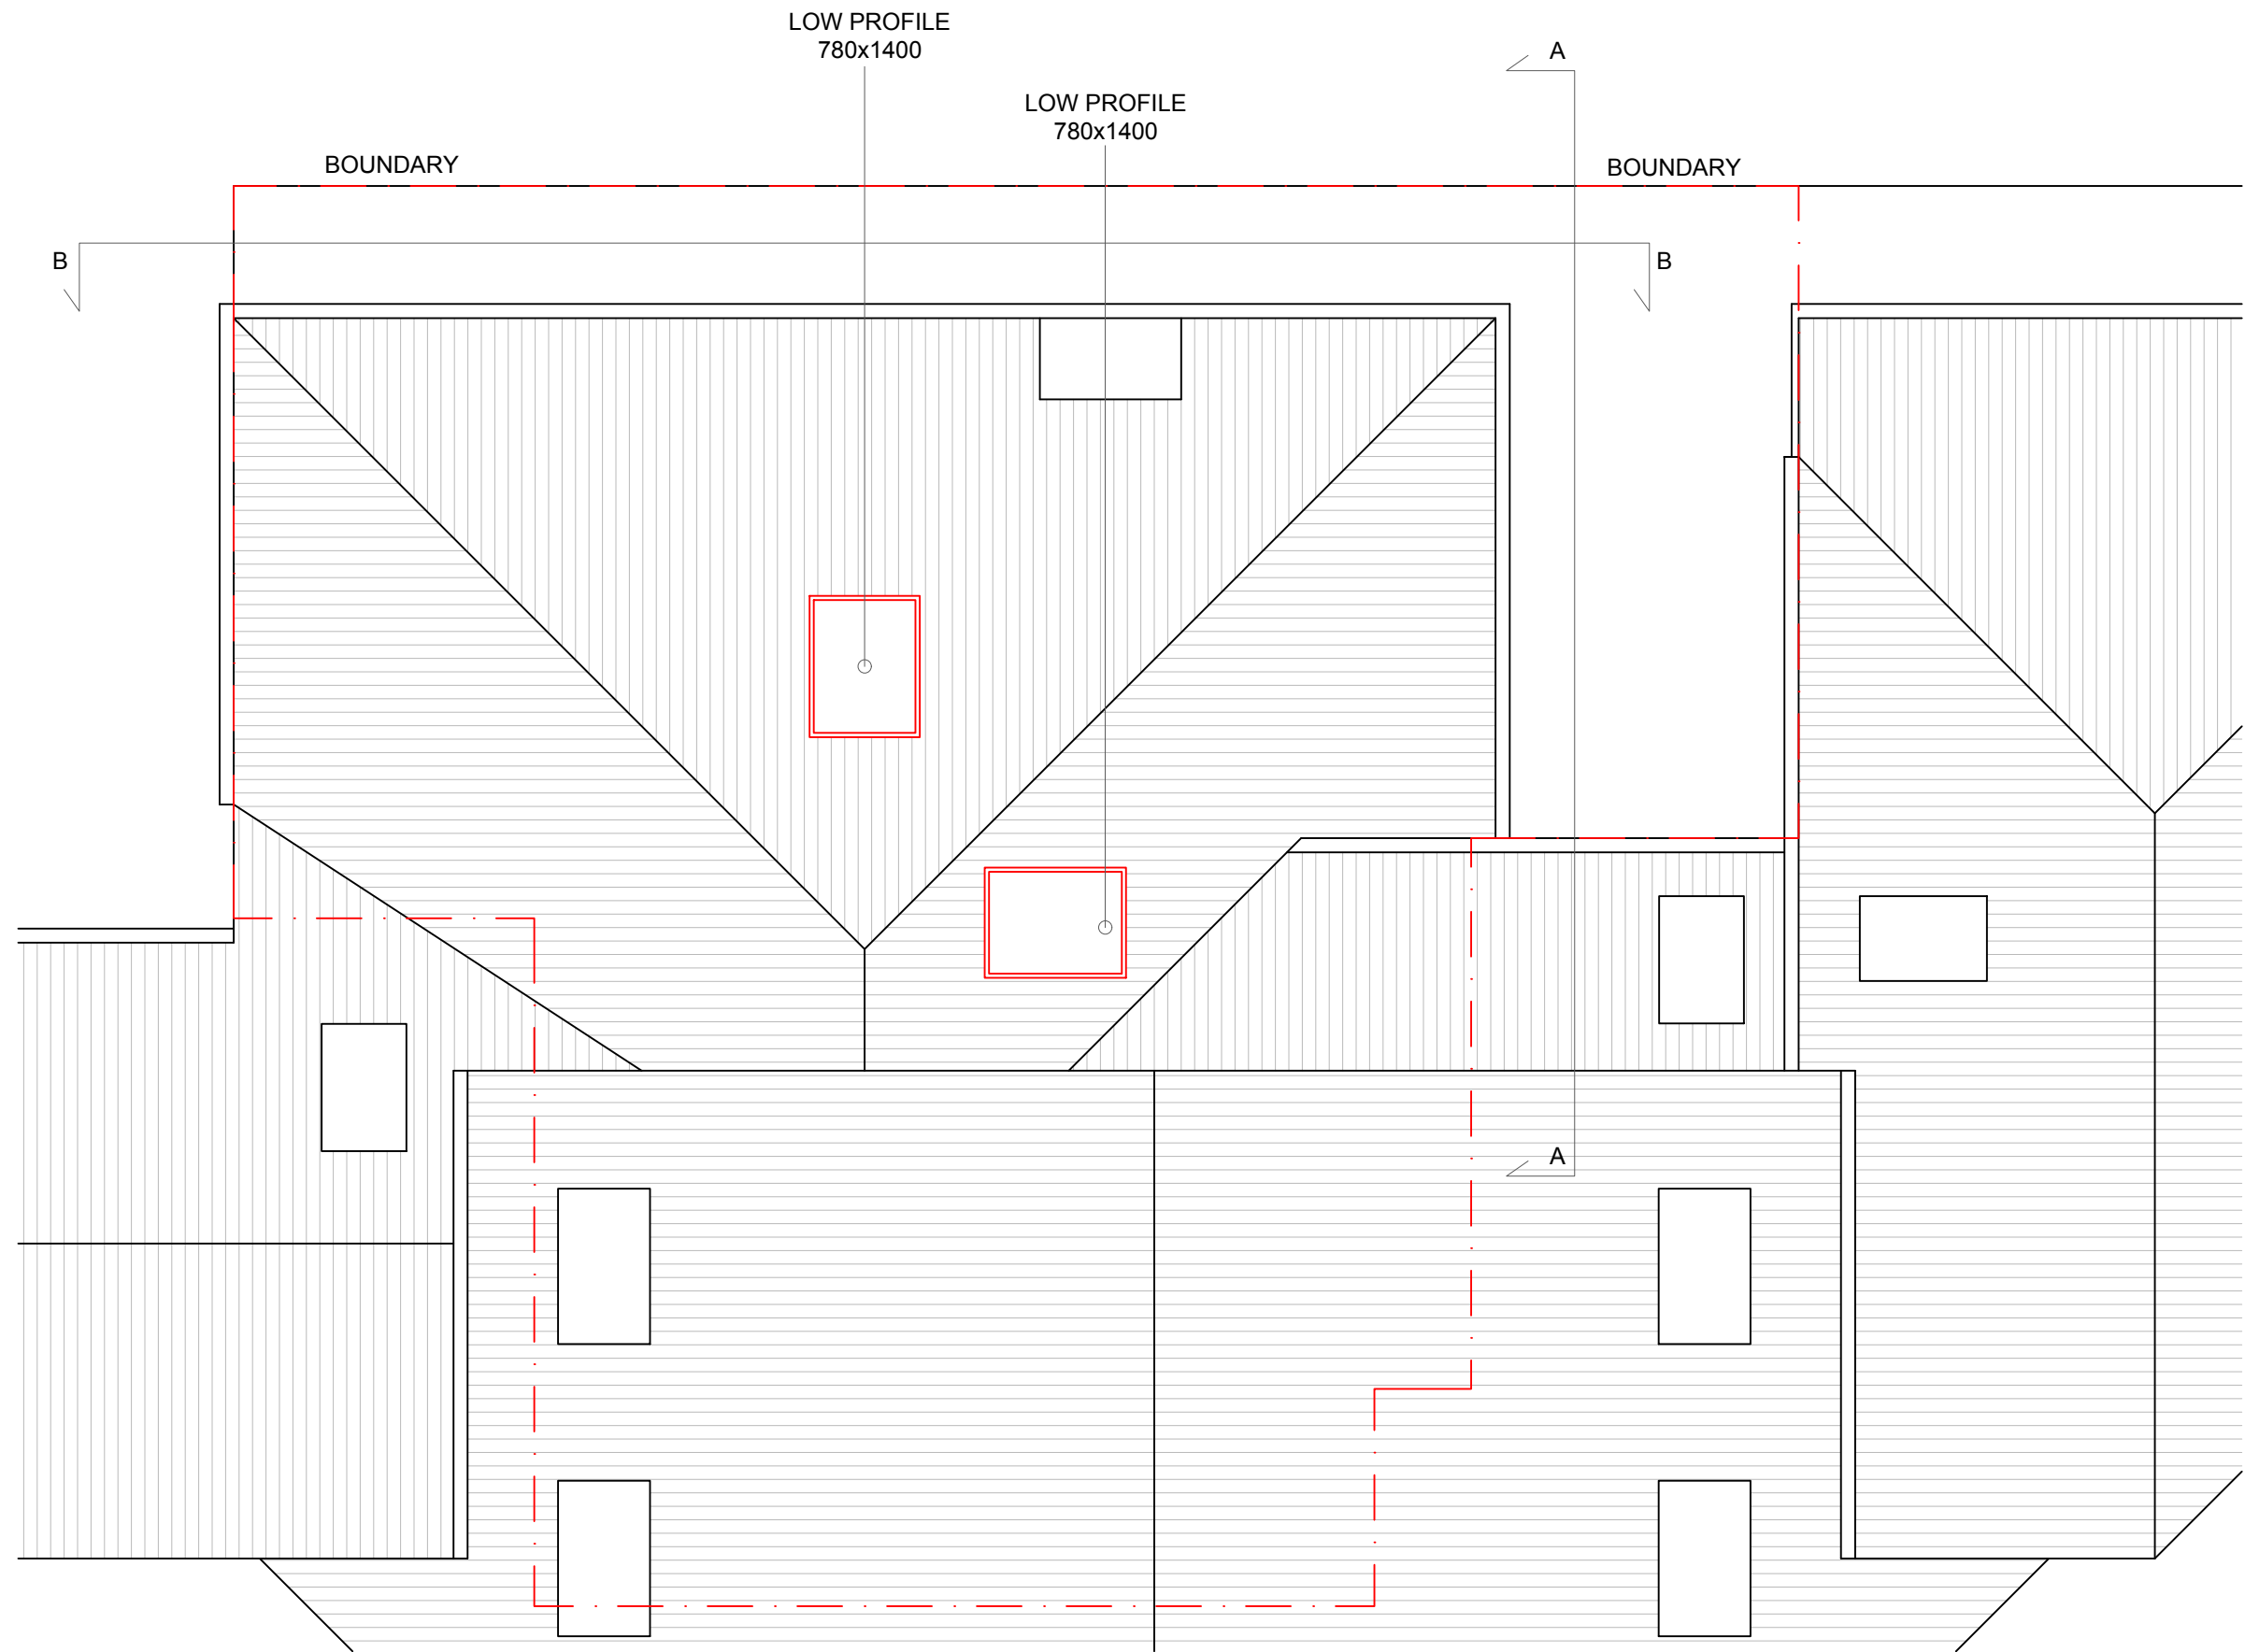


PROPOSED ROOF PLAN



Drawings for planning purposes only, not construction. Any dimensions shown are subject to site surveys and all measurements are to be checked on site prior to any construction or manufacture. All dimensions are in millimetres unless stated otherwise. Specific details are subject to further design development. This drawing is a Copyright of Halecyon Architecture & Design

Address	Description	Client	Survey date	Date	Scale	Size	Drawn by	Check by	Version	Rev	Drawing No
Flat 10, 135 Alexandra Park Road,The Chantry, N22 7UL	Home Improvements and New Skylight	Sonum Batra	24.09.2025	24.08.2026	1:50	A3	AL	AL	-	01	05

 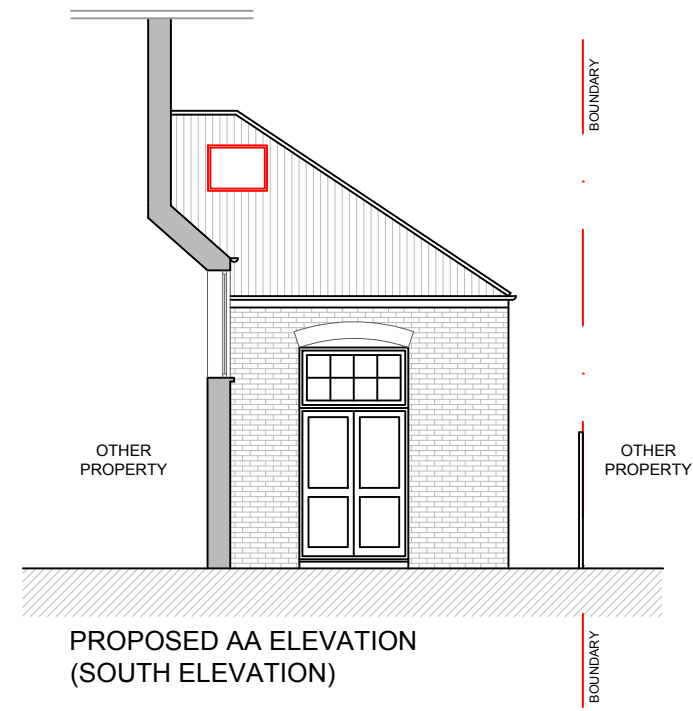

Drawings for planning purposes only, not construction. Any dimensions shown are subject to site surveys and all measurements are to be checked on site prior to any construction or manufacture. All dimensions are in millimetres unless stated otherwise. Specific details are subject to further design development. This drawing is a Copyright of Halecyon Architecture & Design

Address	Description	Client	Survey date	Date	Scale	Size	Drawn by	Check by	Version	Rev	Drawing No
Flat 10, 135 Alexandra Park Road, The Chantry, N22 7UL	Home Improvements and New Skylight	Sonum Batra	24.09.2025	24.08.2026	1:100	A3	AL	AL	-	01	06