


Control points			
Station ID	Easting	Northing	Elevation
ST01	527942.723	188512.133	92.396
ST02	527975.022	188496.474	93.303


© This drawing is copyright and must not be reproduced in whole or part without obtaining written authority from John Finch Partnership.
Principal Designer/Designer
must be notified of any changes to this drawing.
Do not scale from this drawing.
All dimensions to be checked on site.
Refer any discrepancies to the Principal Designer/Designer.

Key:
Boundary to NGL 333193 Title boundary

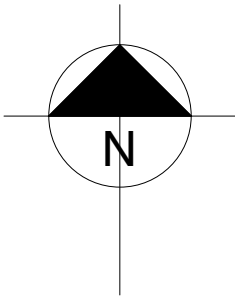

For Information Only

Note: Wall thickness to be confirmed, boundary line to be confirmed
Site Plan

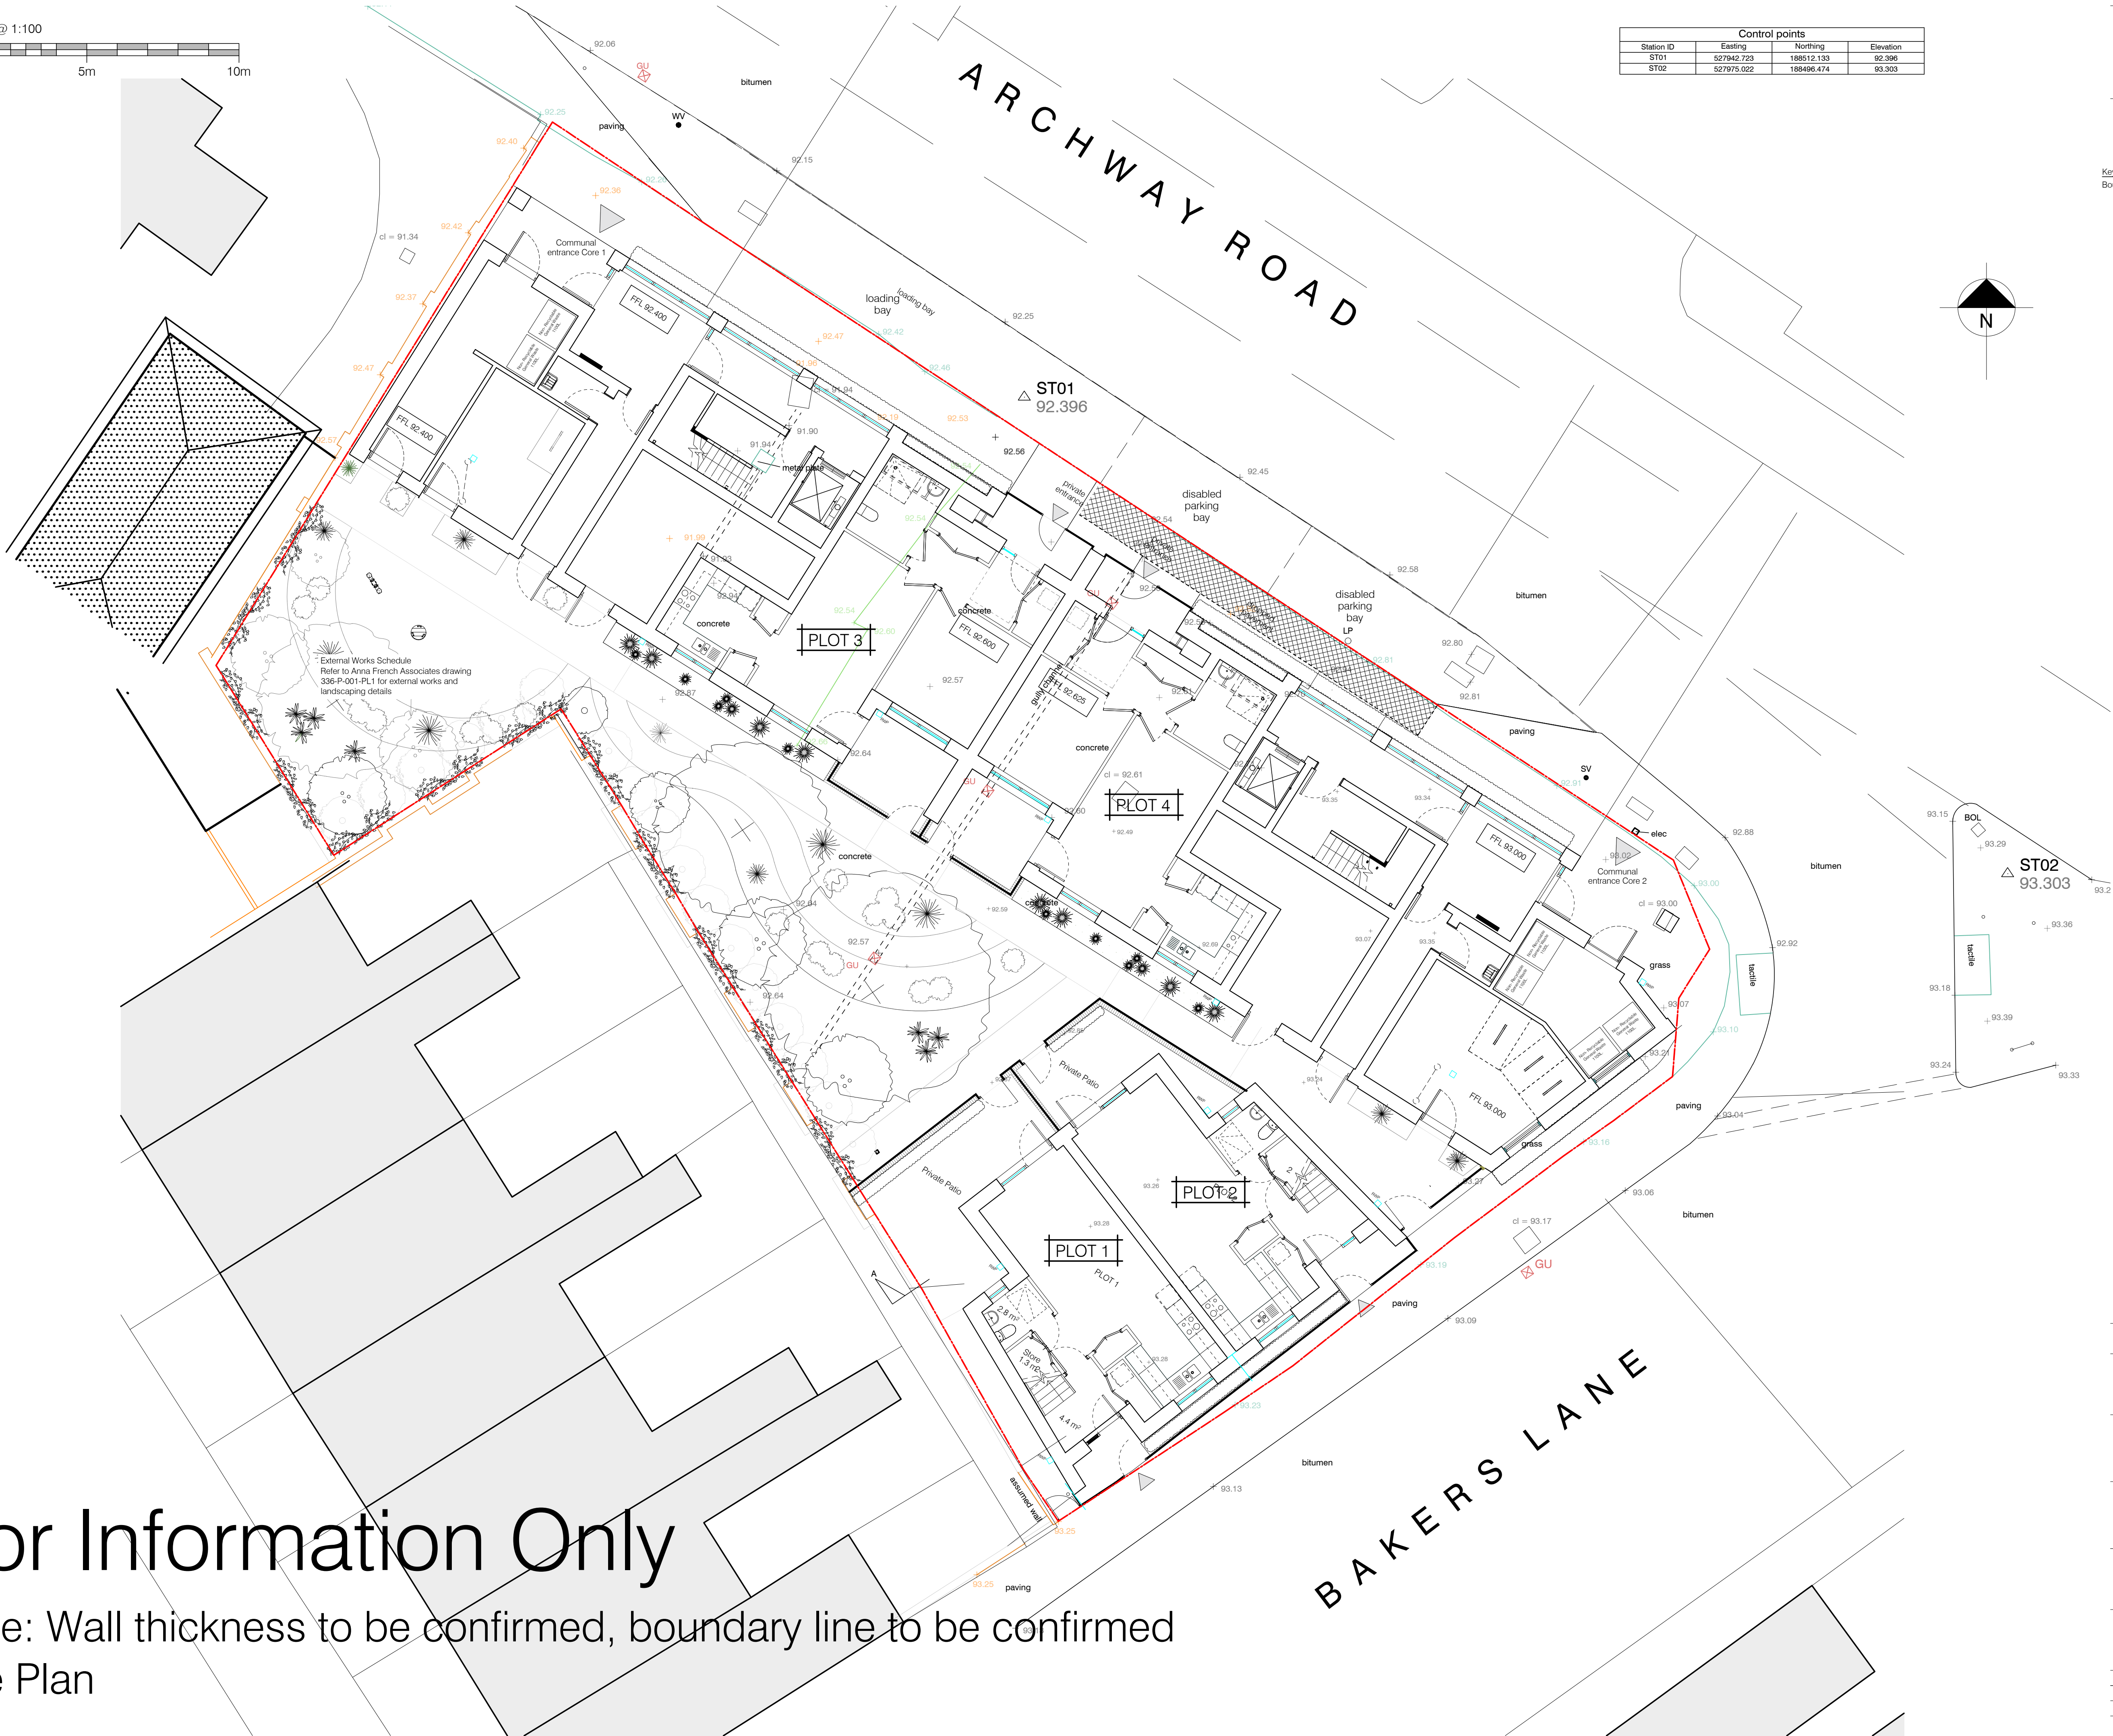

P1 - Boundary line as per MEPK Architectural Drawings and Title plan
NGL 333193 confirmed and added

revision
issue

PRELIMINARY

client

Alexander James Contracts Ltd

project

505-511 Archway Road
Haringey, London N6 4HX

title

Site Plan

john finch partnership
chartered architects & town planning consultants

88 Broomfield Road
Chelmsford CM1 1SS
01245 354319/250780
admin@johnfinchpartnership.co.uk

www.johnfinchpartnership.co.uk

date August 2026 scale 1:100

drawn NG checked TW

dwg no 3879 02 revision P1