




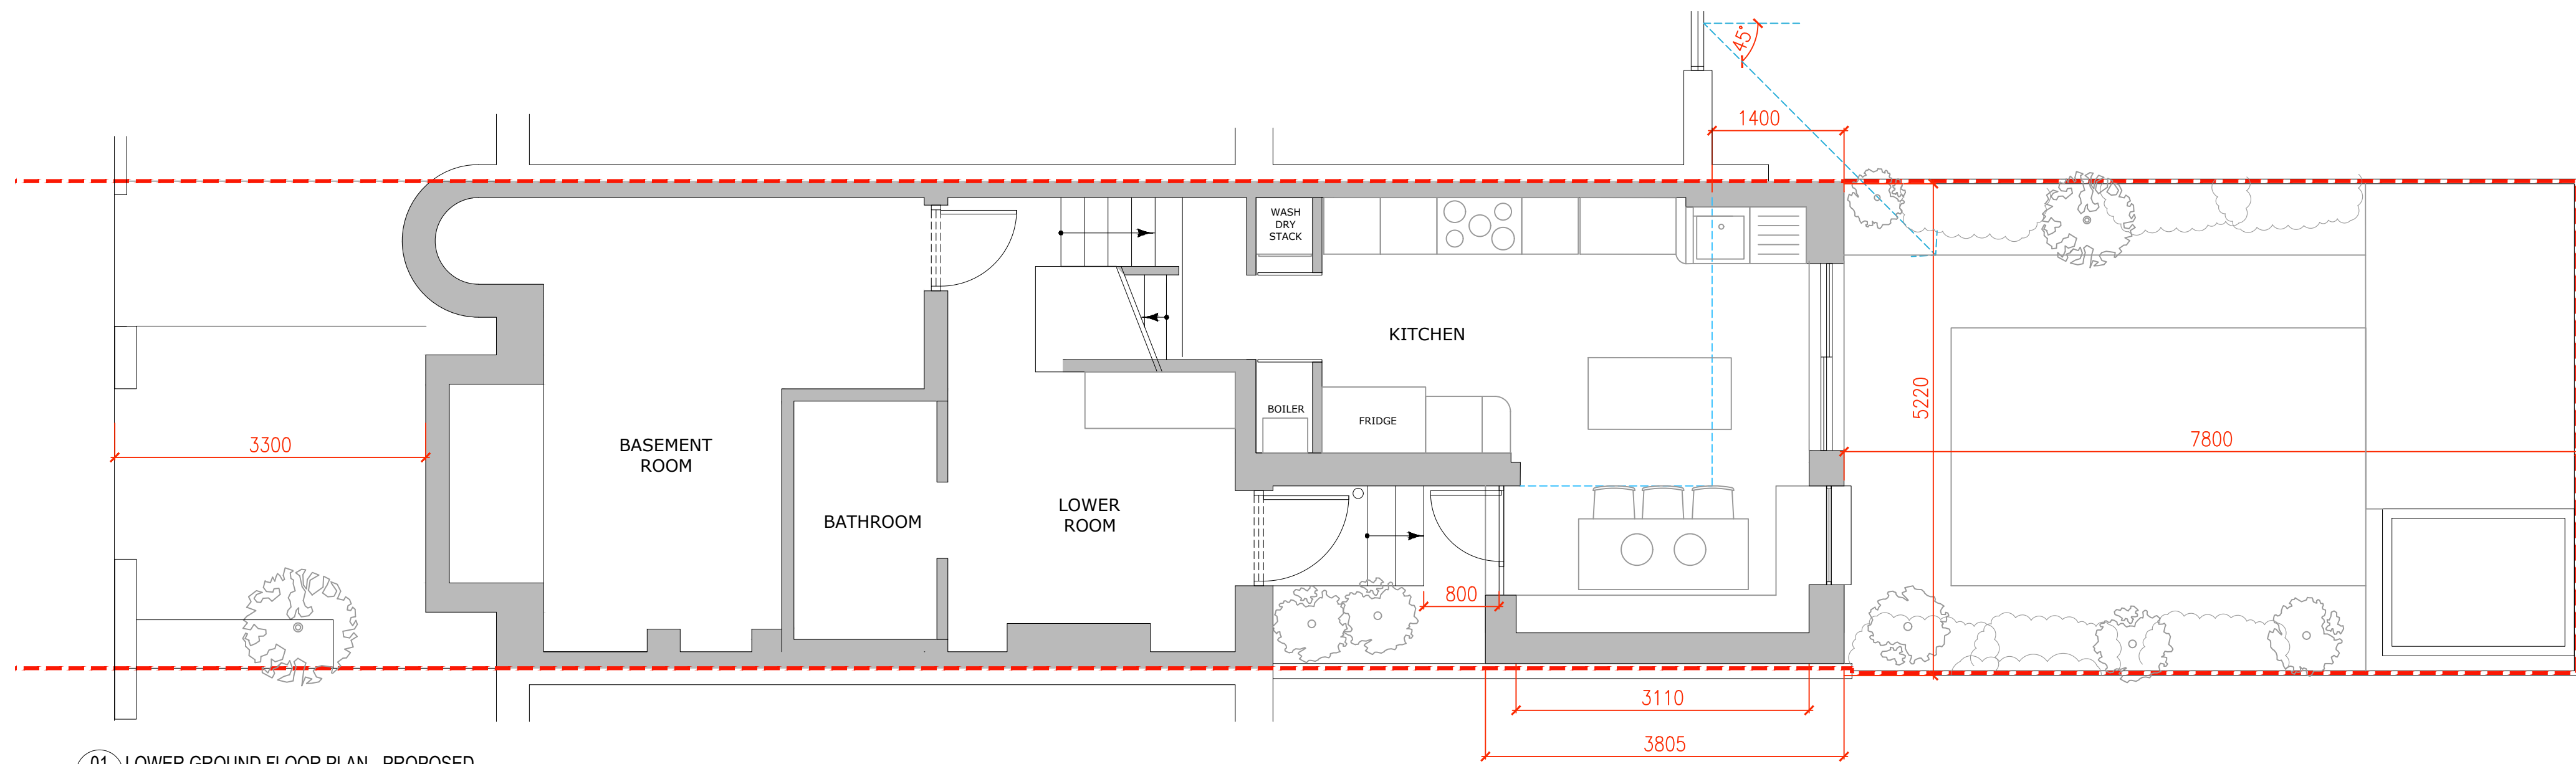


01 LOWER GROUND FLOOR PLAN - PROPOSED  
PL-00 / 1:50@A1

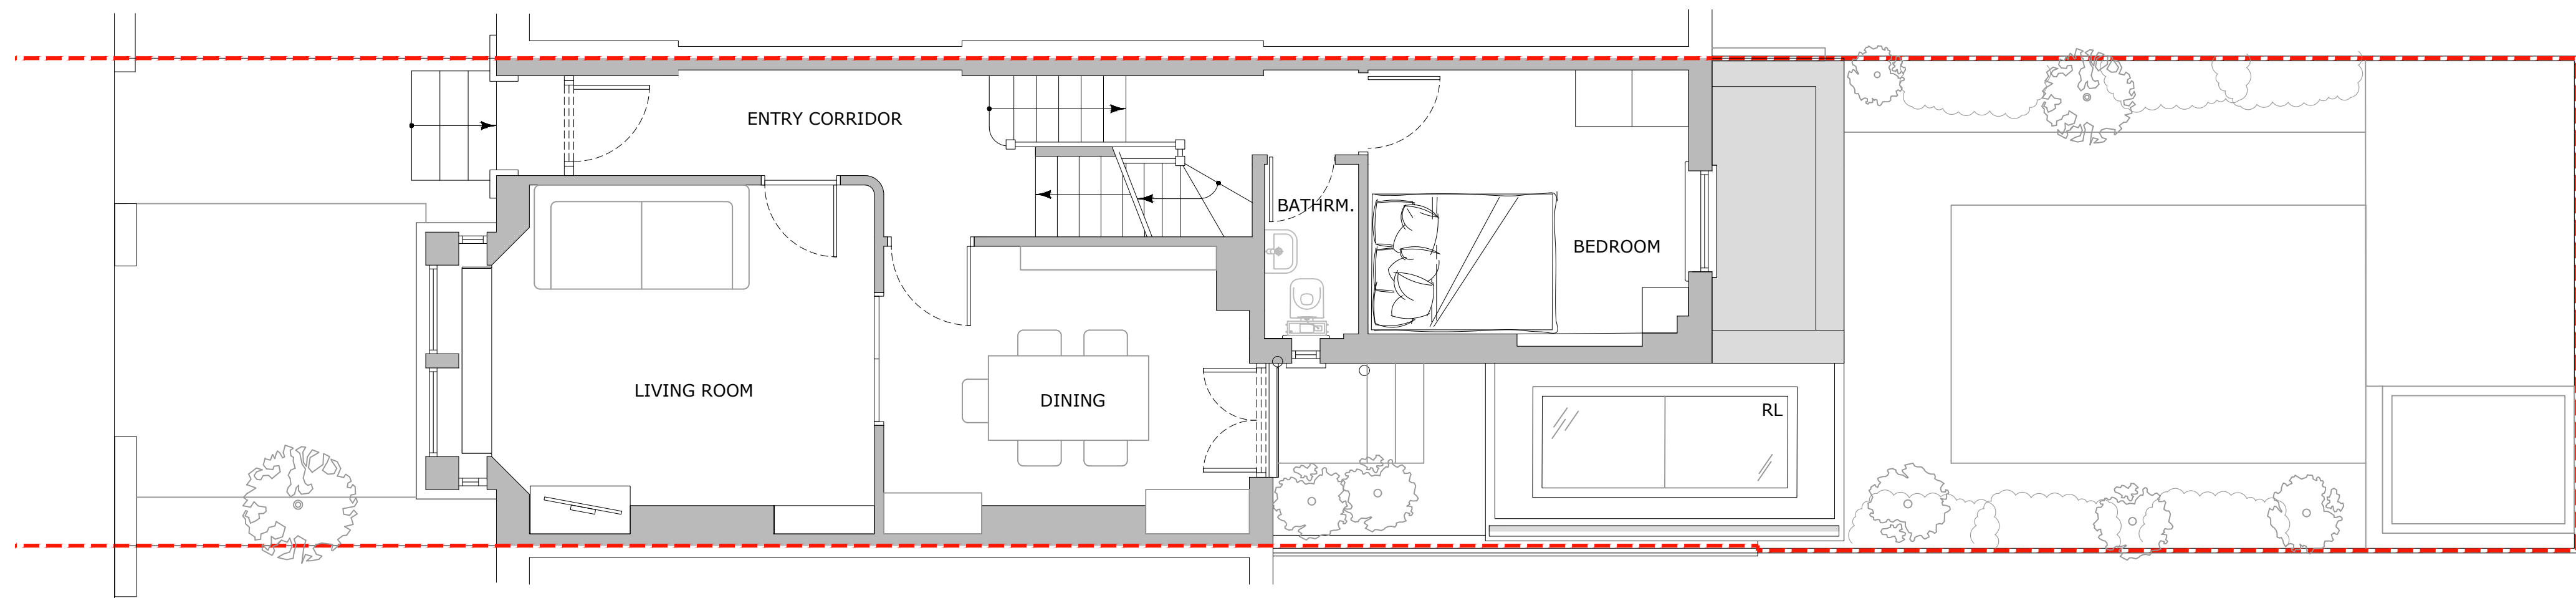


02 UPPER GROUND FLOOR PLAN - PROPOSED  
PL-00 / 1:50@A1

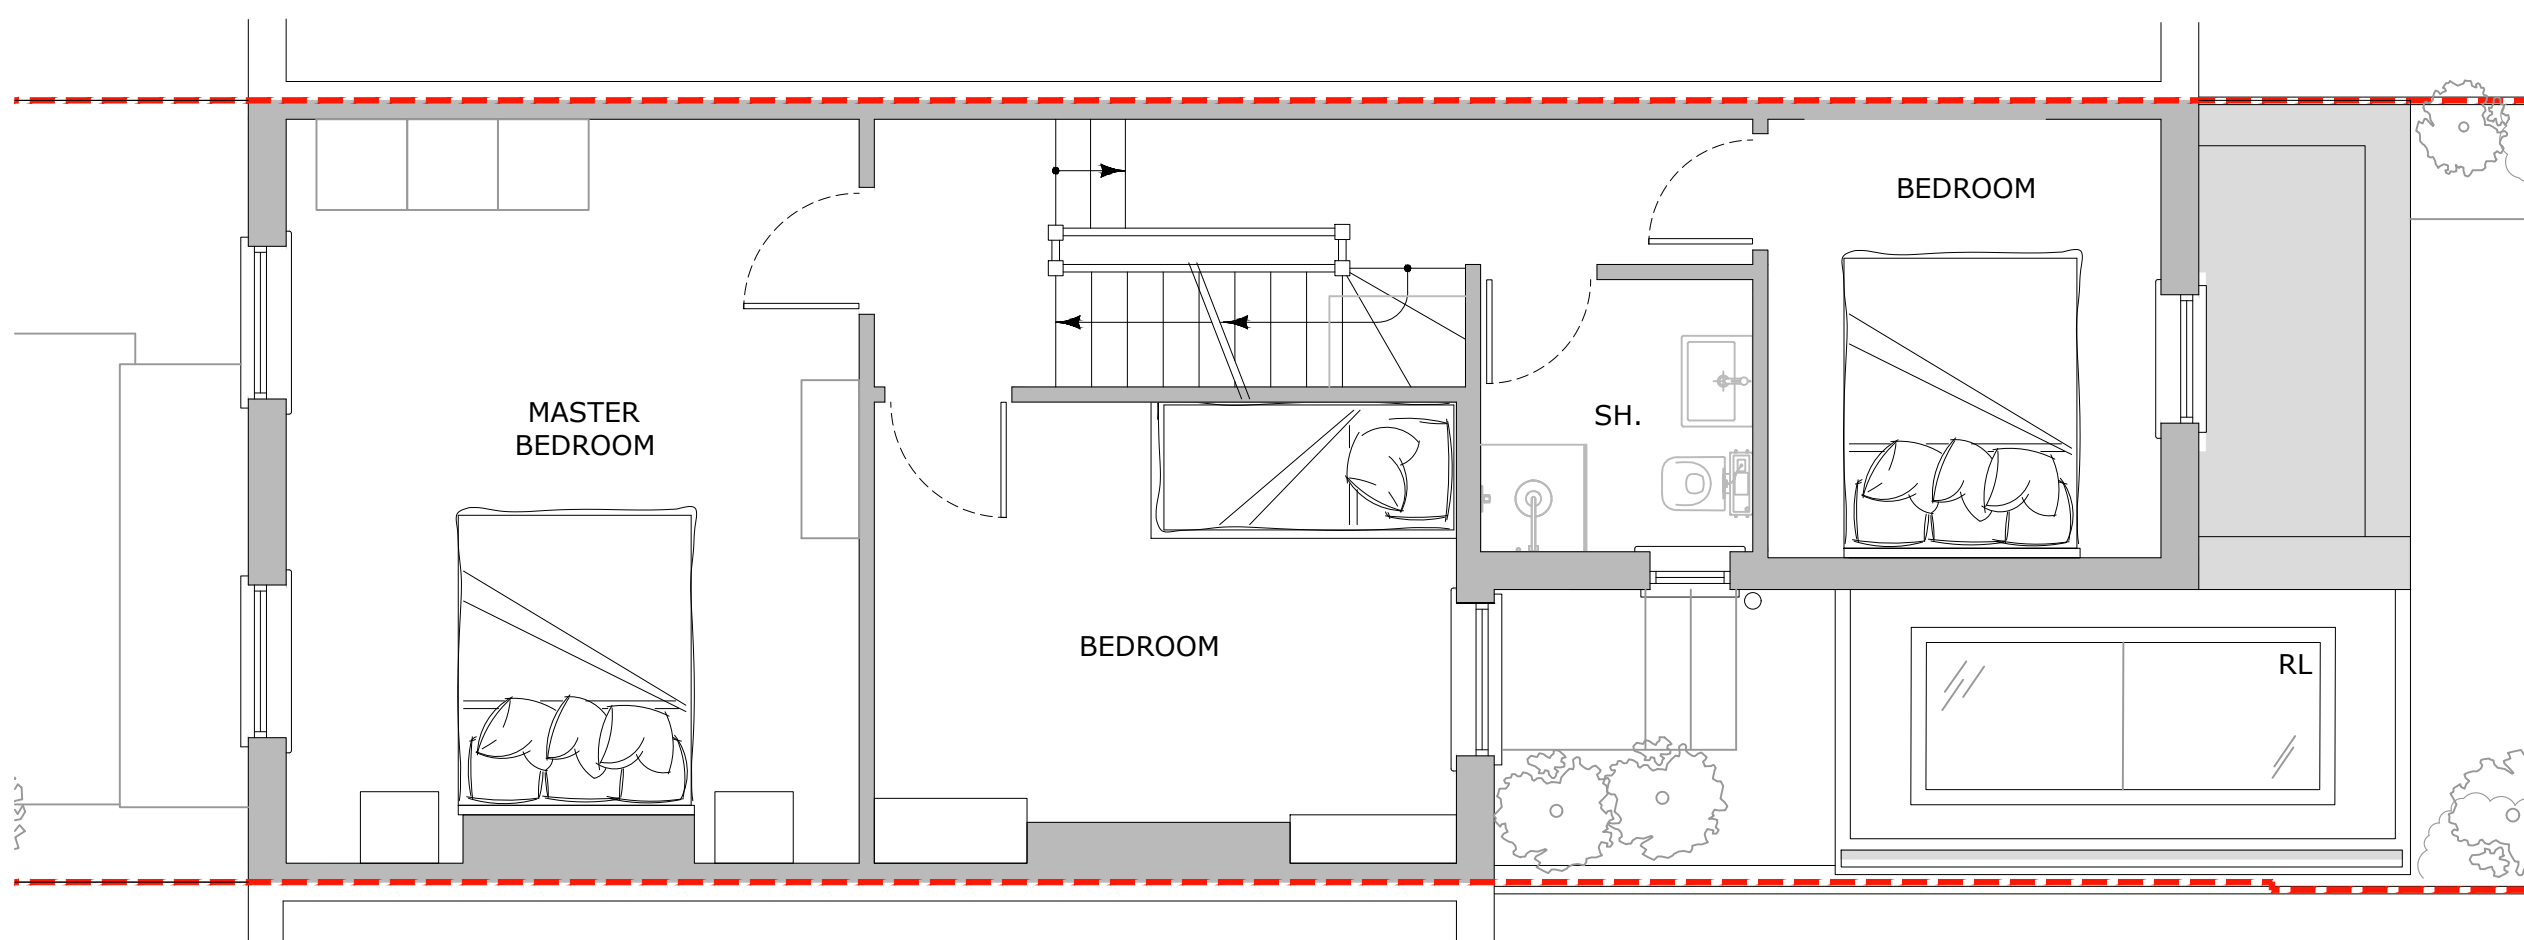

03 FIRST FLOOR PLAN - PROPOSED  
PL-00 / 1:50@A1

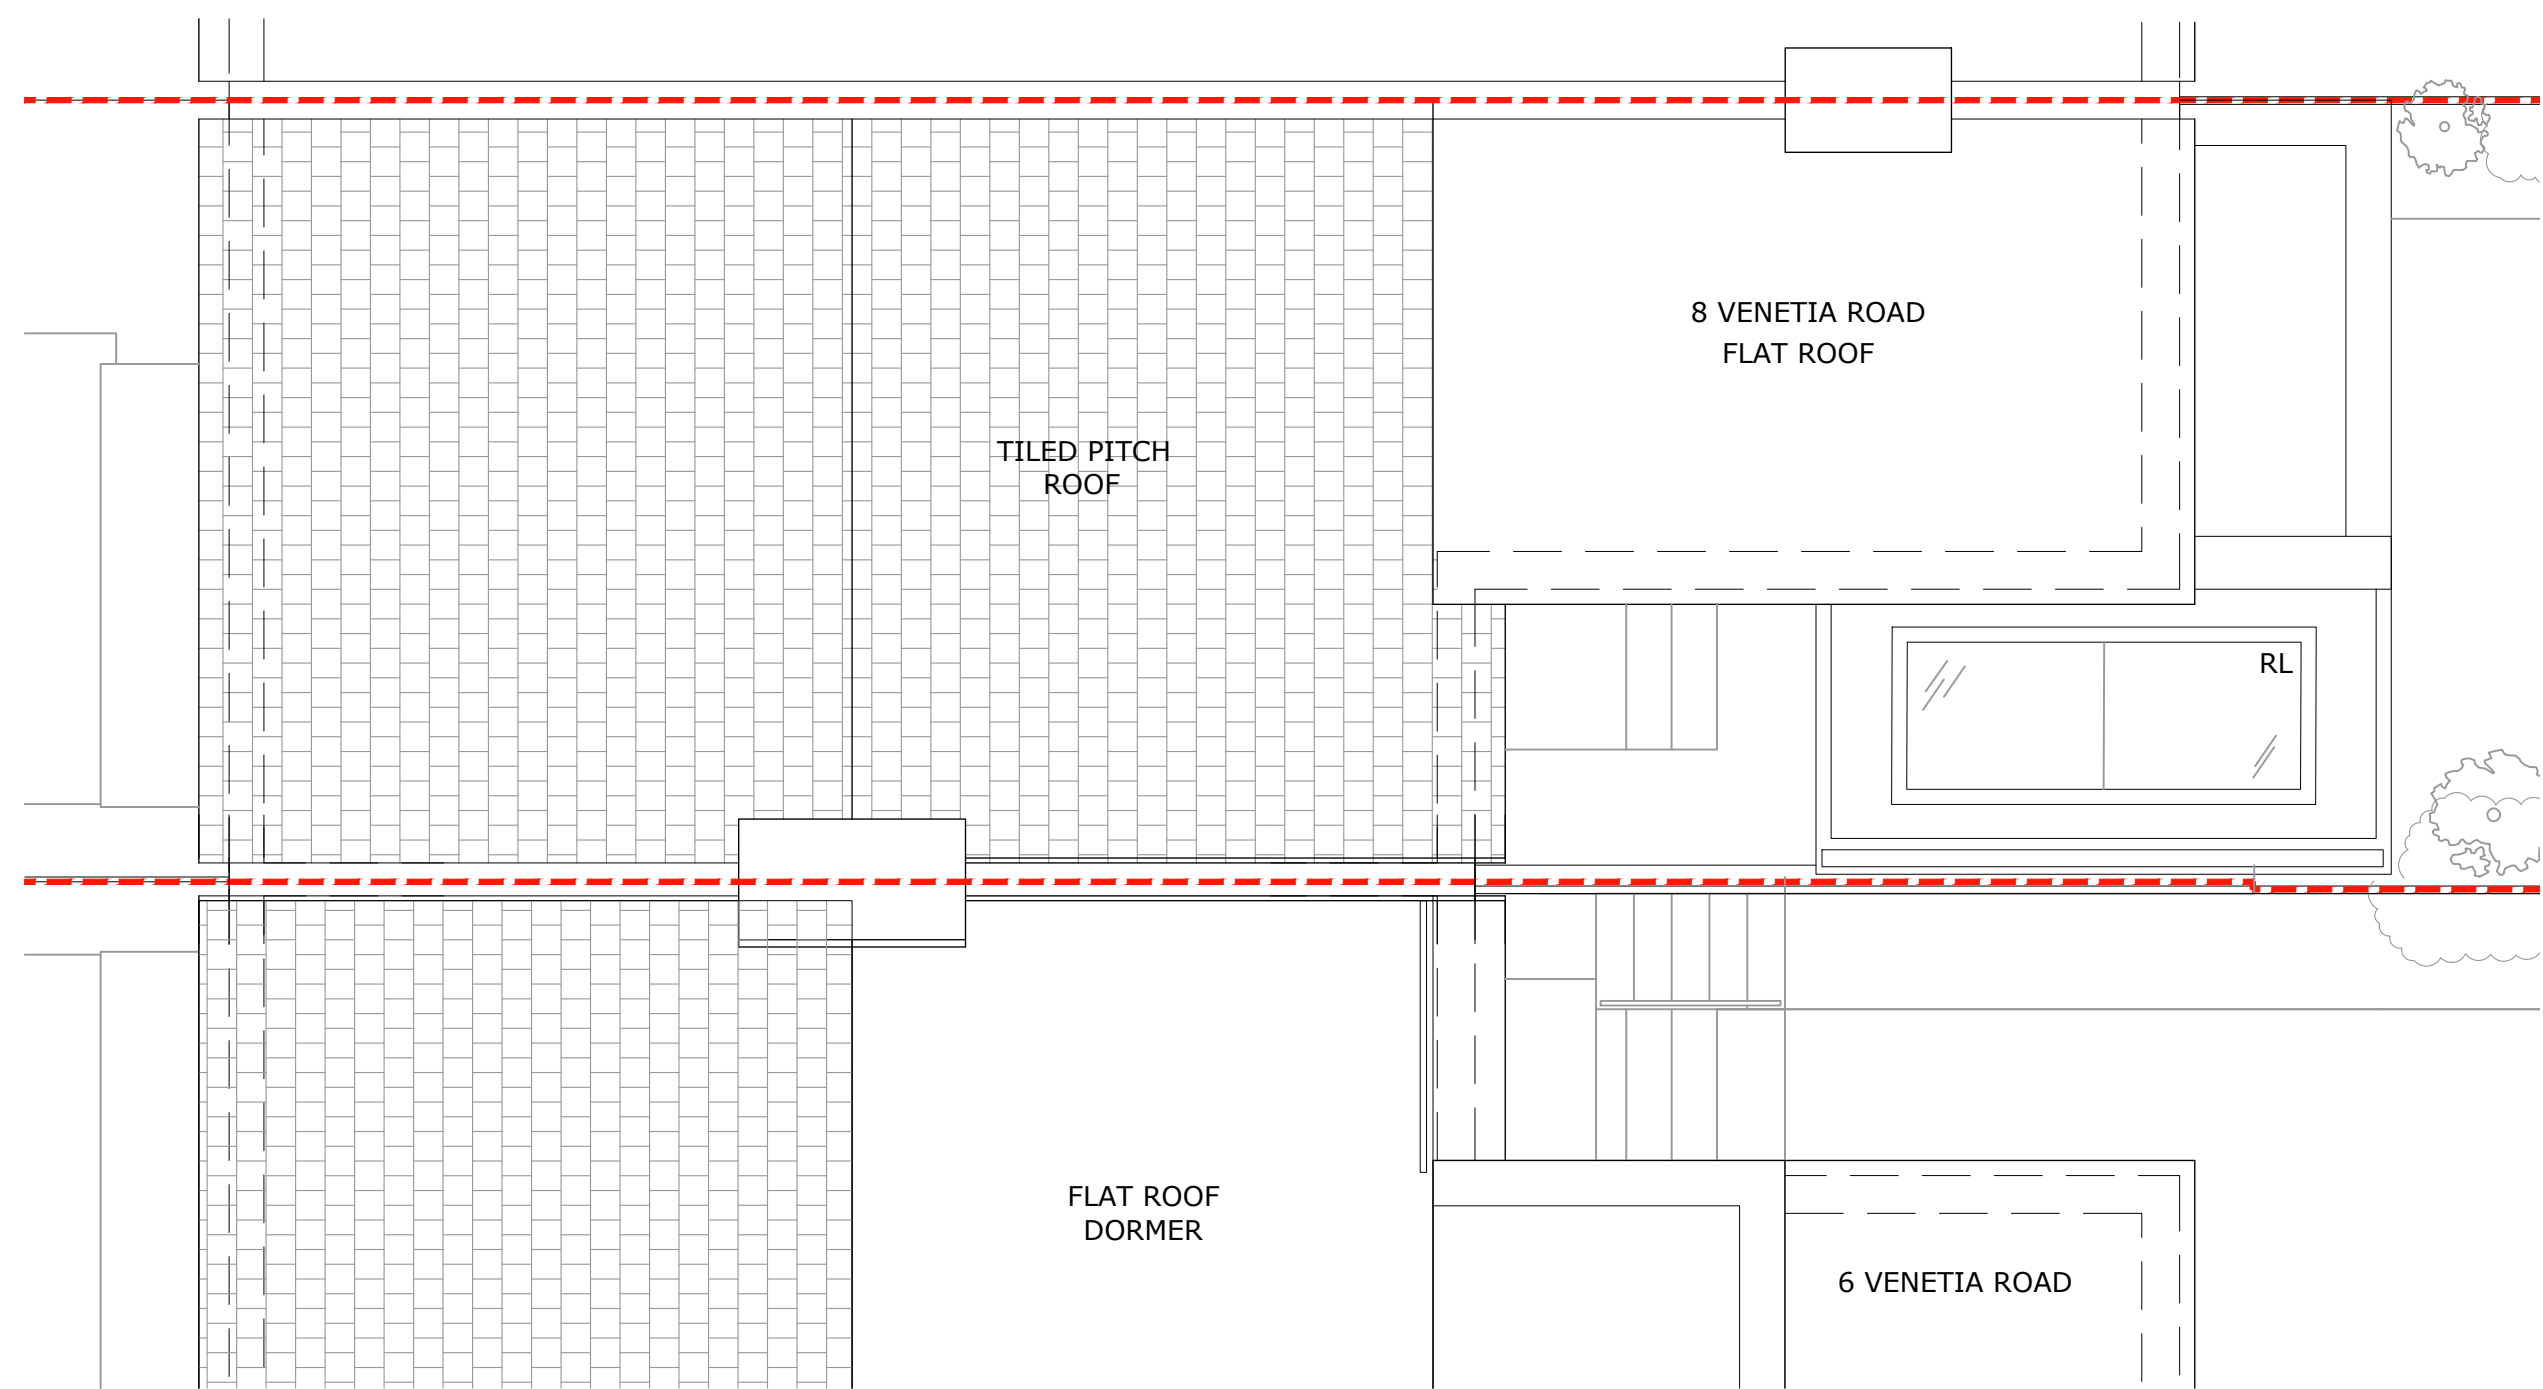


04 ROOF PLAN - PROPOSED  
PL-00 / 1:50@A1

 

DISCLAIMER  
DRAWING ISSUED FOR PLANNING  
INFORM THE ARCHITECT OF ANY DISCREPANCIES

KEY PLAN

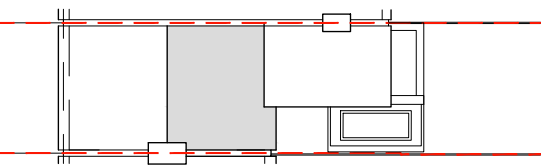

NOTES

■ ■ ■ ■ SITE BOUNDARY

PROPOSED EXTENSION PROTRUDES 1.4m INTO GARDEN  
WITH SLOPED ROOF TO BOUNDARY TO ADHERE TO THE  
RIGHT TO LIGHT OF NEIGHBOURING WINDOWS.

GARDEN AREA 54sqm  
EXTENSION FOOTPRINT AREA 11.5sqm  
INTERNAL GIA 8sqm

|     |        |                                             |     |           |
|-----|--------|---------------------------------------------|-----|-----------|
| P02 | 210826 | FOR PLANNING - NEIGHBOUR ROOF PLAN<br>ADDED | GJR | -         |
| P01 | 120826 | FOR PLANNING                                | GJR | -         |
| REV | DATE   | DESCRIPTION                                 | GJR | DRWN CHKD |

Jozef Roach Studio  
Architecture and Design

gareth@jozefroach.com  
+44 (0) 7843 084889

CLIENT  
Nadine + Ron Marsh-Edwards  
PROJECT  
8 Venetia Road  
Haringey, N4 1EJ

DRAWING TITLE  
Proposed Plans

SCALE  
1:50@A1

SHEET  
A1

STATUS  
For Planning

DRAWING NO  
1916-PL-020

REV  
02

© 2026 Jozef Roach Studio