


Science Classroom Temporary Building

GIA Grd Floor = 595 m²
GIA 1st Floor = 595 m²
Total GIA = 1190 m²

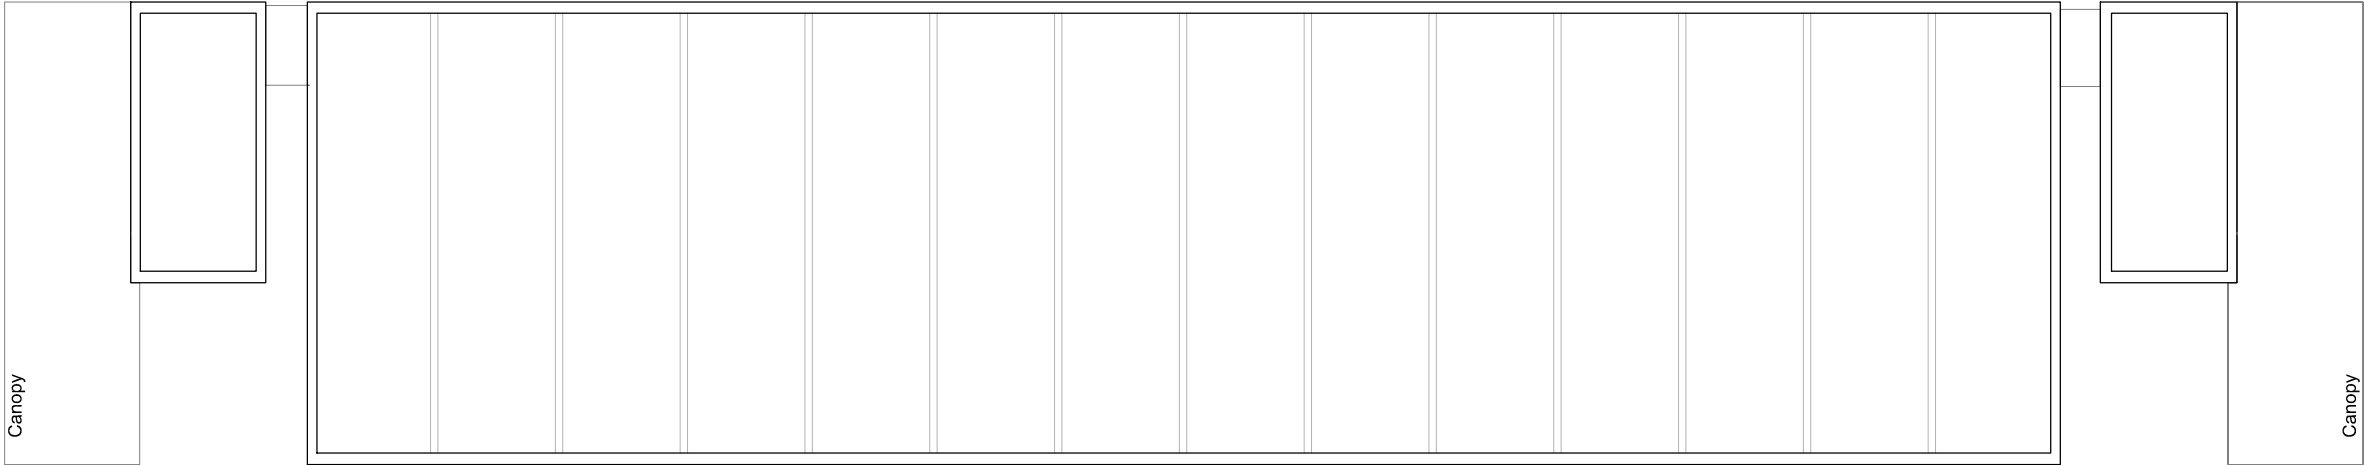


DRAWING NOTES

- 1. filename: 12 Proposed Temporary Science Classroom.dwg
- 2. Do not scale this drawing in either paper or digital form. Use figured dimensions only. Detailed site survey to be carried out to establish tolerances. Figured dimensions are in mm. All dimensions shall be verified on site before proceeding with the work. The architect shall be notified of any discrepancies.
- 3. This drawing has been produced for sole use on this project and is not intended for use by any other person or for any other purpose. © Copyright RSS (U.K.)
- 4. All printed copies should be made at 100% of the original page size. Use scale bars, where included, to check that the drawing has been printed to the intended scale as identified in the drawing title block.
- 5. This drawing is not intended for construction unless specifically described as such.

REVISIONS

REV	DATE	STATUS
PL4	17.08.26	FOR PLANNING
Changes since last issue:		
Areas amended		

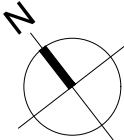

28 NAVIGATION ROAD LONDON E3 3TG
T : 020 7739 8945
E : rss@rssa.co.uk

www.rivingtonstreetstudio.co.uk

rivingtonstreetstudio

job title Park View Temporary Classrooms

drawing title Proposed Science Classrooms - Roof Plan

drawn by	job no.	suitability	revision
JJ	1139	S4	PL4
scale	1:200 @ A3		

PROJECT	ORIGIN.	VOLUME	LEVEL	TYPE	ROLE	NUMBER
PVR	_	RSS	_	00	_	RF _
DR	_	A	_	1262		