



DRAWING NOTES

1. filename: 10 Existing Temporary Classroom Site Plan.dwg

2. Do not scale this drawing in either paper or digital form. Use figured dimensions only. Detailed site survey to be carried out to establish tolerances. Figured dimensions are in mm. All dimensions shall be verified on site before proceeding with the work. The architect shall be notified of any discrepancies.


3. This drawing has been produced for sole use on this project and is not intended for use by any other person or for any other purpose. © Copyright RSS (U.K.)

4. All printed copies should be made at 100% of the original page size. Use scale bars, where included, to check that the drawing has been printed to the intended scale as identified in the drawing title block.

5. This drawing is not intended for construction unless specifically described as such.

REVISIONS		
REV	DATE	STATUS
PL2	14.08.26	FOR PLANNING
Changes since last issue:		
Amendments to site area outline		

DRAWING KEY	
	School Site Boundary
	Application Site Boundary
	Pedestrian Entrance
	Vehicle Entrance

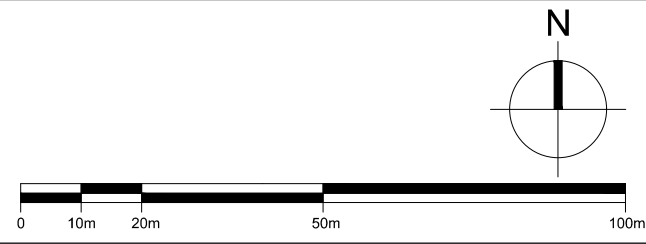

28 NAVIGATION ROAD LONDON E3 3TG T : 020 7739 8945 E : rss@rssa.co.uk				www.rivingtonstreetstudio.co.uk				rivingtonstreetstudio			
job title		Park View Temporary Classrooms									
drawing title		Existing Site Block Plan									
drawn by	job no.	suitability	revision	PROJECT	ORIGIN.	VOLUME	LEVEL	TYPE	ROLE	NUMBER	
JJ	1139	S4	PL2	PVR	_ RSS	_ 00	_ ZZ	_ DR	_ A	_ 1003	
scale 1:1250 @ A3											