




FOR PLANNING

Notes

- 1 This drawing is not for construction
- 2 All Dimensions are in millimeters
- 3 Dimensions are not to be scaled directly from drawings
- 4 All dimensions are to be checked on site and the Architect is to be informed of any discrepancies before construction commences
- 5 All references to drawings refer to current revision of that drawing
- 6 The Copyright of this drawing belongs to ADP London Studios Ltd.

Scale 1:100

 

Legend

- Existing Wall
- Wall/partition to be removed
- Proposed wall/partition

Rev.	Date	Revisions
-	-	-




8-10 Silver Street,
Enfield,
EN1 3ED

Office: 0208 367 7479
Email: info@adplondon.co.uk


Client	-
Address	75A Broad Lane, London, N15 4DW

Scale	1:100@ A3	Date	AUG 2026
Drawn by	IC	Checked by	HC
Project No.	260529-01	Drawing No.	A101
		Revision	-


Drawing title
Existing Floor Plans

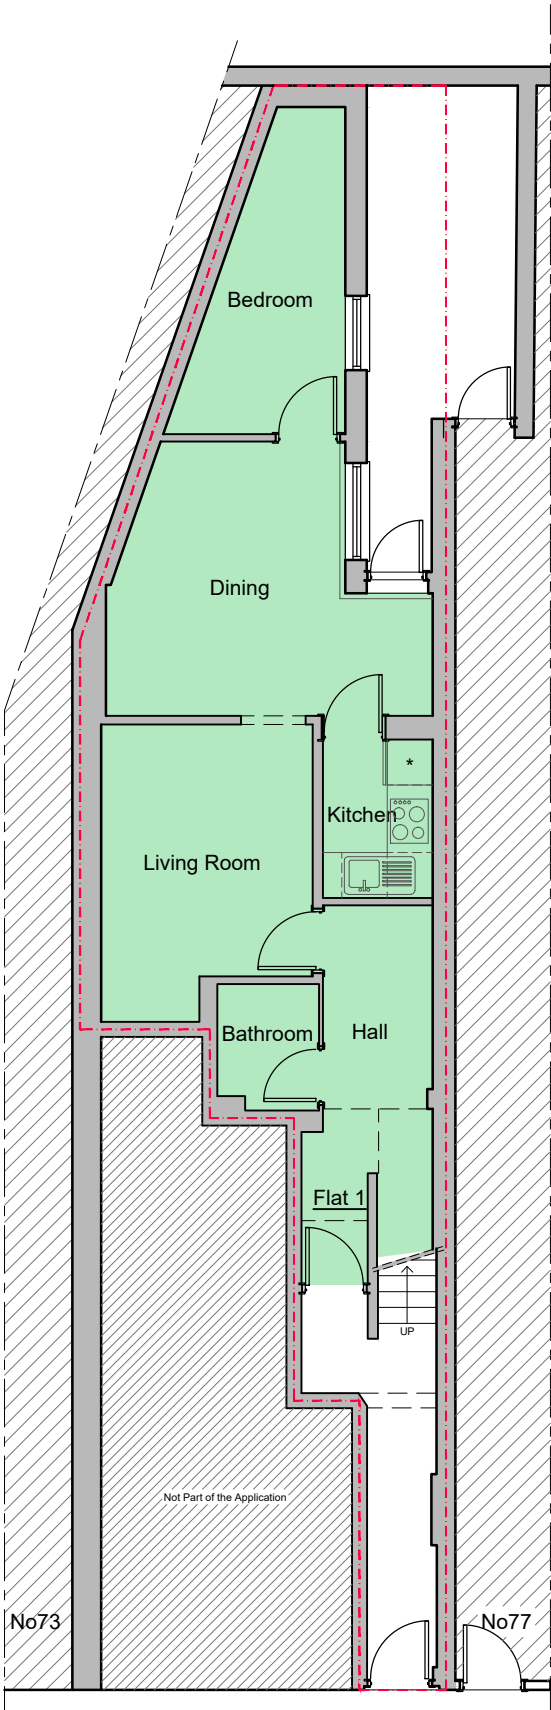

EXISTING GROUND FLOOR PLAN
GIA: 51.03m²

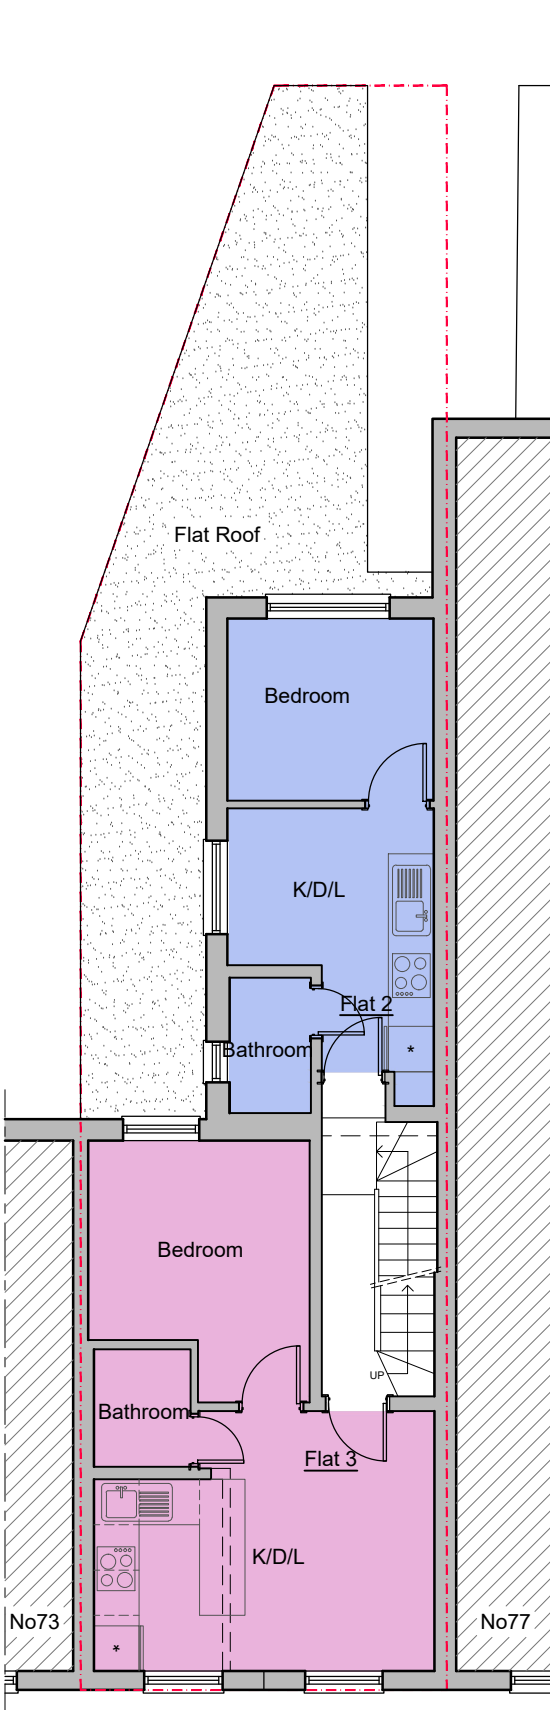

EXISTING FIRST FLOOR PLAN
GIA: 50.56m²

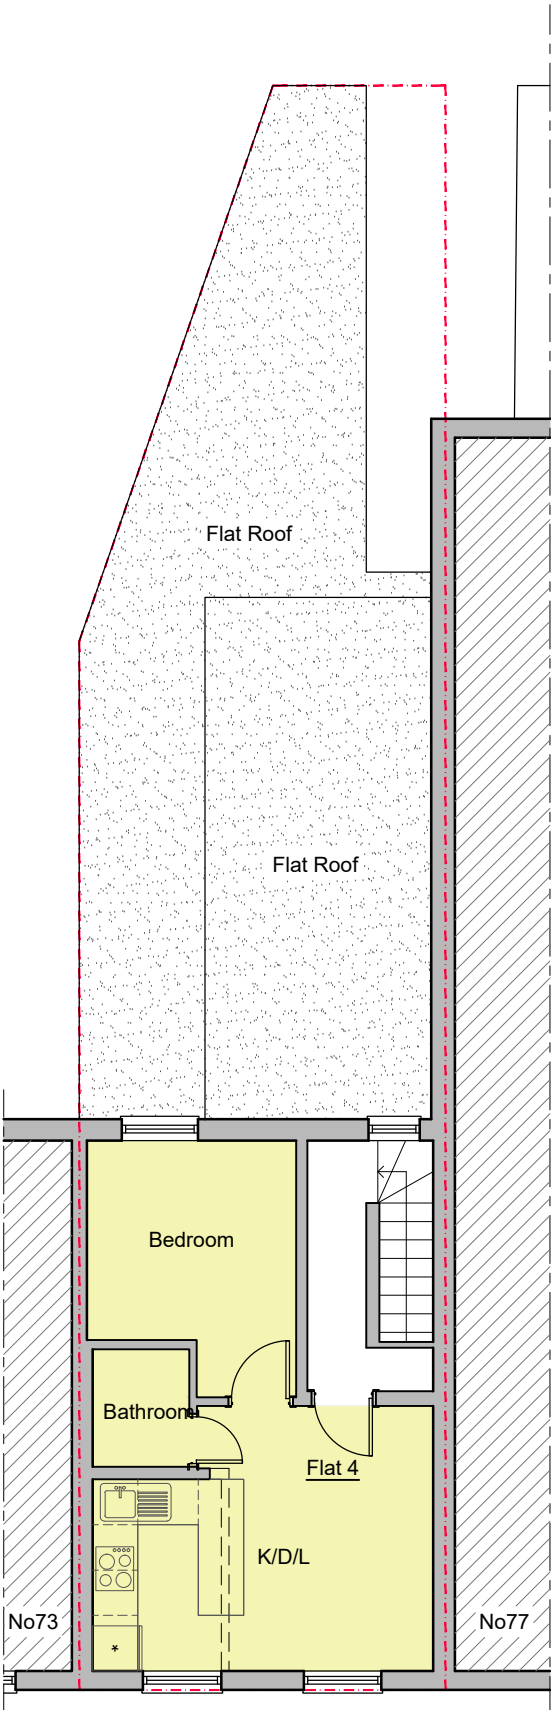

EXISTING SECOND FLOOR PLAN
GIA: 31.81m²