




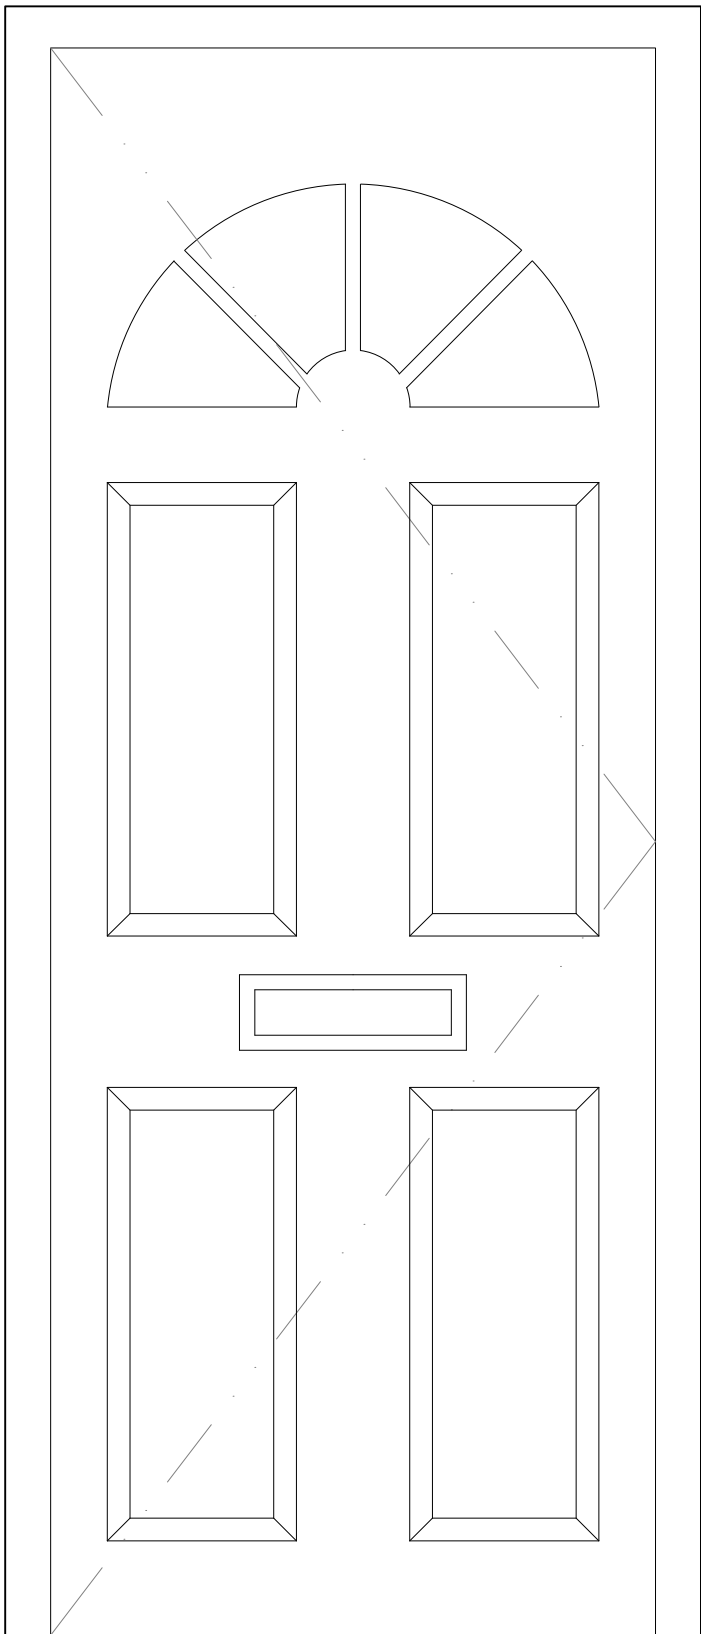


D1
TIMBER
FRONT ENTRANCE DOOR

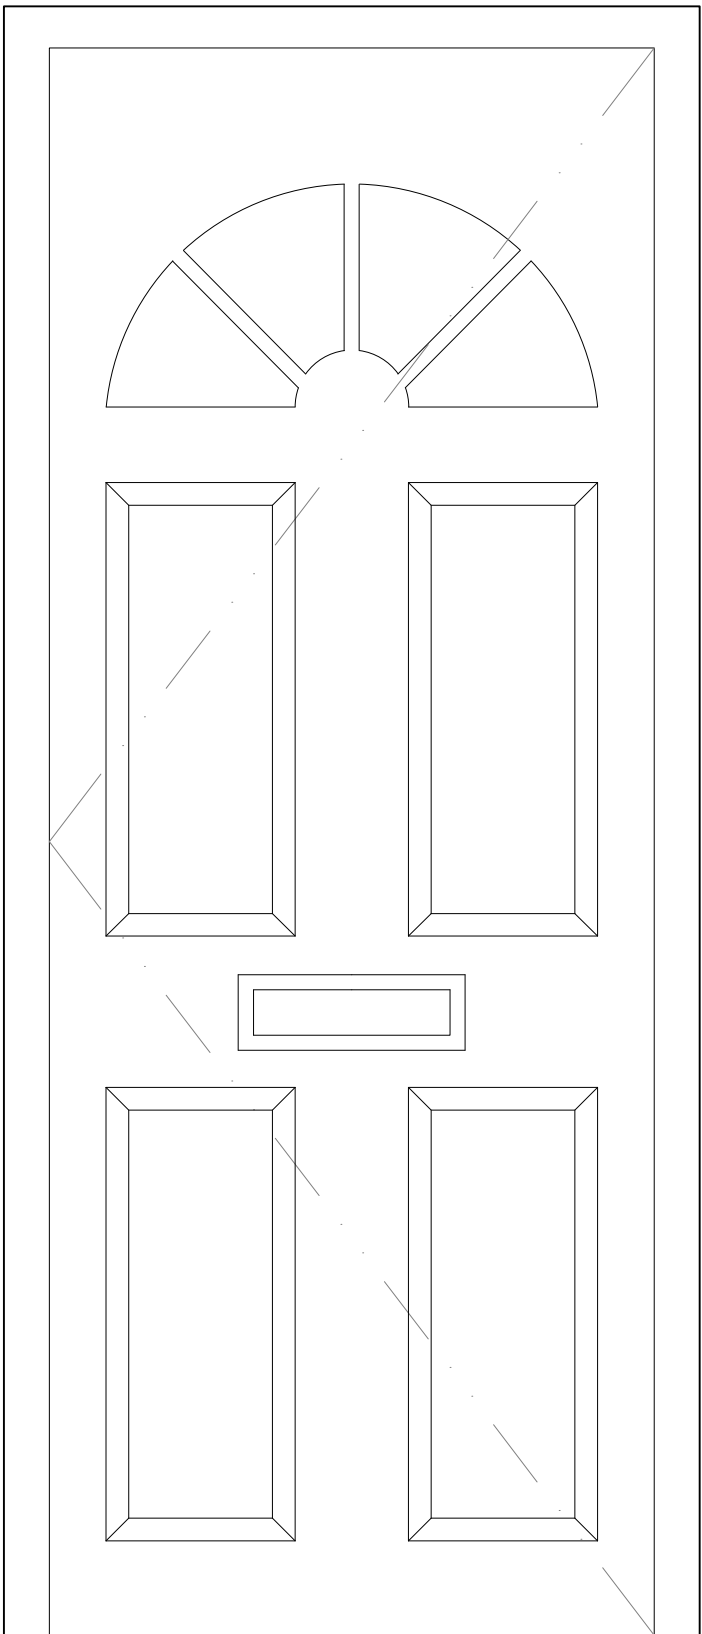

D2
TIMBER
COMMUNAL ENTRANCE
DOOR

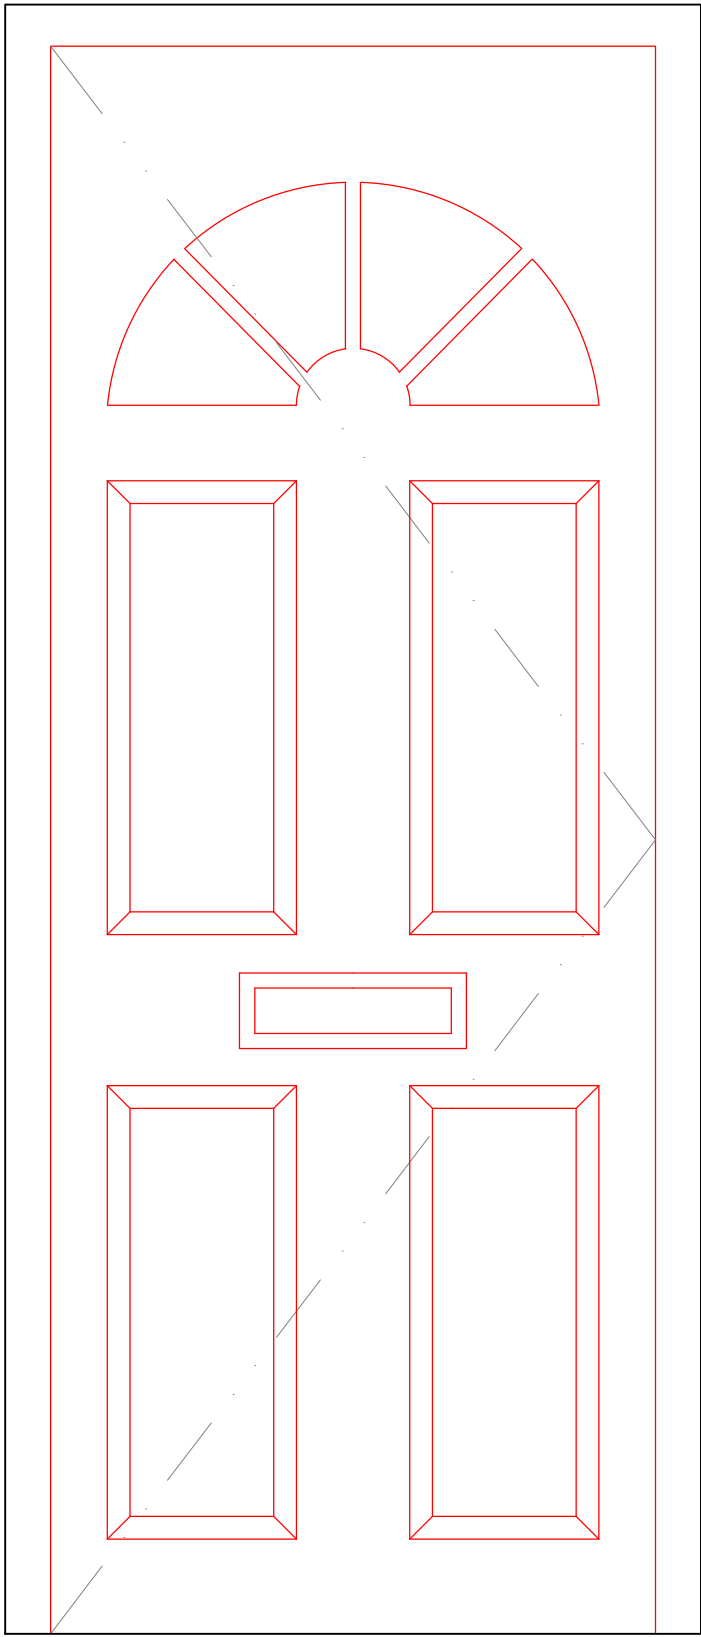


D1
COMPOSITE
FRONT ENTRANCE DOOR

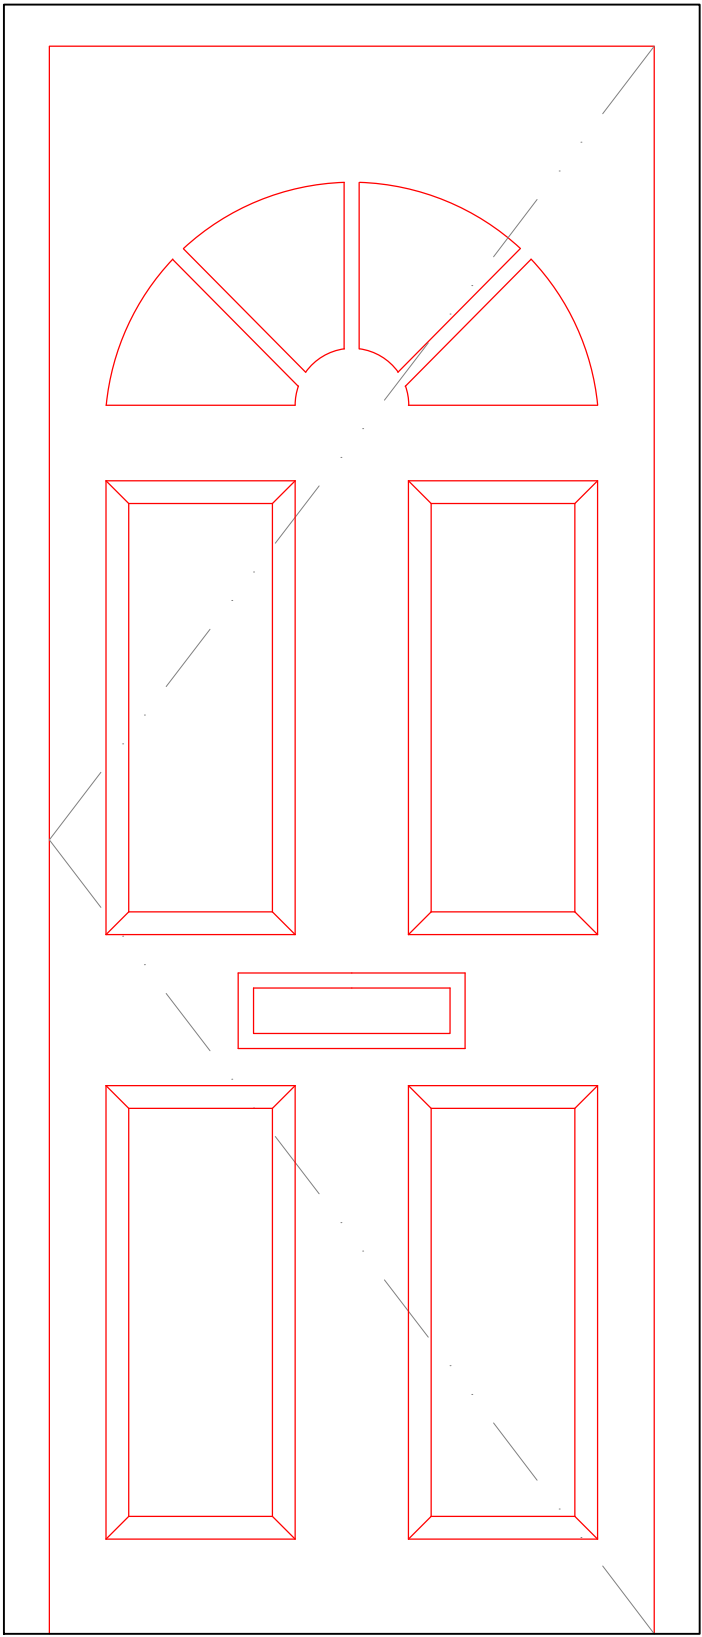

D2
STEEL COMMUNAL
ENTRANCE DOOR

DOOR SCHEDULE		
WINDOW/ DOOR TYPE	QUANTITY	QUANTITY TO BE REPLACED
D1	11	11
D2	1	1
TOTAL	12	12

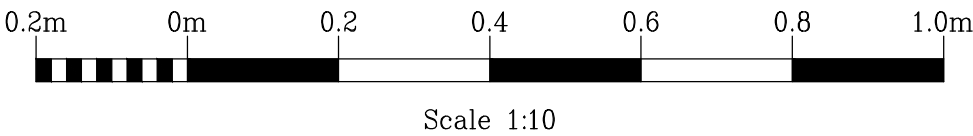

NOTES:

THE EXISTING TIMBER FLAT ENTRANCE DOORS TO BE REPLACED WITH NEW COMPOSITE FLAT ENTRANCE DOORS.

EXISTING TIMBER COMMUNAL ENTRANCE DOOR IS TO BE REPLACED WITH NEW STEEL COMMUNAL ENTRANCE DOOR.

Rev.	Description	Date

Do not scale from this drawing. Dimensions to be verified on site by contractor prior to commencement of work.
This drawing is the copyright of the practice and may not be reproduced in part or in whole without the prior written consent of the practice.
© 2026 Faithorn Farrell Timms LLP



Faithorn Farrell Timms

Central Court
1 Knoll Rise
ORPINGTON
Kent BR6 0JA
T 01689 885080
F 01689 885081

Client
METROPOLITAN THAMES
VALLEY HOUSING

Project
FLATS 1–15 ELLIOT COURT
2 TYNEMOUTH ROAD
LONDON, N15 4UD

Drawing Title
DOOR SCHEDULE

Date 24/07/2026	Scale 1:10 @ A1
Drawn By LB	Checked By HS
Project No. PR–11385	Drawing No. 5