





Proposed Front Elevation
1:50

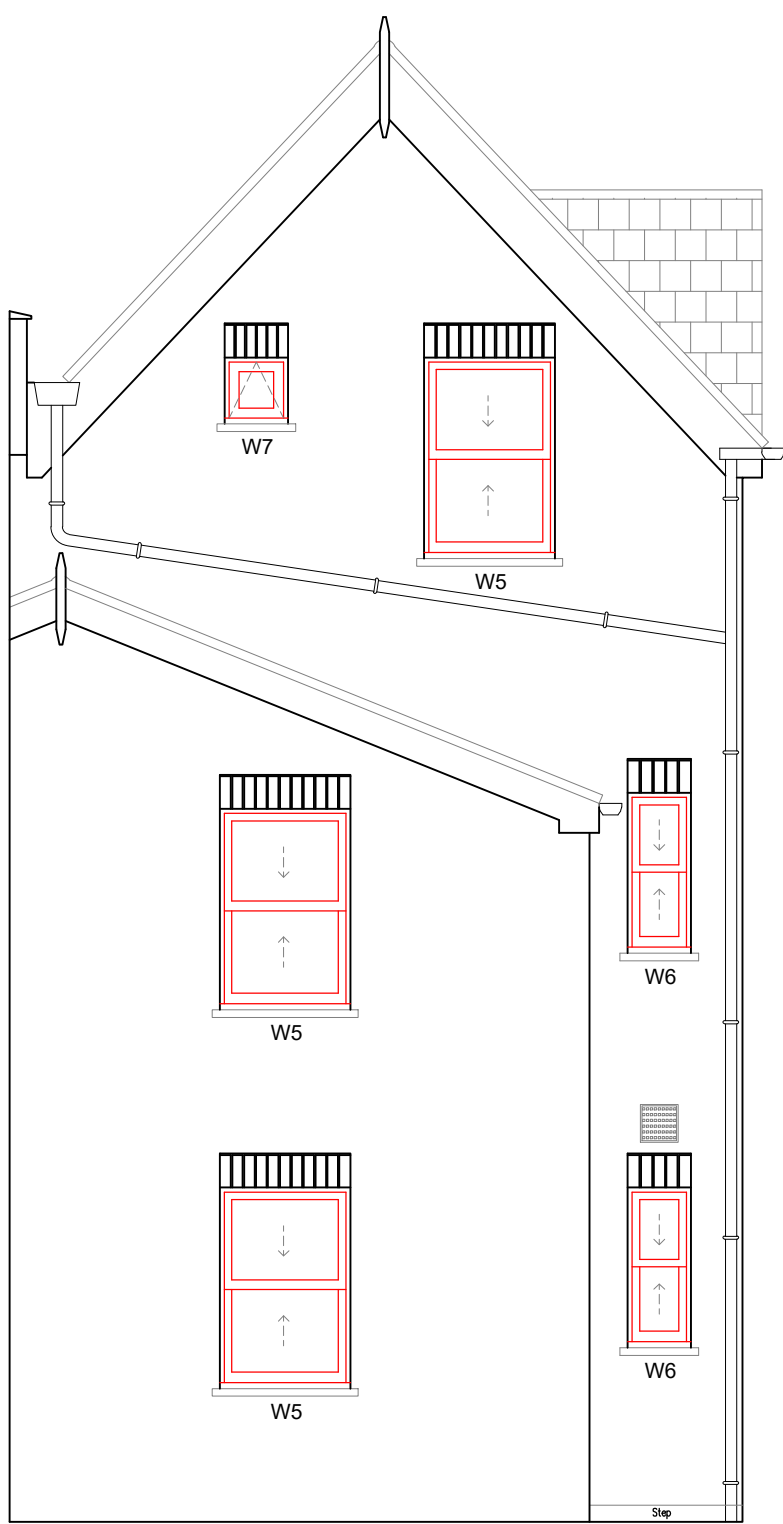

Proposed Rear Elevation
1:50

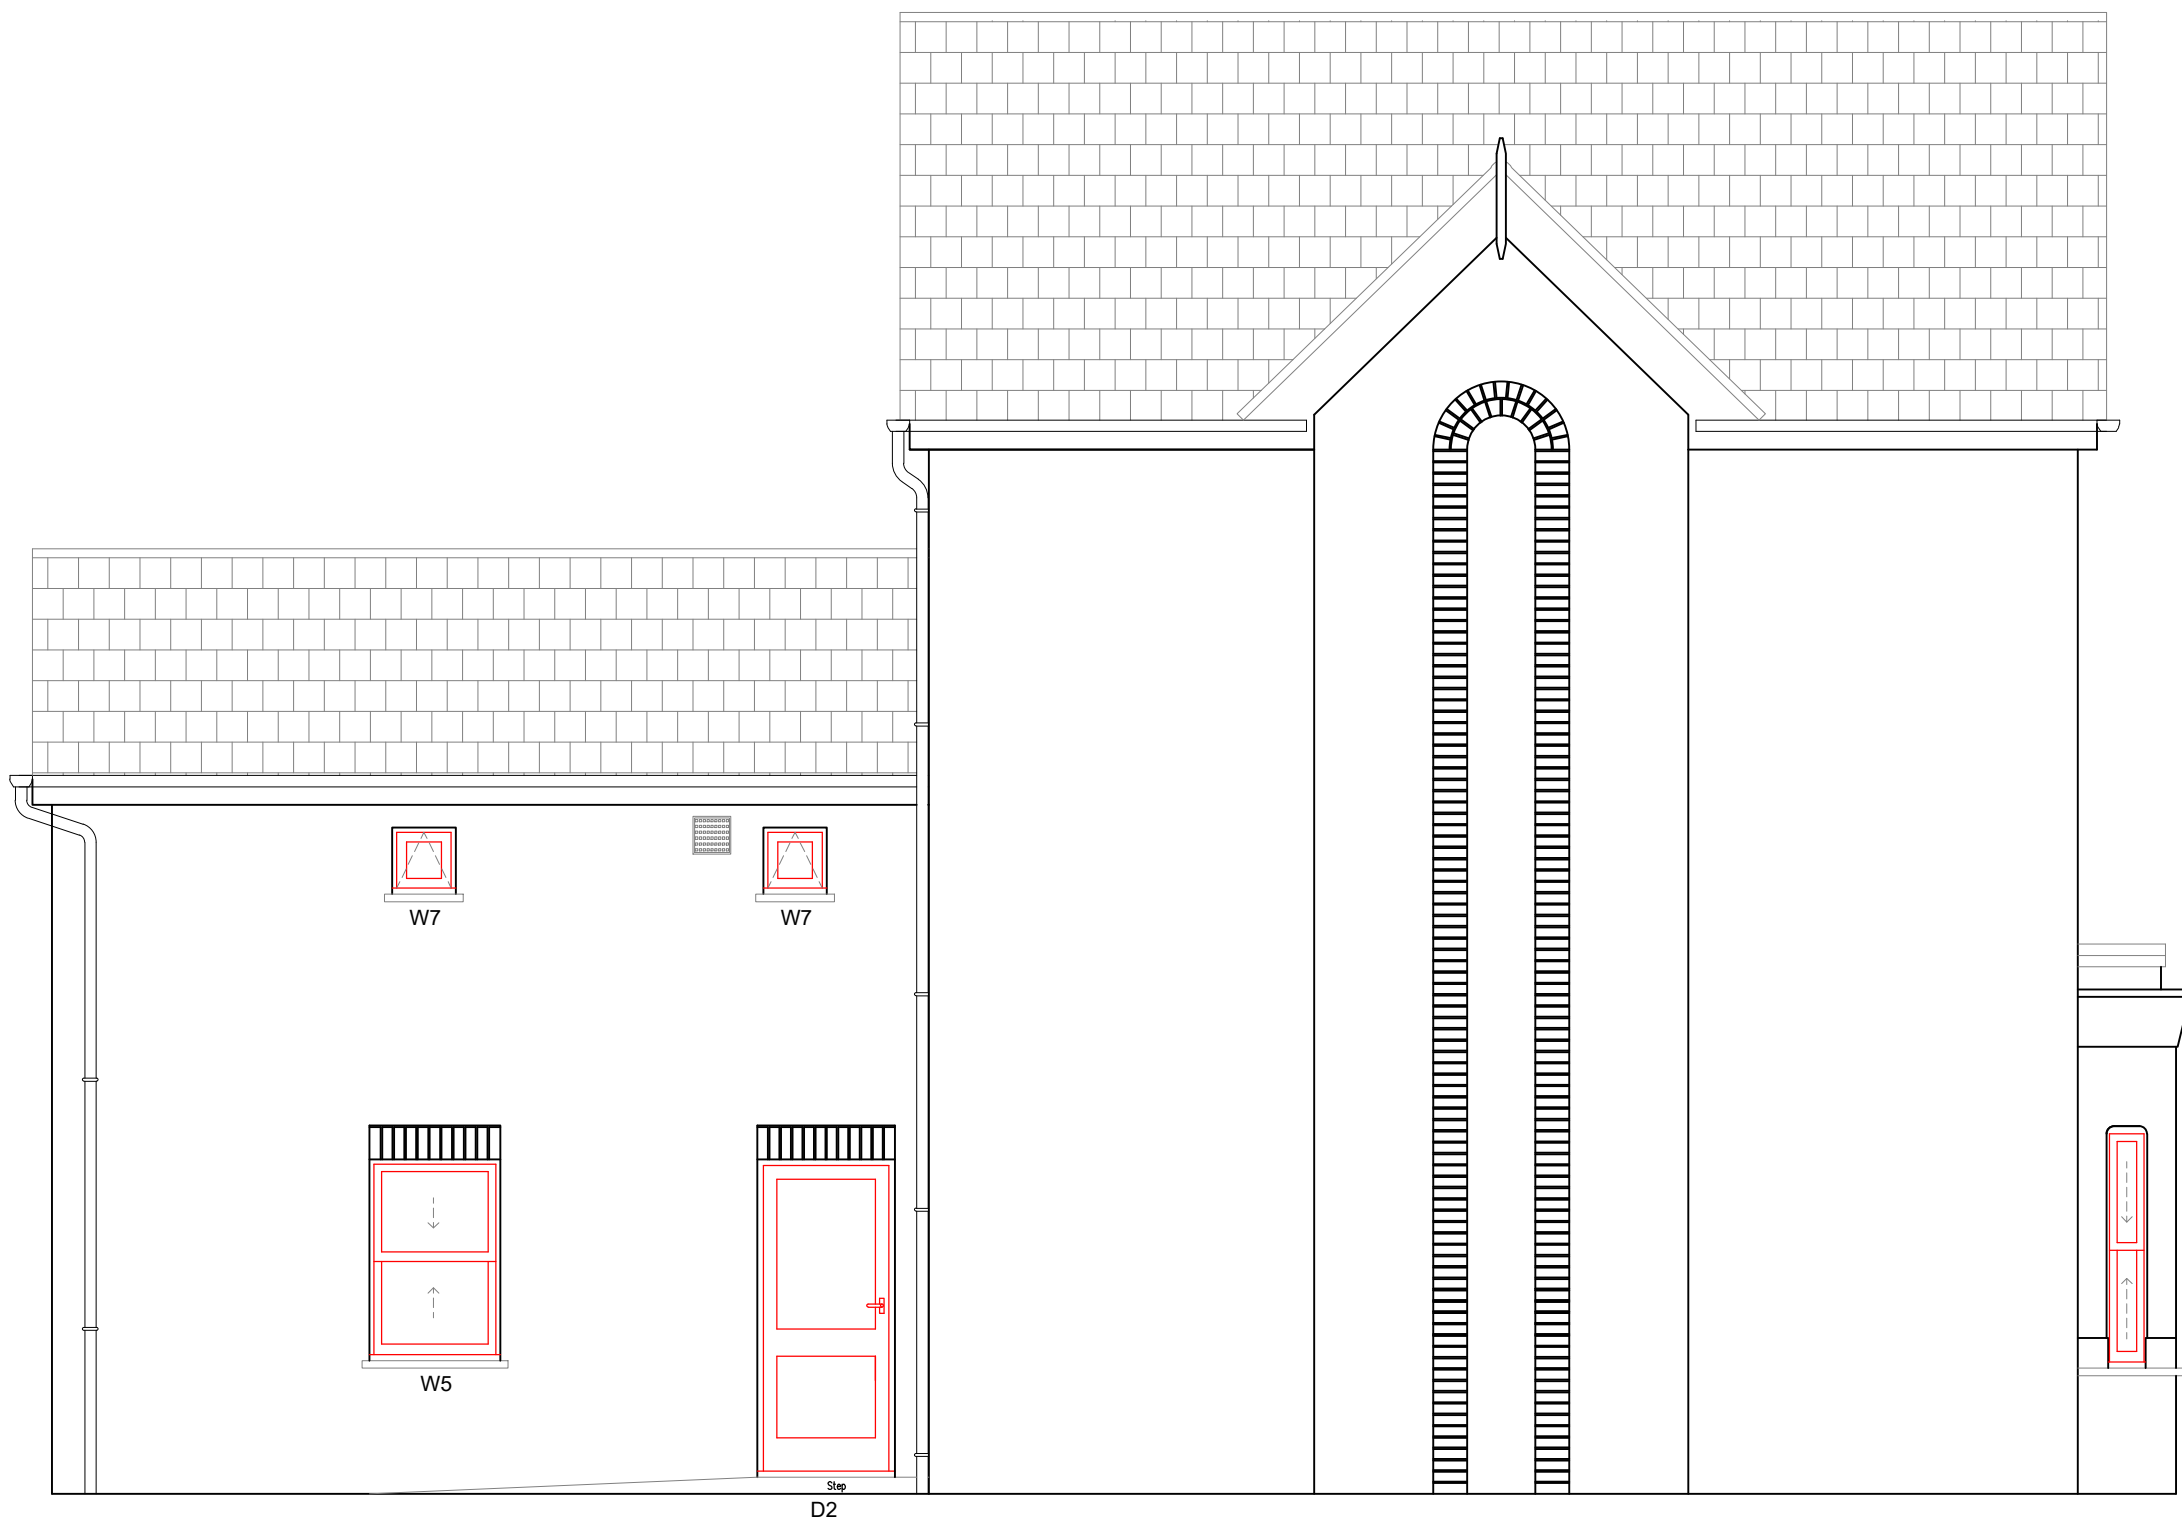

Proposed Side Elevation
1:50

Notes:
Existing white single glazed timber sash and casement windows to be replaced with new white UPVC sash and casement windows.

Existing front timber entrance door to be replaced with new composite front entrance door.

Existing rear white timber door set to be replaced with new white UPVC door set.

Drawings not suitable for manufacturing purposes.

Rev.	Description.	Date.

Do not scale from this drawing. Dimensions to be verified on site by contractor prior to commencement of work.

This drawing is the copyright of the practice and may not be reproduced in part or in whole without the prior written consent of the practice.

© 2026 Faithorn Farrell Timms LLP



Faithorn Farrell Timms

Central Court
1 Knoll Rise
ORPINGTON
Kent BR6 0JA
T 01689 885080

Client
METROPOLITAN THAMES
VALLEY HOUSING

Project
24 BURGHEY ROAD
LONDON
N8 0QE

Drawing Title
PROPOSED ELEVATIONS

Date
22/07/2026

Scale
1:50 @ A1

Drawn By
LB

Checked By
HS

Project No.
PR-11385

Drawing No.
03

Rev.

