




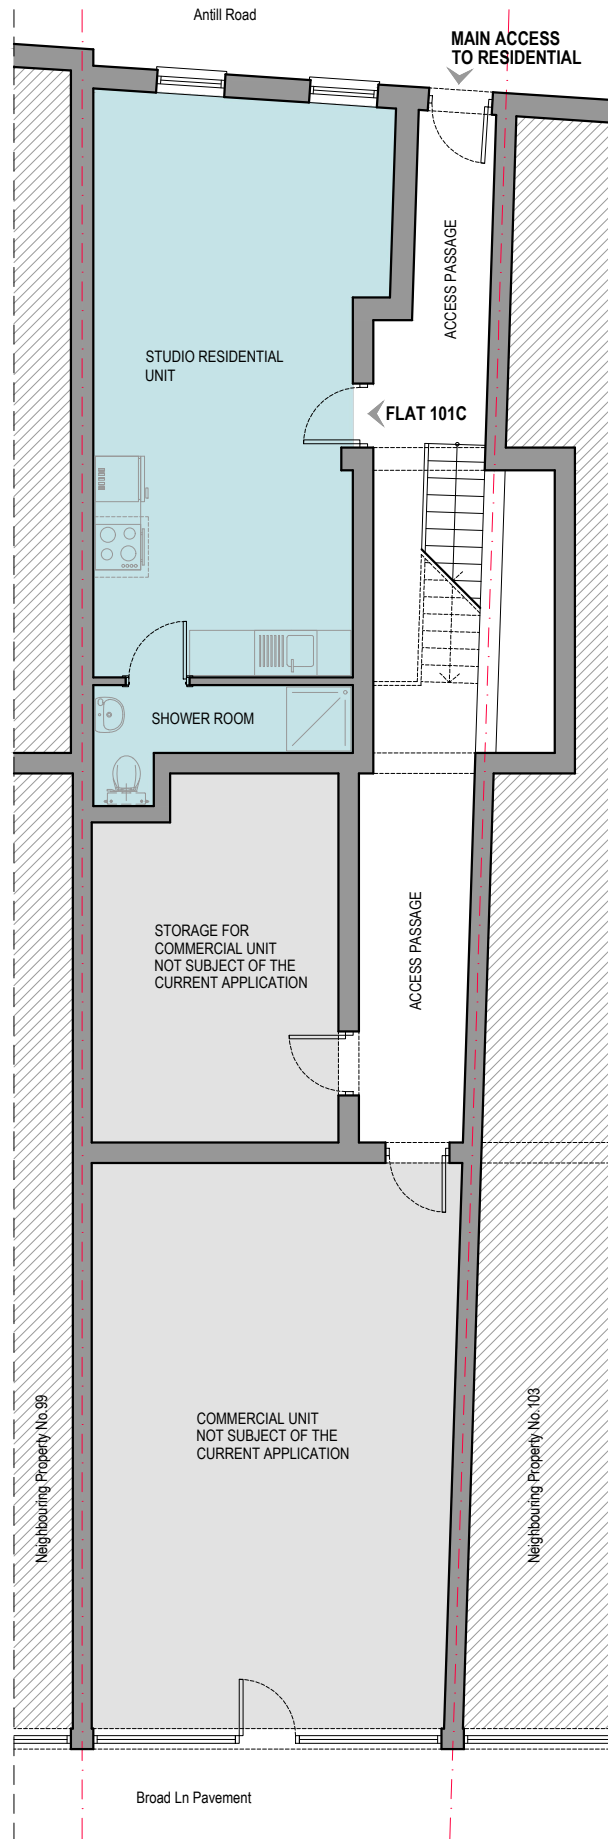


GROUND FLOOR PLAN
scale 1:100

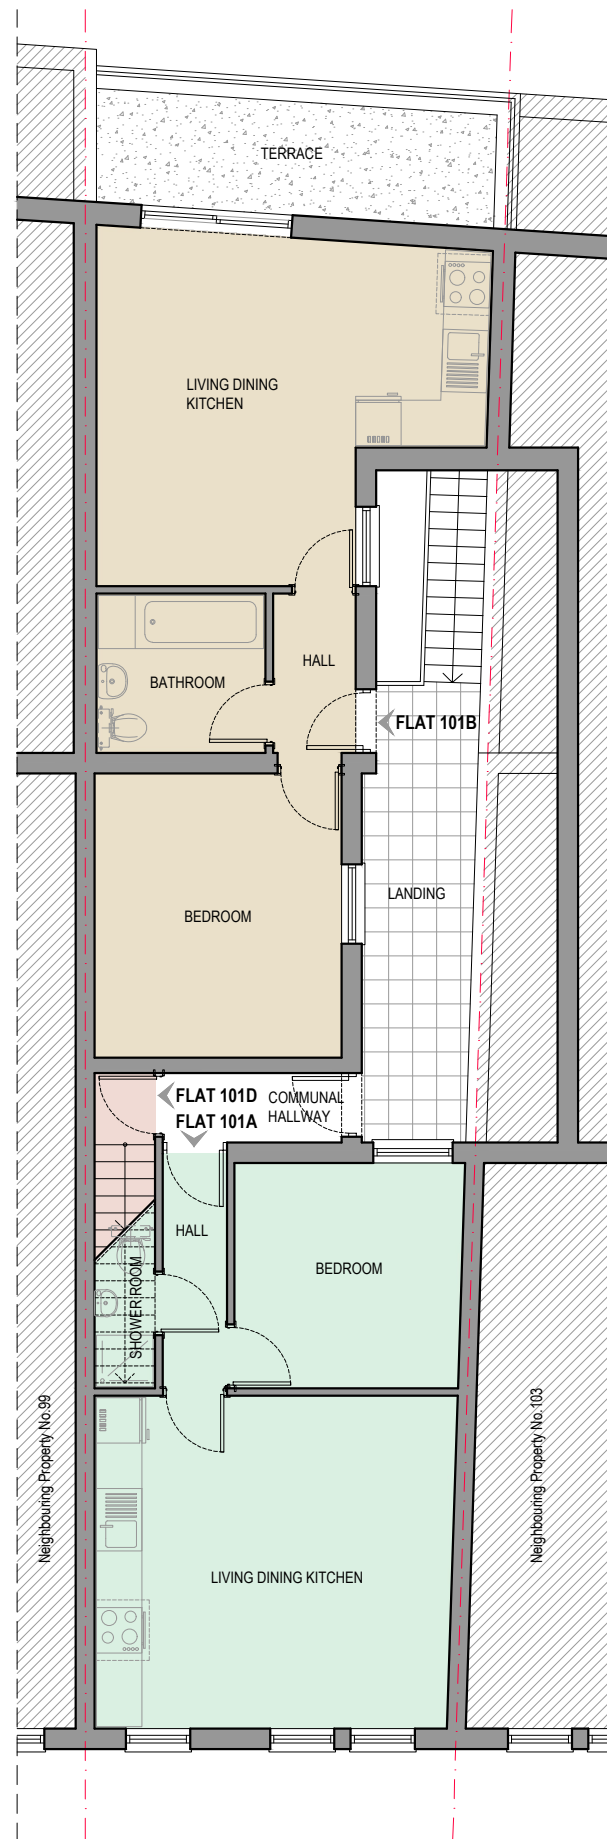

FIRST FLOOR PLAN
scale 1:100

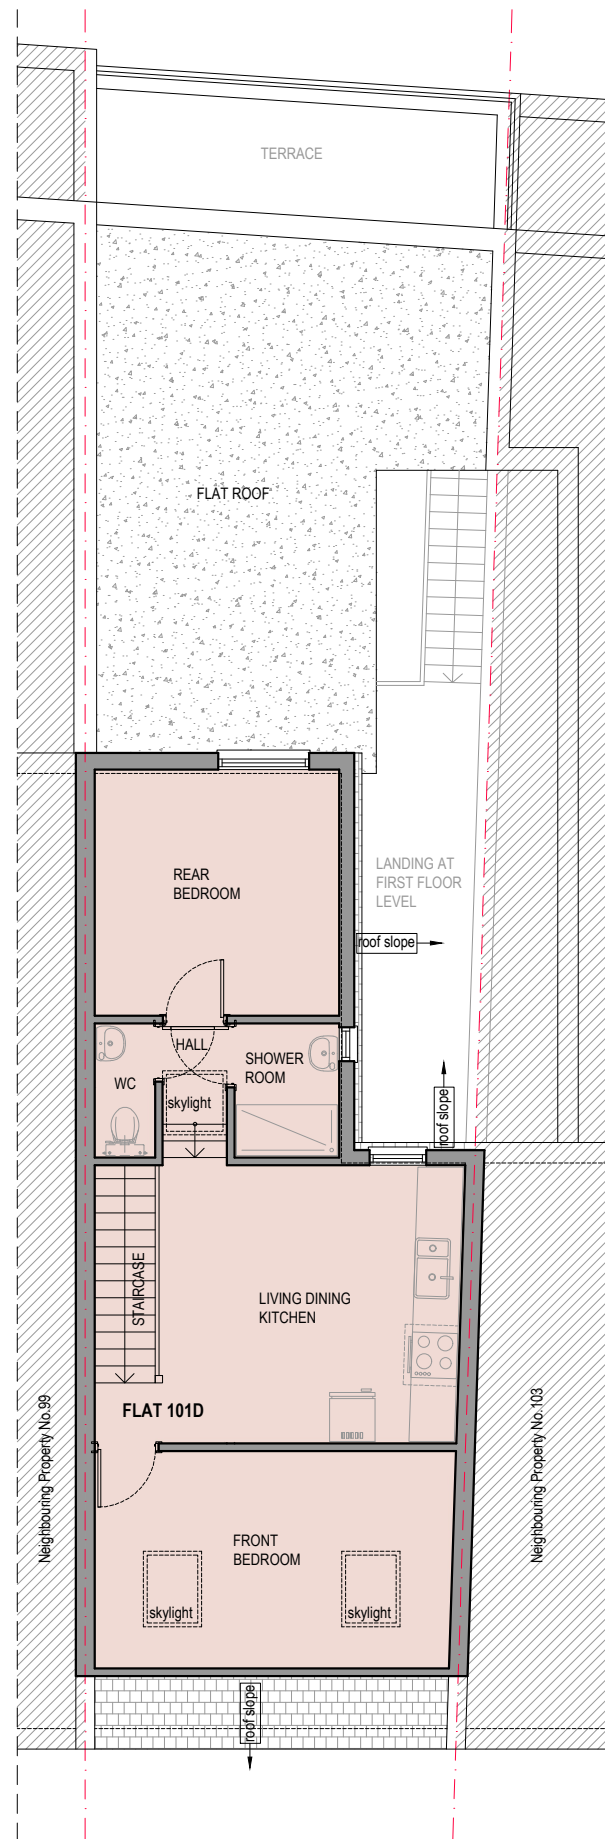

LOFT FLOOR PLAN
scale 1:100

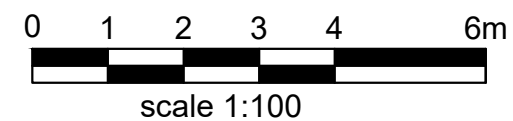

- Notes
- 1- This drawing is prepared solely for design and planning submission purposes. It is not intended or suitable for either Building Regulations or Construction purposes and should not be used for such.
 - 2- All Dimensions are in millimeters.
 - 3- Dimensions are not to be scaled directly from drawings other than for Planning Purposes.
 - 4- All dimensions are to be checked on site and the Architect is to be informed of any discrepancies before construction commences.
 - 5- All references to drawings refer to current revision of that drawing.
 - 6- The Copyright of this drawing belongs to Archpl Ltd.



WALLS / CEILINGS LEGEND:

- EXISTING WALLS / CEILINGS
- PROPOSED WALLS / CEILINGS
- WALLS / PARTITION TO BE REMOVED

LINES / HATCHES LEGEND:

- REMOVING INTERVENTIONS
- PROPOSED INTERVENTIONS
- NEIGHBORING PROPERTIES
- AREAS WHICH ARE NOT SUBJECT OF THE CURRENT APPLICATION
- BOUNDARY

FLATS LEGEND:

- FLAT 101A
- FLAT 101B
- FLAT 101C
- FLAT 101D

Rev.	Date	Revisions
PLANNING		
 ARCH ARCHITECTURAL DESIGN STUDIO 400 West Green Road, West Green, London, N15 3PX Tel: 07842410527 Web: www.archpl.co.uk		
Client Mr Okkes Sako		
Project 101 A, B, C, D Broad Lane, London, N15 4DW		
Scale	1/100 @A3	Date 07/2026
Drawn By	RG	Checked By AEC
Project No.	Drawing No.	Revision
26061	A101	-
Drawing title		
Floor Plans		