



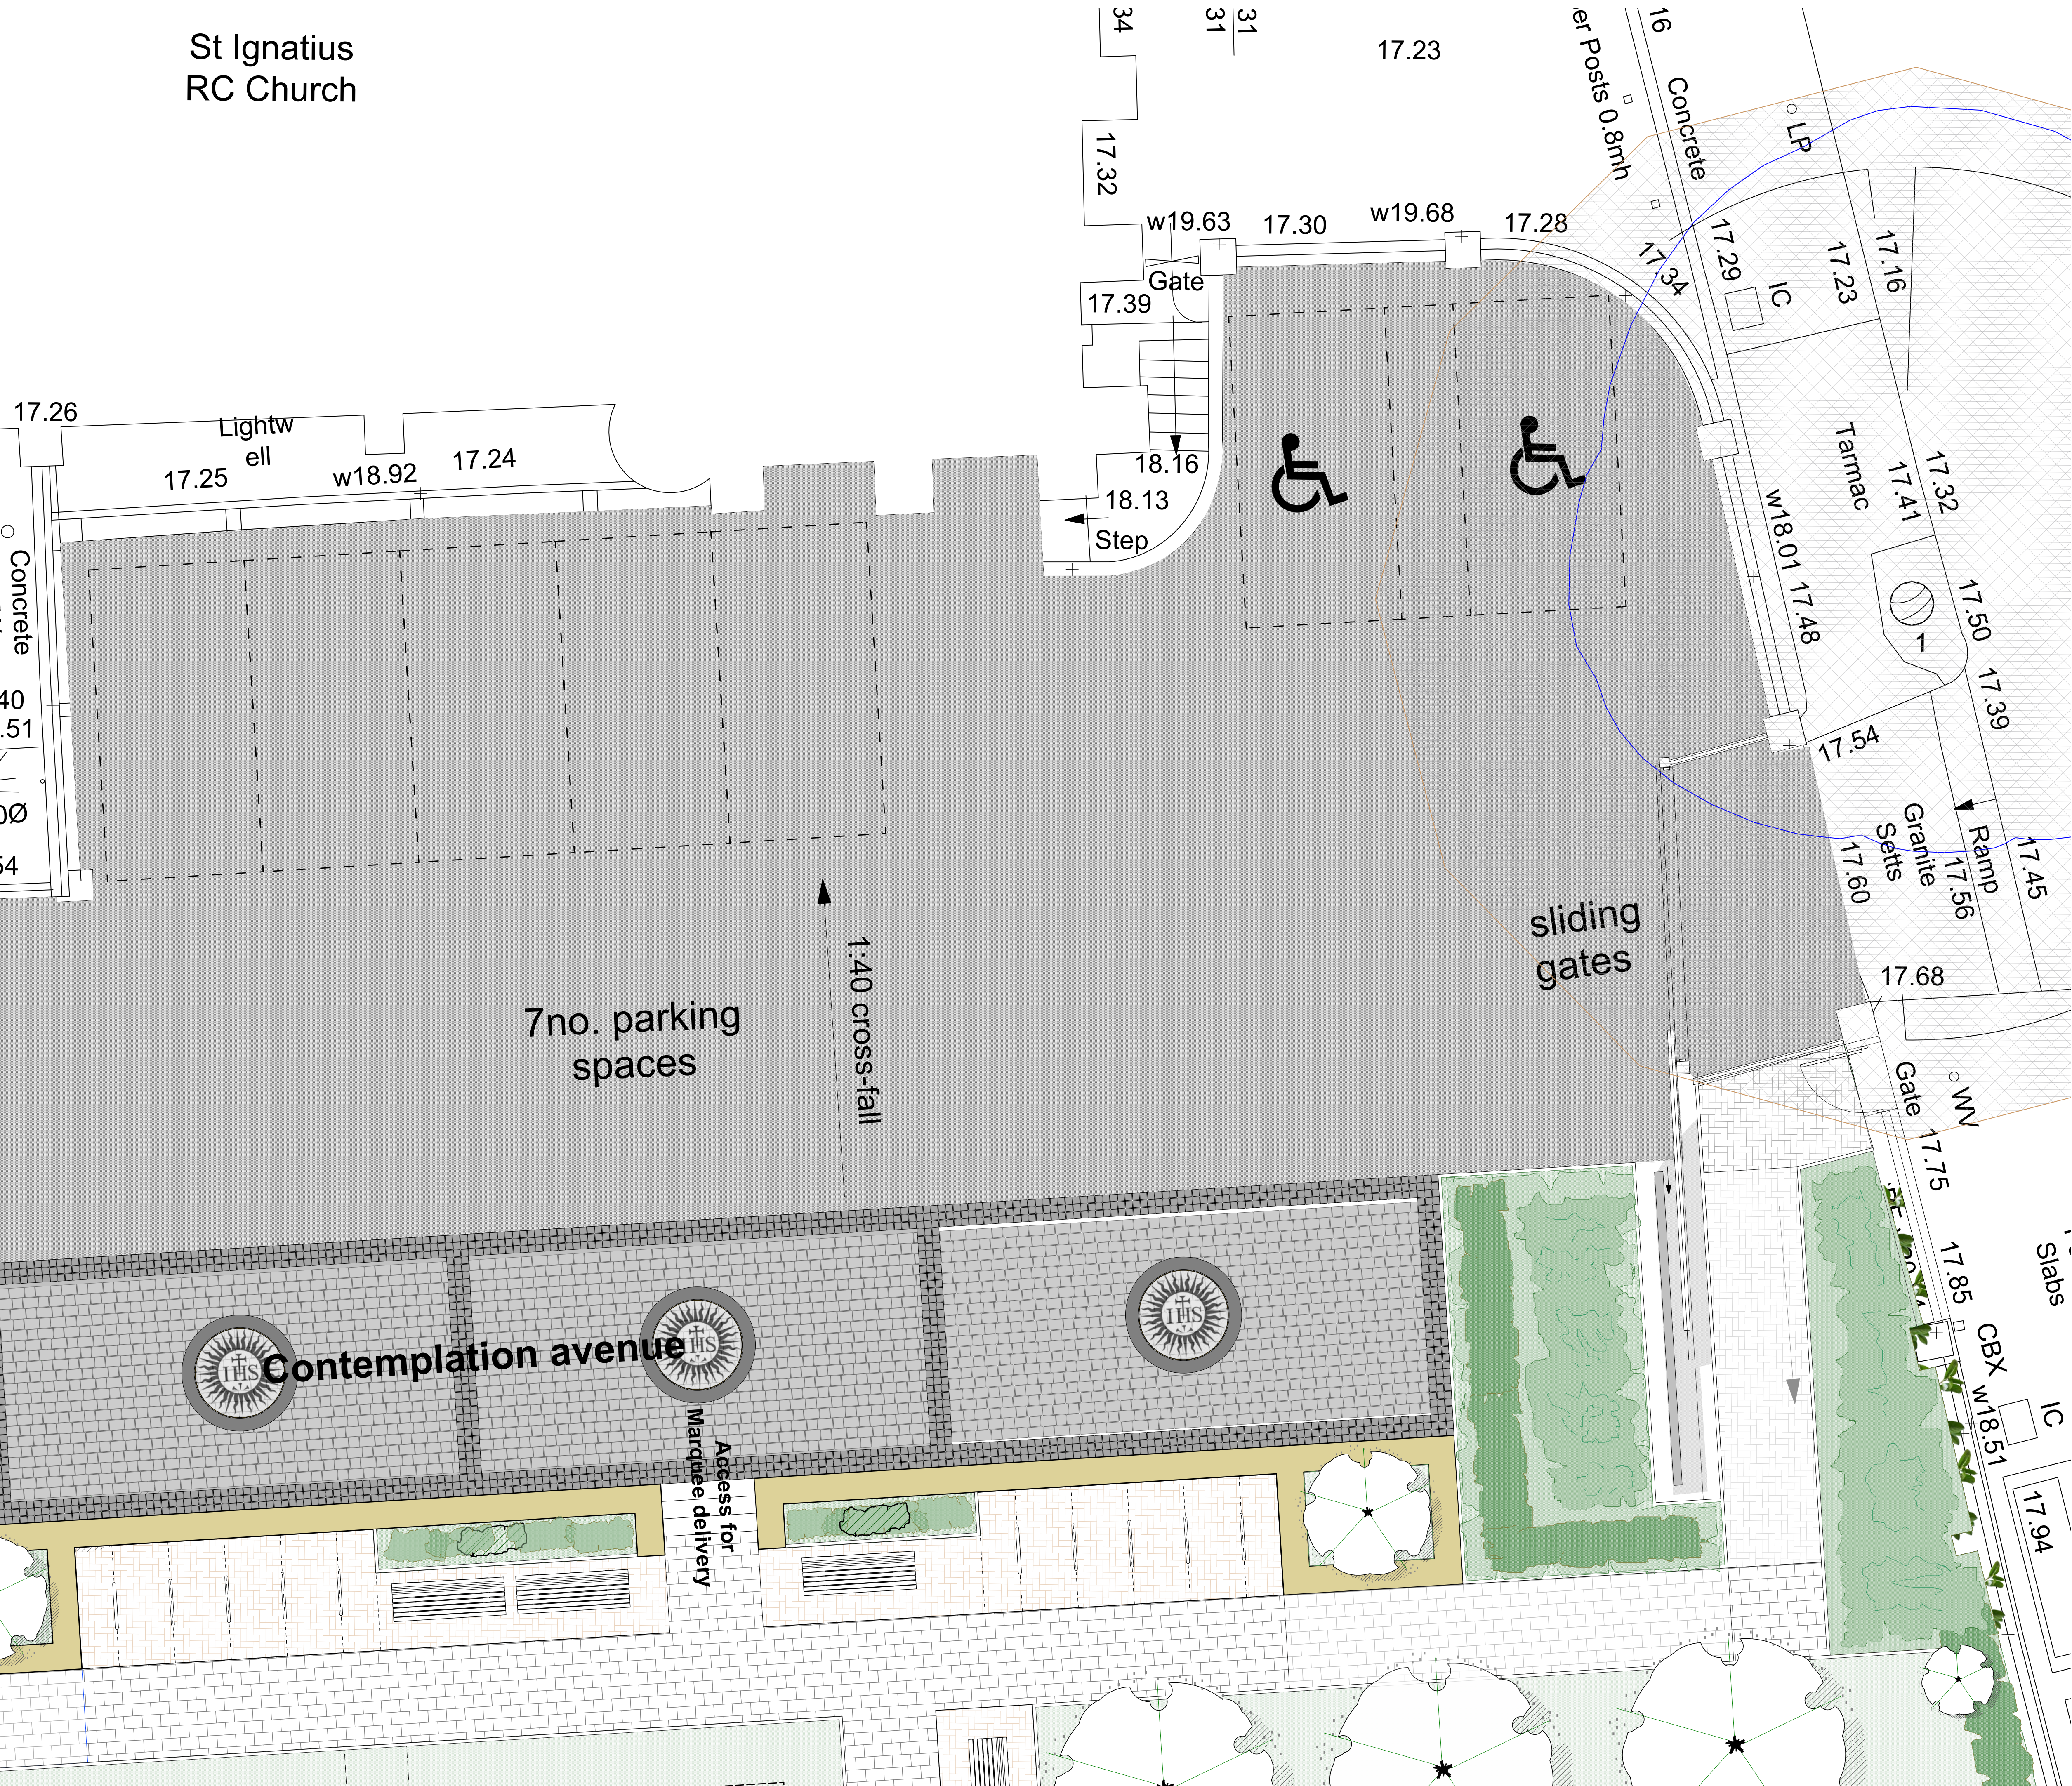

St Ignatius
RC Church

Parking Schedule	
General parking spaces	5
Disabled parking spaces	2
Total parking spaces	7

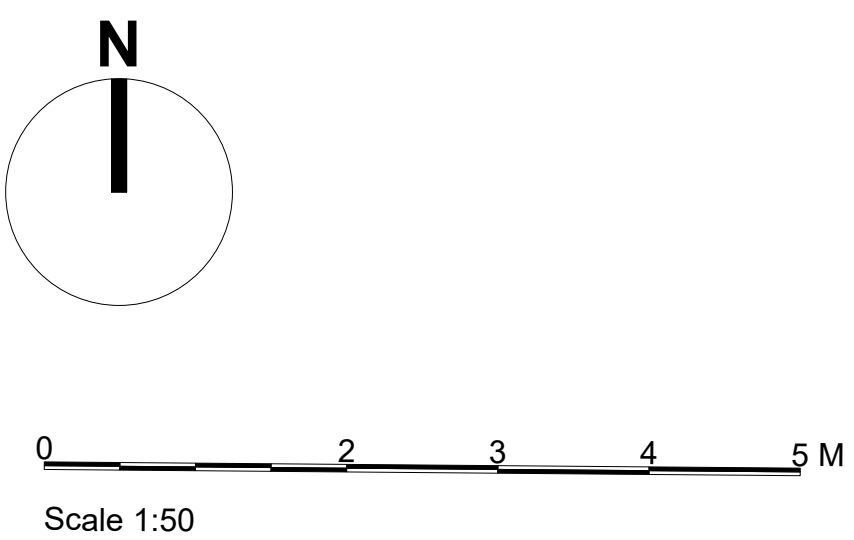

NMA PLANNING

Project title		Kyle Smart Associates The Barn, Sewell, Dunstable Bedfordshire LU6 1RP telephone 01582 690222 www.kylesmartassociates.co.uk Chartered Architects	
Stamford Hill Open area			
Drawing title			
Proposed Site Plan Car Park			
Drawing no.	23031wd2.05	Rev	
Scale	Date	Drawn by	Checked by
1:50@A1	Aug - 26	OP	CS