


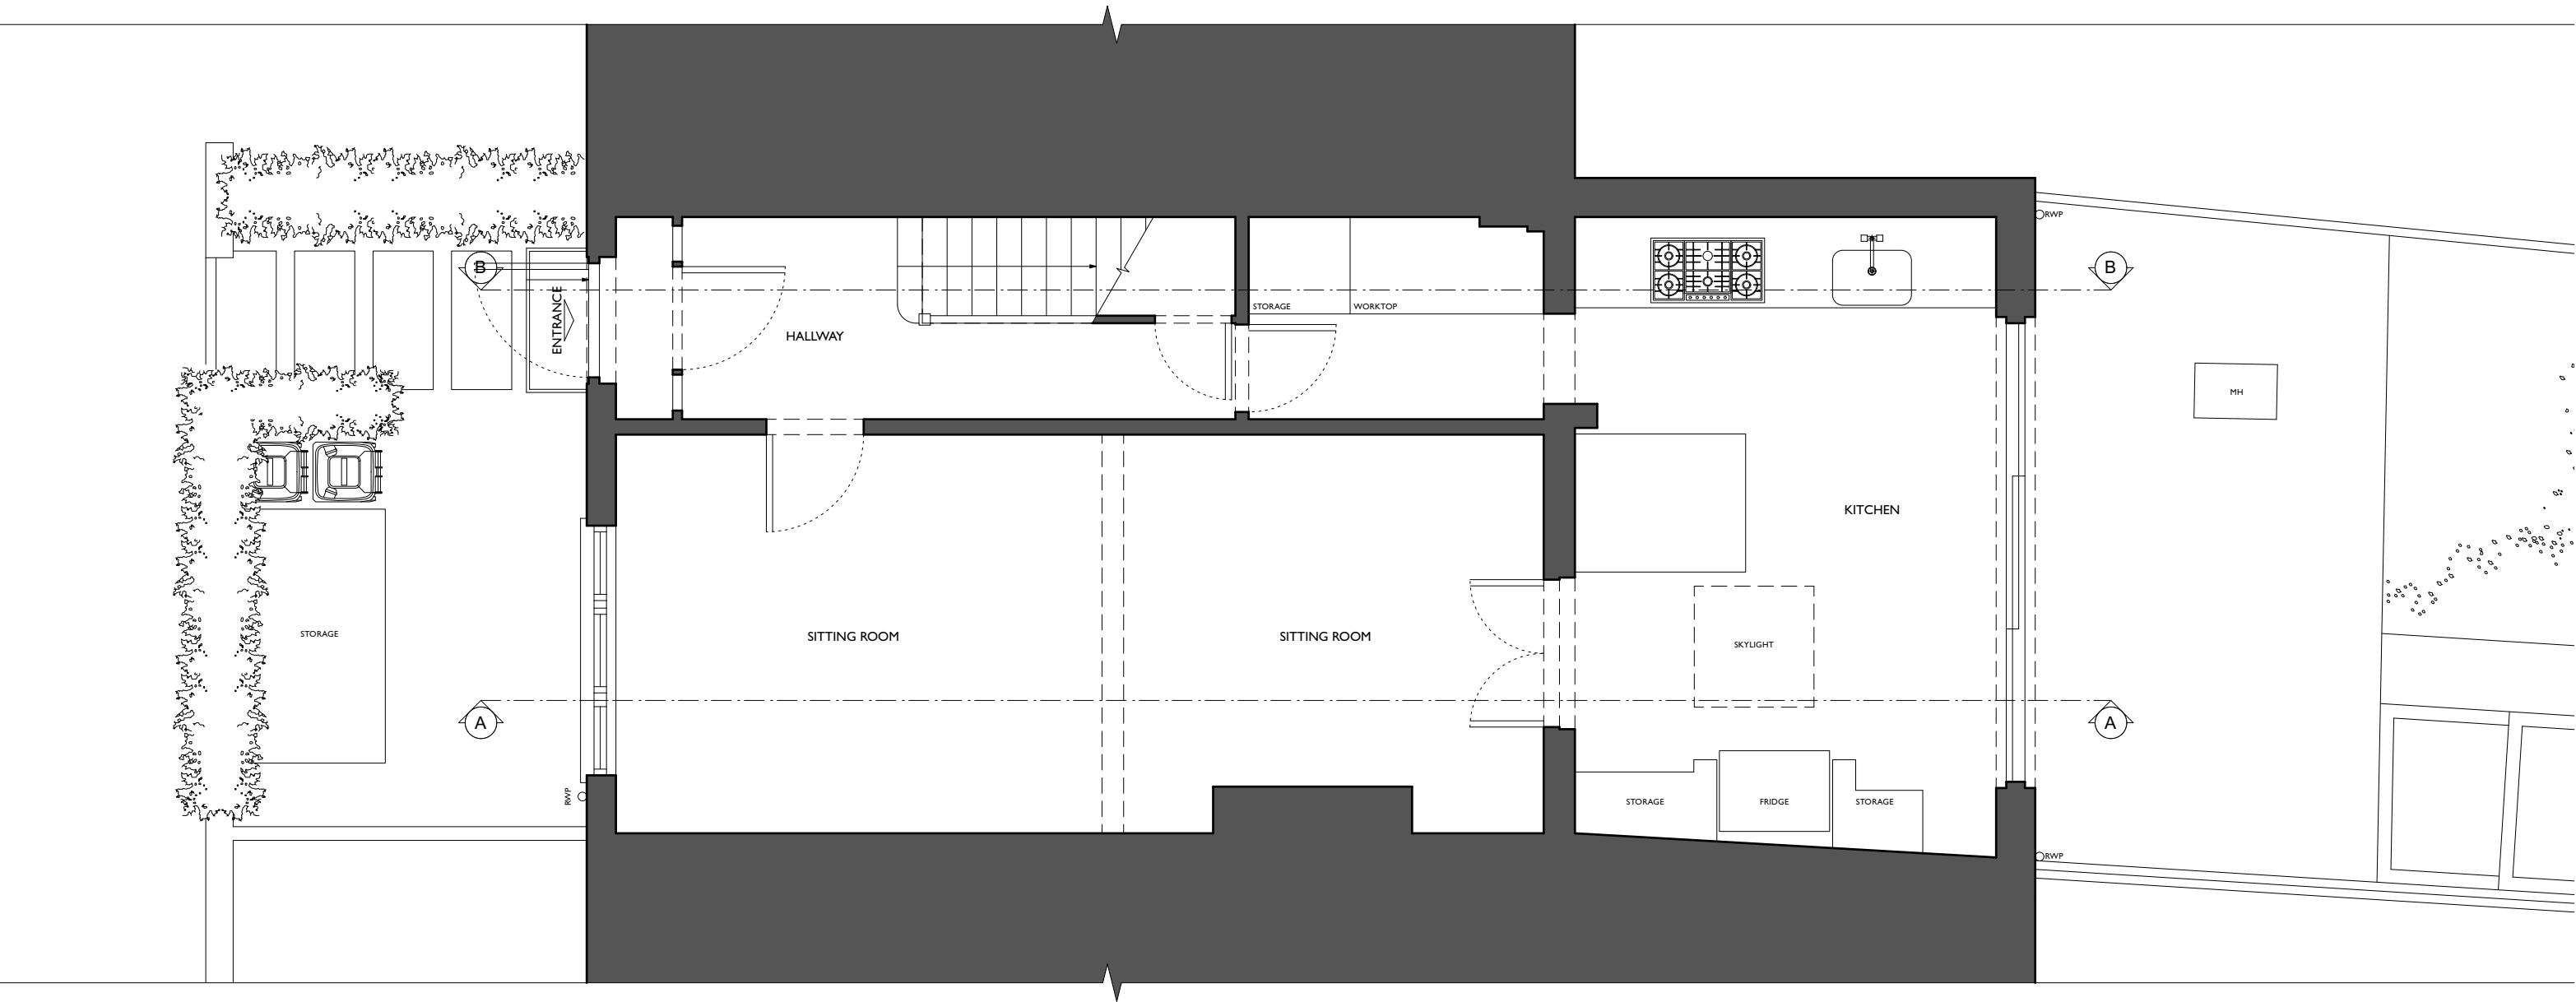

1. This drawing has been based upon a measured survey drawing by others. As a result, the precision of the dimensions indicated is dependent upon the information supplied.
2. This drawing is prepared solely for design and planning submission purposes. It is not intended or suitable for either Building regulations or Construction purposes and should not be used for such.
3. All dimensions to be checked on site before any work commences or any materials are ordered.
4. All drawings to be read in conjunction with structural engineer's details & calculations
5. All elements of structure to be sourced and constructed in accordance with the Structural Engineer's drawings.
6. All dimensions are in millimetres.
7. Drawings for planning purposes only.


Scale 1:50 in metres



Client: Eliza Mc Bride Blackmore & Rupert Green	Drawing title: Proposed ground floor level	Drawing issue: Planning Drawings
Project title: 17 Mount Pleasant Crescent, London N4 4HP	Scale: 1:50@A3	Date: June 2026
Project number: 0653	Drawing number: P101	Drawn by: MV Checked by: SM

SHACKLEWELL
ARCHITECTS

Email : sara@shacklewellsarchitects.com
Tel : 0779 354 7033

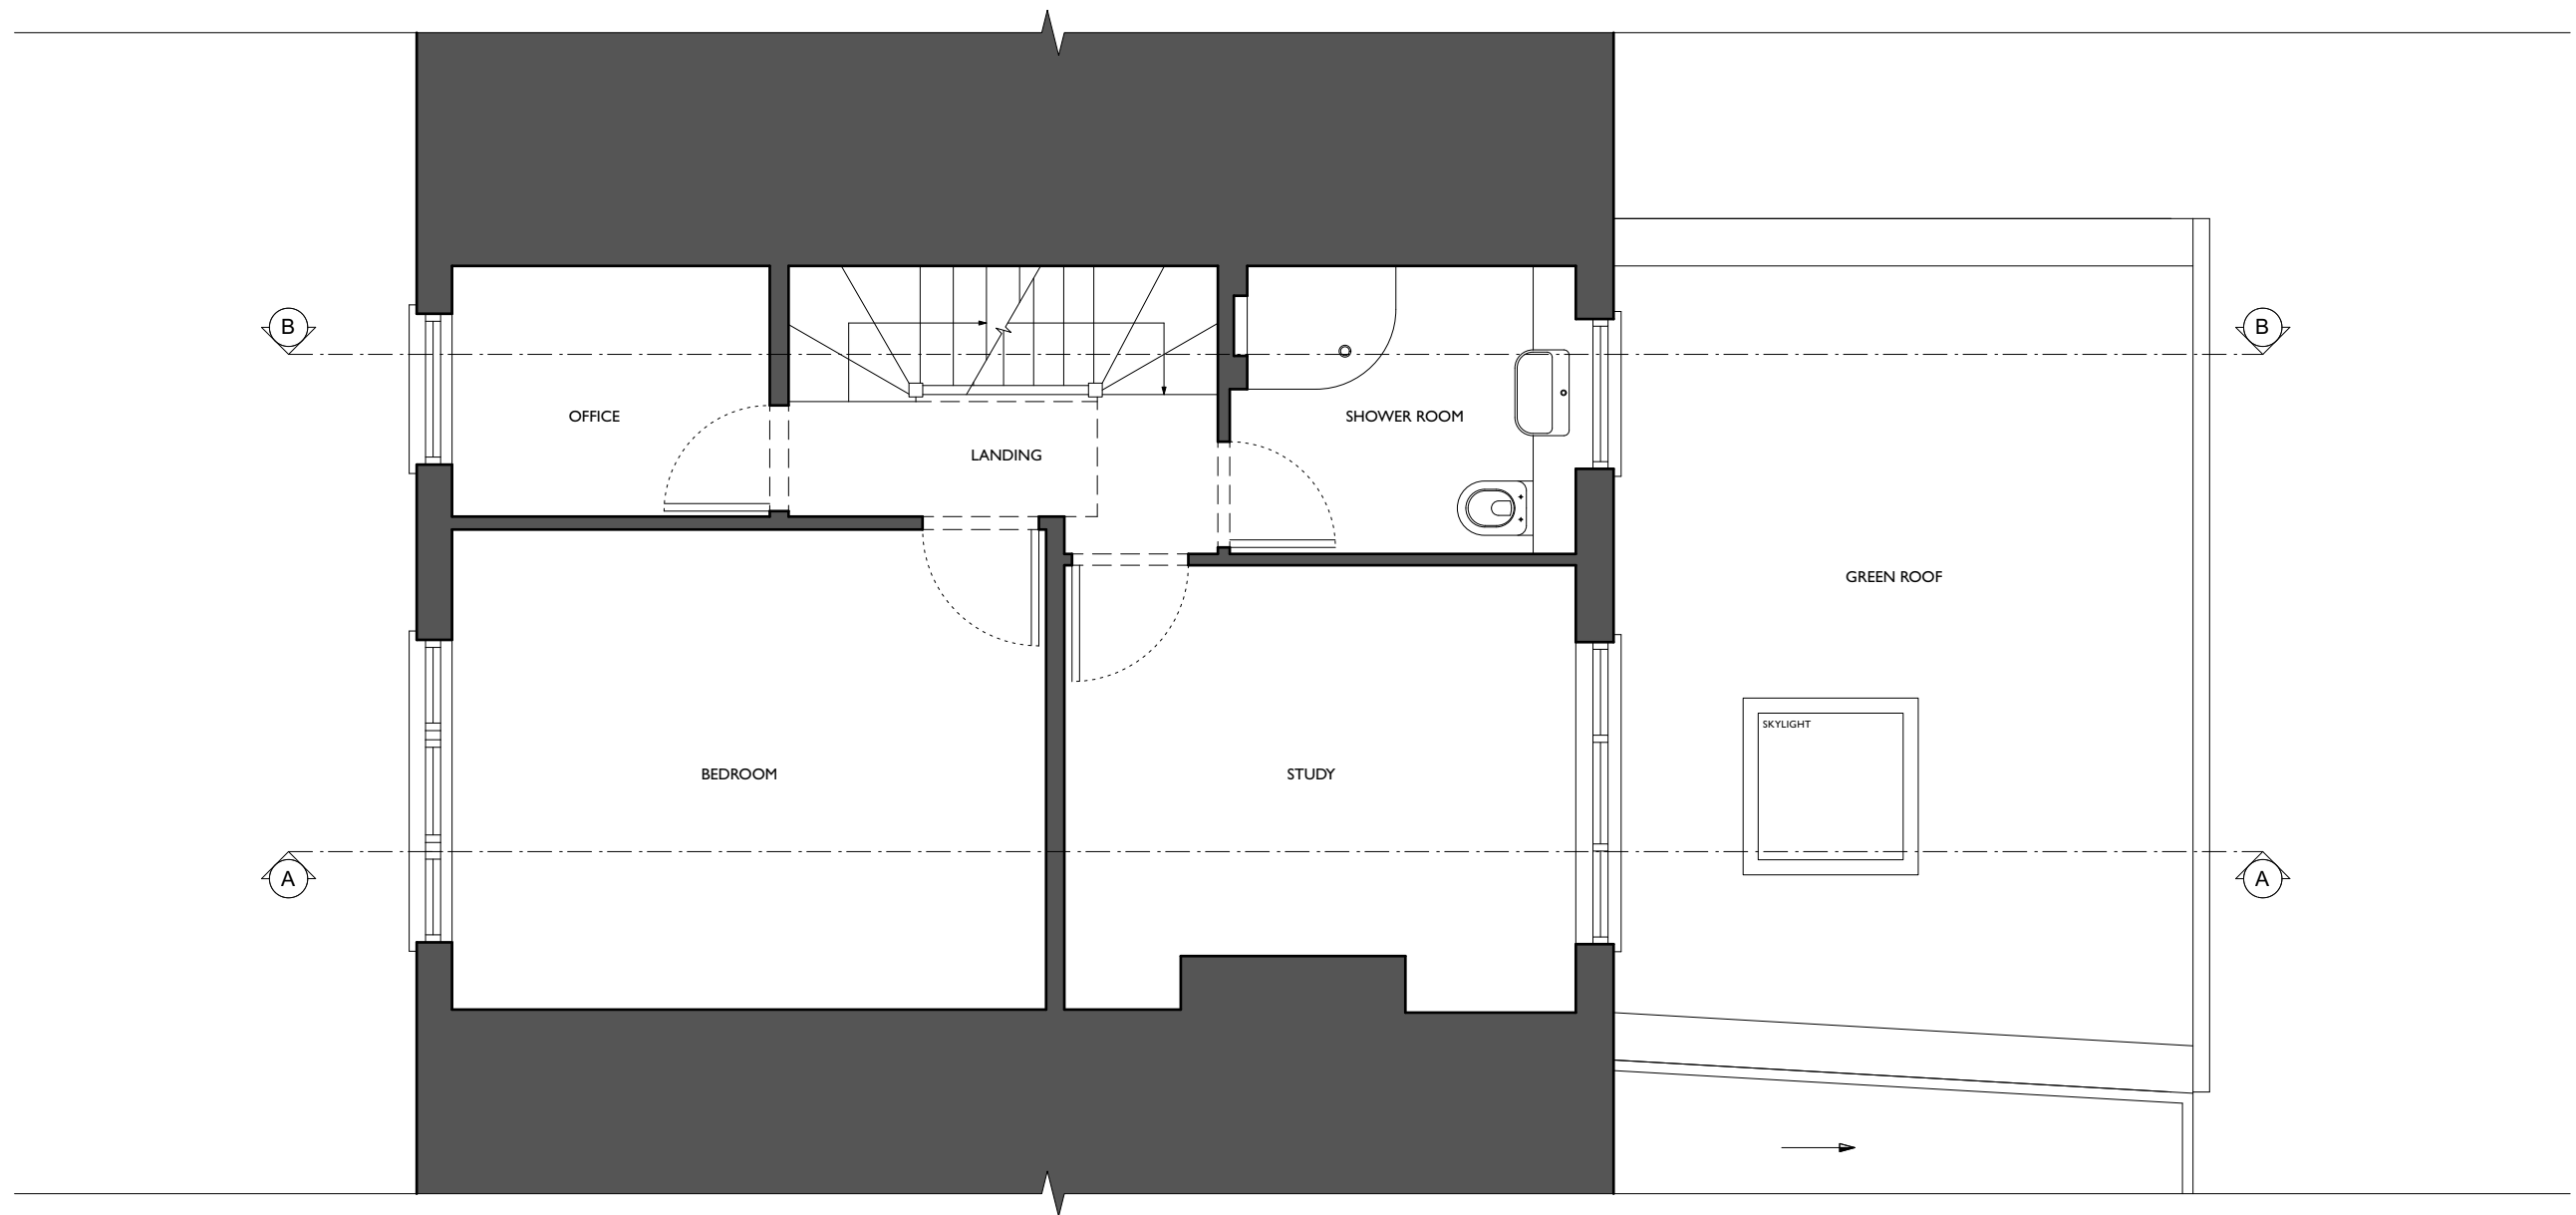

1. This drawing has been based upon a measured survey drawing by others. As a result, the precision of the dimensions indicated is dependent upon the information supplied.
2. This drawing is prepared solely for design and planning submission purposes. It is not intended or suitable for either Building regulations or Construction purposes and should not be used for such.
3. All dimensions to be checked on site before any work commences or any materials are ordered.
4. All drawings to be read in conjunction with structural engineer's details & calculations
5. All elements of structure to be sourced and constructed in accordance with the Structural Engineer's drawings.
6. All dimensions are in millimetres.
7. Drawings for planning purposes only.

Scale 1:50 in metres



Client:
Eliza Mc Bride Blackmore & Rupert Green

Drawing title:
Proposed first floor level

Drawing issue:
Planning Drawings

Project title:
17 Mount Pleasant Crescent, London N4 4HP

Scale:
1:50@A3

Date:
June 2026


Project number:
0653

Drawing number:
P102

Drawn by: MV
Checked by: SM

SHACKLEWELL
ARCHITECTS

Email : sara@shacklewellsarchitects.com
Tel : 0779 354 7033

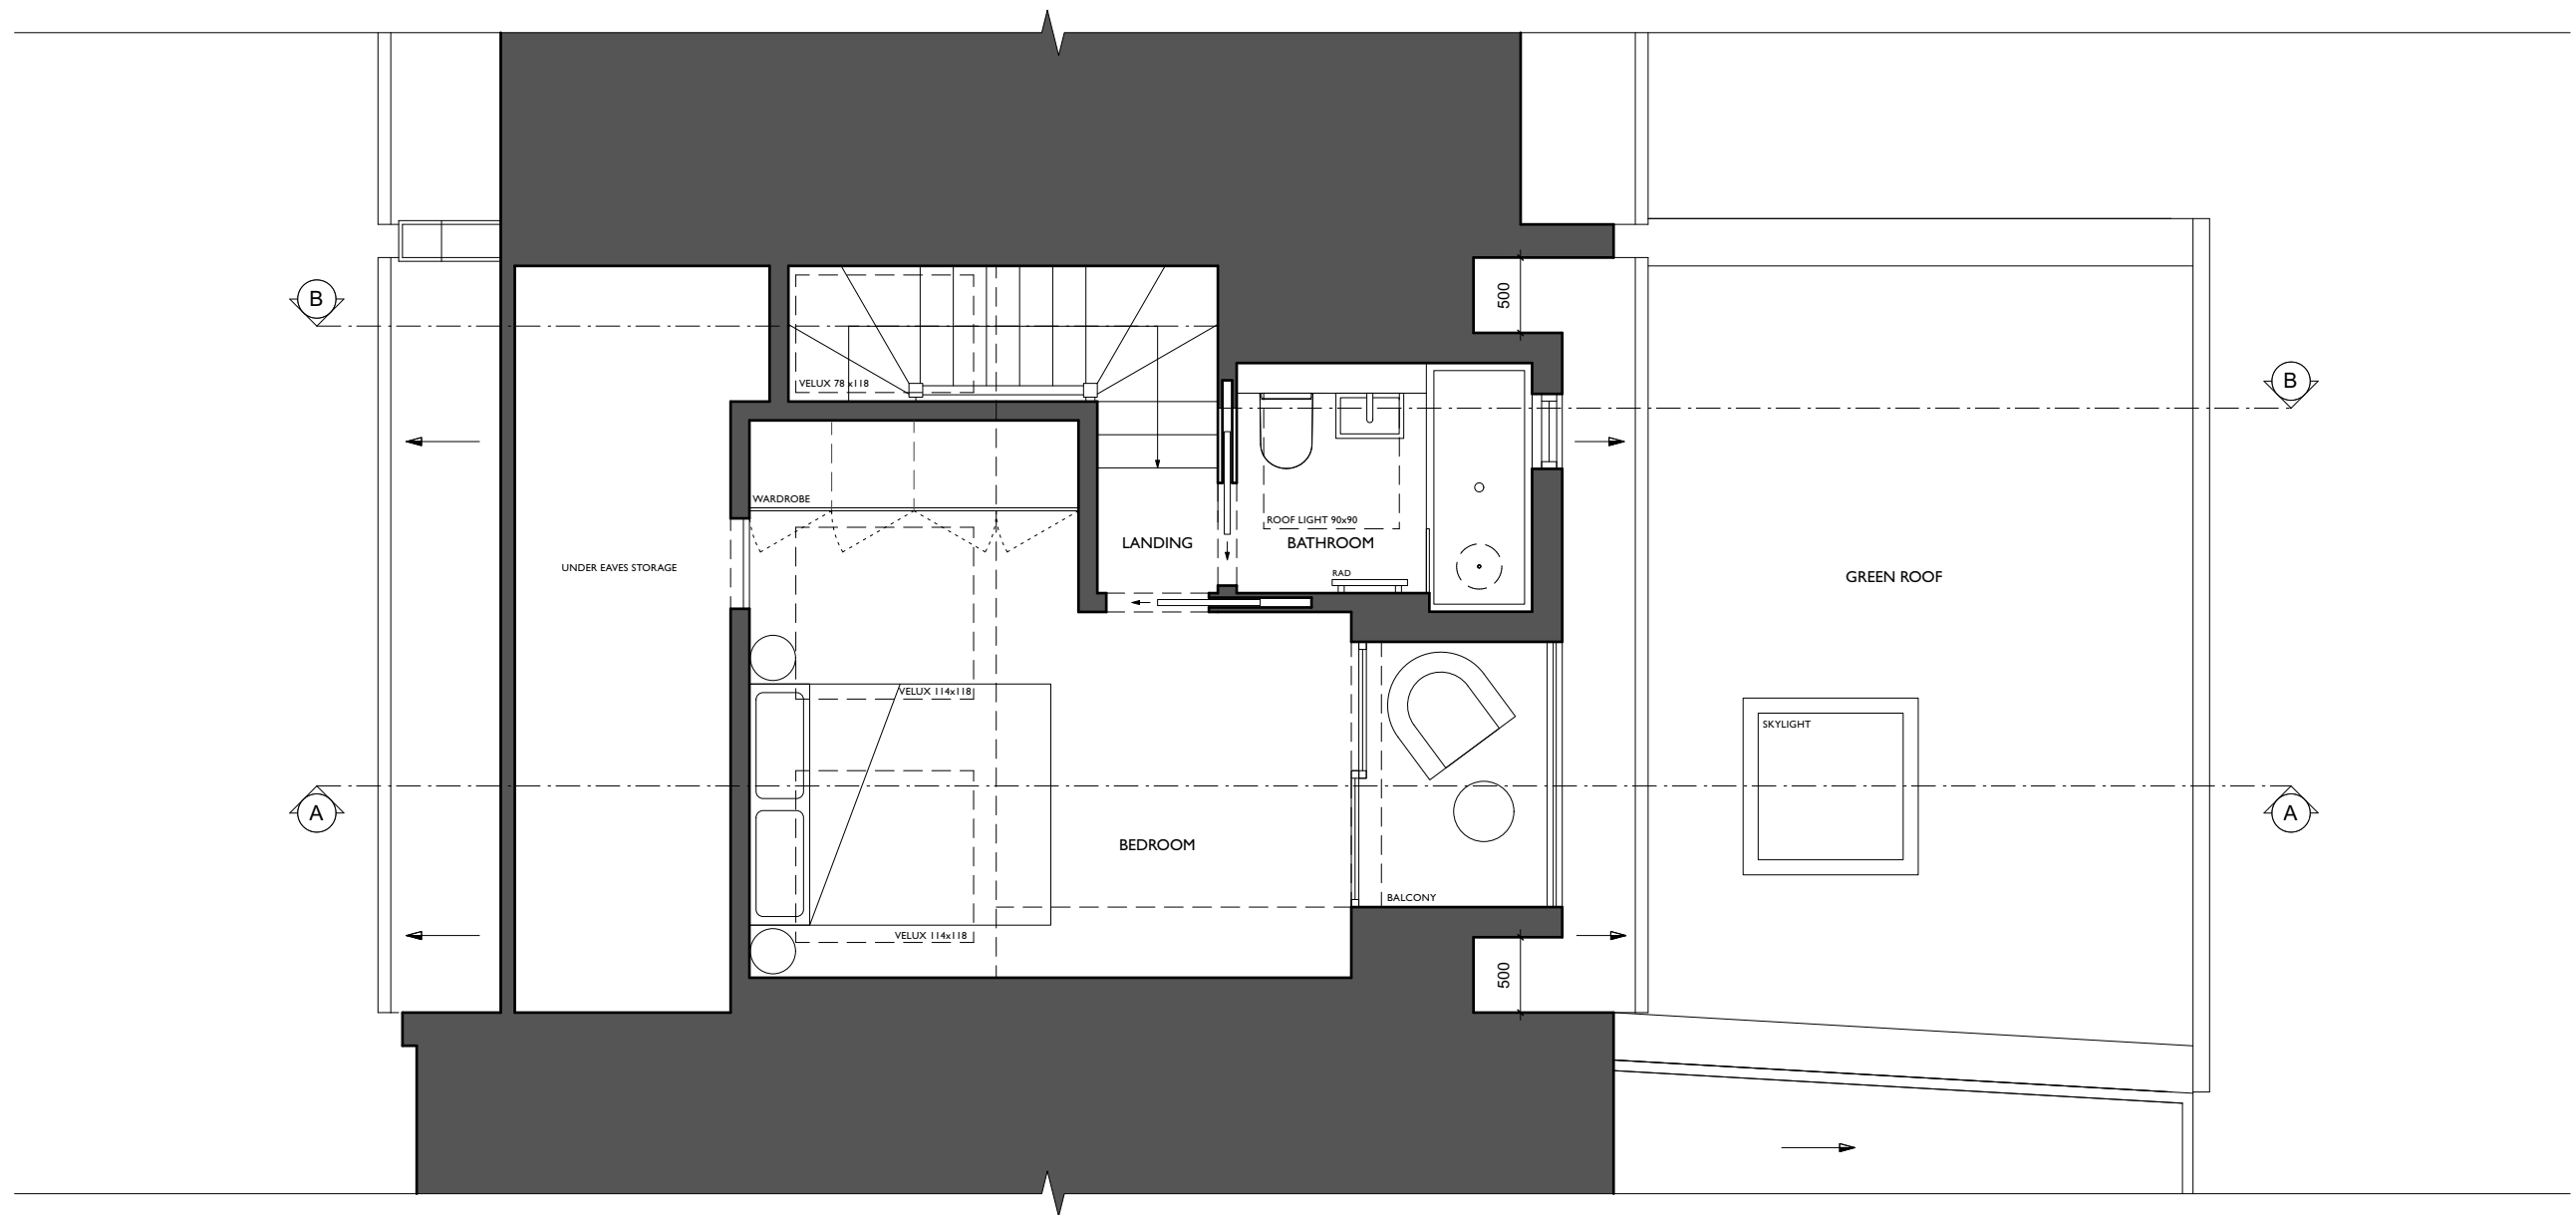

1. This drawing has been based upon a measured survey drawing by others. As a result, the precision of the dimensions indicated is dependent upon the information supplied.
2. This drawing is prepared solely for design and planning submission purposes. It is not intended or suitable for either Building regulations or Construction purposes and should not be used for such.
3. All dimensions to be checked on site before any work commences or any materials are ordered.
4. All drawings to be read in conjunction with structural engineer's details & calculations
5. All elements of structure to be sourced and constructed in accordance with the Structural Engineer's drawings.
6. All dimensions are in millimetres.
7. Drawings for planning purposes only.

Scale 1:50 in metres



Client:
Eliza Mc Bride Blackmore & Rupert Green

Drawing title:
Proposed loft floor level

Drawing issue:
Planning Drawings

Project title:
17 Mount Pleasant Crescent, London N4 4HP

Scale:
1:50@A3

Date:
June 2026


Project number:
0653

Drawing number:
P103

Drawn by: MV
Checked by: SM

SHACKLEWELL
ARCHITECTS

Email : sara@shacklewellsarchitects.com
Tel : 0779 354 7033

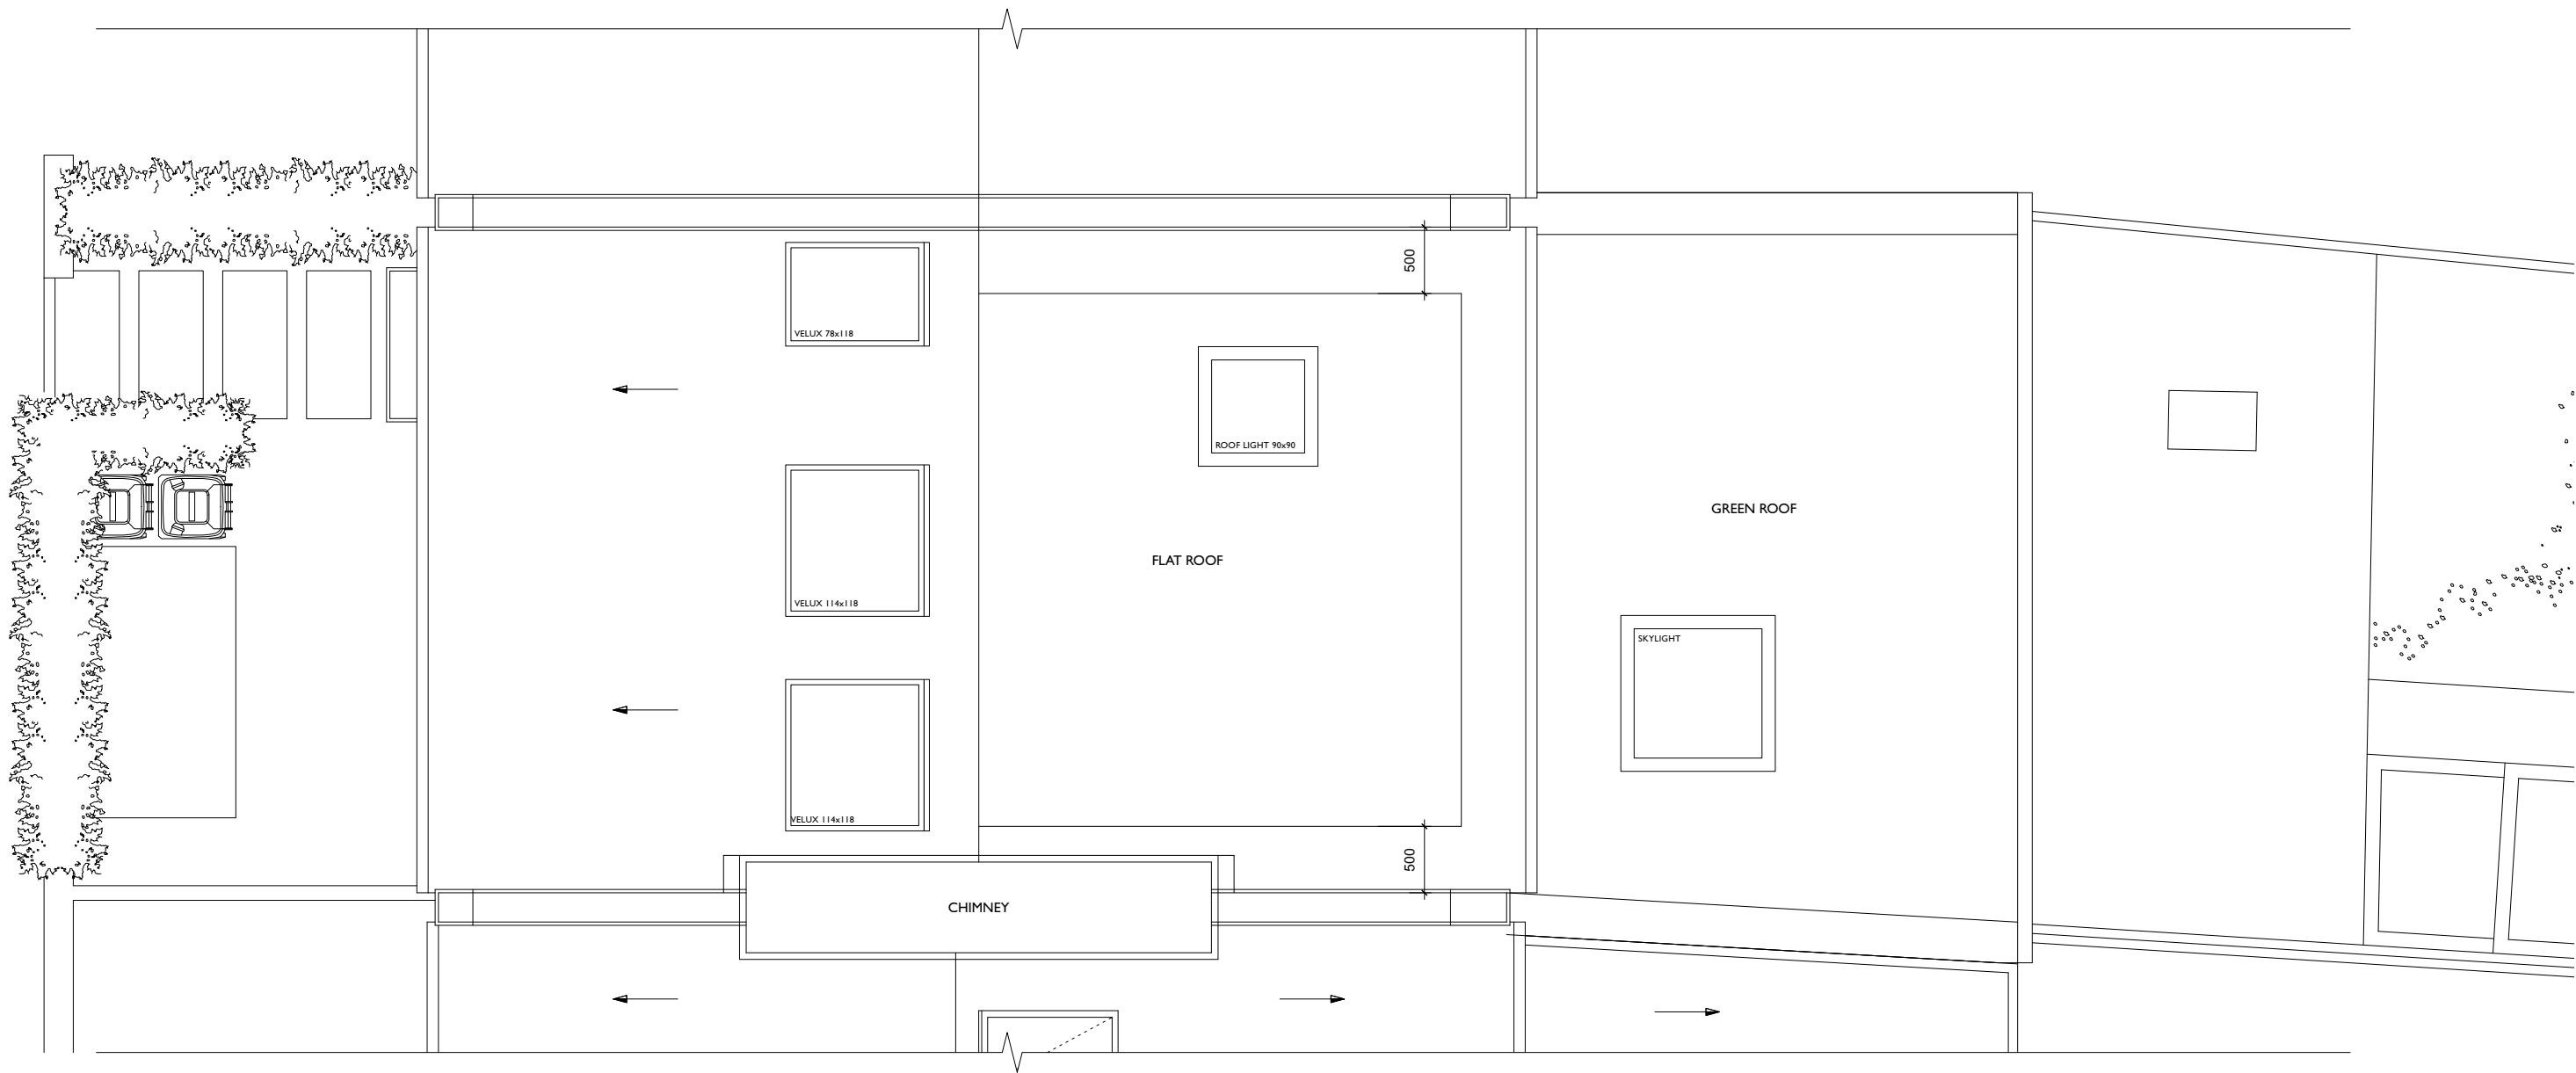

1. This drawing has been based upon a measured survey drawing by others. As a result, the precision of the dimensions indicated is dependent upon the information supplied.
2. This drawing is prepared solely for design and planning submission purposes. It is not intended or suitable for either Building regulations or Construction purposes and should not be used for such.
3. All dimensions to be checked on site before any work commences or any materials are ordered.
4. All drawings to be read in conjunction with structural engineer's details & calculations
5. All elements of structure to be sourced and constructed in accordance with the Structural Engineer's drawings.
6. All dimensions are in millimetres.
7. Drawings for planning purposes only.


Scale 1:50 in metres



Client: Eliza Mc Bride Blackmore & Rupert Green	Drawing title: Proposed loft plan	Drawing issue: Planning Drawings
Project title: 17 Mount Pleasant Crescent, London N4 4HP	Scale: 1:50@A3	Date: June 2026
Project number: 0653	Drawing number: P104	Drawn by: MV Checked by: SM

SHACKLEWELL
ARCHITECTS

Email : sara@shacklewellsarchitects.com
Tel : 0779 354 7033

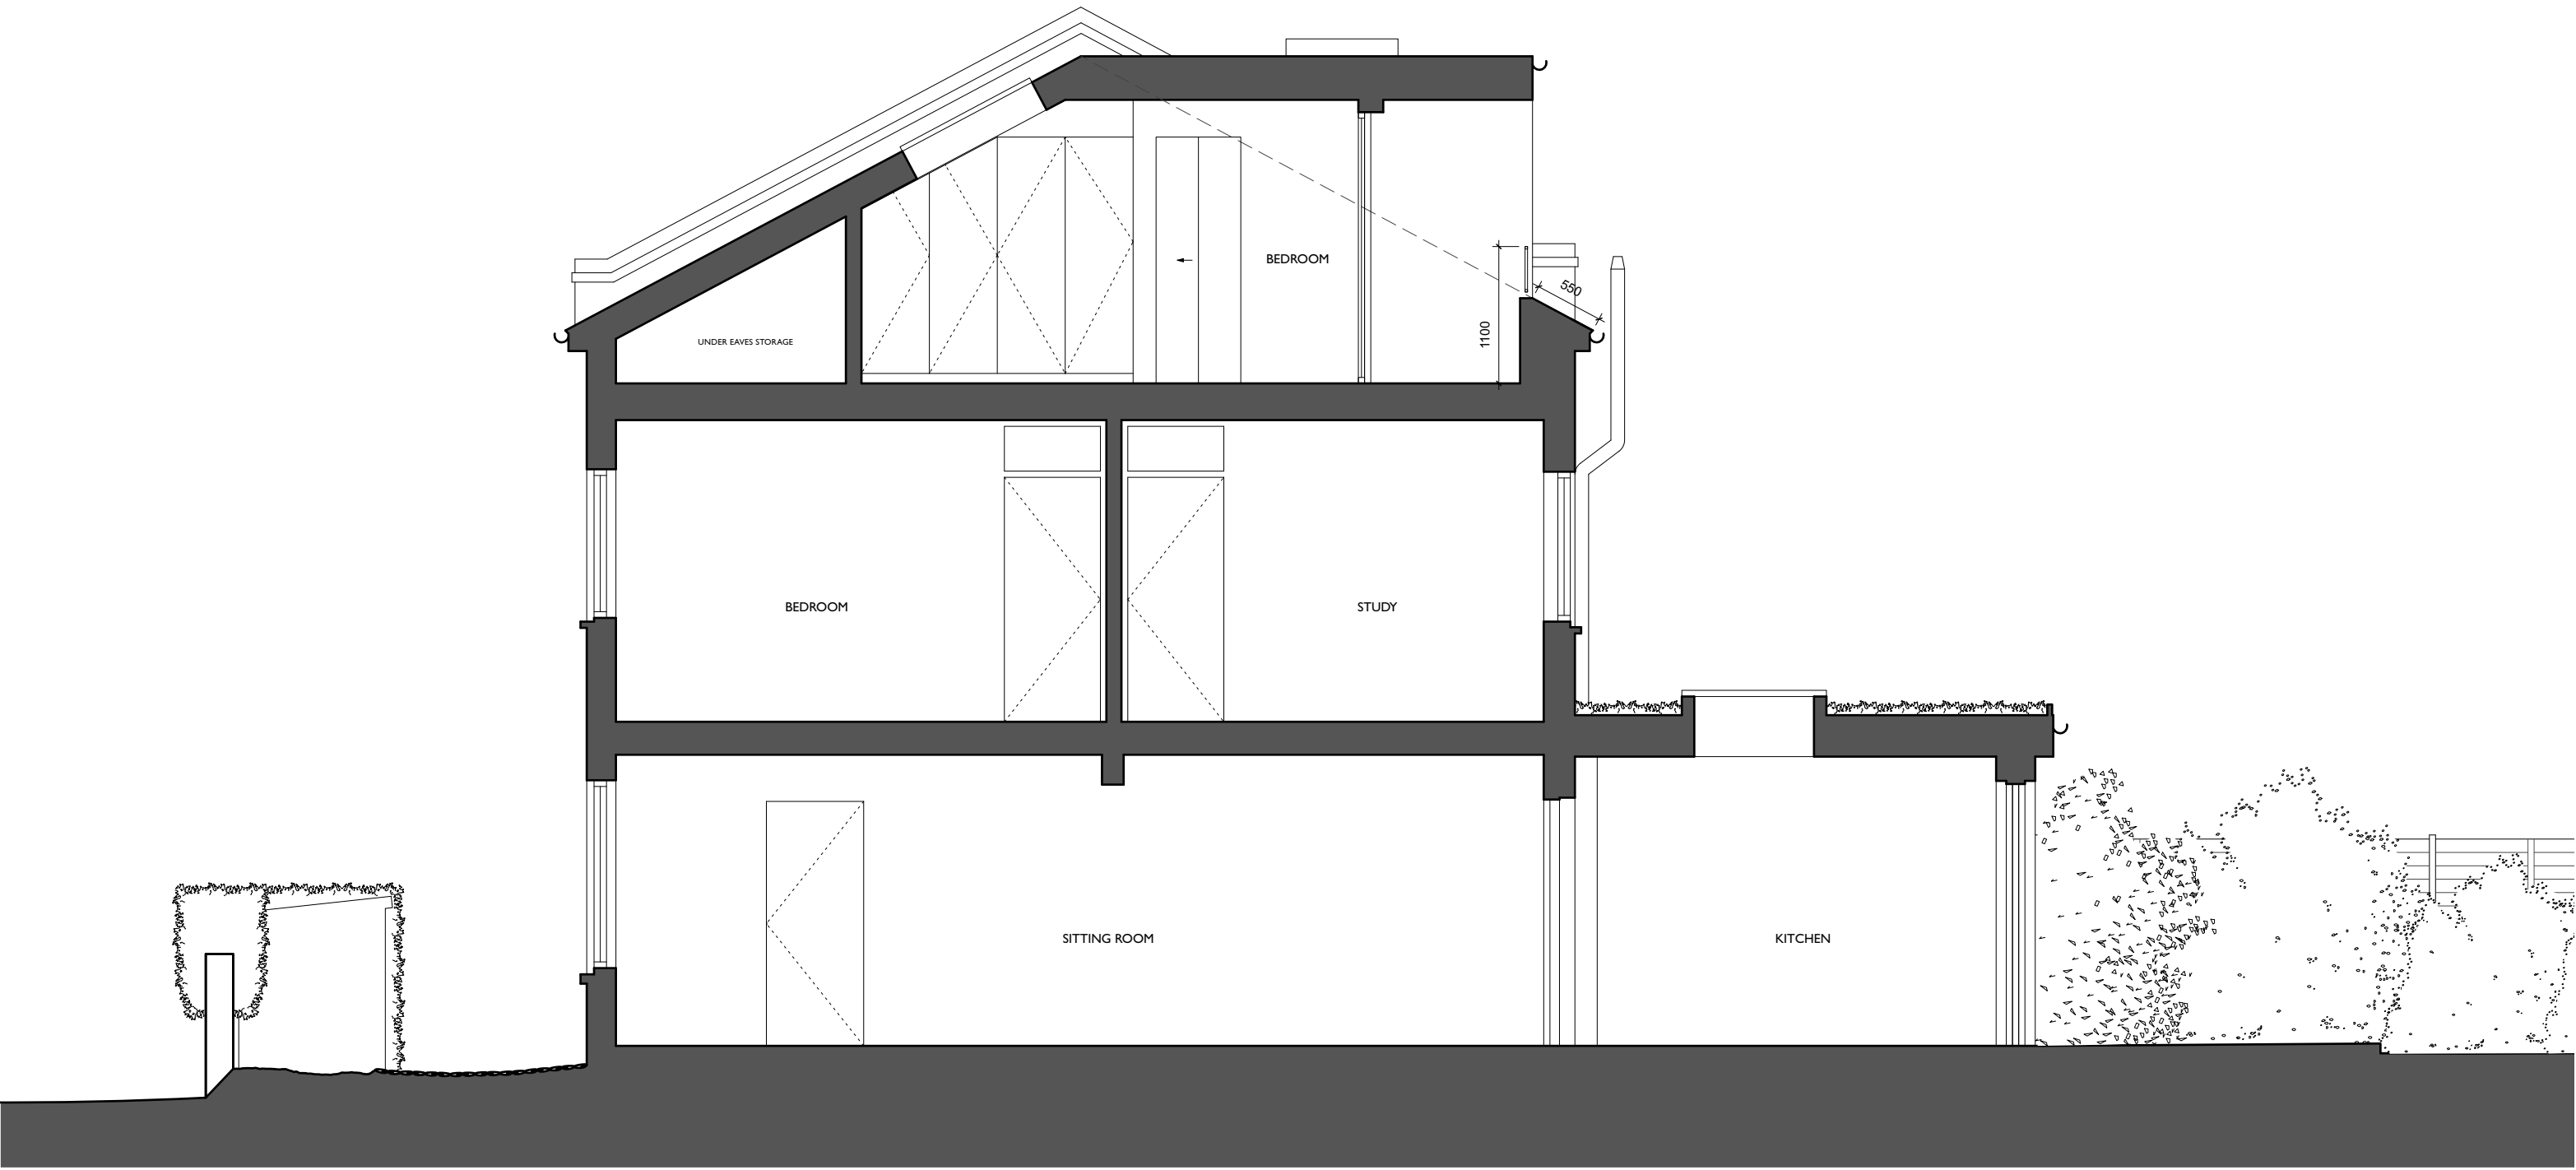

1. This drawing has been based upon a measured survey drawing by others. As a result, the precision of the dimensions indicated is dependent upon the information supplied.
2. This drawing is prepared solely for design and planning submission purposes. It is not intended or suitable for either Building regulations or Construction purposes and should not be used for such.
3. All dimensions to be checked on site before any work commences or any materials are ordered.
4. All drawings to be read in conjunction with structural engineer's details & calculations
5. All elements of structure to be sourced and constructed in accordance with the Structural Engineer's drawings.
6. All dimensions are in millimetres.
7. Drawings for planning purposes only.

Scale 1:50 in metres



Client:
Eliza Mc Bride Blackmore & Rupert Green

Drawing title:
Proposed section AA

Drawing issue:
Planning Drawings

Project title:
17 Mount Pleasant Crescent, London N4 4HP

Scale:
1:50@A3

Date:
June 2026


Project number:
0653

Drawing number:
P105

Drawn by: MV
Checked by: SM

SHACKLEWELL
ARCHITECTS

Email : sara@shacklewellarchitects.com
Tel : 0779 354 7033

 

- Scale 1:50 in metres



Drawing title:
Proposed section BB

Drawing issue:
Planning Drawings

Project title:
17 Mount Pleasant Crescent, London N4 4HP

Scale:
1:50@A3

Date:
June 2026

Project number:
0653

Drawing number:
P106

Drawn by: MV
Checked by: SM

SHACKLEWELL
— ARCHITECTS

Email : sara@shacklewellsarchitects.com
Tel : 0779 354 7033



1. This drawing has been based upon a measured survey drawing by others. As a result, the precision of the dimensions indicated is dependent upon the information supplied.
2. This drawing is prepared solely for design and planning submission purposes. It is not intended or suitable for either Building regulations or Construction purposes and should not be used for such.
3. All dimensions to be checked on site before any work commences or any materials are ordered.
4. All drawings to be read in conjunction with structural engineer's details & calculations
5. All elements of structure to be sourced and constructed in accordance with the Structural Engineer's drawings.
6. All dimensions are in millimetres.
7. Drawings for planning purposes only.

Scale 1:50 in metres



Client:
Eliza Mc Bride Blackmore & Rupert Green

Drawing title:
Proposed front elevation

Drawing issue:
Planning Drawings

Project title:
17 Mount Pleasant Crescent, London N4 4HP

Scale:
1:50@A3

Date:
June 2026

Project number:
0653

Drawing number:
P107

Drawn by: MV
Checked by: SM

SHACKLEWELL
ARCHITECTS

Email : sara@shacklewellsarchitects.com
Tel : 0779 354 7033



1. This drawing has been based upon a measured survey drawing by others. As a result, the precision of the dimensions indicated is dependent upon the information supplied.
2. This drawing is prepared solely for design and planning submission purposes. It is not intended or suitable for either Building regulations or Construction purposes and should not be used for such.
3. All dimensions to be checked on site before any work commences or any materials are ordered.
4. All drawings to be read in conjunction with structural engineer's details & calculations
5. All elements of structure to be sourced and constructed in accordance with the Structural Engineer's drawings.
6. All dimensions are in millimetres.
7. Drawings for planning purposes only.


Scale 1:50 in metres



Client: Eliza Mc Bride Blackmore & Rupert Green	Drawing title: Proposed rear elevation	Drawing issue: Planning Drawings
Project title: 17 Mount Pleasant Crescent, London N4 4HP	Scale: 1:50@A3	Date: June 2026
Project number: 0653	Drawing number: P108	Drawn by: MV Checked by: SM

SHACKLEWELL
ARCHITECTS

Email : sara@shacklewellsarchitects.com
Tel : 0779 354 7033

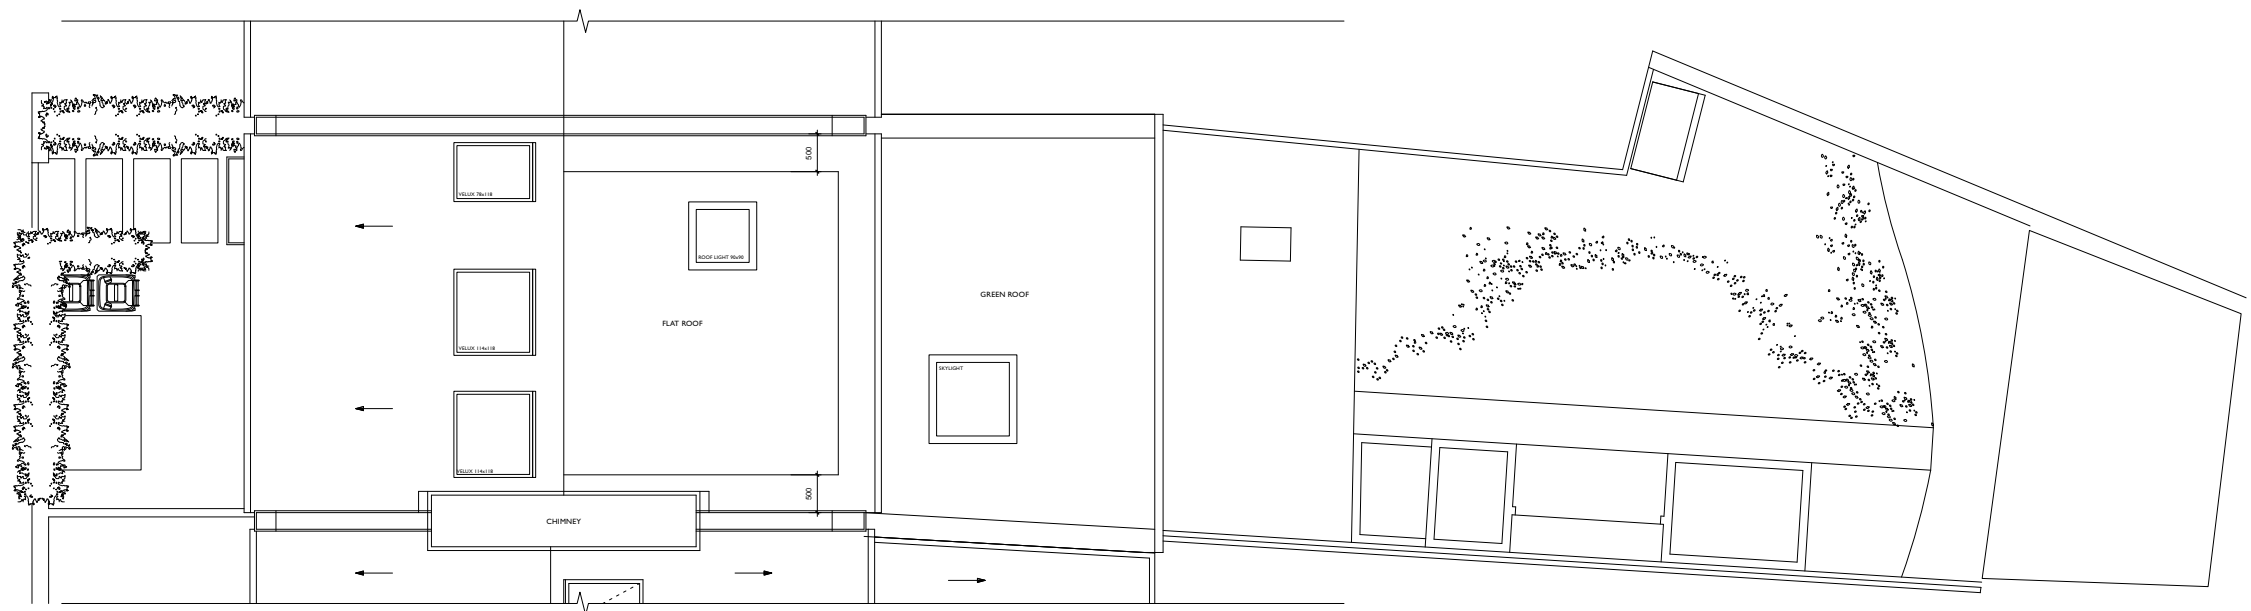

1. This drawing has been based upon a measured survey drawing by others. As a result, the precision of the dimensions indicated is dependent upon the information supplied.
2. This drawing is prepared solely for design and planning submission purposes. It is not intended or suitable for either Building regulations or Construction purposes and should not be used for such.
3. All dimensions to be checked on site before any work commences or any materials are ordered.
4. All drawings to be read in conjunction with structural engineer's details & calculations
5. All elements of structure to be sourced and constructed in accordance with the Structural Engineer's drawings.
6. All dimensions are in millimetres.
7. Drawings for planning purposes only.

Scale 1:100 in metres



Client: Eliza Mc Bride Blackmore & Rupert Green	Drawing title: Proposed site plan	Drawing issue: Planning Drawings
Project title: 17 Mount Pleasant Crescent, London N4 4HP	Scale: 1:100@A3	Date: June 2026
Project number: 0653	Drawing number: P109	Drawn by: MV Checked by: SM

SHACKLEWELL
ARCHITECTS

Email : sara@shacklewellarchitects.com
Tel : 0779 354 7033