



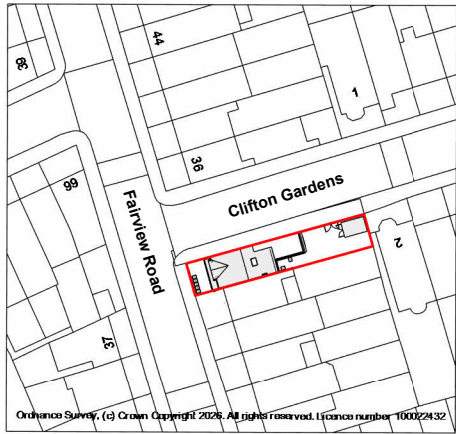


1 Os Map
1 : 1250

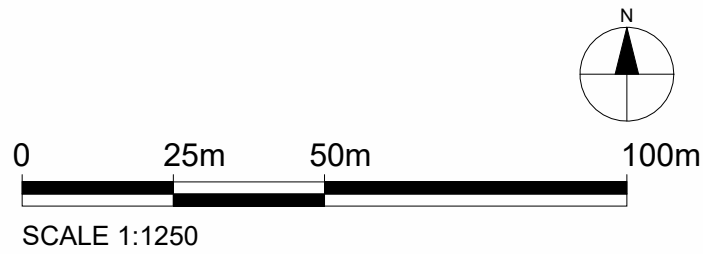


Property Boundary

Property Boundary Area= - 171.70 sqm

Property G.I.A= - 198.5sqm

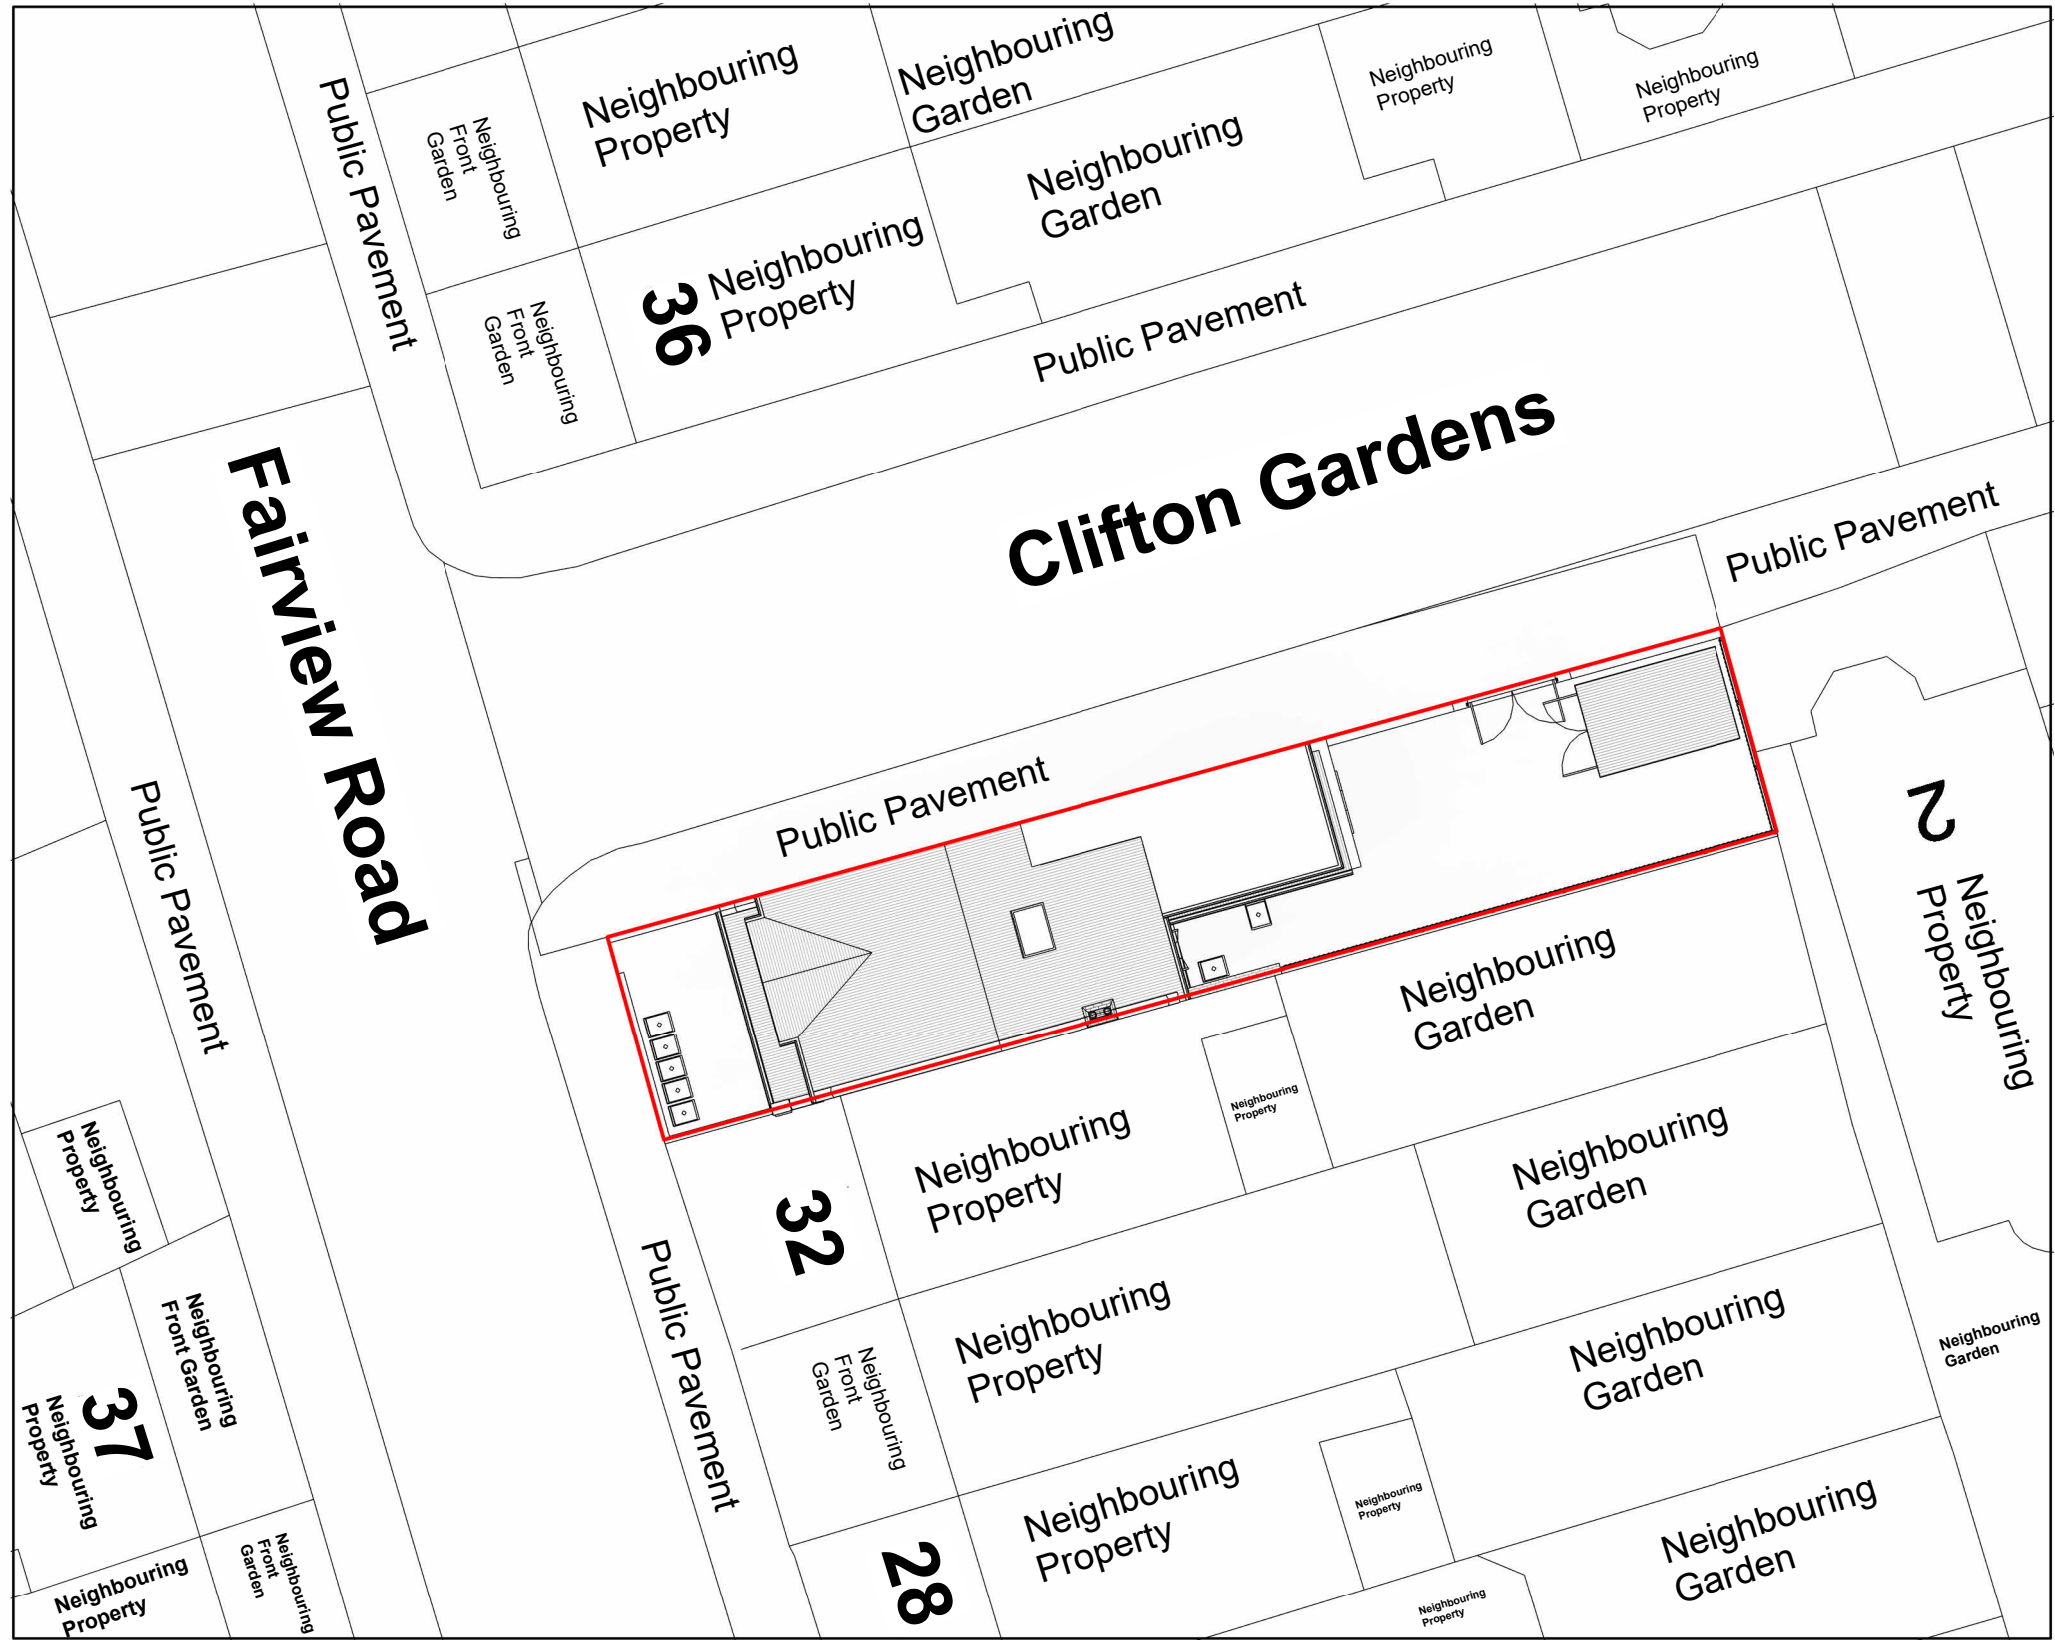

2 Location Plan
1 : 200

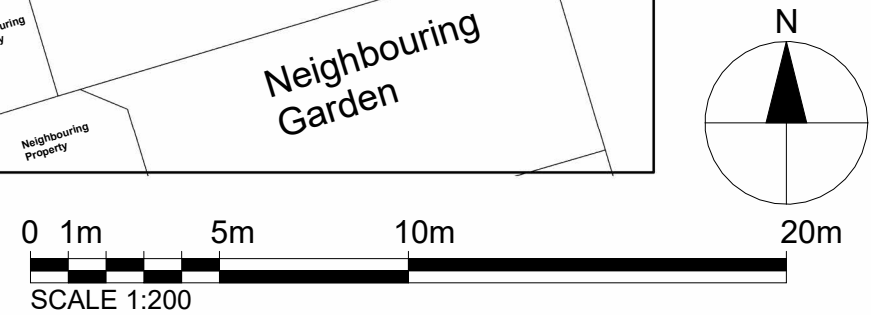


Notes.
Contractors must verify all dimensions at the site before comencing any work.
No construction work before Building Control approval and structural engineer confirmation.
Any discrepancies to be reported to Gridline.
All drawings are to be read in conjunction with all relevant drawings and specifications.

Project No.S				
REV	DATE	DESCRIPTION	BY	CH

PROJECT TITLE	
34 Fairview Road, Haringey, N15 6LL	
DATE	Project No.
July 2026	11981

DRAWING TITLE		
Proposed Os Map & Location Plan		
DRAWING No.	SCALE @ A3	Drawn by:
PR L001	As Indicated	Pedro Lemos

PLANNING SERVICES
Unit 9b, The High Cross Centre,
Fountainy Rd,
N15 4BE
TEL: 020 8802 3480
www.samplanning.co.uk

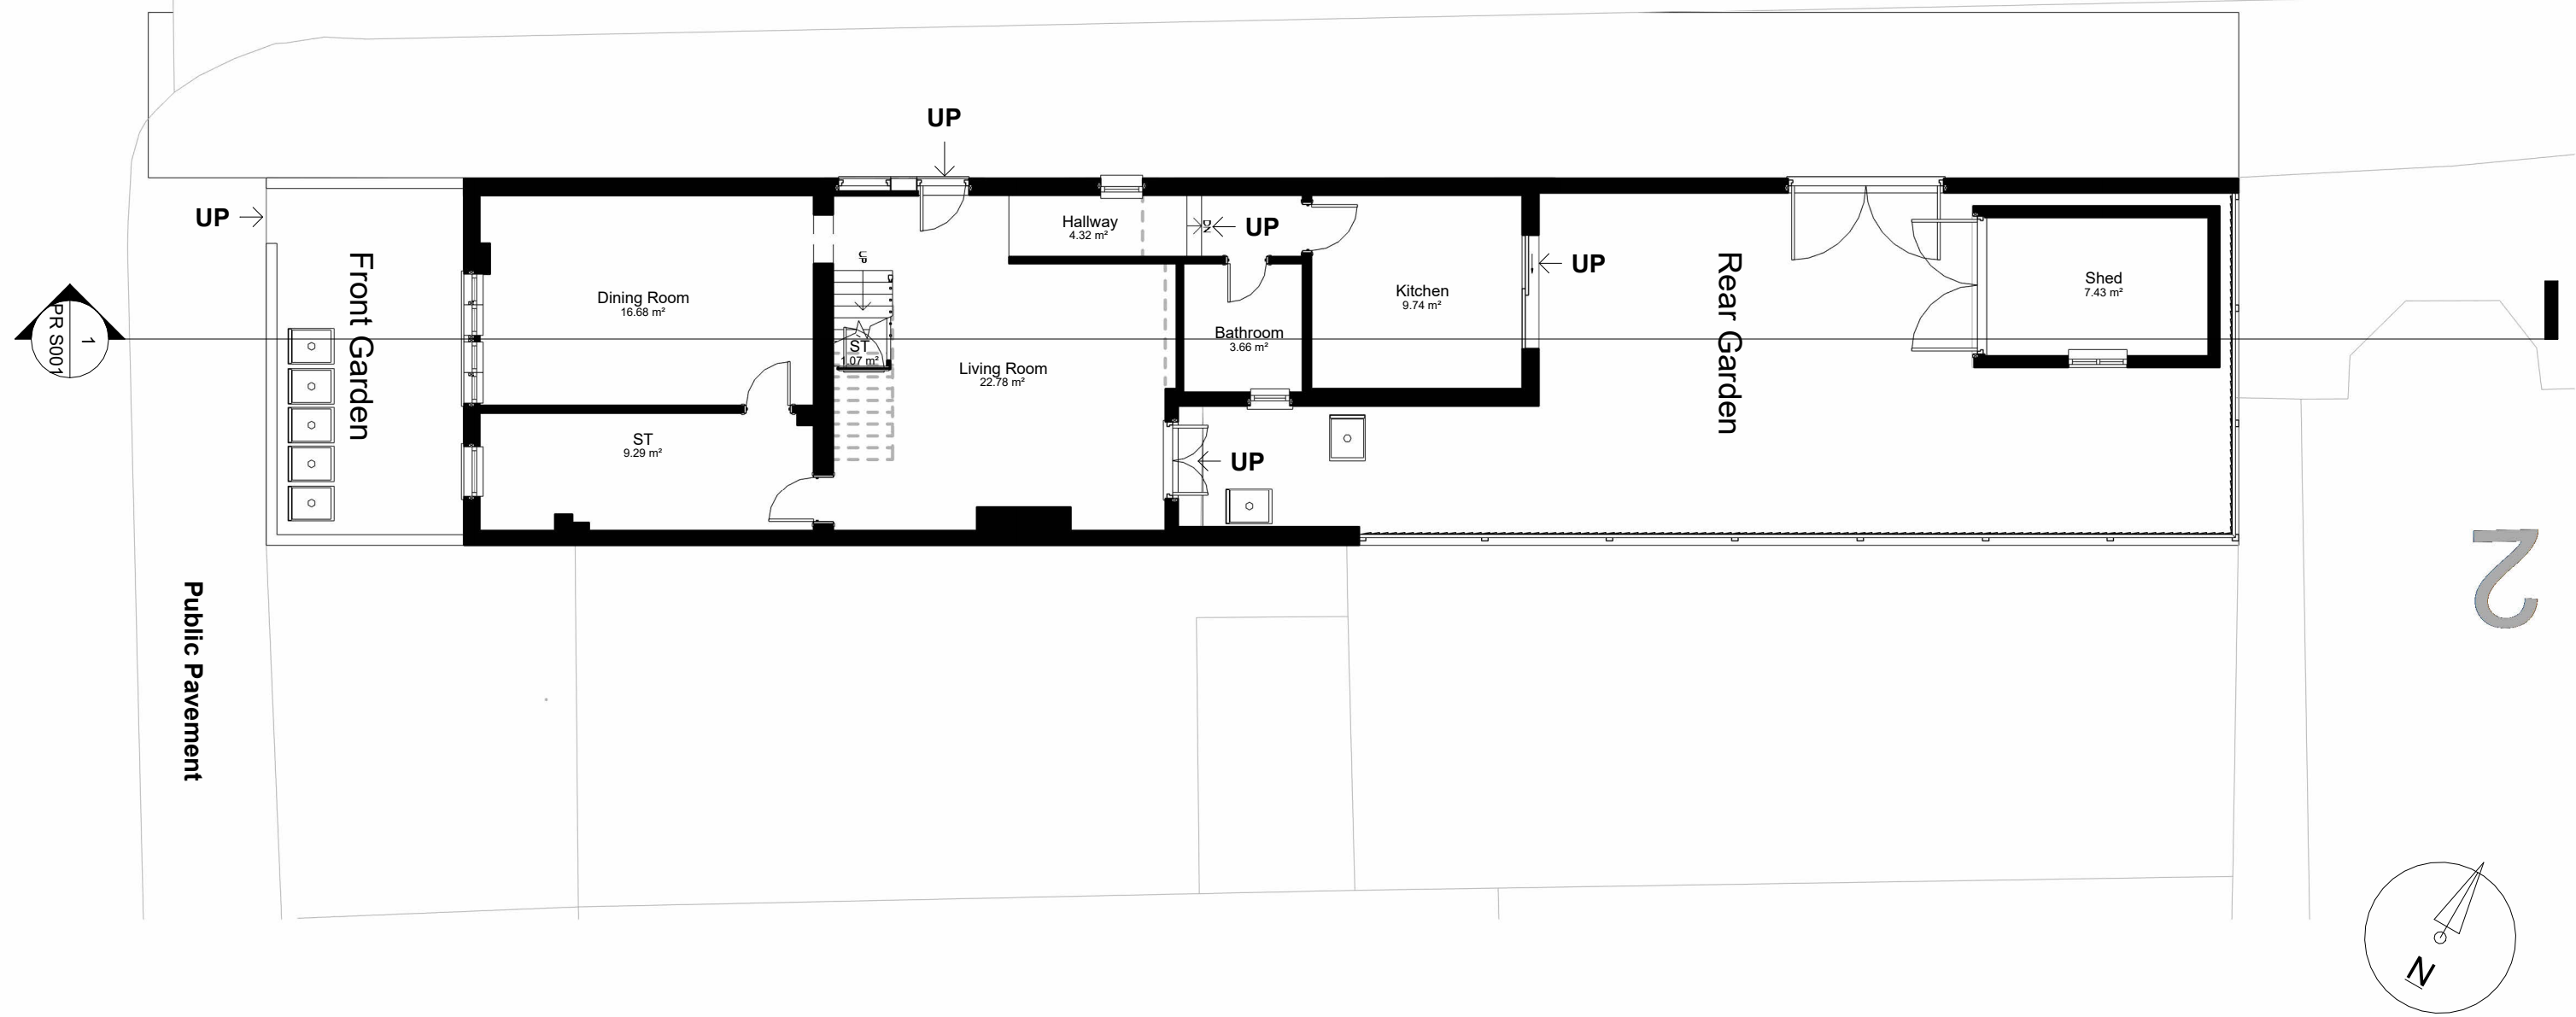

Ground Floor G.I.A = 81.15



Notes.
Contractors must verify all dimensions at the site before comencing any work.
No construction work before Building Control approval and structural engineer confirmation.
Any discrepancies to be reported to Gridline.
All drawings are to be read in conjunction with all relevant drawings and specifications.


Project No.S				
REV	DATE	DESCRIPTION	BY	CH

PROJECT TITLE	
34 Fairview Road, Haringey, N15 6LL	
DATE	Project No.
July 2026	11981

DRAWING TITLE		
Proposed Ground Floor Plan		
DRAWING No.	SCALE @ A3	Drawn by:
PR P001	1 : 100	Pedro Lemos



PLANNING SERVICES
Unit 9b, The High Cross Centre,
Fountainy Rd,
N15 4BE
TEL: 020 8802 3480
www.samplanning.co.uk

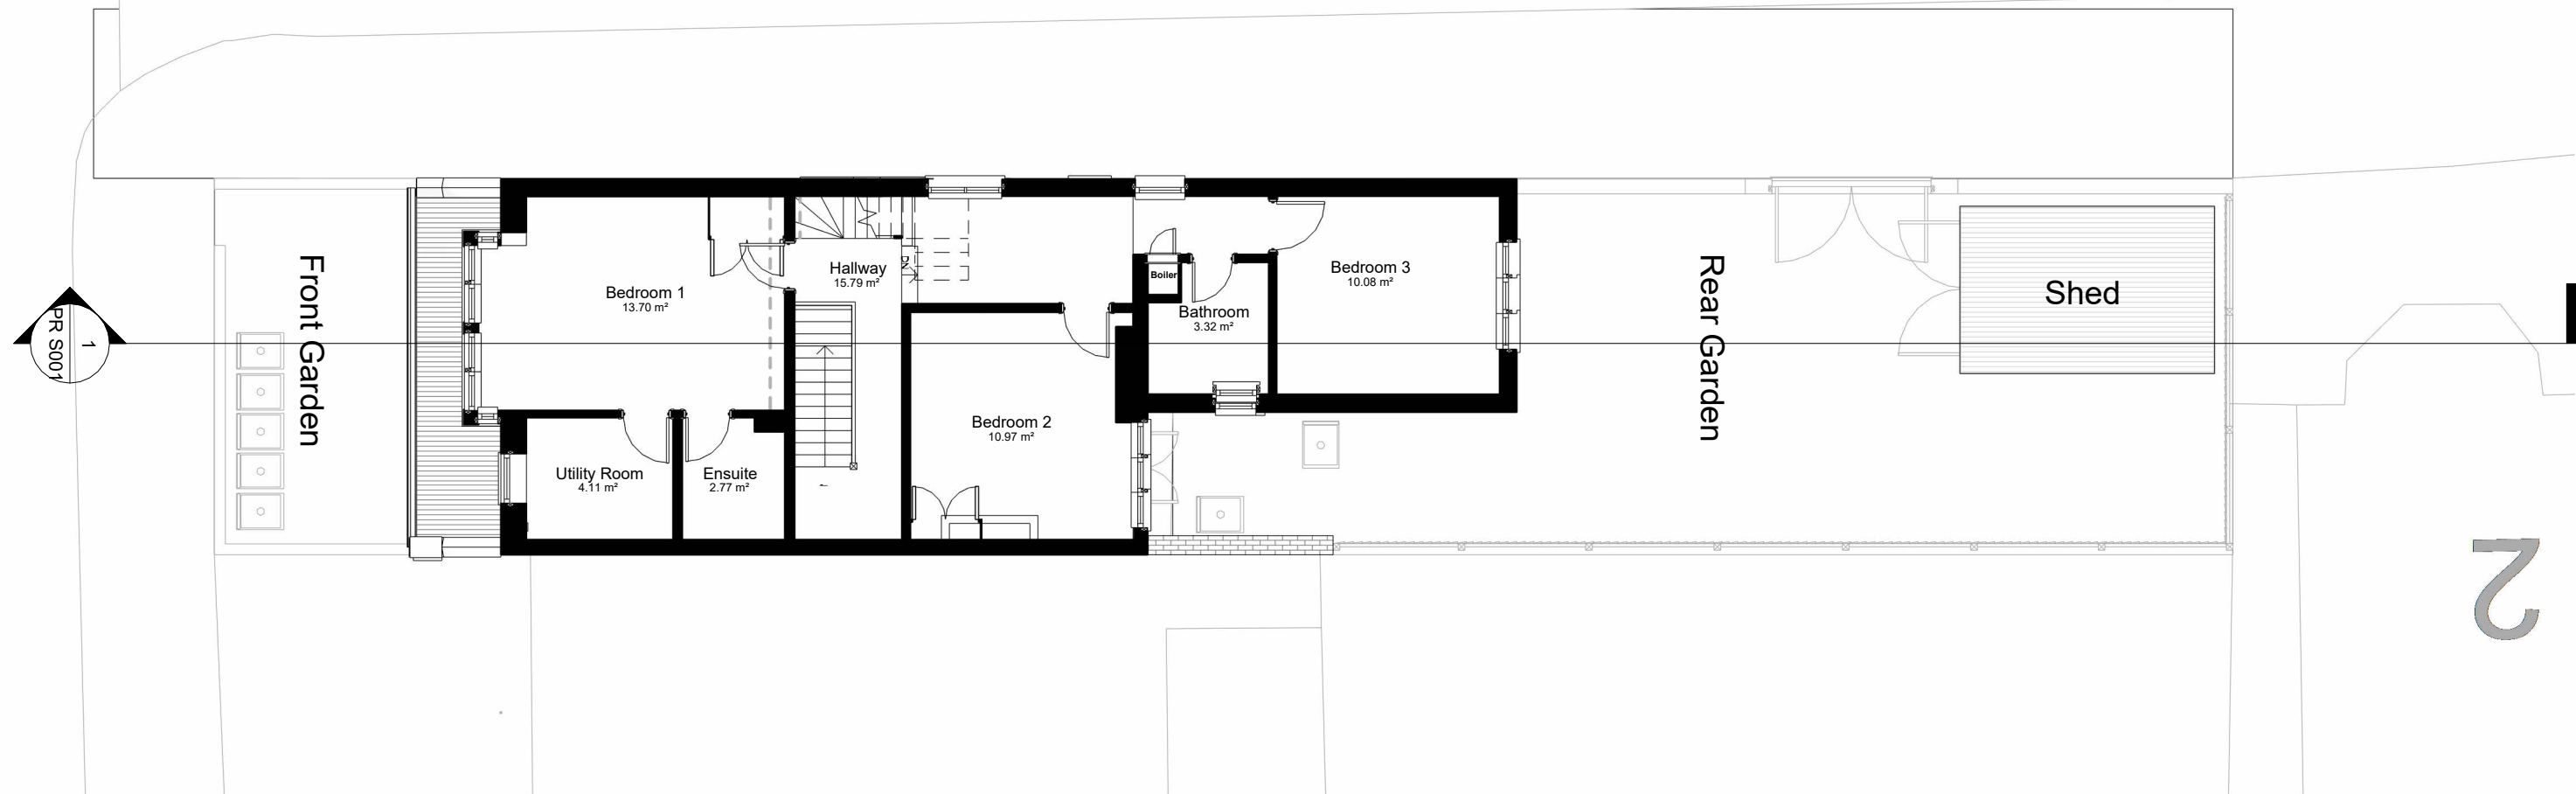


First Floor G.I.A = 77.07

Notes.
Contractors must verify all dimensions at the site before comencing any work.
No construction work before Building Control approval and structural engineer confirmation.
Any discrepancies to be reported to Gridline.
All drawings are to be read in conjunction with all relevant drawings and specifications.


Project No.S				
REV	DATE	DESCRIPTION	BY	CH

PROJECT TITLE	
34 Fairview Road, Haringey, N15 6LL	
DATE	Project No.
July 2026	11981

DRAWING TITLE		
Proposed First Floor Plan		
DRAWING No.	SCALE @ A3	Drawn by:
PR P002	1 : 100	Pedro Lemos

 

PLANNING SERVICES
Unit 9b, The High Cross Centre,
Fountainy Rd,
N15 4BE
TEL: 020 8802 3480
www.samplanning.co.uk

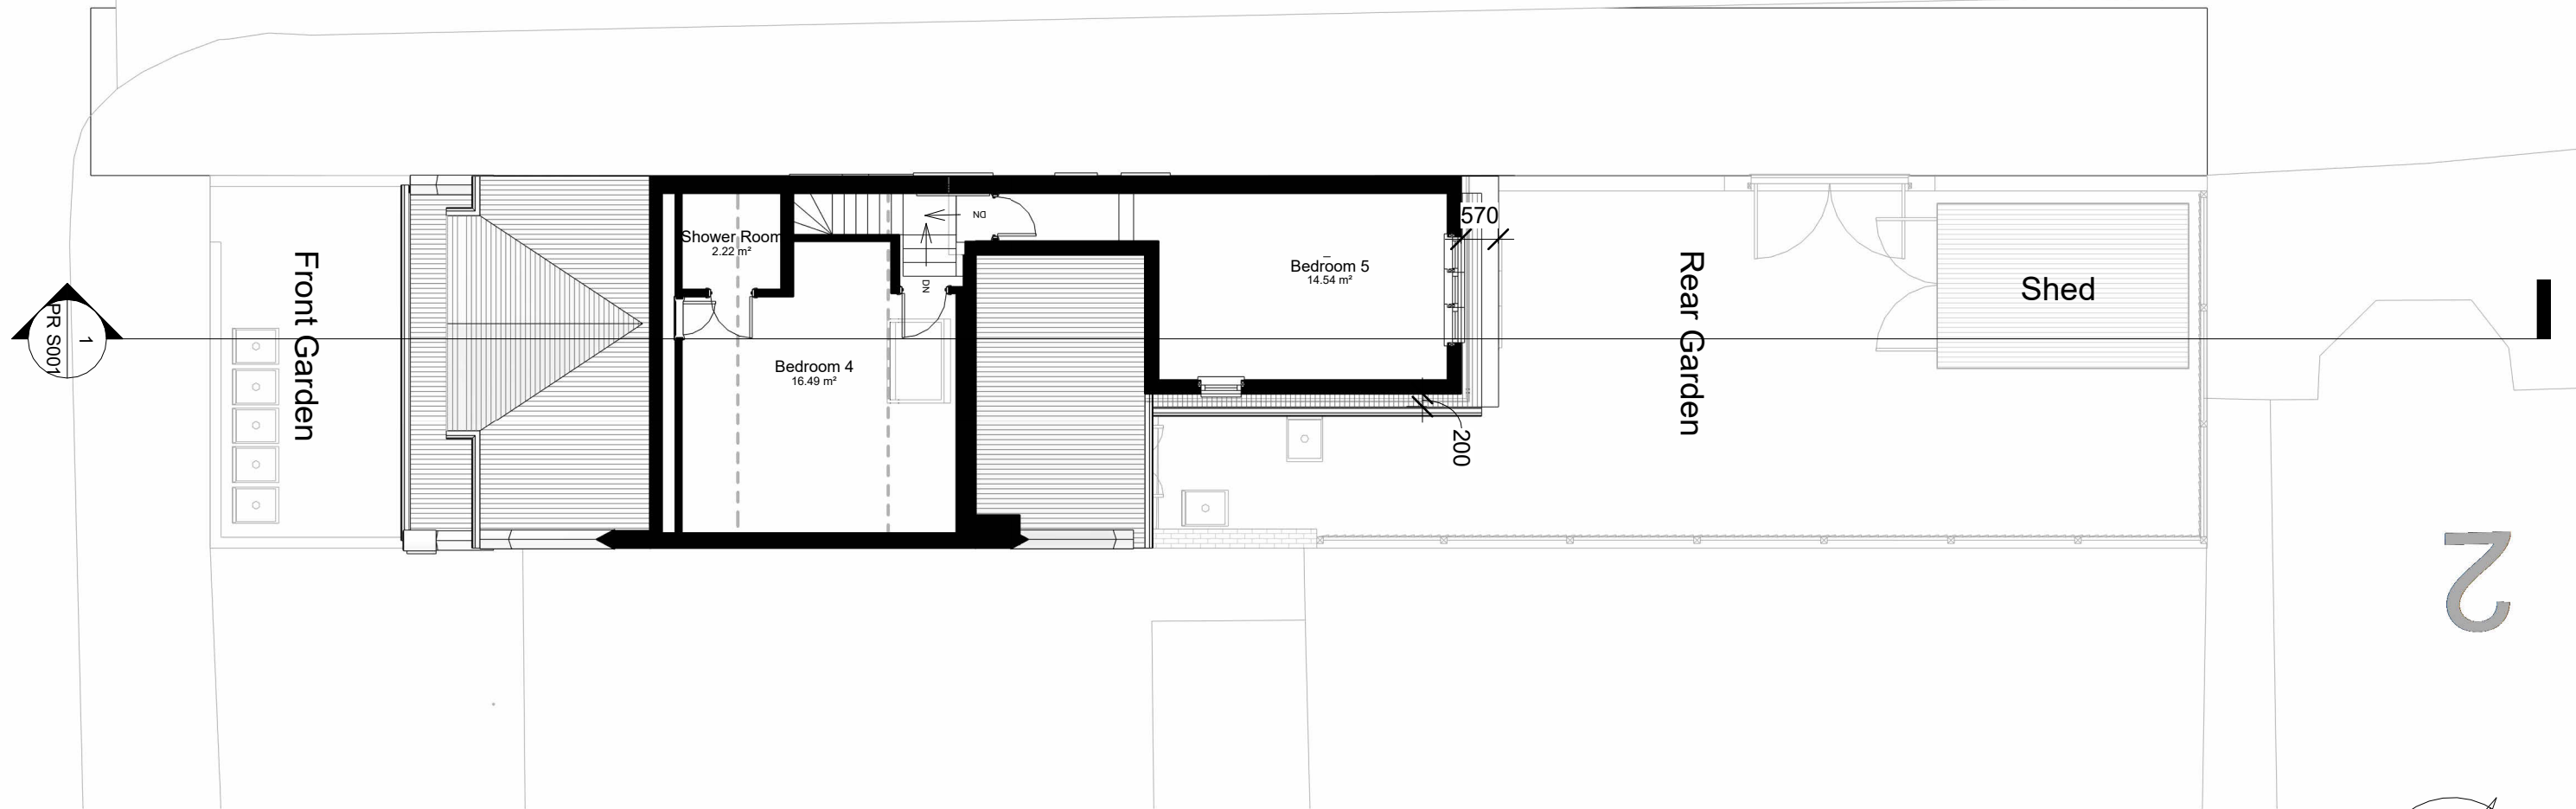


Loft Floor G.I.A = 24.60

Notes.
Contractors must verify all dimensions at the site before comencing any work.
No construction work before Building Control approval and structural engineer confirmation.
Any discrepancies to be reported to Gridline.
All drawings are to be read in conjunction with all relevant drawings and specifications.



Project No.S				
REV	DATE	DESCRIPTION	BY	CH

PROJECT TITLE	
34 Fairview Road, Haringey, N15 6LL	
DATE	Project No.
July 2026	11981

DRAWING TITLE		
Proposed Loft Floor Plan		
DRAWING No.	SCALE @ A3	Drawn by:
PR P003	1 : 100	Pedro Lemos

 

PLANNING SERVICES
Unit 9b, The High Cross Centre,
Fountainy Rd,
N15 4BE
TEL: 020 8802 3480
www.sampling.co.uk

 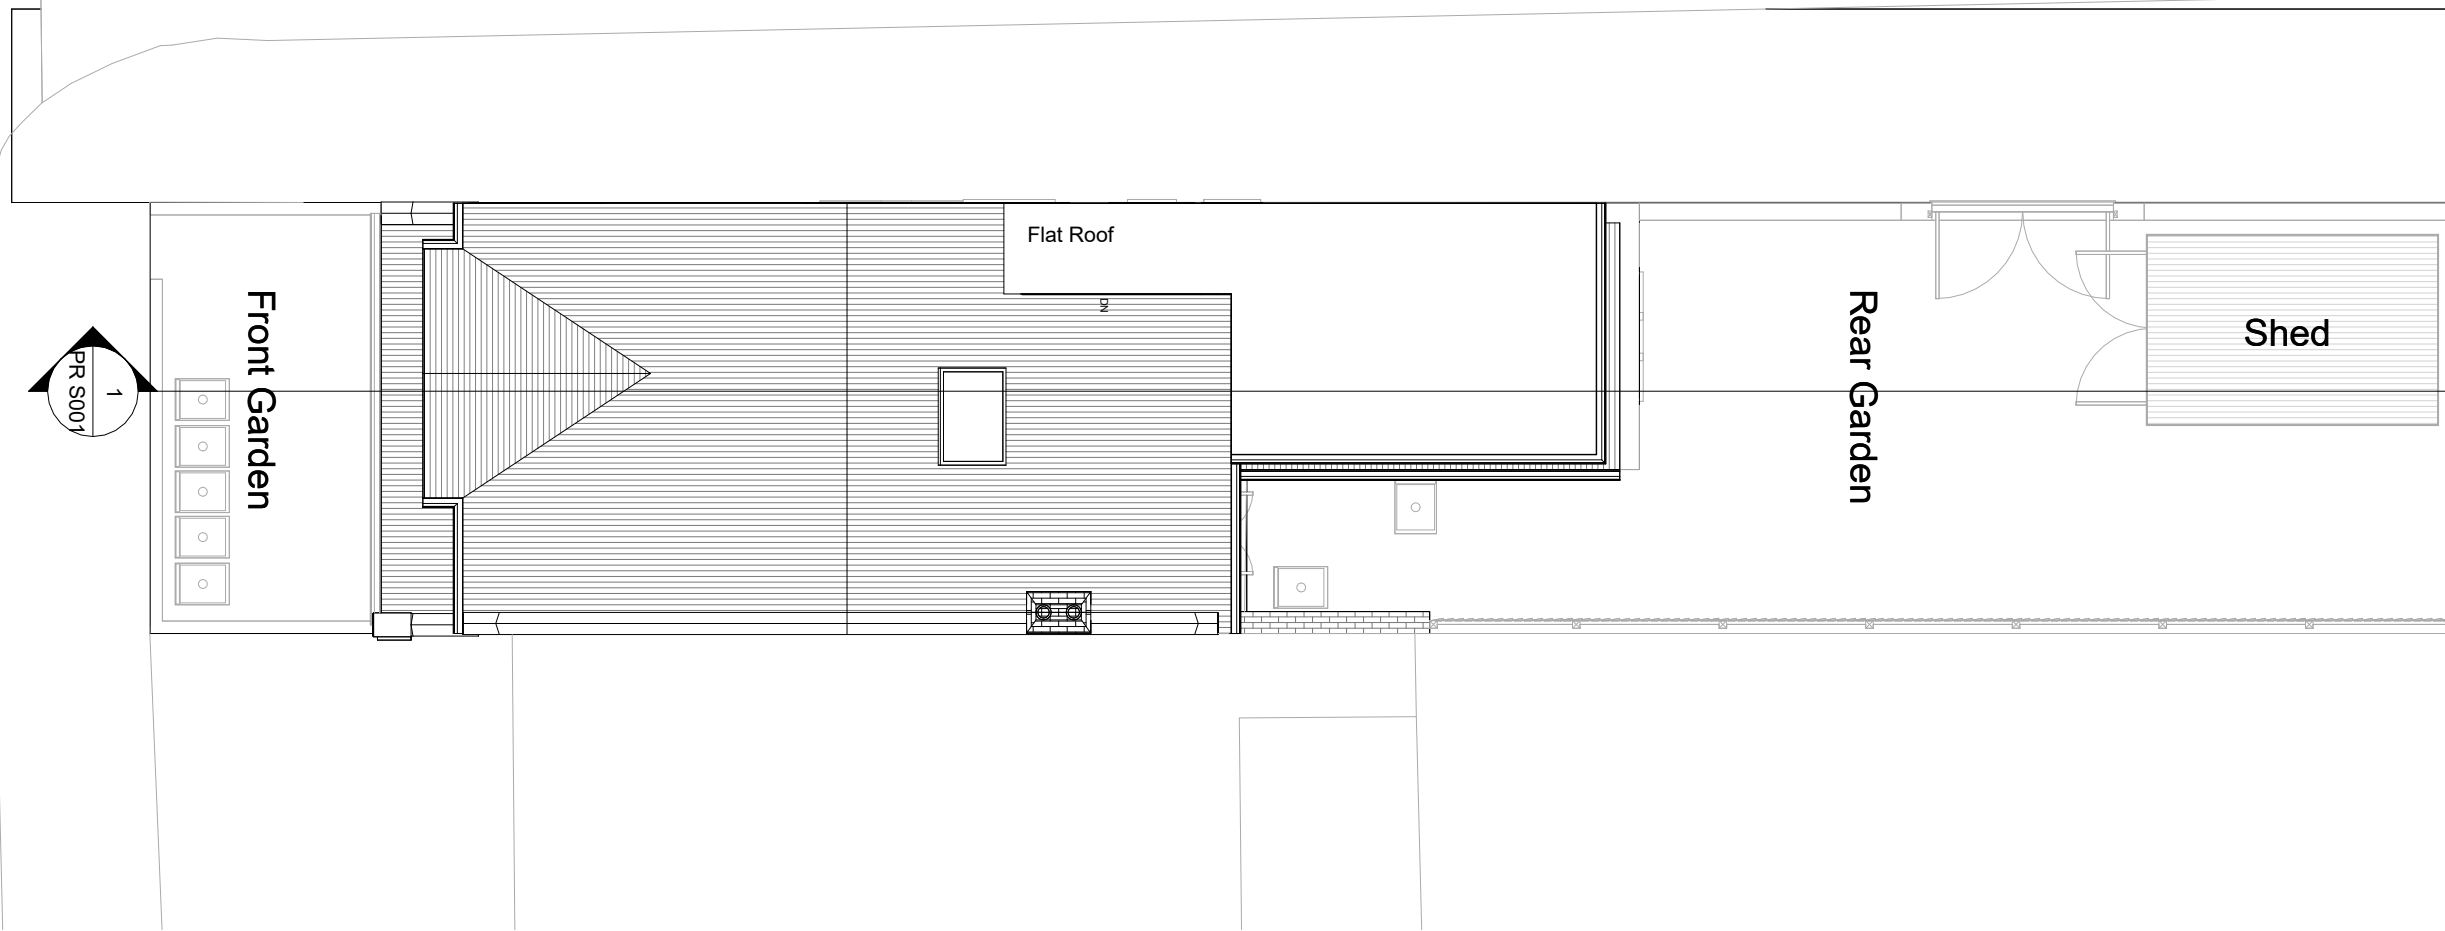



Front Garden

Flat Roof

Rear Garden

Shed

2

 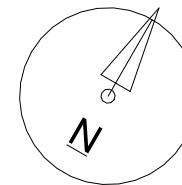


Notes.
Contractors must verify all dimensions at the site before comencing any work.
No construction work before Building Control approval and structural engineer confirmation.
Any discrepancies to be reported to Gridline.
All drawings are to be read in conjunction with all relevant drawings and specifications.

Project No.S				
REV	DATE	DESCRIPTION	BY	CH

PROJECT TITLE	
34 Fairview Road, Haringey, N15 6LL	
DATE	Project No.
July 2026	11981


DRAWING TITLE		
Proposed Roof Plan		
DRAWING No.	SCALE @ A3	Drawn by:
PR P004	1 : 100	Pedro Lemos

 

PLANNING SERVICES
Unit 9b, The High Cross Centre,
Fountainy Rd,
N15 4BE
TEL: 020 8802 3480
www.sampling.co.uk

1 Front
1 : 100

2 Rear
1 : 100

 



Notes:
Contractors must verify all dimensions at the site before commencing any work.
No construction work before Building Control approval and structural engineer confirmation.
Any discrepancies to be reported to Gridline.
All drawings are to be read in conjunction with all relevant drawings and specifications.
The Drawings Are For Planning Purposes only

Project No.S				
REV	DATE	DESCRIPTION	BY	CH

PROJECT TITLE	
34 Fairview Road, Haringey, N15 6LL	
DATE	Project No.
July 2026	11981

DRAWING TITLE		
Proposed Front & Rear Elevations		
DRAWING No.	SCALE @ A3	Drawn by:
PR E001	1 : 100	Pedro Lemos

 
PLANNING SERVICES
Unit 9b, The High Cross Centre,
Fountainy Rd,
N15 4BE
TEL: 020 8802 3480
www.sampling.co.uk

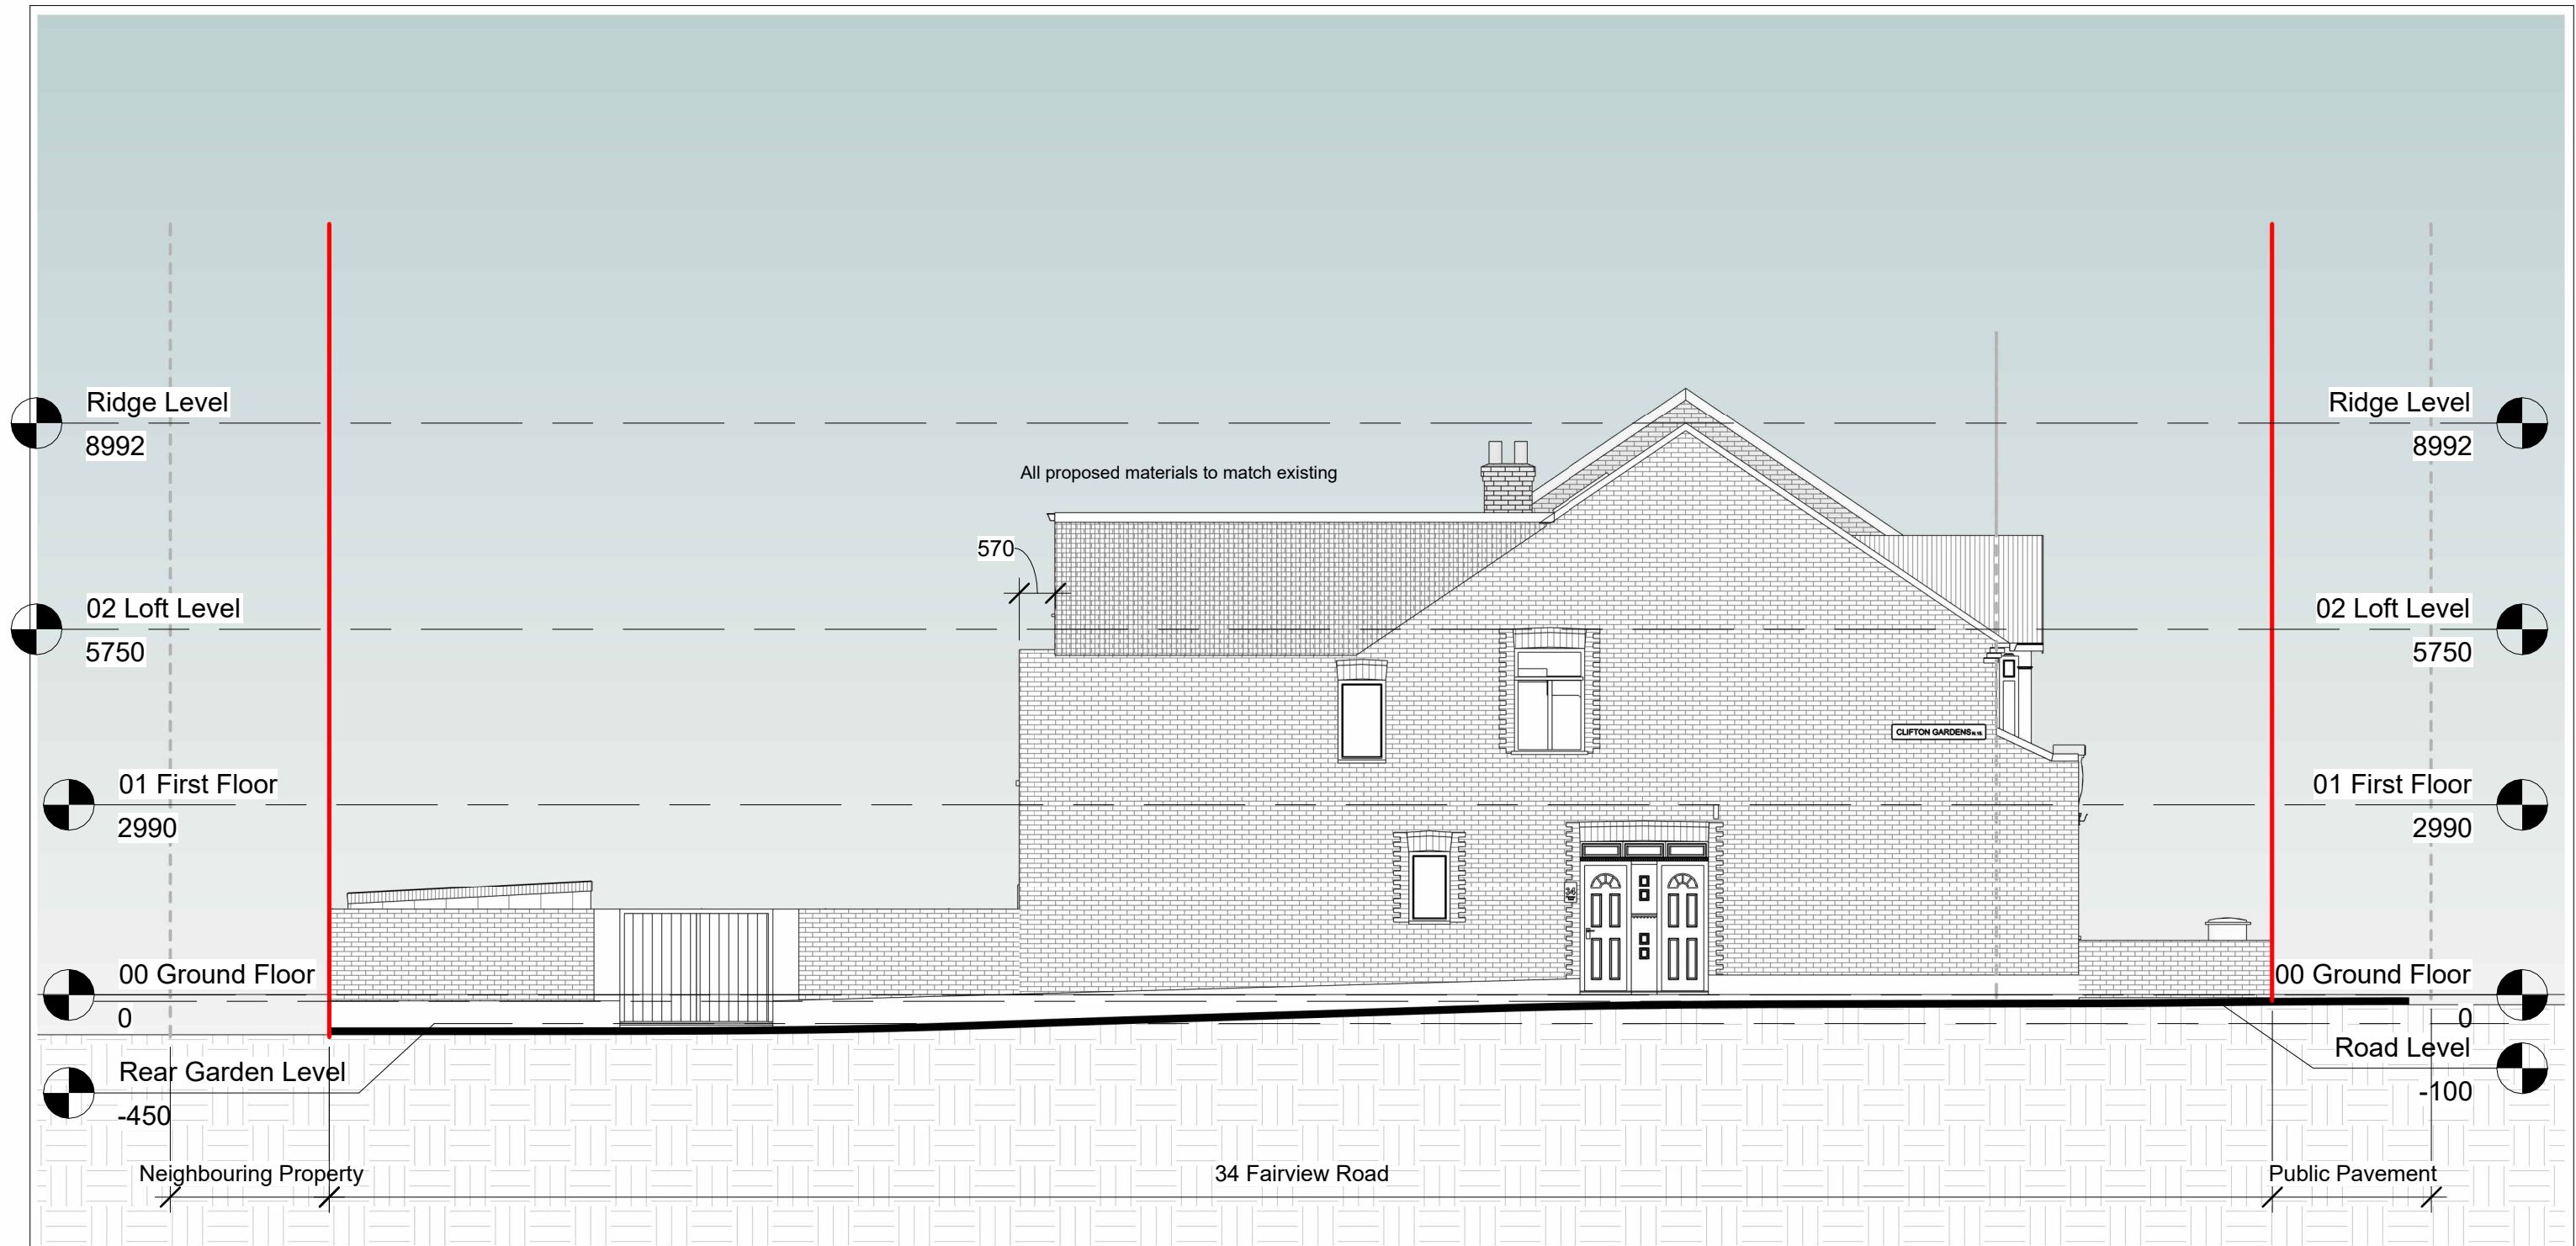

Notes.
Contractors must verify all dimensions at the site before commencing any work.
No construction work before Building Control approval and structural engineer confirmation.
Any discrepancies to be reported to Gridline.
All drawings are to be read in conjunction with all relevant drawings and specifications.
The Drawings Are For Planning Purposes only

Project No.S

REV	DATE	DESCRIPTION	BY	CH

PROJECT TITLE

34 Fairview Road,
Haringey, N15 6LL

DATE
July 2026

Project No.
11981

DRAWING TITLE


Proposed Side Elevation 01

DRAWING No.
PR E002

SCALE @ A3
1 : 100

Drawn by:
Pedro Lemos



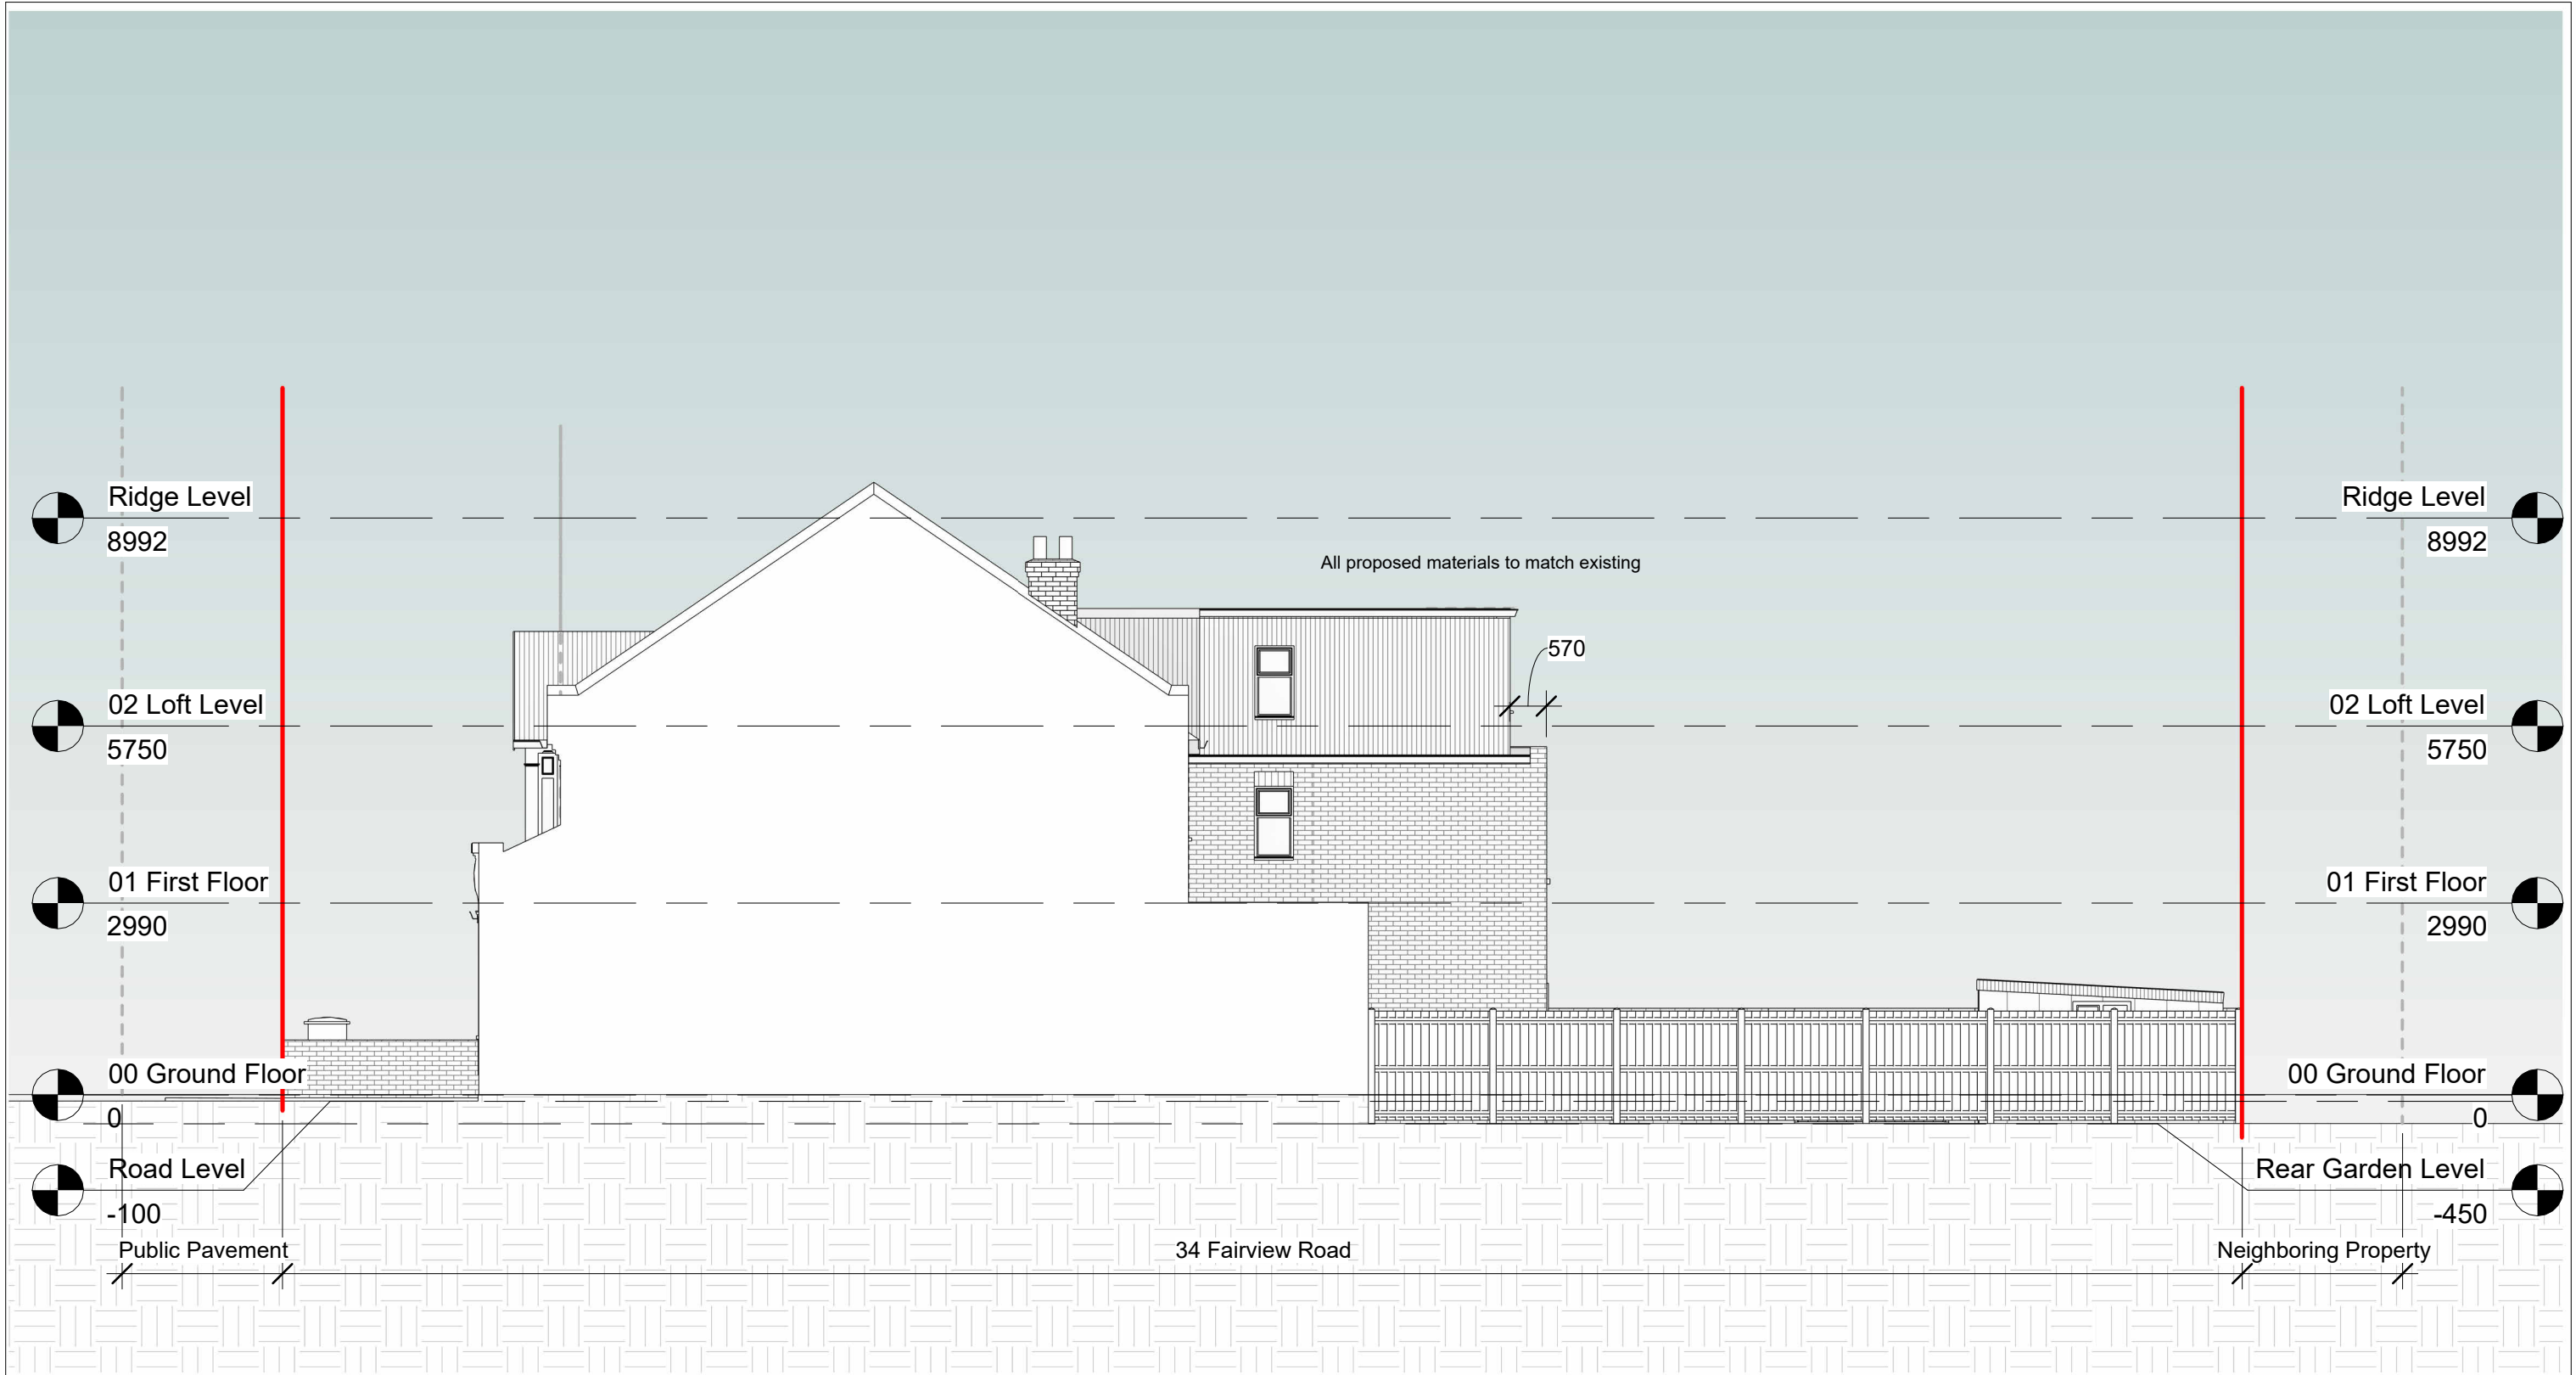


Notes.
Contractors must verify all dimensions at the site before commencing any work.
No construction work before Building Control approval and structural engineer confirmation.
Any discrepancies to be reported to Gridline.
All drawings are to be read in conjunction with all relevant drawings and specifications.
The Drawings Are For Planning Purposes only

Project No.S				
REV	DATE	DESCRIPTION	BY	CH

PROJECT TITLE	
34 Fairview Road, Haringey, N15 6LL	
DATE	Project No.
July 2026	11981

DRAWING TITLE		
Proposed Side Elevation 02		
DRAWING No.	SCALE @ A3	Drawn by:
PR E003	1 : 100	Pedro Lemos

 

PLANNING SERVICES
Unit 9b, The High Cross Centre,
Fountainy Rd,
N15 4BE
TEL: 020 8802 3480
www.samplanning.co.uk



1 Section AA
1 : 100




Notes.
Contractors must verify all dimensions at the site before commencing any work.
No construction work before Building Control approval and structural engineer confirmation.
Any discrepancies to be reported to Gridline.
All drawings are to be read in conjunction with all relevant drawings and specifications.
The Drawings Are For Planning Purposes only

Project No.S				
REV	DATE	DESCRIPTION	BY	CH


PROJECT TITLE	
34 Fairview Road, Haringey, N15 6LL	
DATE	Project No.
July 2026	11981

DRAWING TITLE		
Proposed Section AA		
DRAWING No.	SCALE @ A3	Drawn by:
PR S001	1 : 100	Pedro Lemos

PLANNING SERVICES
Unit 9b, The High Cross Centre,
Fountainy Rd,
N15 4BE
TEL: 020 8802 3480
www.samplanning.co.uk

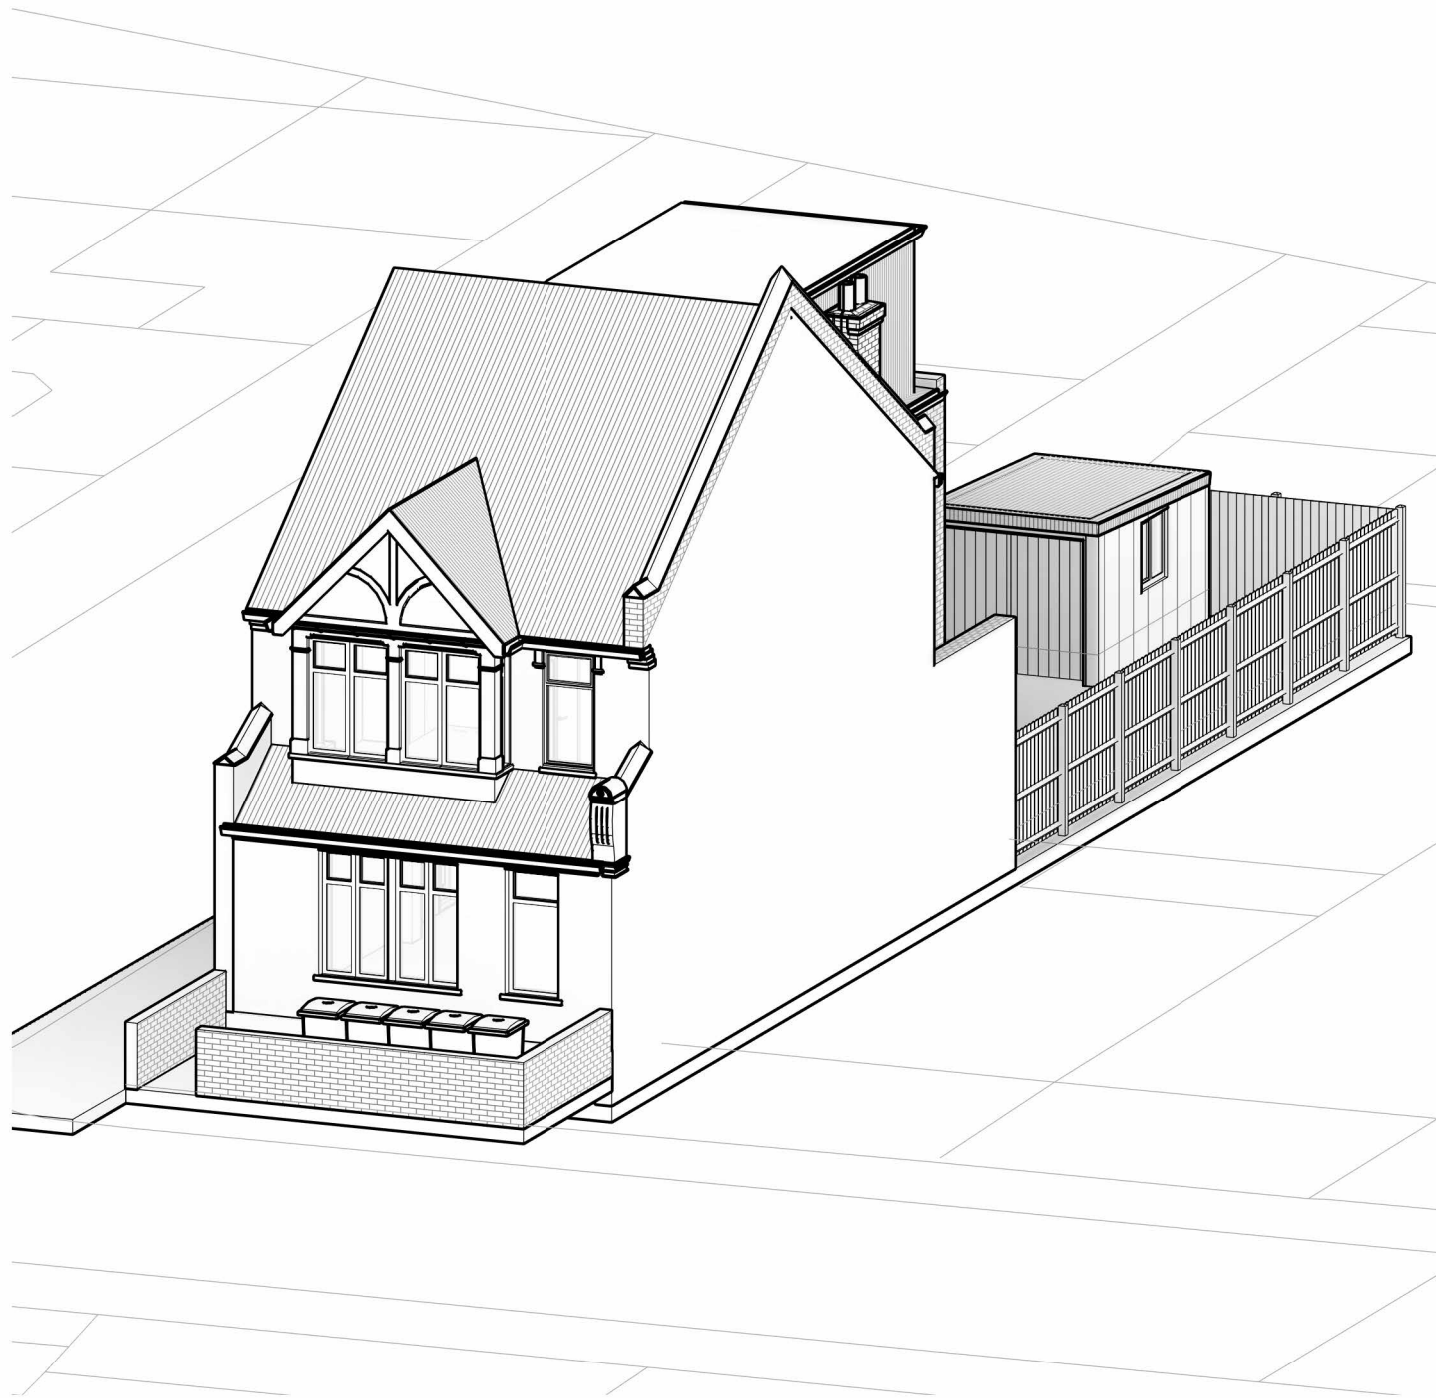

1 Front Perspective

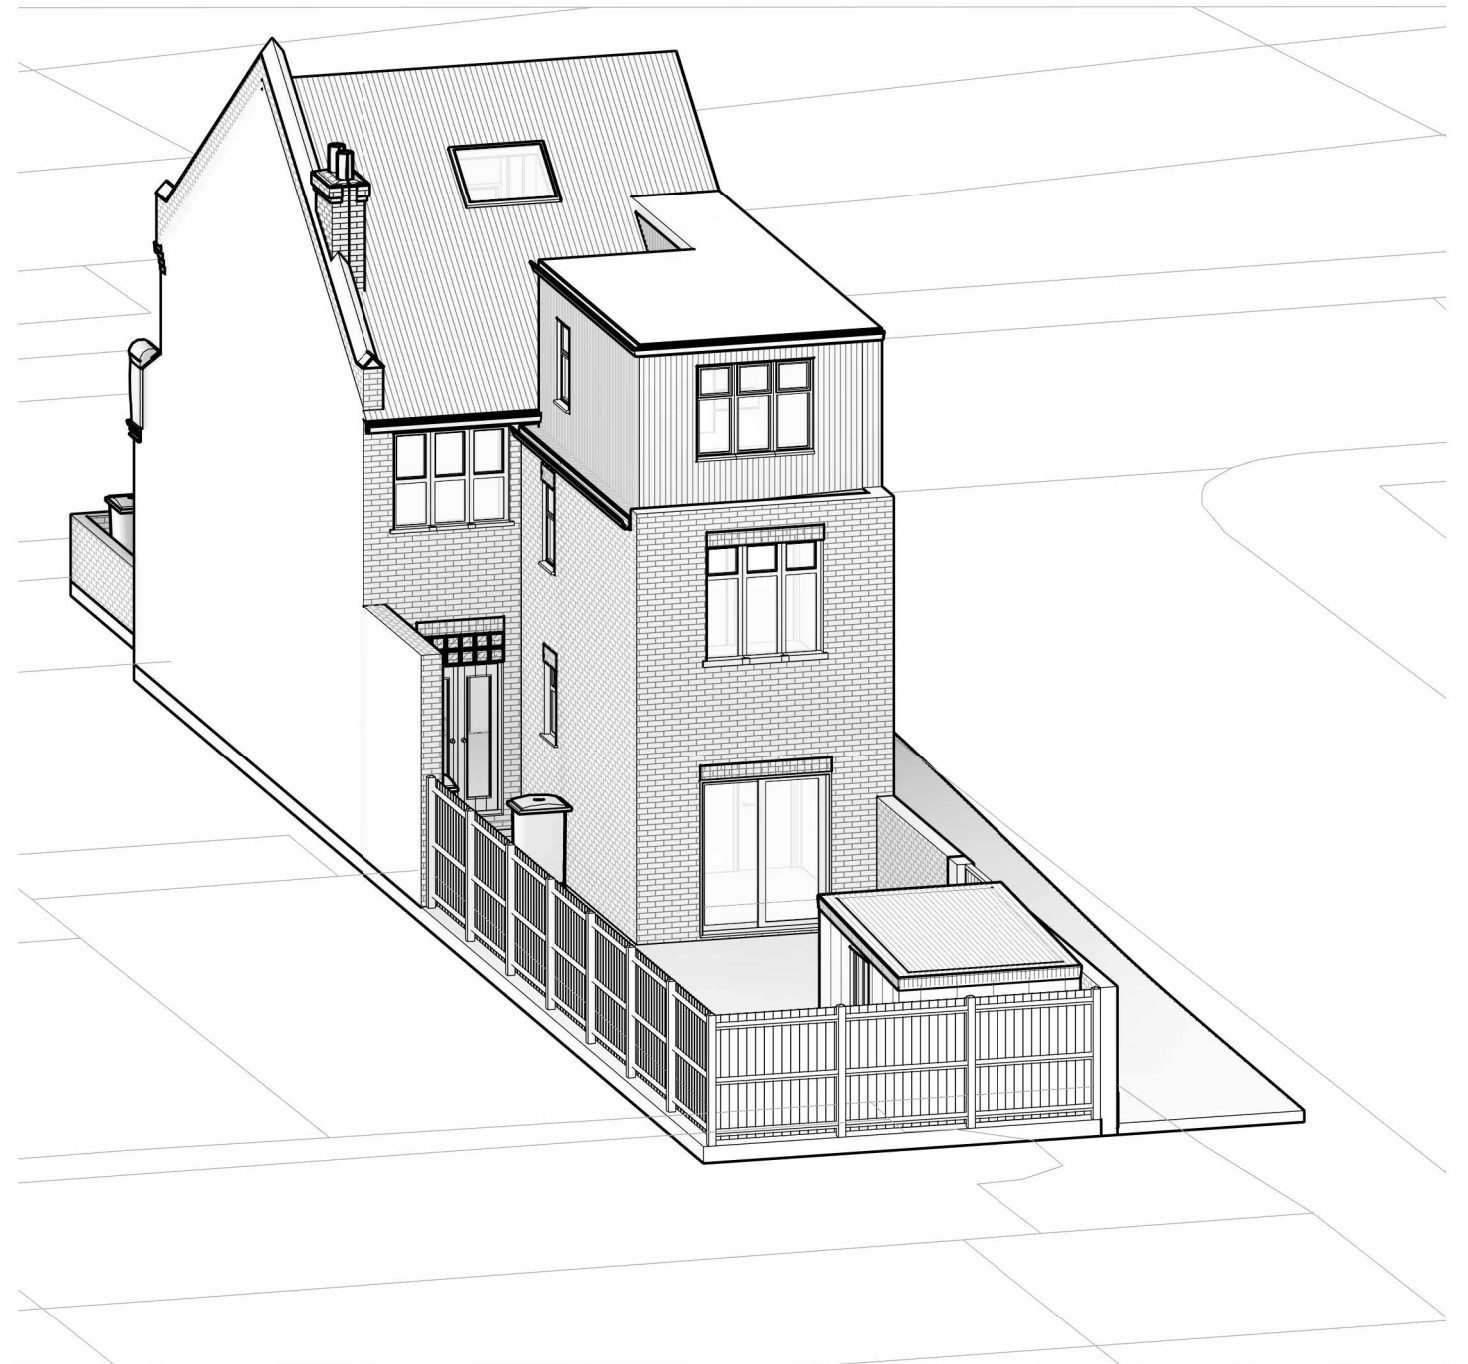


2 Rear Perspective


Notes.
Contractors must verify all dimensions at the site before comencing any work.
No construction work before Building Control approval and structural engineer confirmation.
Any discrepancies to be reported to Gridline.
All drawings are to be read in conjunction with all relevant drawings and specifications.

Project No.S				
REV	DATE	DESCRIPTION	BY	CH

PROJECT TITLE	
34 Fairview Road, Haringey, N15 6LL	
DATE	Project No.
July 2026	11981

DRAWING TITLE			
Proposed Perspective			
DRAWING No.	SCALE @ A3	Drawn by:	
PR PE001		Pedro Lemos	

 
 PLANNING SERVICES
 Unit 9b, The High Cross Centre,
 Fountayne Rd,
 N15 4BE
 TEL: 020 8802 3480
www.samplanning.co.uk

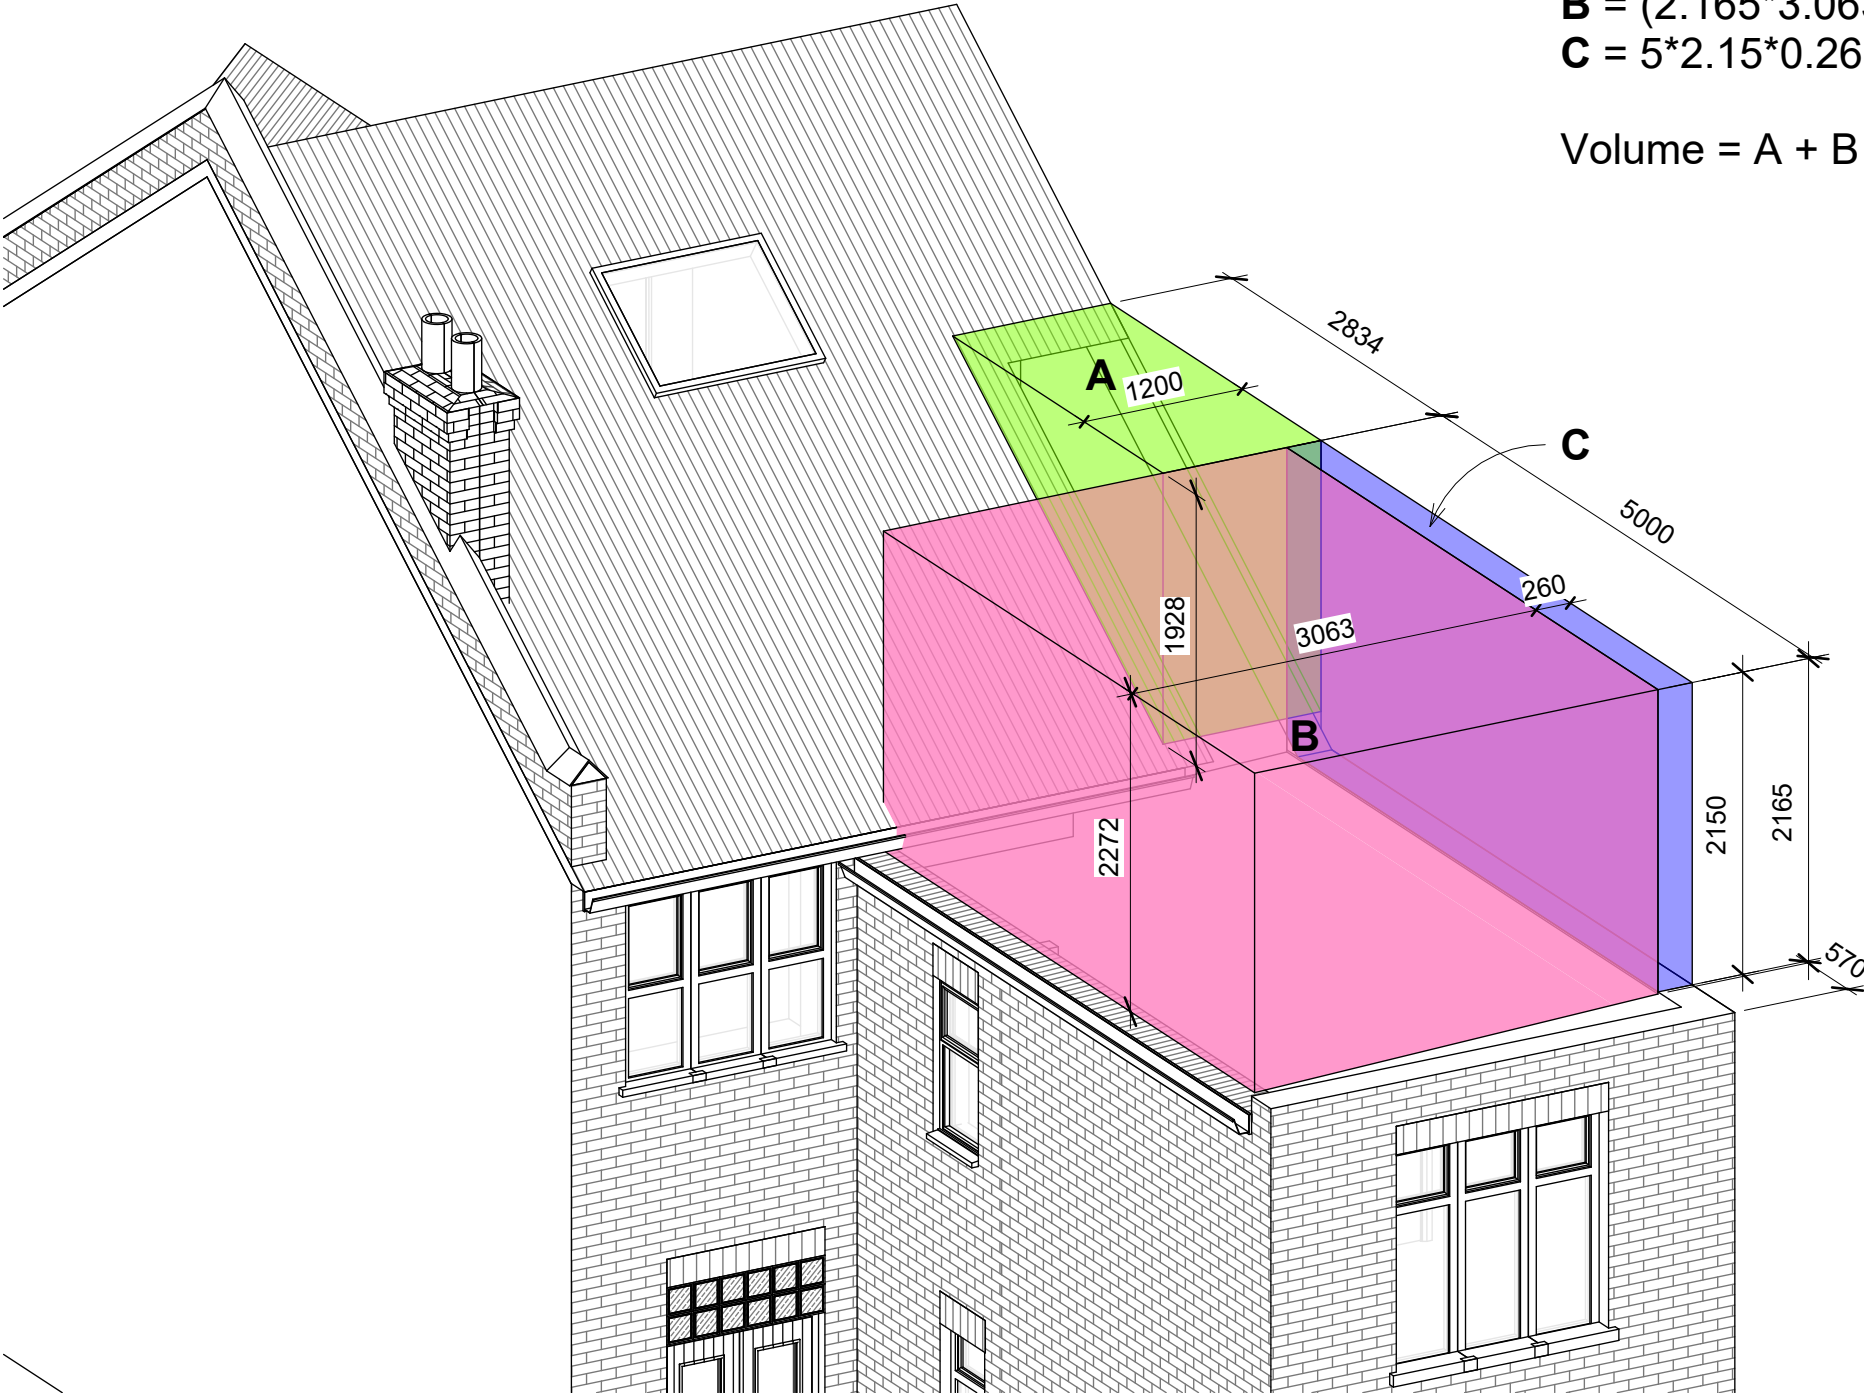

$A = (1200 \times 2.834 \times 1.928) / 2 = 3.2$
 $B = (2.165 \times 3.063 \times 5) + (0.107 \times 3.063 \times 5) / 2 = 33.15 + 0.81 = 33.96$
 $C = 5 \times 2.15 \times 0.26 = 2.79$


Volume = A + B + C + D = 3.2 + 33.96 + 2.79 = **39.95 m3**

Notes.
Contractors must verify all dimensions at the site before commencing any work.
No construction work before Building Control approval and structural engineer confirmation.
Any discrepancies to be reported to Gridline.
All drawings are to be read in conjunction with all relevant drawings and specifications.

Project No.S				
REV	DATE	DESCRIPTION	BY	CH

PROJECT TITLE	
34 Fairview Road, Haringey, N15 6LL	
DATE	Project No.
July 2026	11981

DRAWING TITLE			
Proposed Dormer - Volume Calculation			
DRAWING No.	SCALE @ A3	Drawn by:	
PR PE002		Pedro Lemos	

 

PLANNING SERVICES
Unit 9b, The High Cross Centre,
Fountainy Rd,
N15 4BE
TEL: 020 8802 3480
www.samplanning.co.uk