


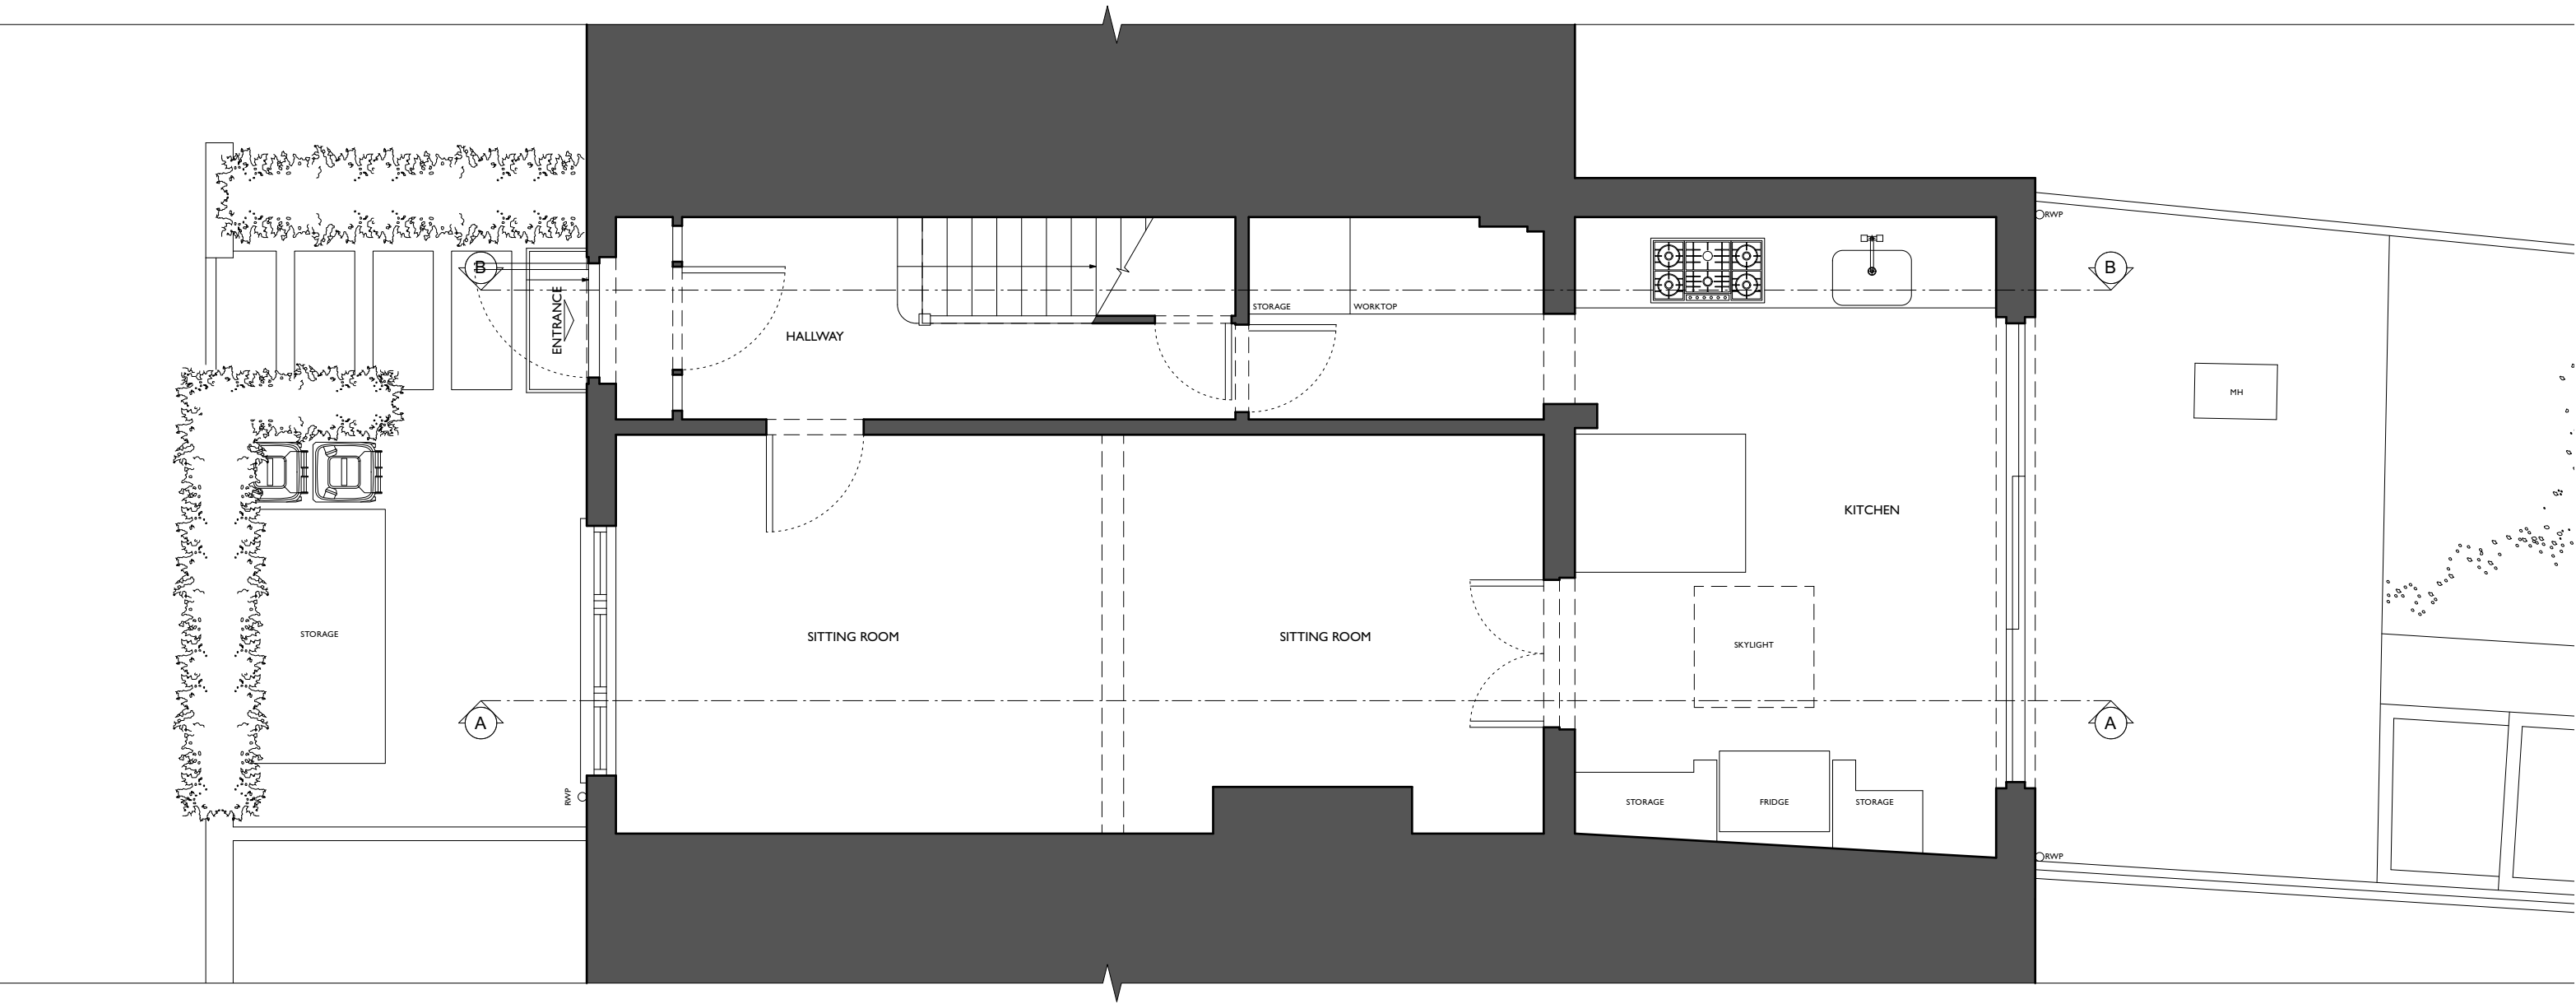

1. This drawing has been based upon a measured survey drawing by others. As a result, the precision of the dimensions indicated is dependent upon the information supplied.
2. This drawing is prepared solely for design and planning submission purposes. It is not intended or suitable for either Building regulations or Construction purposes and should not be used for such.
3. All dimensions to be checked on site before any work commences or any materials are ordered.
4. All drawings to be read in conjunction with structural engineer's details & calculations
5. All elements of structure to be sourced and constructed in accordance with the Structural Engineer's drawings.
6. All dimensions are in millimetres.
7. Drawings for planning purposes only.


Scale 1:50 in metres



Client: Eliza Mc Bride Blackmore & Rupert Green	Drawing title: Existing ground floor level	Drawing issue: Planning Drawings
Project title: 17 Mount Pleasant Crescent, London N4 4HP	Scale: 1:50@A3	Date: June 2026
Project number: 0653	Drawing number: EX01	Drawn by: MV Checked by: SM

SHACKLEWELL
ARCHITECTS

Email : sara@shacklewellarchitects.com
Tel : 0779 354 7033

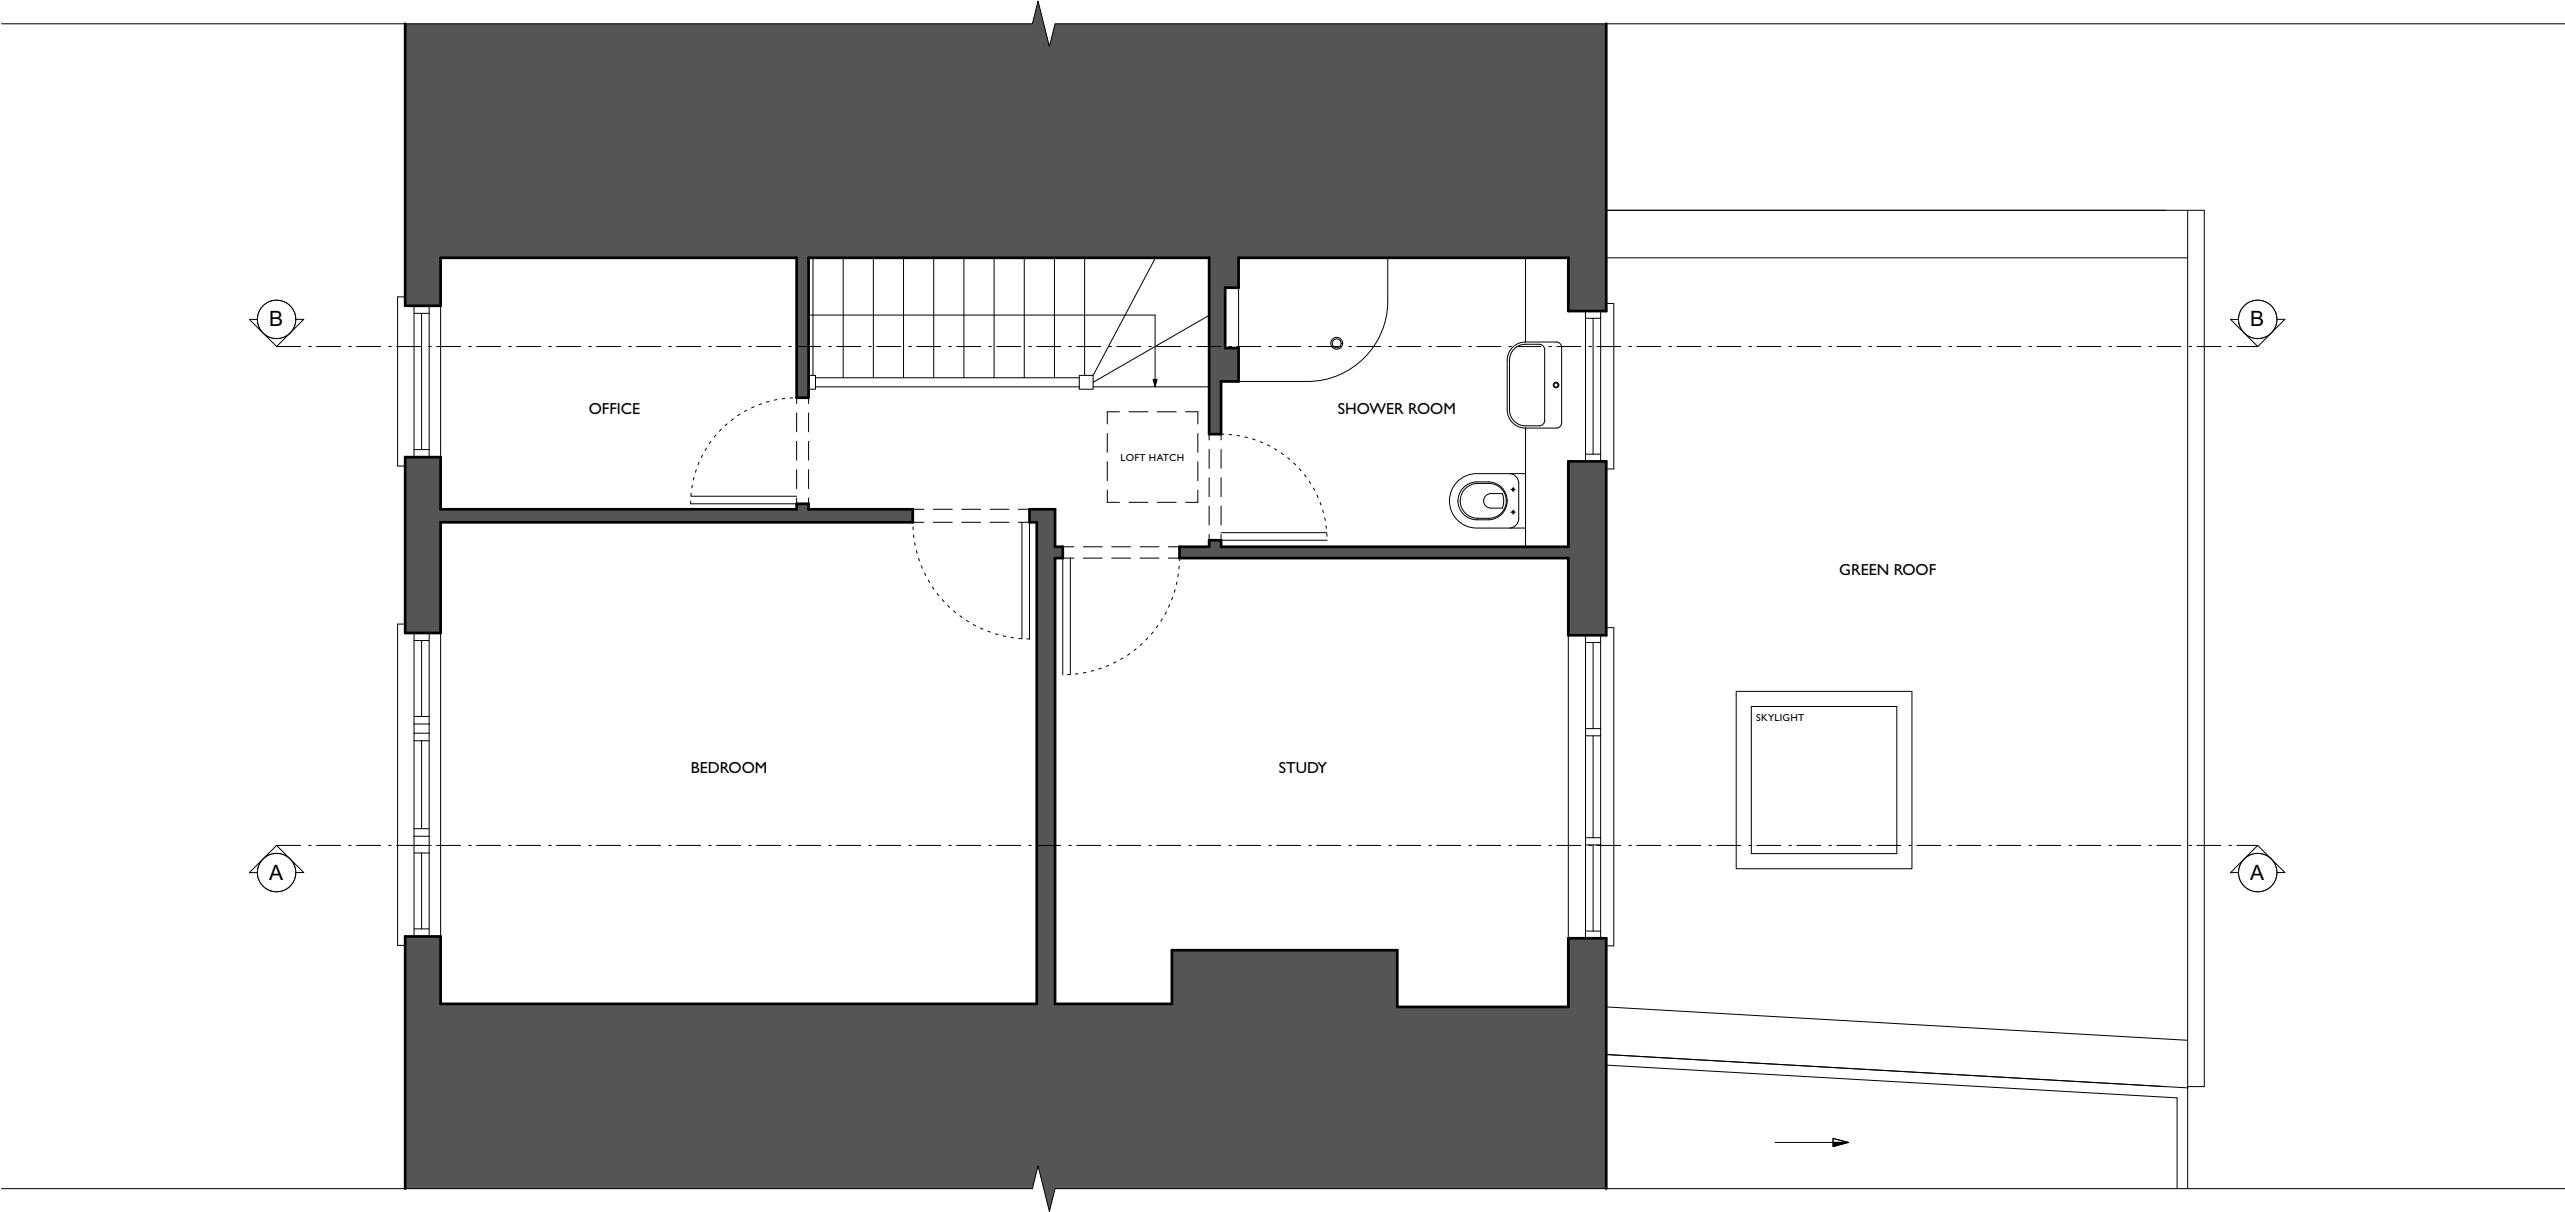

1. This drawing has been based upon a measured survey drawing by others. As a result, the precision of the dimensions indicated is dependent upon the information supplied.
2. This drawing is prepared solely for design and planning submission purposes. It is not intended or suitable for either Building regulations or Construction purposes and should not be used for such.
3. All dimensions to be checked on site before any work commences or any materials are ordered.
4. All drawings to be read in conjunction with structural engineer's details & calculations
5. All elements of structure to be sourced and constructed in accordance with the Structural Engineer's drawings.
6. All dimensions are in millimetres.
7. Drawings for planning purposes only.


Scale 1:50 in metres



Client: Eliza Mc Bride Blackmore & Rupert Green	Drawing title: Existing first floor level	Drawing issue: Planning Drawings
Project title: 17 Mount Pleasant Crescent, London N4 4HP	Scale: 1:50@A3	Date: June 2026
Project number: 0653	Drawing number: EX02	Drawn by: MV Checked by: SM

SHACKLEWELL
ARCHITECTS

Email : sara@shacklewellsarchitects.com
Tel : 0779 354 7033

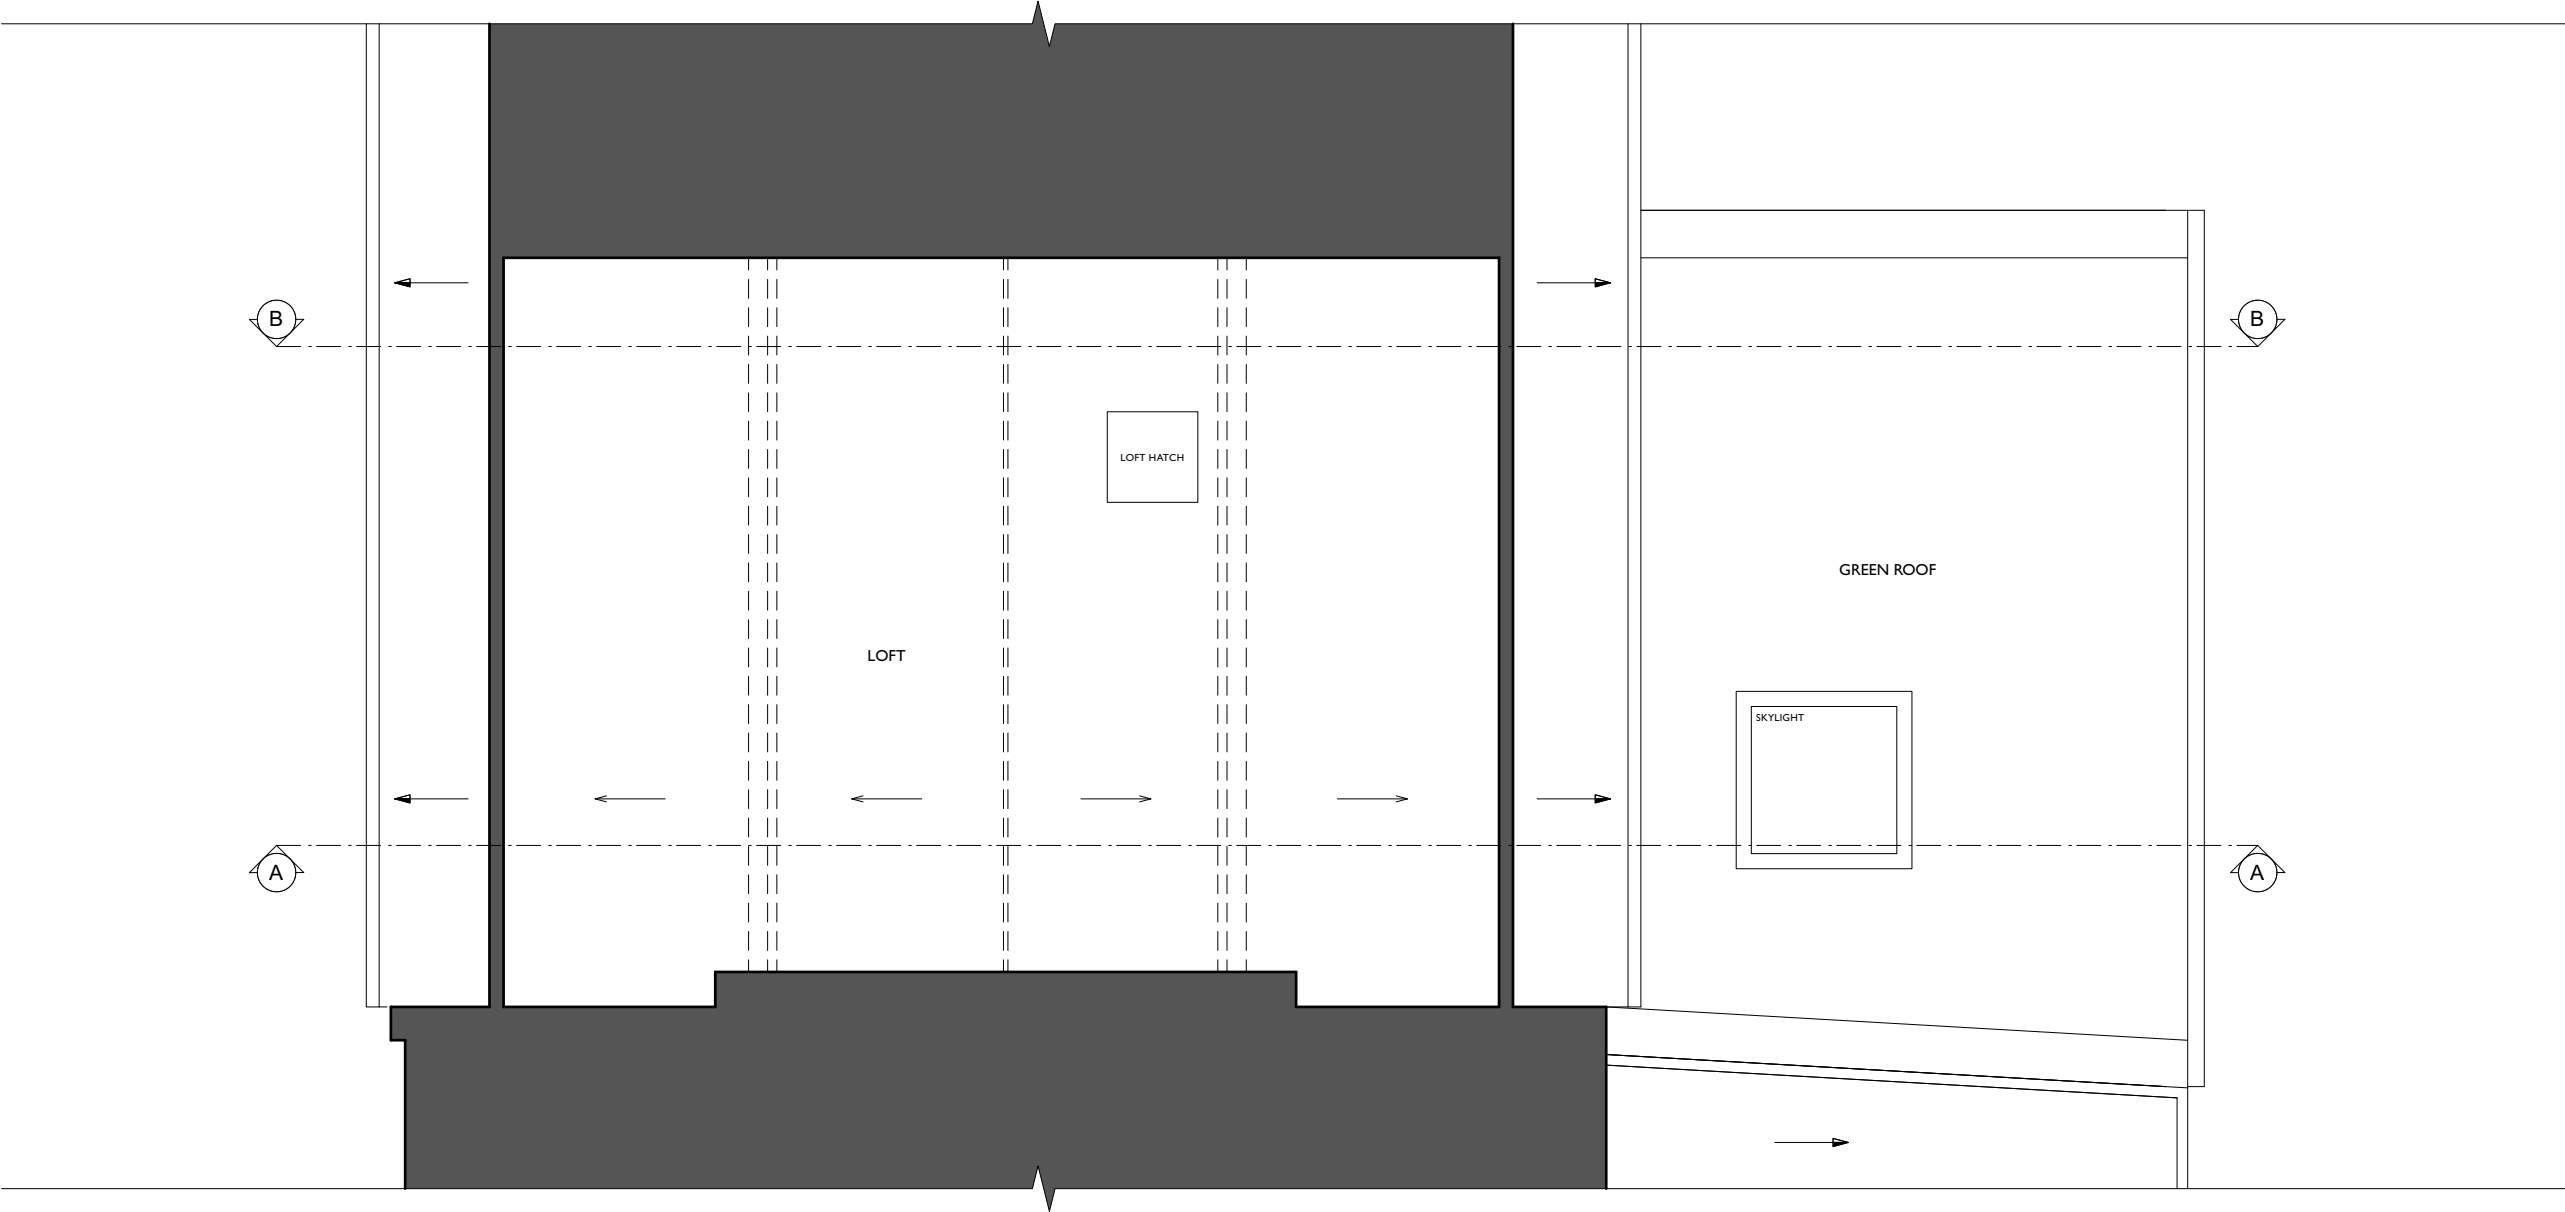

1. This drawing has been based upon a measured survey drawing by others. As a result, the precision of the dimensions indicated is dependent upon the information supplied.
2. This drawing is prepared solely for design and planning submission purposes. It is not intended or suitable for either Building regulations or Construction purposes and should not be used for such.
3. All dimensions to be checked on site before any work commences or any materials are ordered.
4. All drawings to be read in conjunction with structural engineer's details & calculations
5. All elements of structure to be sourced and constructed in accordance with the Structural Engineer's drawings.
6. All dimensions are in millimetres.
7. Drawings for planning purposes only.


Scale 1:50 in metres



Client: Eliza Mc Bride Blackmore & Rupert Green	Drawing title: Existing loft floor level	Drawing issue: Planning Drawings
Project title: 17 Mount Pleasant Crescent, London N4 4HP	Scale: 1:50@A3	Date: June 2026
Project number: 0653	Drawing number: EX03	Drawn by: MV Checked by: SM

SHACKLEWELL
ARCHITECTS

Email : sara@shacklewellarchitects.com
Tel : 0779 354 7033

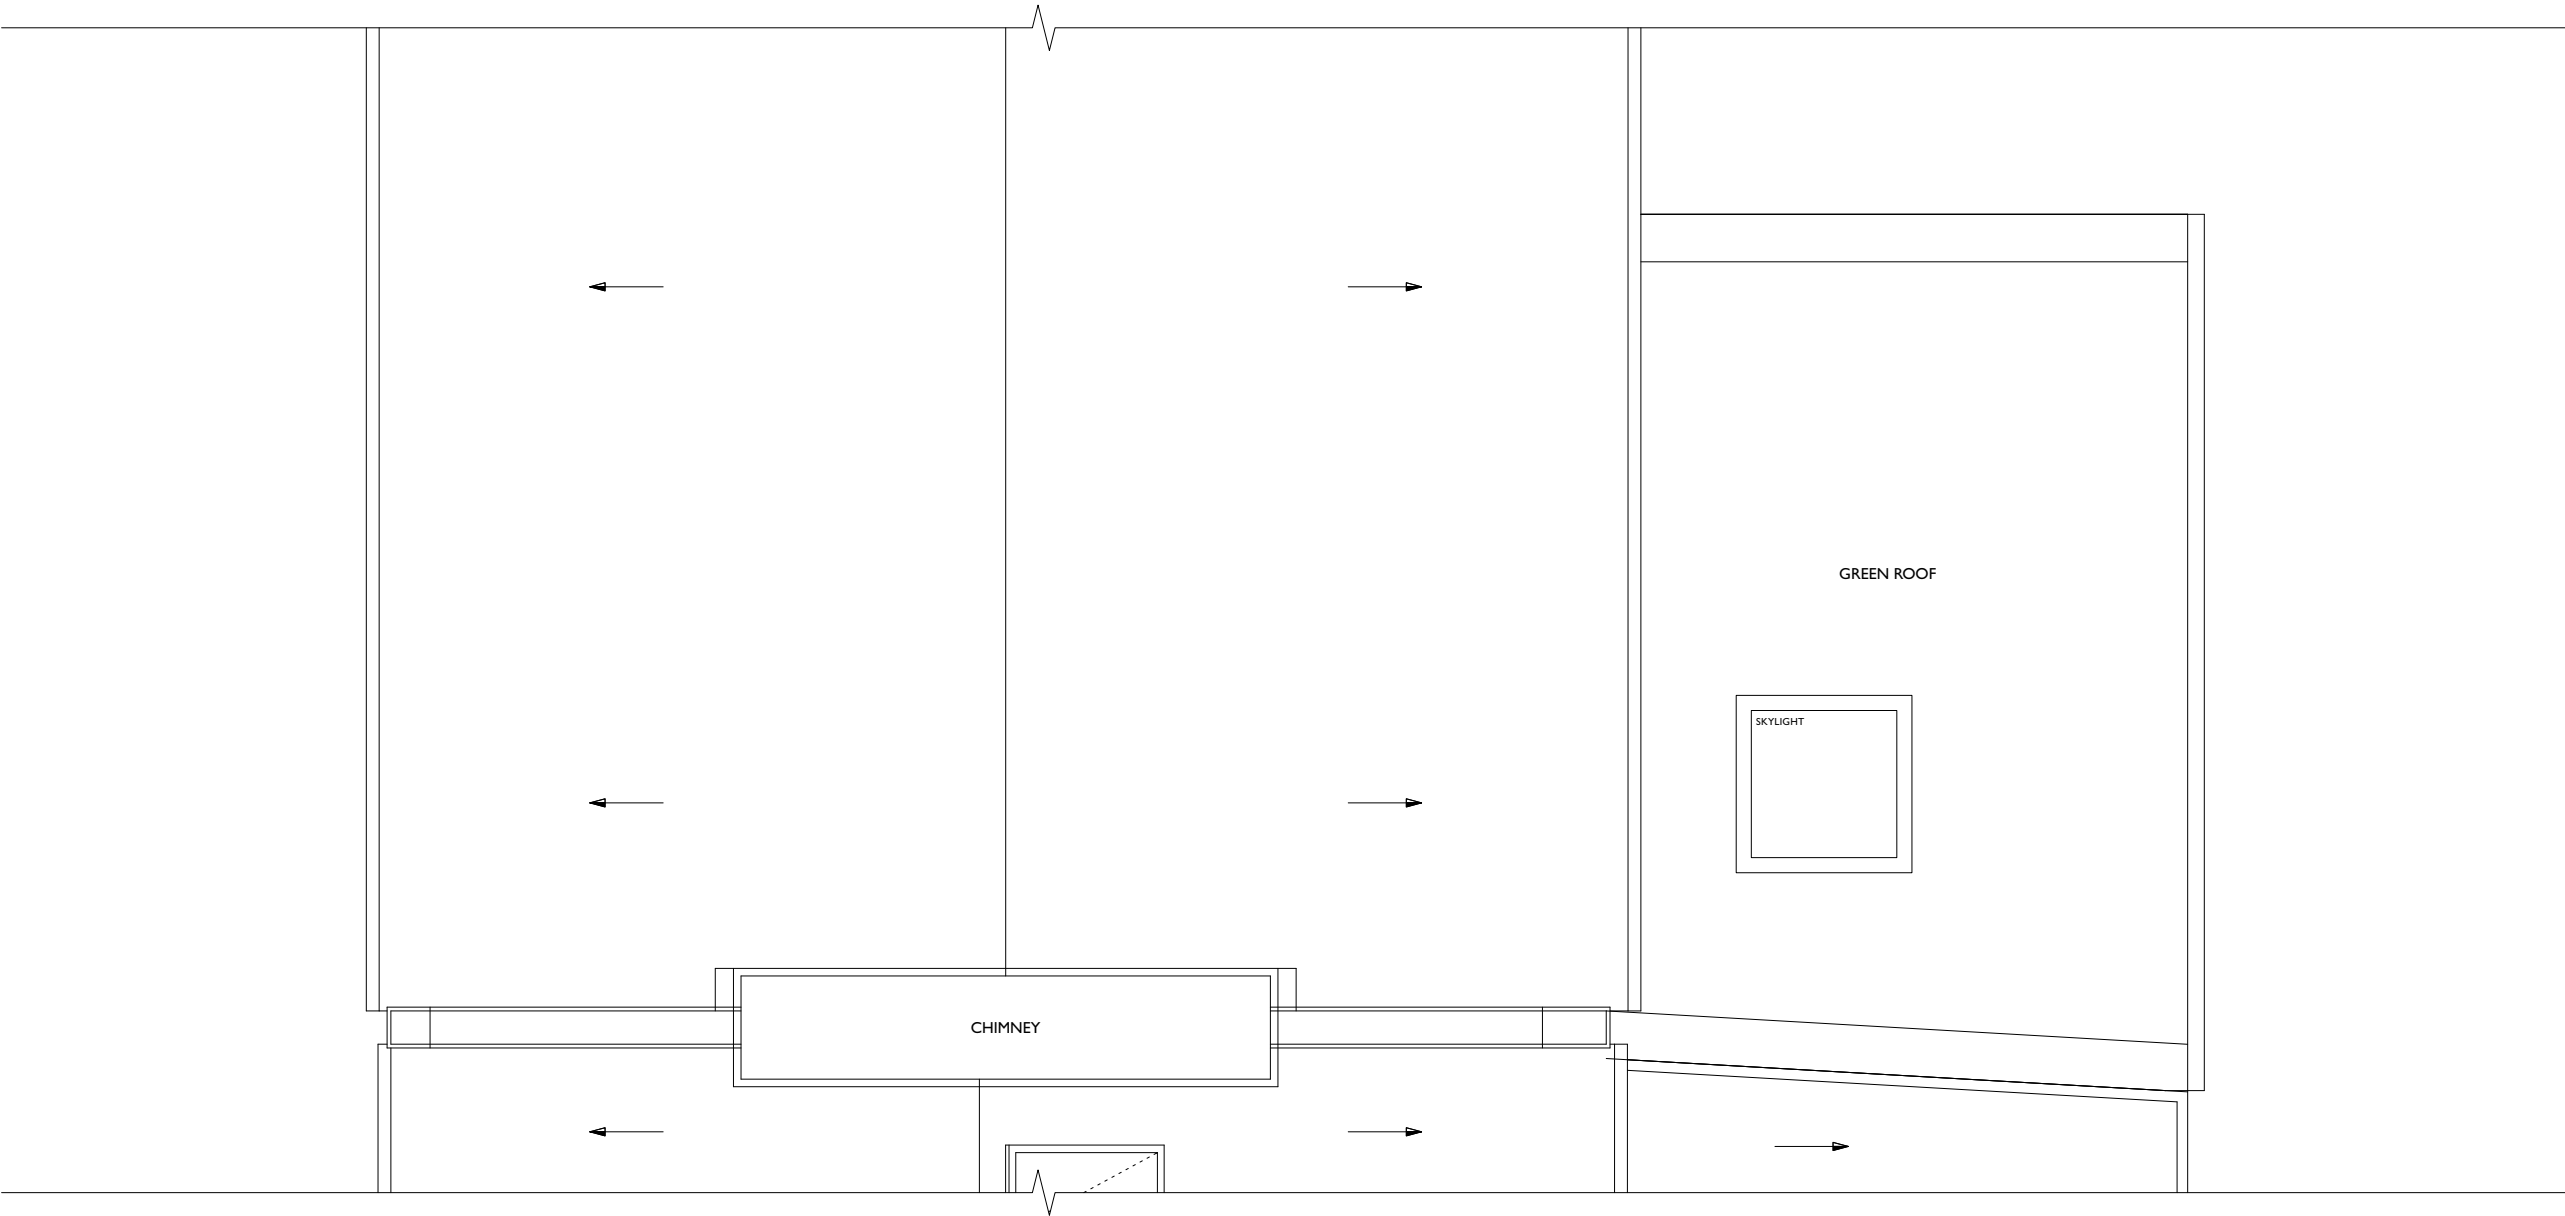


1. This drawing has been based upon a measured survey drawing by others. As a result, the precision of the dimensions indicated is dependent upon the information supplied.
2. This drawing is prepared solely for design and planning submission purposes. It is not intended or suitable for either Building regulations or Construction purposes and should not be used for such.
3. All dimensions to be checked on site before any work commences or any materials are ordered.
4. All drawings to be read in conjunction with structural engineer's details & calculations
5. All elements of structure to be sourced and constructed in accordance with the Structural Engineer's drawings.
6. All dimensions are in millimetres.
7. Drawings for planning purposes only.

Scale 1:50 in metres



Client: Eliza Mc Bride Blackmore & Rupert Green	Drawing title: Existing loft plan	Drawing issue: Planning Drawings
Project title: 17 Mount Pleasant Crescent, London N4 4HP	Scale: 1:50@A3	Date: June 2026
Project number: 0653	Drawing number: EX04	Drawn by: MV Checked by: SM

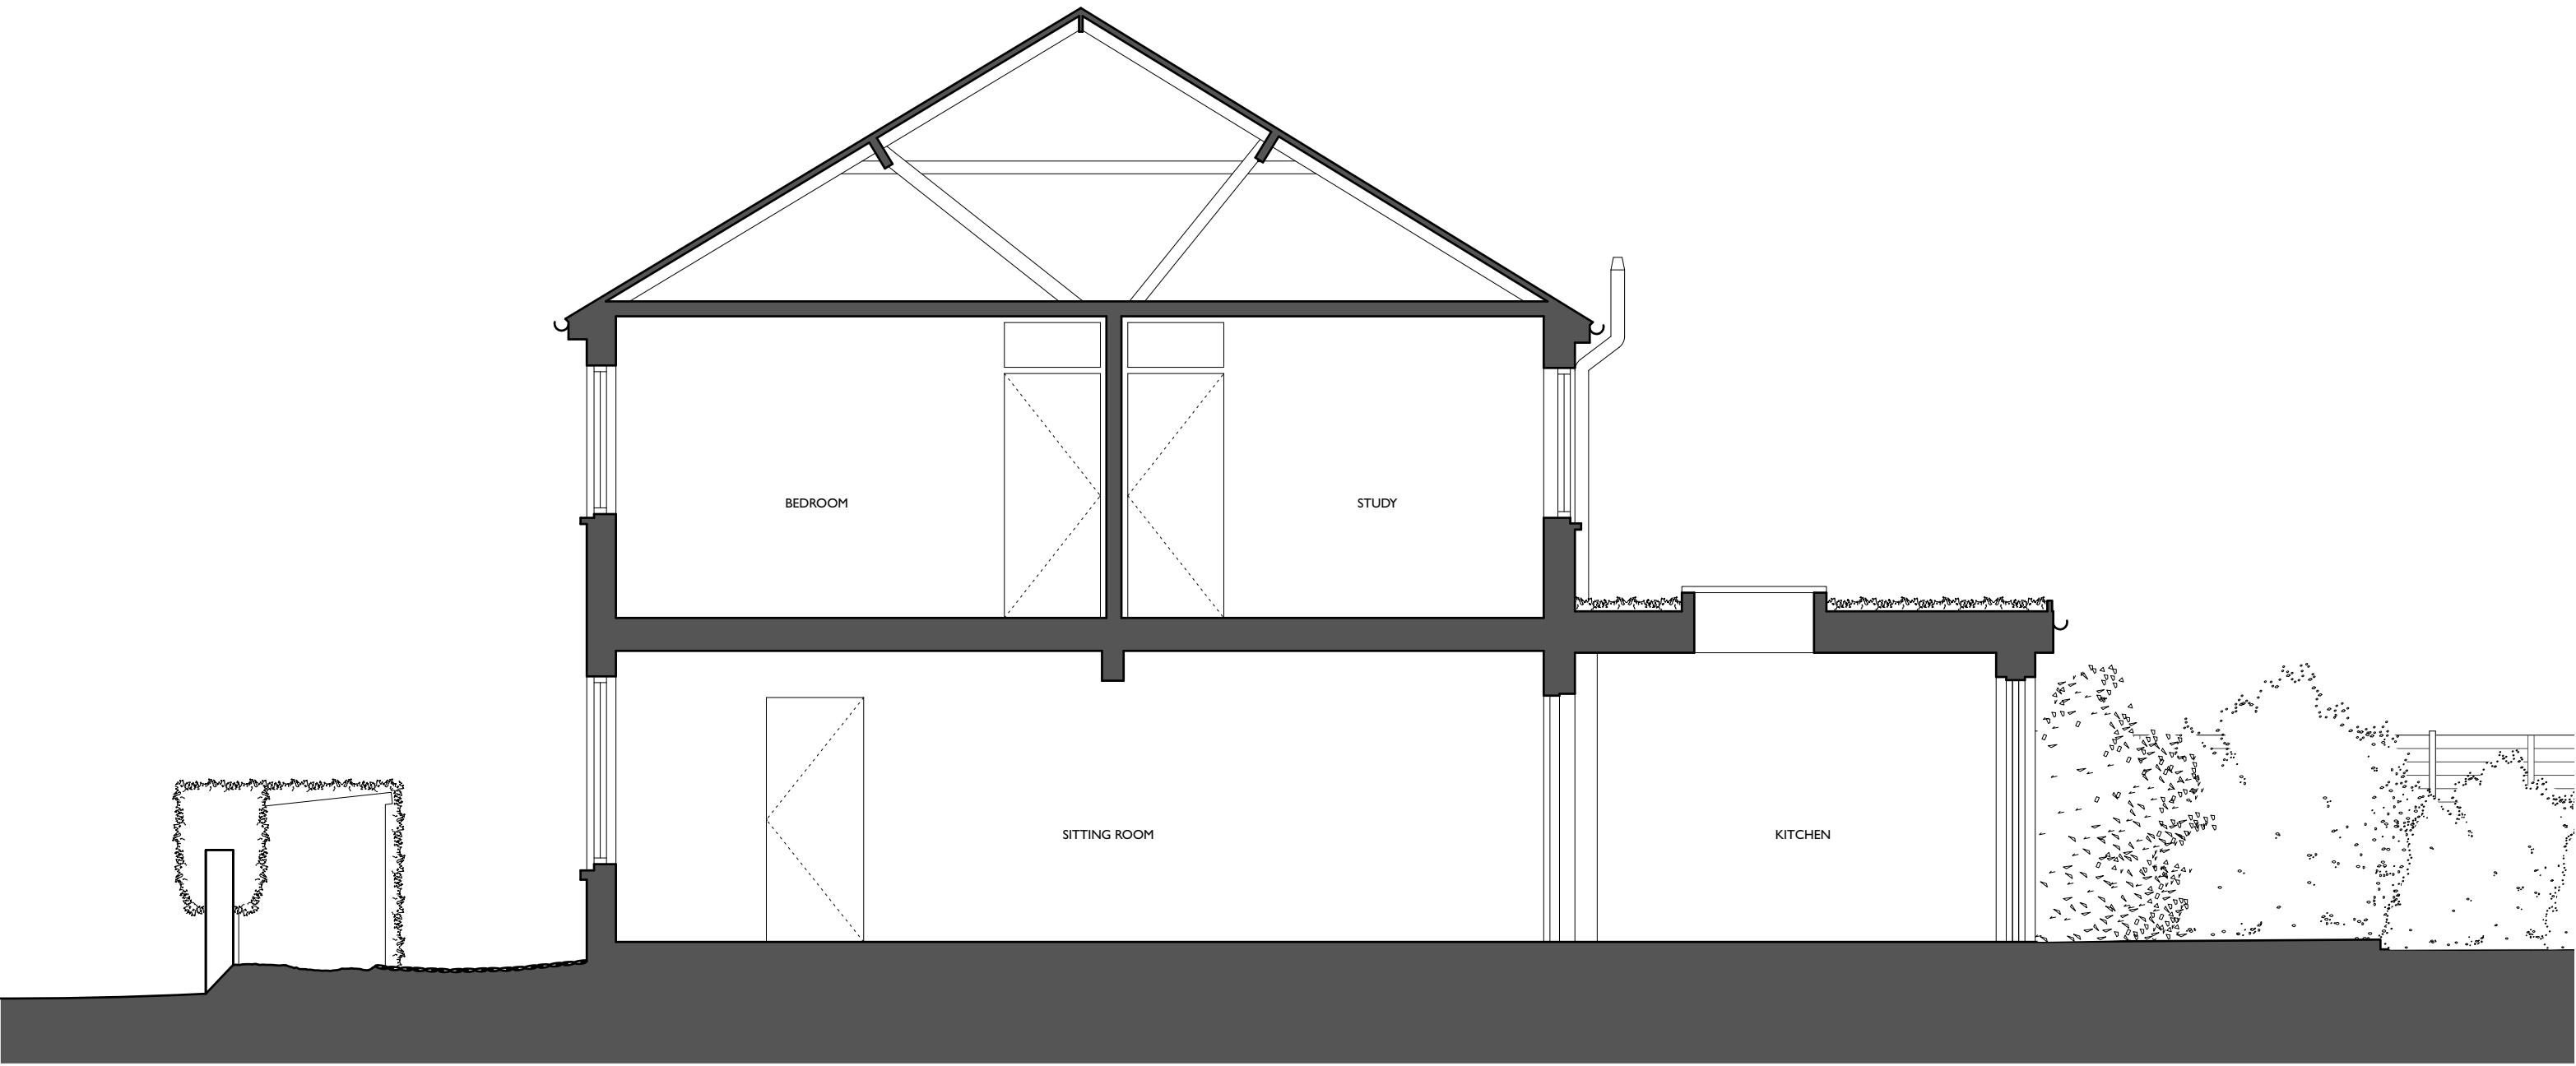

1. This drawing has been based upon a measured survey drawing by others. As a result, the precision of the dimensions indicated is dependent upon the information supplied.
2. This drawing is prepared solely for design and planning submission purposes. It is not intended or suitable for either Building regulations or Construction purposes and should not be used for such.
3. All dimensions to be checked on site before any work commences or any materials are ordered.
4. All drawings to be read in conjunction with structural engineer's details & calculations
5. All elements of structure to be sourced and constructed in accordance with the Structural Engineer's drawings.
6. All dimensions are in millimetres.
7. Drawings for planning purposes only.


Scale 1:50 in metres



Client: Eliza Mc Bride Blackmore & Rupert Green	Drawing title: Existing section AA	Drawing issue: Planning Drawings
Project title: 17 Mount Pleasant Crescent, London N4 4HP	Scale: 1:50@A3	Date: June 2026
Project number: 0653	Drawing number: EX05	Drawn by: MV Checked by: SM

SHACKLEWELL
ARCHITECTS

Email : sara@shacklewellarchitects.com
Tel : 0779 354 7033

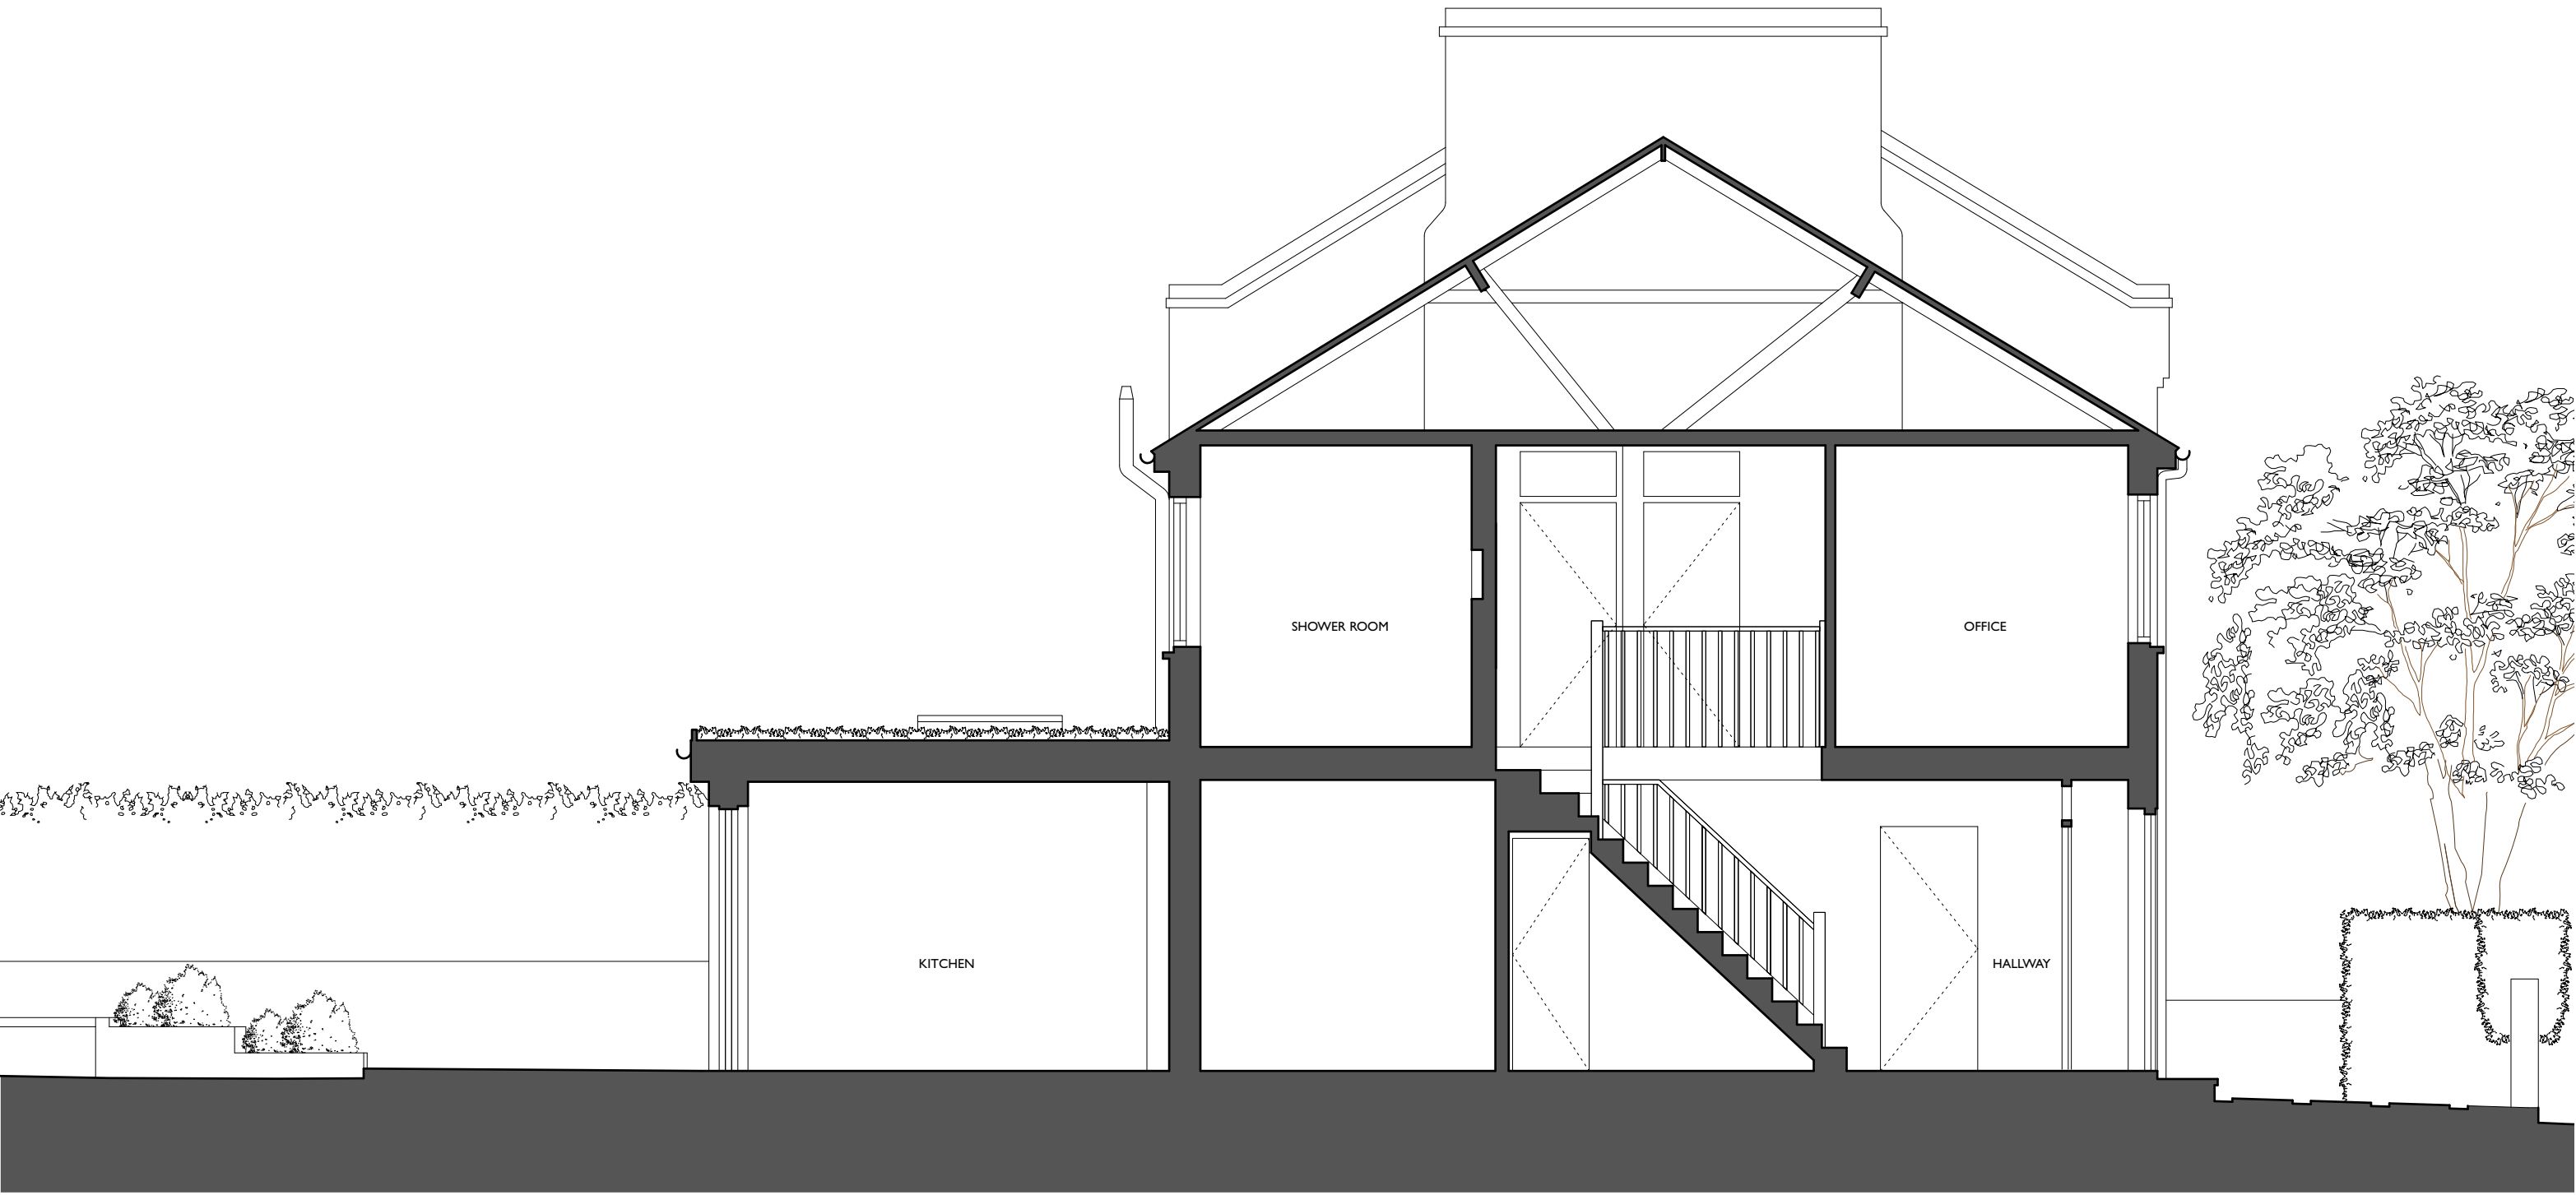

- 1. This drawing has been based upon a measured survey drawing by others. As a result, the precision of the dimensions indicated is dependent upon the information supplied.
- 2. This drawing is prepared solely for design and planning submission purposes. It is not intended or suitable for either Building regulations or Construction purposes and should not be used for such.
- 3. All dimensions to be checked on site before any work commences or any materials are ordered.
- 4. All drawings to be read in conjunction with structural engineer's details & calculations
- 5. All elements of structure to be sourced and constructed in accordance with the Structural Engineer's drawings.
- 6. All dimensions are in millimetres.
- 7. Drawings for planning purposes only.

Scale 1:50 in metres



Client: Eliza Mc Bride Blackmore & Rupert Green	Drawing title: Existing section BB	Drawing issue: Planning Drawings	
Project title: 17 Mount Pleasant Crescent, London N4 4HP	Scale: 1:50@A3	Date: June 2026	
Project number: 0653	Drawing number: EX06	Drawn by: MV	Checked by: SM

SHACKLEWELL
ARCHITECTS

Email : sara@shacklewellsarchitects.com
Tel : 0779 354 7033



1. This drawing has been based upon a measured survey drawing by others. As a result, the precision of the dimensions indicated is dependent upon the information supplied.
2. This drawing is prepared solely for design and planning submission purposes. It is not intended or suitable for either Building regulations or Construction purposes and should not be used for such.
3. All dimensions to be checked on site before any work commences or any materials are ordered.
4. All drawings to be read in conjunction with structural engineer's details & calculations
5. All elements of structure to be sourced and constructed in accordance with the Structural Engineer's drawings.
6. All dimensions are in millimetres.
7. Drawings for planning purposes only.

Scale 1:50 in metres



Client:
Eliza Mc Bride Blackmore & Rupert Green

Drawing title:
Existing front elevation

Drawing issue:
Planning Drawings

Project title:
17 Mount Pleasant Crescent, London N4 4HP

Scale:
1:50@A3

Date:
June 2026

Project number:
0653

Drawing number:
EX07

Drawn by: MV
Checked by: SM

SHACKLEWELL
ARCHITECTS

Email : sara@shacklewellsarchitects.com
Tel : 0779 354 7033



1. This drawing has been based upon a measured survey drawing by others. As a result, the precision of the dimensions indicated is dependent upon the information supplied.
2. This drawing is prepared solely for design and planning submission purposes. It is not intended or suitable for either Building regulations or Construction purposes and should not be used for such.
3. All dimensions to be checked on site before any work commences or any materials are ordered.
4. All drawings to be read in conjunction with structural engineer's details & calculations
5. All elements of structure to be sourced and constructed in accordance with the Structural Engineer's drawings.
6. All dimensions are in millimetres.
7. Drawings for planning purposes only.


Scale 1:50 in metres



Client: Eliza Mc Bride Blackmore & Rupert Green	Drawing title: Existing rear elevation	Drawing issue: Planning Drawings
Project title: 17 Mount Pleasant Crescent, London N4 4HP	Scale: 1:50@A3	Date: June 2026
Project number: 0653	Drawing number: EX08	Drawn by: MV Checked by: SM

SHACKLEWELL
ARCHITECTS

Email : sara@shacklewellsarchitects.com
Tel : 0779 354 7033

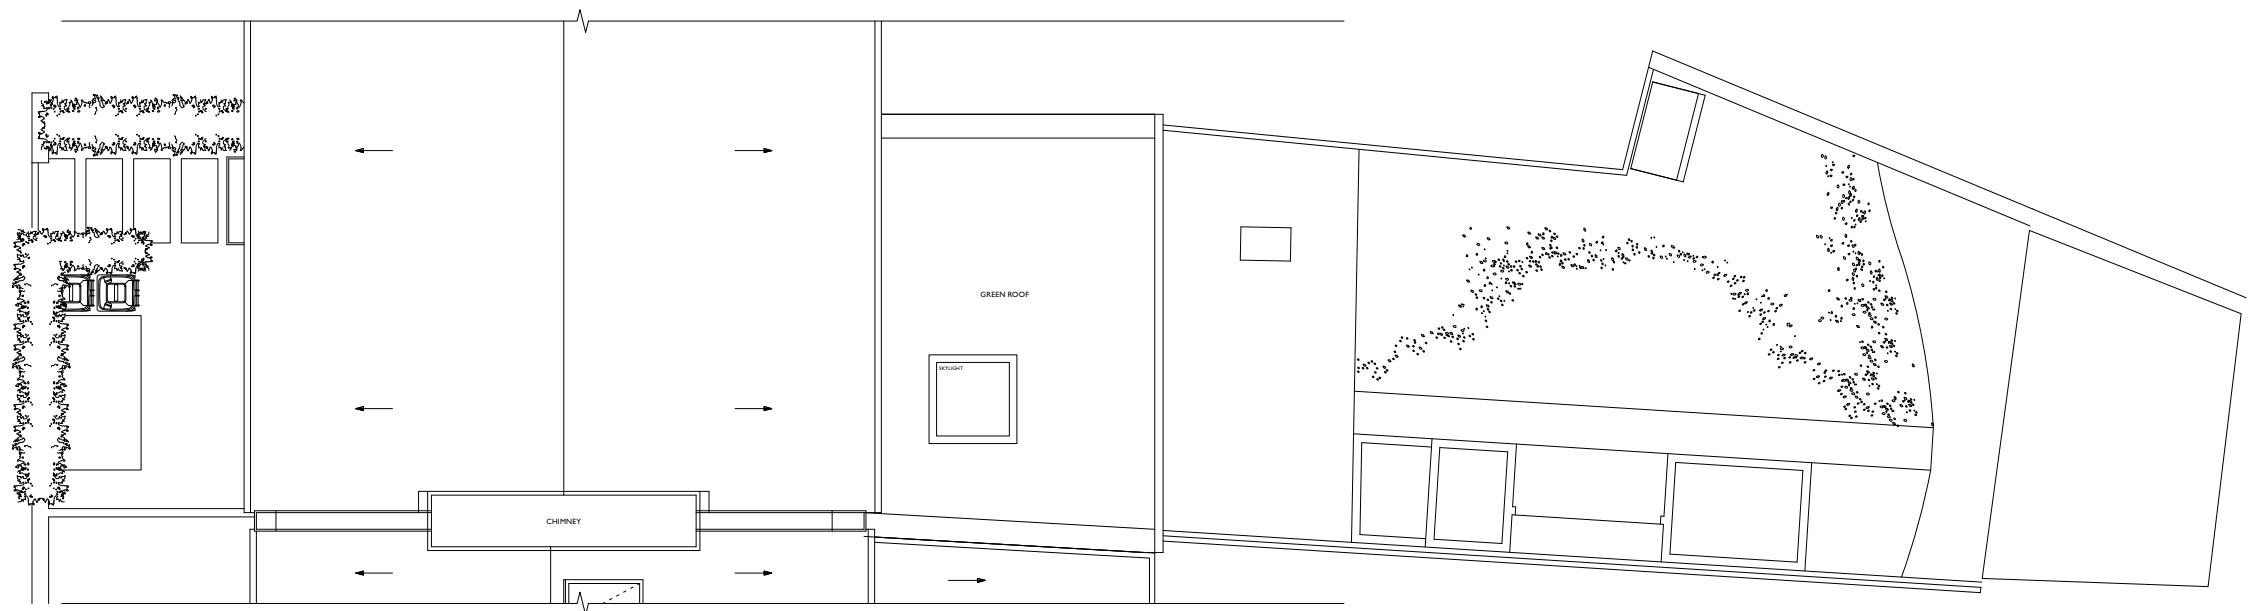

1. This drawing has been based upon a measured survey drawing by others. As a result, the precision of the dimensions indicated is dependent upon the information supplied.
2. This drawing is prepared solely for design and planning submission purposes. It is not intended or suitable for either Building regulations or Construction purposes and should not be used for such.
3. All dimensions to be checked on site before any work commences or any materials are ordered.
4. All drawings to be read in conjunction with structural engineer's details & calculations
5. All elements of structure to be sourced and constructed in accordance with the Structural Engineer's drawings.
6. All dimensions are in millimetres.
7. Drawings for planning purposes only.

Scale 1:100 in metres



Client:
Eliza Mc Bride Blackmore & Rupert Green

Drawing title:
Existing site plan

Drawing issue:
Planning Drawings

Project title:
17 Mount Pleasant Crescent, London N4 4HP

Scale:
1:100@A3

Date:
June 2026

Project number:
0653

Drawing number:
EX09

Drawn by: MV
Checked by: SM

SHACKLEWELL
ARCHITECTS

Email : sara@shacklewellsarchitects.com
Tel : 0779 354 7033