





Existing Front Elevation.

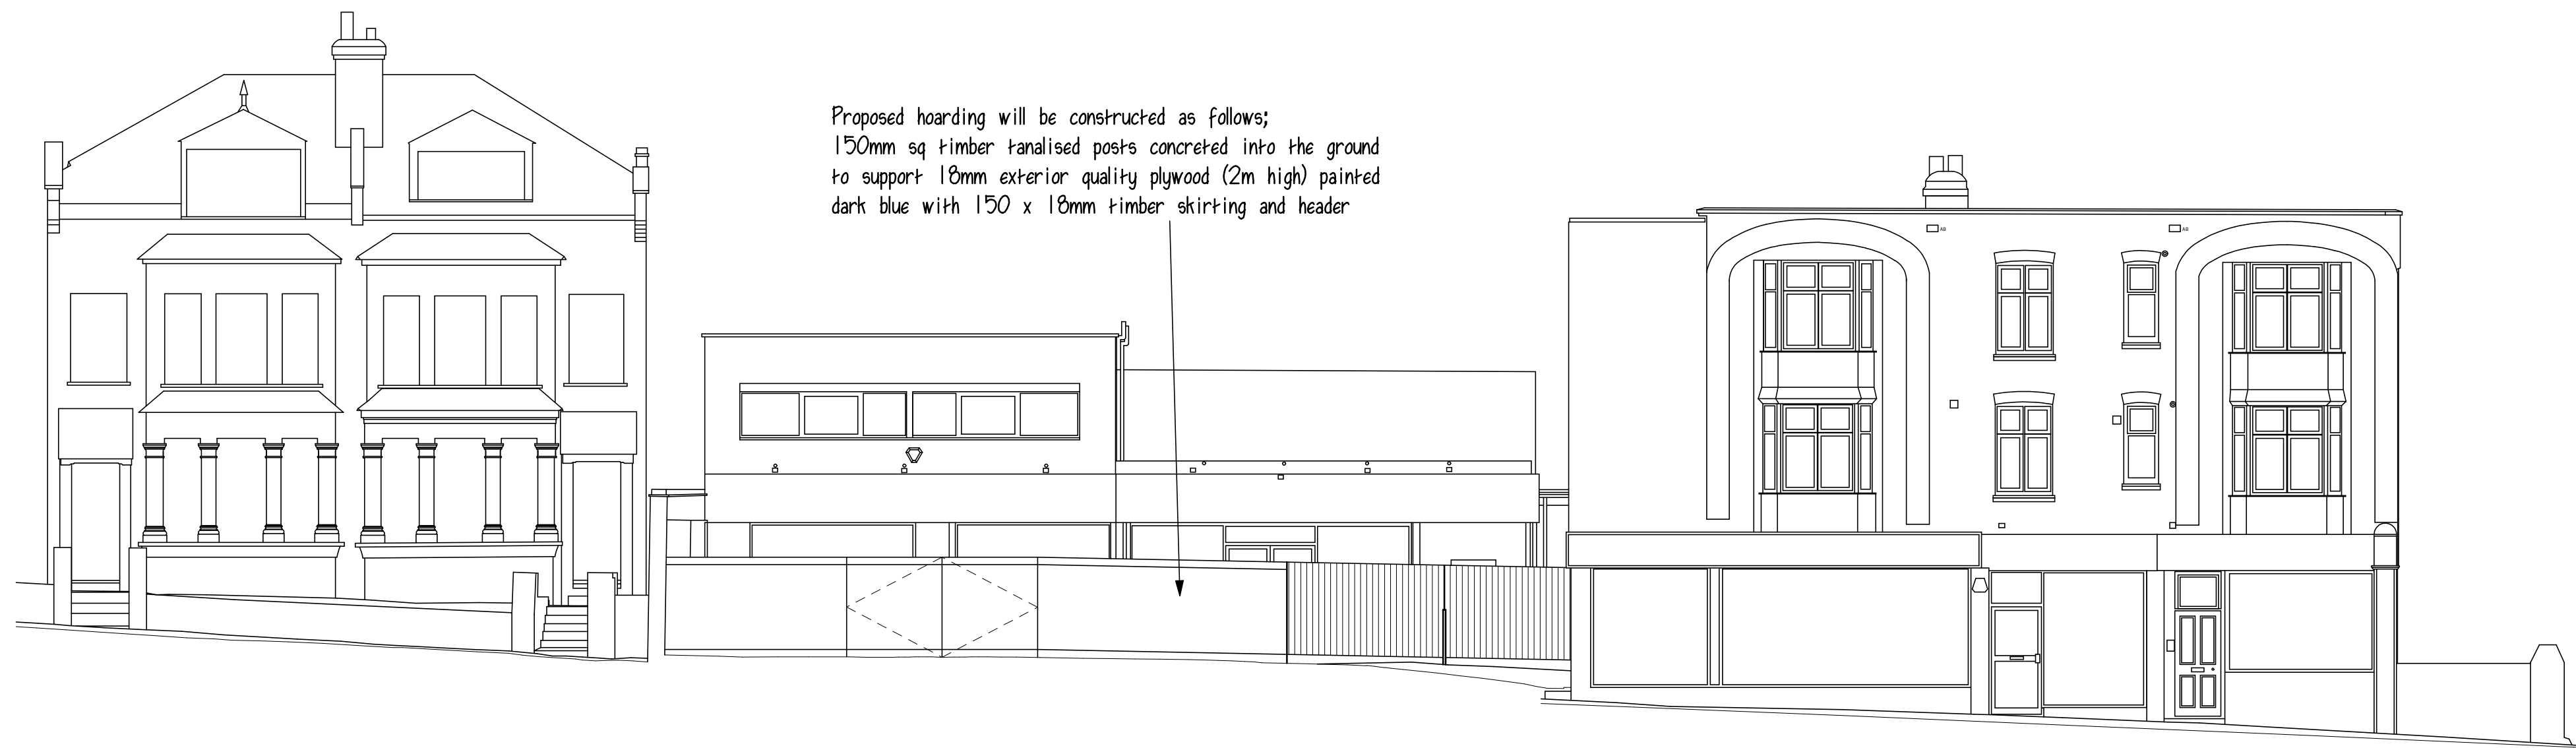


Proposed Hoarding Front Elevation.


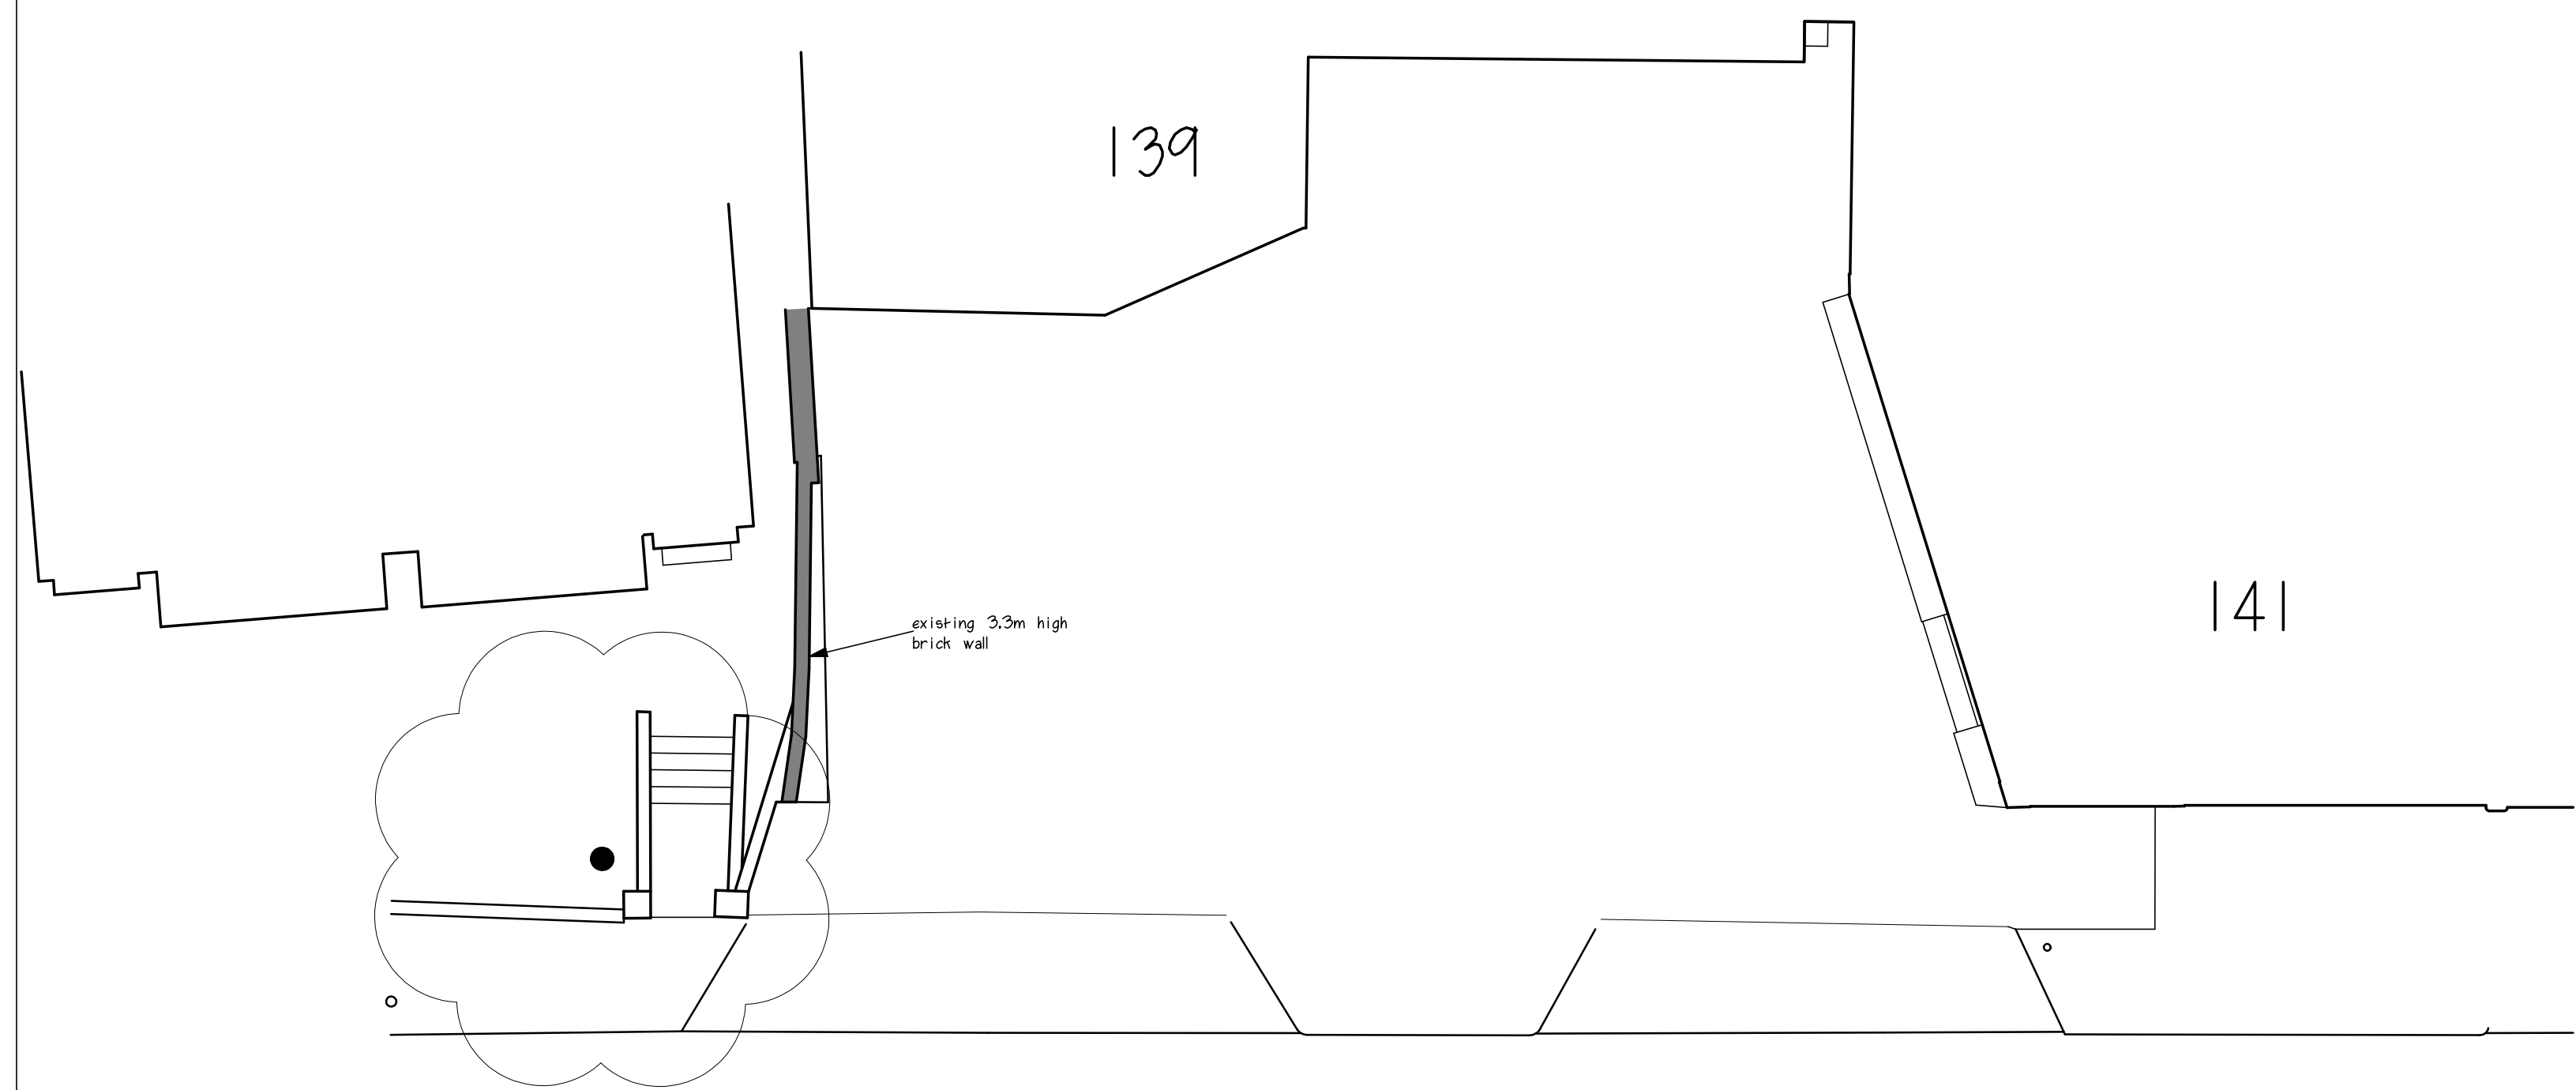


Existing Layout.

Proposed hoarding will be constructed as follows;
150mm sq timber tanalised posts concreted into the ground
to support 18mm exterior quality plywood (2m high) painted
dark blue with 150 x 18mm timber skirting and header

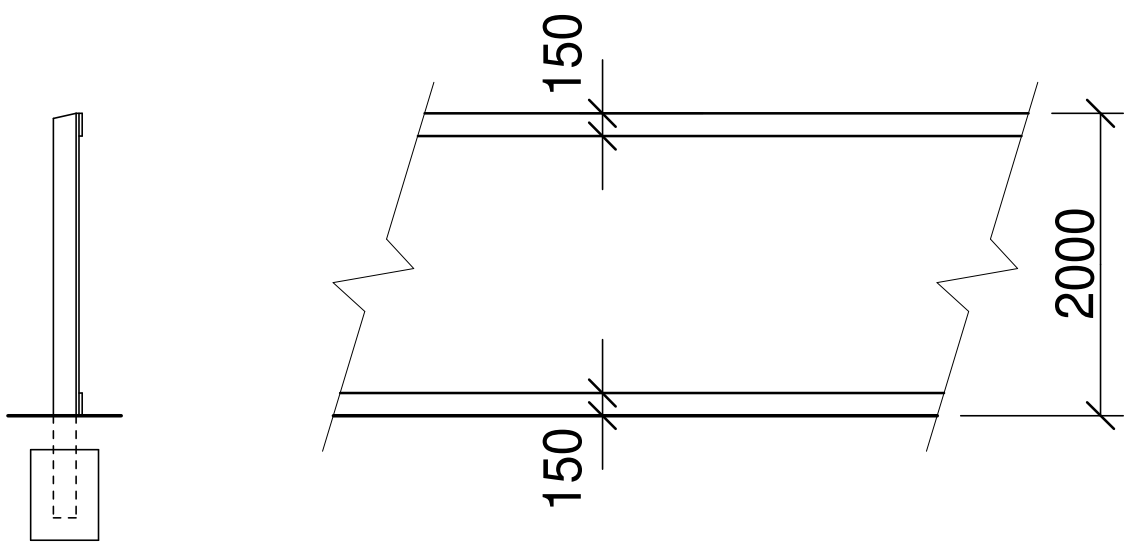

Proposed Hoarding Detail.

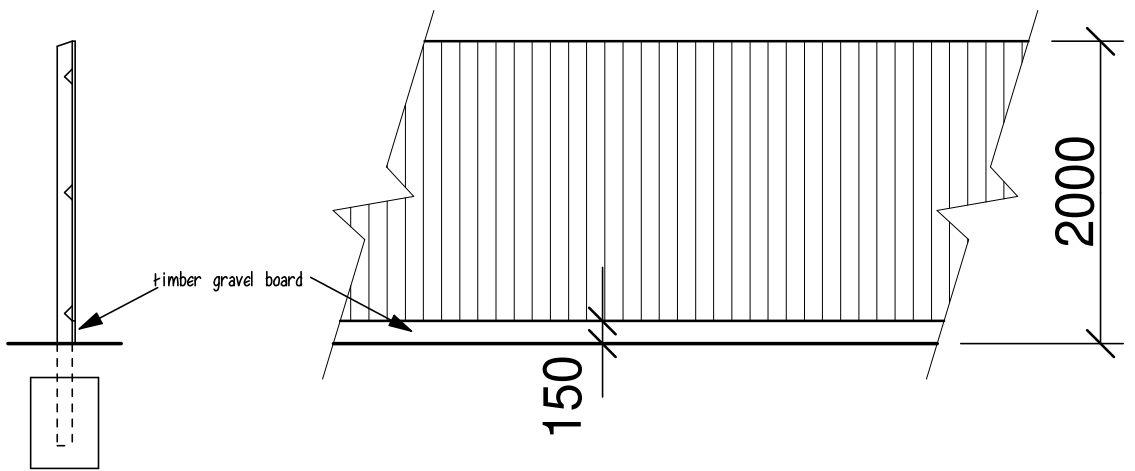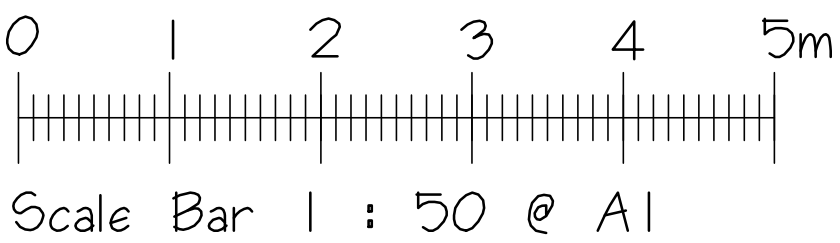

Proposed Close Boarded Fencing Detail.

NOTES:

rev	description	date
B	C/B fence added.	17.08.26.
A	Additional layout added.	14.03.24.

Project:
139-143 Crouch Hill,
London,
N8 4LU.

JKA
DEVELOPMENT
CONSULTANTS LTD
GERRARD HOUSE
197 BALLARDS LANE
FINCHLEY
LONDON
N3 1LP
TEL : 07720850681

Drawing Title:
Existing &
Proposed
Front Elevation..

Scale: 1 : 100 @ A1
Drawing No: 754/H/02
REVISIONS:
A B

