




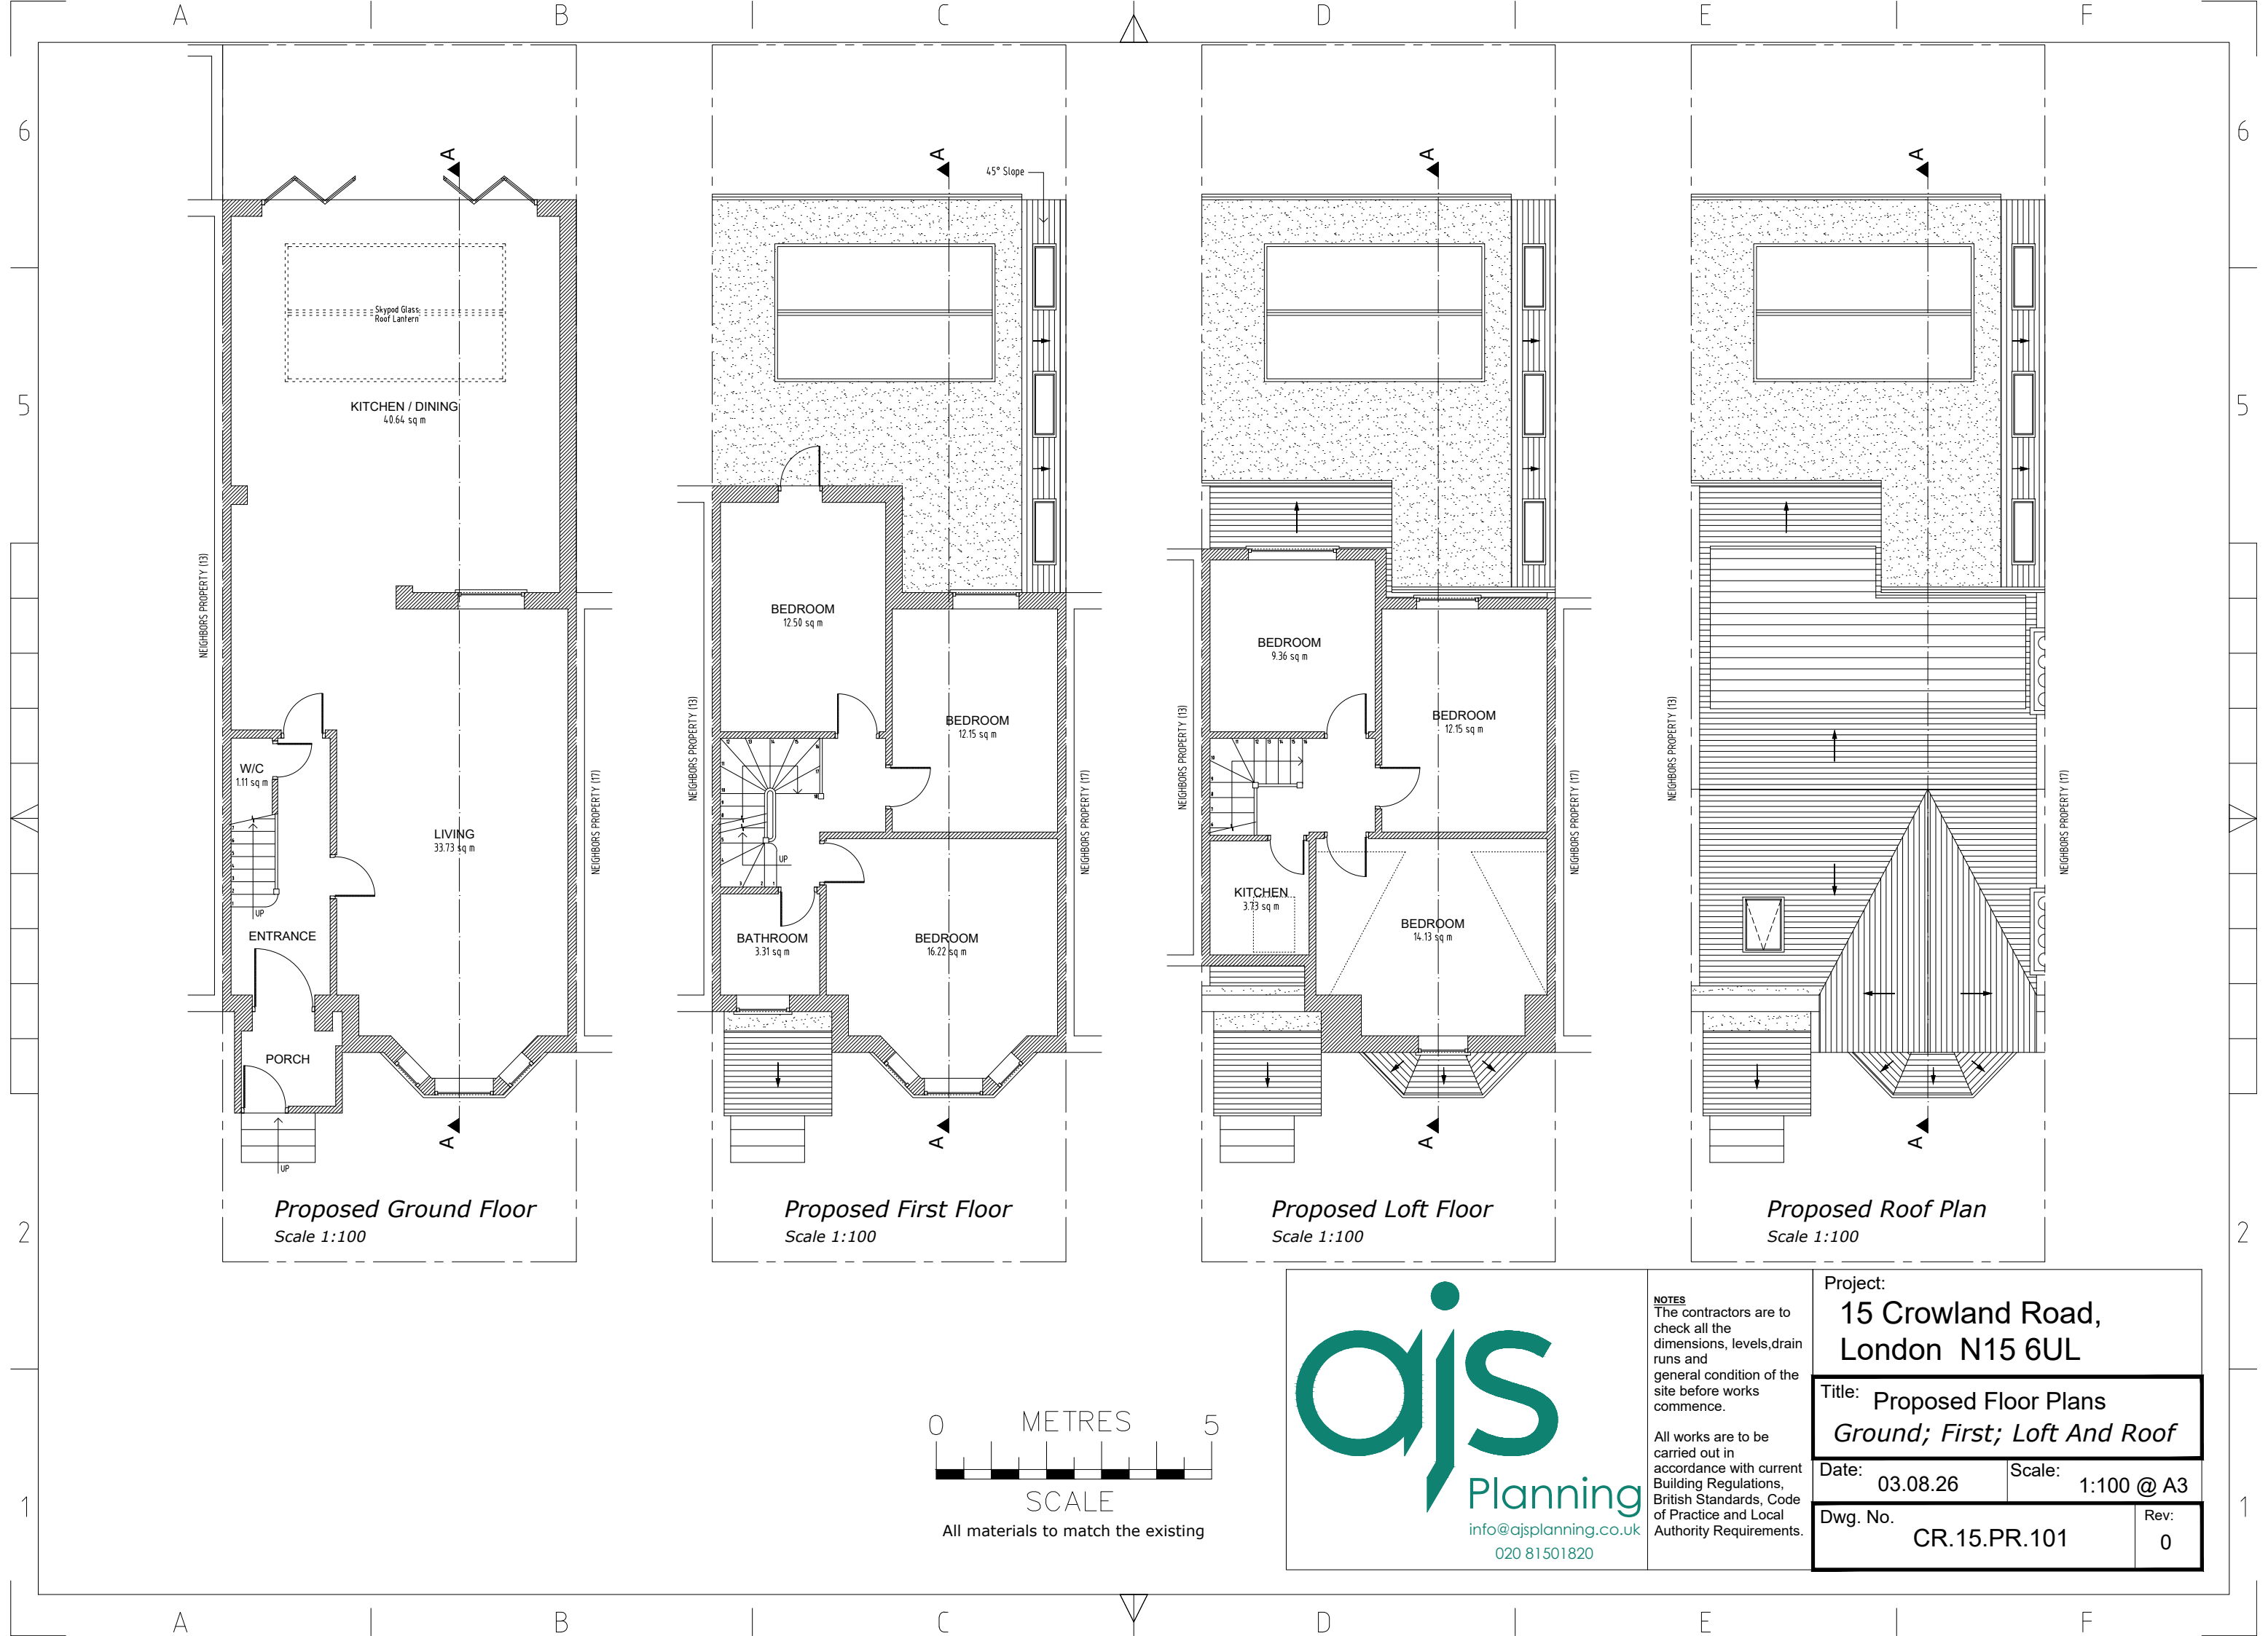


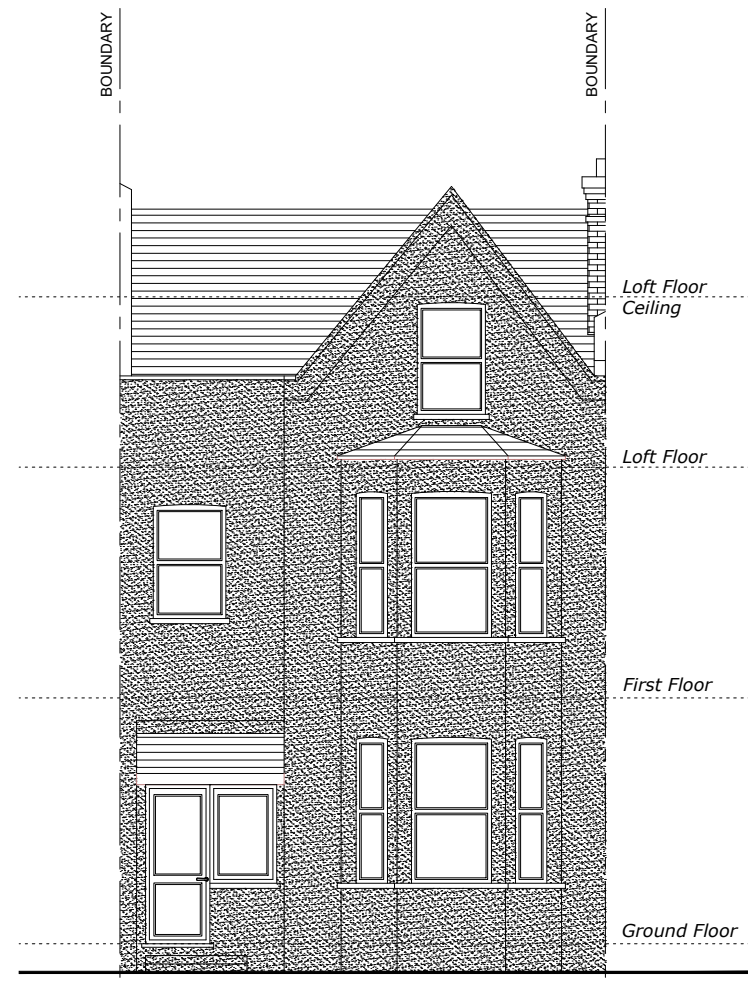

Proposed Front Elevation
Scale 1:100

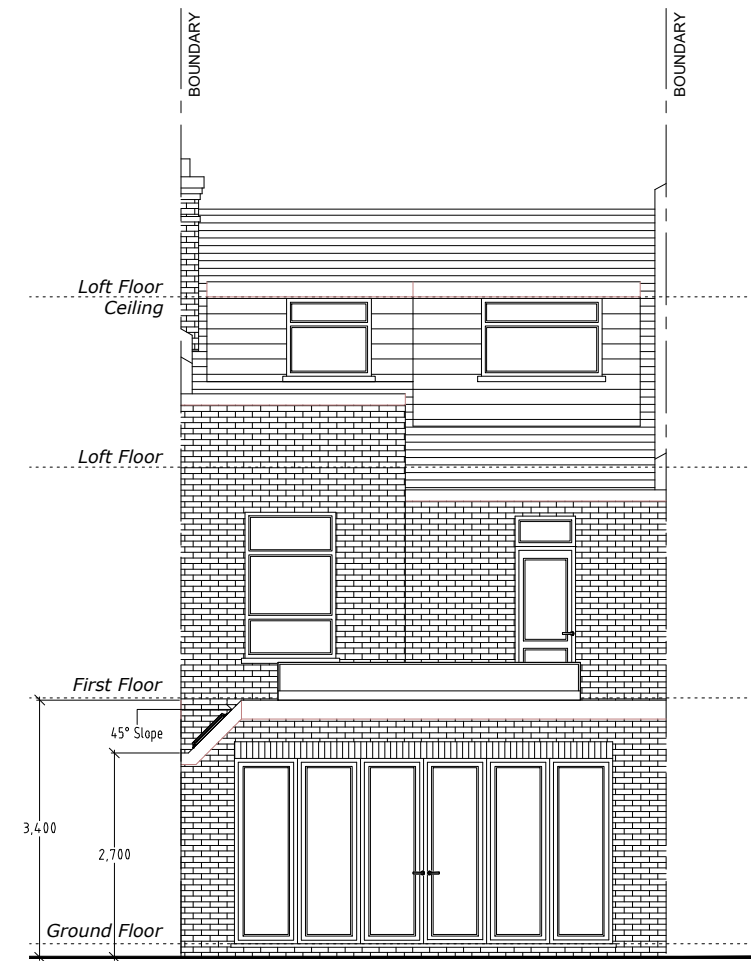

Proposed Rear Elevation
Scale 1:100

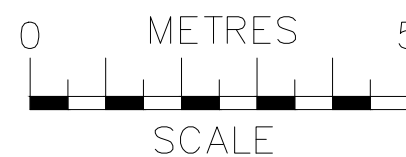

NOTES
The contractors are to check all the dimensions, levels, drain runs and general condition of the site before works commence.

All works are to be carried out in accordance with current Building Regulations, British Standards, Code of Practice and Local Authority Requirements.

Project: 15 Crowland Road, London N15 6UL		
Title: Proposed Front & Rear Elevations		
Date: 03.08.26	Scale: 1:100 @ A3	
Dwg. No. CR.15.PR.102	Rev: 0	



Proposed Side 1 Elevation
Scale 1:100

Proposed Side 2 Elevation
Scale 1:100




info@ajsplanning.co.uk
020 81501820


NOTES
The contractors are to check all the dimensions, levels, drain runs and general condition of the site before works commence.

All works are to be carried out in accordance with current Building Regulations, British Standards, Code of Practice and Local Authority Requirements.

Project: 15 Crowland Road, London N15 6UL	
Title: Proposed Side Elevations (1 & 2)	
Date: 03.08.26	Scale: 1:100 @ A3
Dwg. No. CR.15.PR.103	Rev: 0

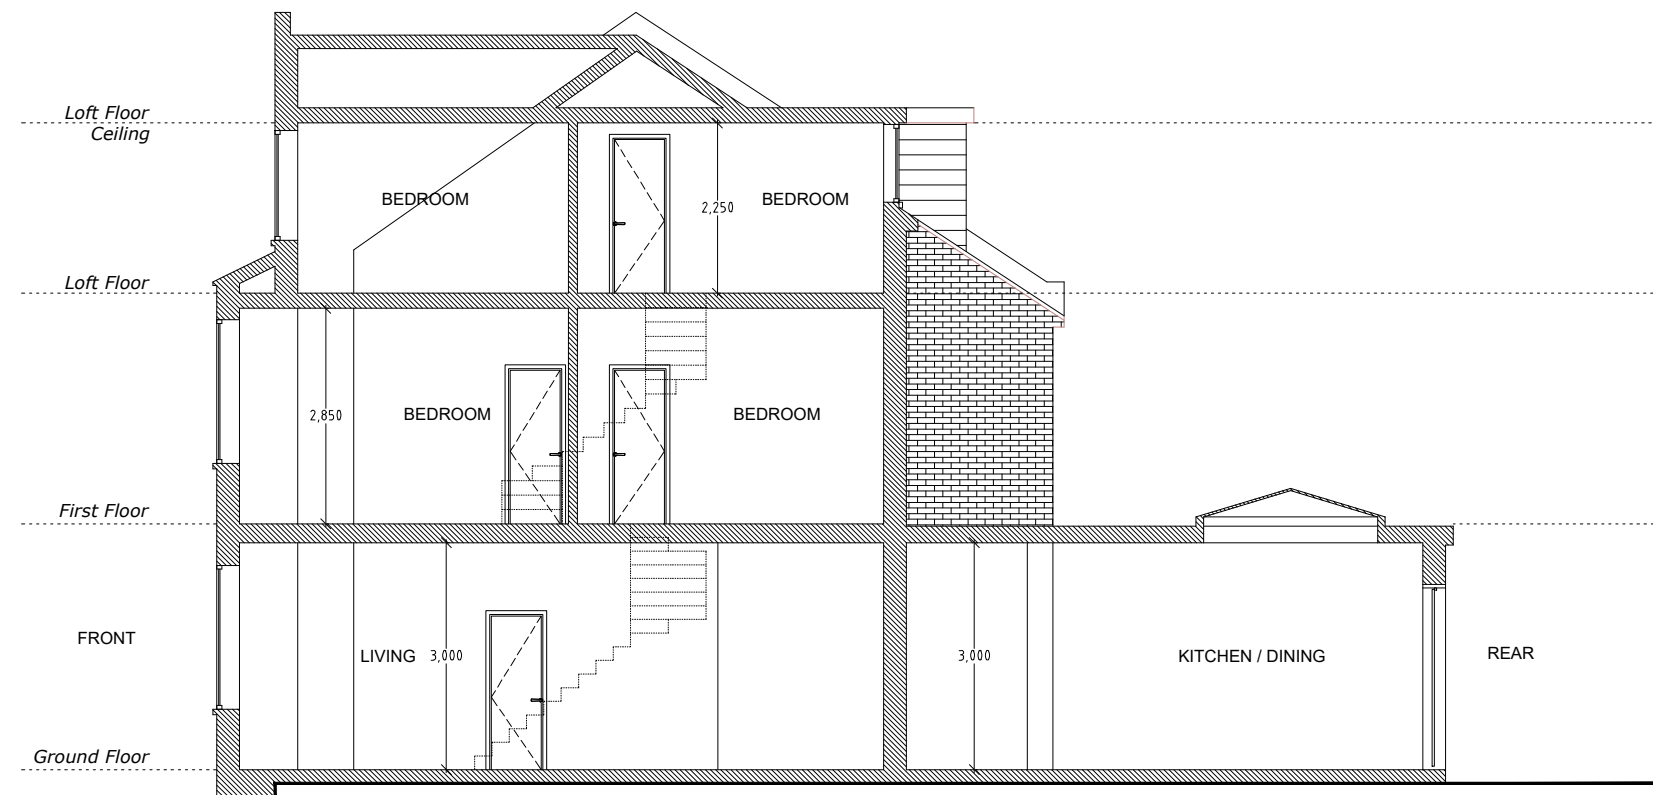

Proposed Section A-A
Scale 1:100

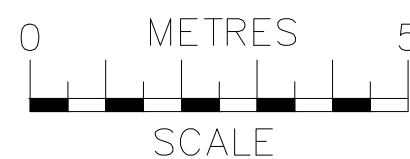

 info@ajsplanning.co.uk 020 81501820	NOTES The contractors are to check all the dimensions, levels, drain runs and general condition of the site before works commence. All works are to be carried out in accordance with current Building Regulations, British Standards, Code of Practice and Local Authority Requirements.	Project: 15 Crowland Road, London N15 6UL	
	Title: Proposed Section A-A		
	Date: 03.08.26	Scale: 1:100 @ A3	Dwg. No. CR.15.PR.104