


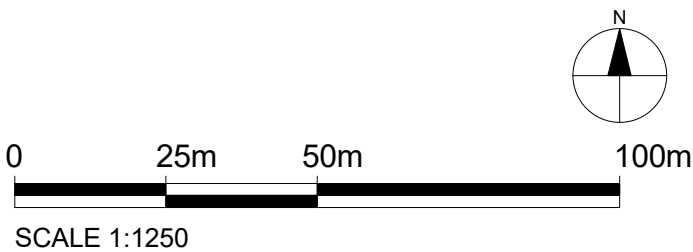


1 OS Map
1 : 1250

2 Location Plan
1 : 200



Property Boundary Area= 268.88 sqm
Property G.I.A= 252.55 sqm

 

Notes.
Contractors must verify all dimensions at the site before commencing any work.
No construction work before Building Control approval and structural engineer confirmation.
Any discrepancies to be reported to Gridline.
All drawings are to be read in conjunction with all relevant drawings and specifications.

Project No.S					
REV	DATE	DESCRIPTION	BY	CH	
A	Aug 26				

PROJECT TITLE	
24 Onslow Gardens, Muswell Hill N10 3JU	
DATE	Project No.
March 2026	5420

DRAWING TITLE		
Proposed OS Map and Location Plan		
DRAWING No.	SCALE @ A3	Drawn by:
PR - L001	As Indicated	Chas


PLANNING SERVICES
Unit 9b, The High Cross Centre,
Fountainy Rd,
N15 4BE
TEL: 020 8802 3480
www.samplanning.co.uk




Notes.
Contractors must verify all dimensions at the site before comencing any work.
No construction work before Building Control approval and structural engineer confirmation.
Any discrepancies to be reported to Gridline.
All drawings are to be read in conjunction with all relevant drawings and specifications.

Project No.S				
REV	DATE	DESCRIPTION	BY	CH
A	Aug 26			

PROJECT TITLE	
24 Onslow Gardens, Muswell Hill N10 3JU	
DATE	Project No.
March 2026	5420

DRAWING TITLE		
Proposed Ground Floor Plan		
DRAWING No.	SCALE @ A3	Drawn by:
PR-P001	1 : 100	Chas


PLANNING SERVICES
Unit 9b, The High Cross Centre,
Fountainy Rd,
N154BE
TEL: 020 8802 3480
www.samplanning.co.uk

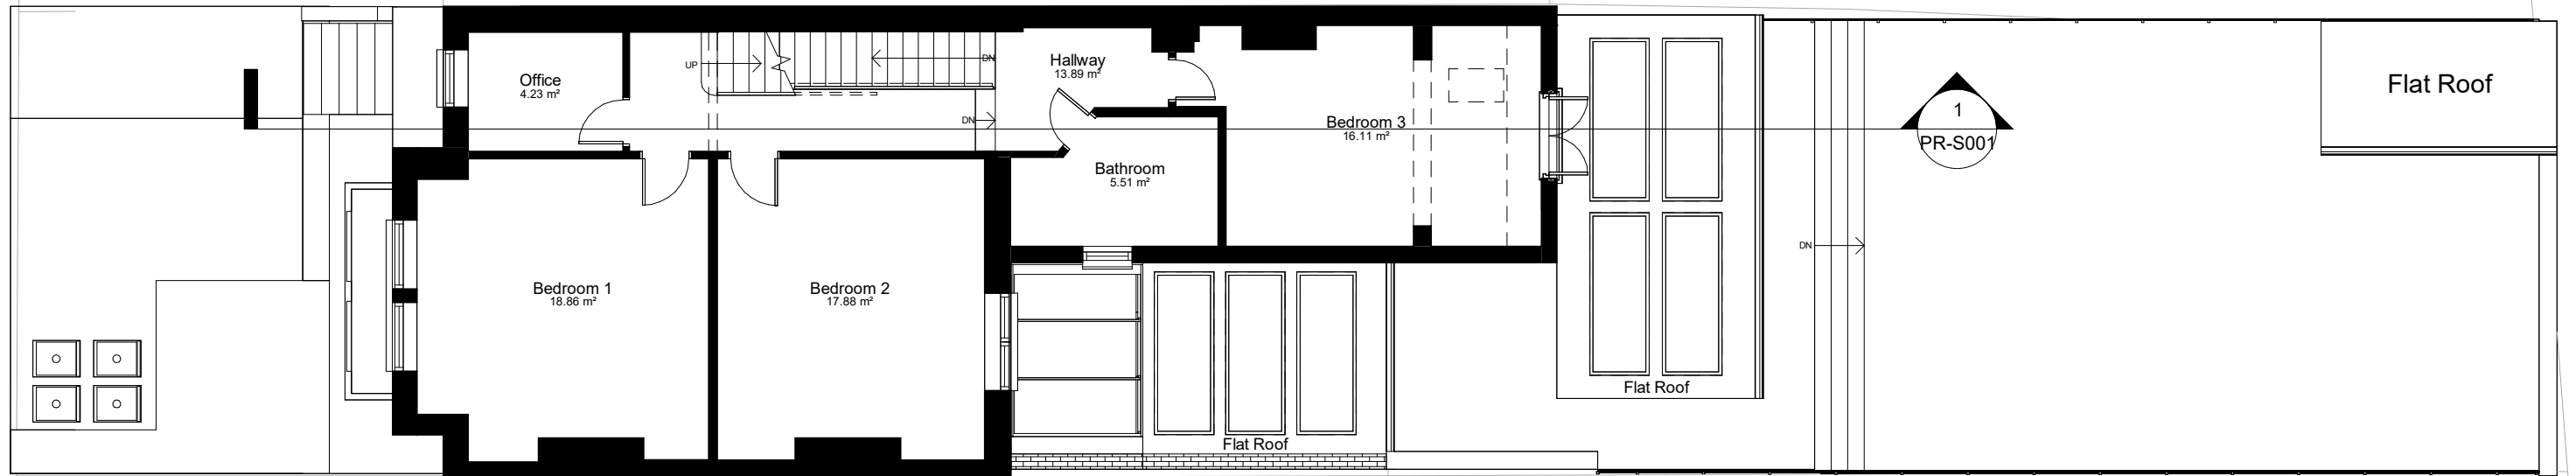


Notes.
Contractors must verify all dimensions at the site before comencing any work.
No construction work before Building Control approval and structural engineer confirmation.
Any discrepancies to be reported to Gridline.
All drawings are to be read in conjunction with all relevant drawings and specifications.

Project No.S				
REV	DATE	DESCRIPTION	BY	CH
A	Aug 26			

PROJECT TITLE	
24 Onslow Gardens, Muswell Hill N10 3JU	
DATE	Project No.
March 2026	5420

DRAWING TITLE		
Proposed First Floor Plan		
DRAWING No.	SCALE @ A3	Drawn by:
PR-P002	1 : 100	Chas


PLANNING SERVICES
Unit 9b, The High Cross Centre,
Fountainy Rd,
N154BE
TEL: 020 8802 3480
www.samplanning.co.uk

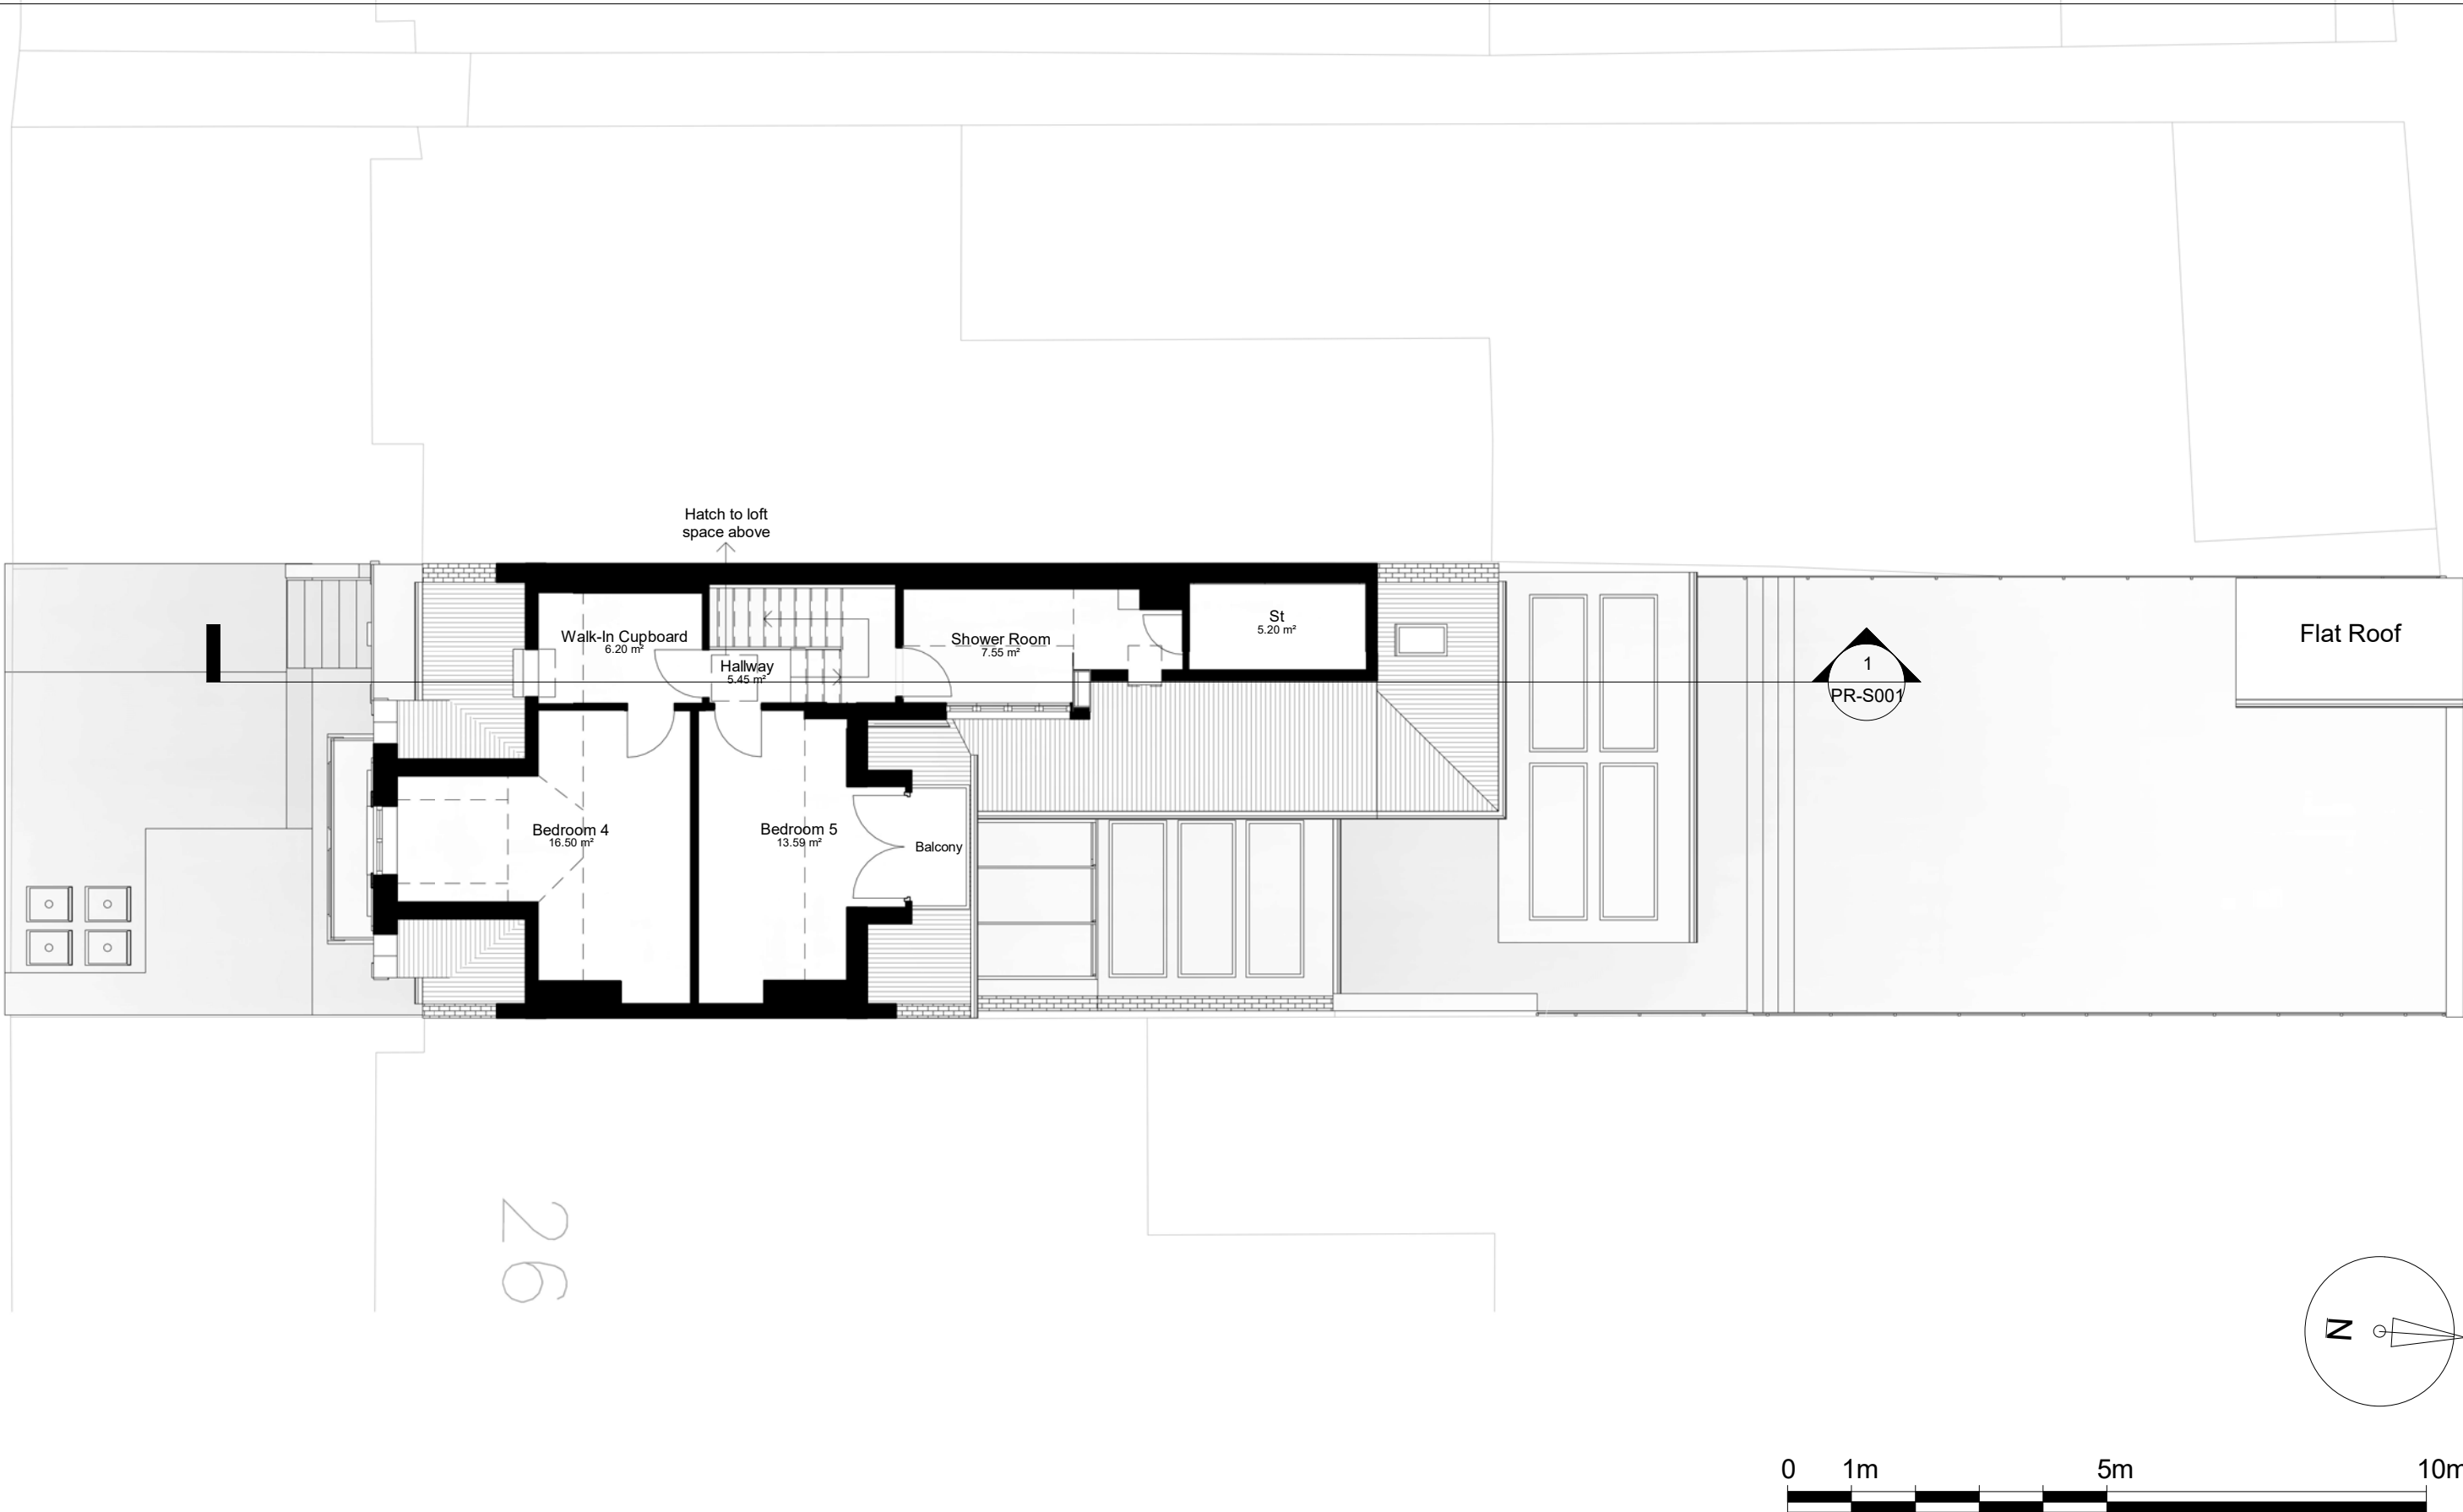

Notes.
Contractors must verify all dimensions at the site before comencing any work.
No construction work before Building Control approval and structural engineer confirmation.
Any discrepancies to be reported to Gridline.
All drawings are to be read in conjunction with all relevant drawings and specifications.


Project No.S				
REV	DATE	DESCRIPTION	BY	CH
A	Aug 26			

PROJECT TITLE	
24 Onslow Gardens, Muswell Hill N10 3JU	
DATE	Project No.
March 2026	5420

DRAWING TITLE		
Proposed Second Floor Plan		
DRAWING No.	SCALE @ A3	Drawn by:
PR-P003	1 : 100	Chas



PLANNING SERVICES
Unit 9b, The High Cross Centre,
Fountainy Rd,
N15 4BE
TEL: 020 8802 3480
www.samplanning.co.uk

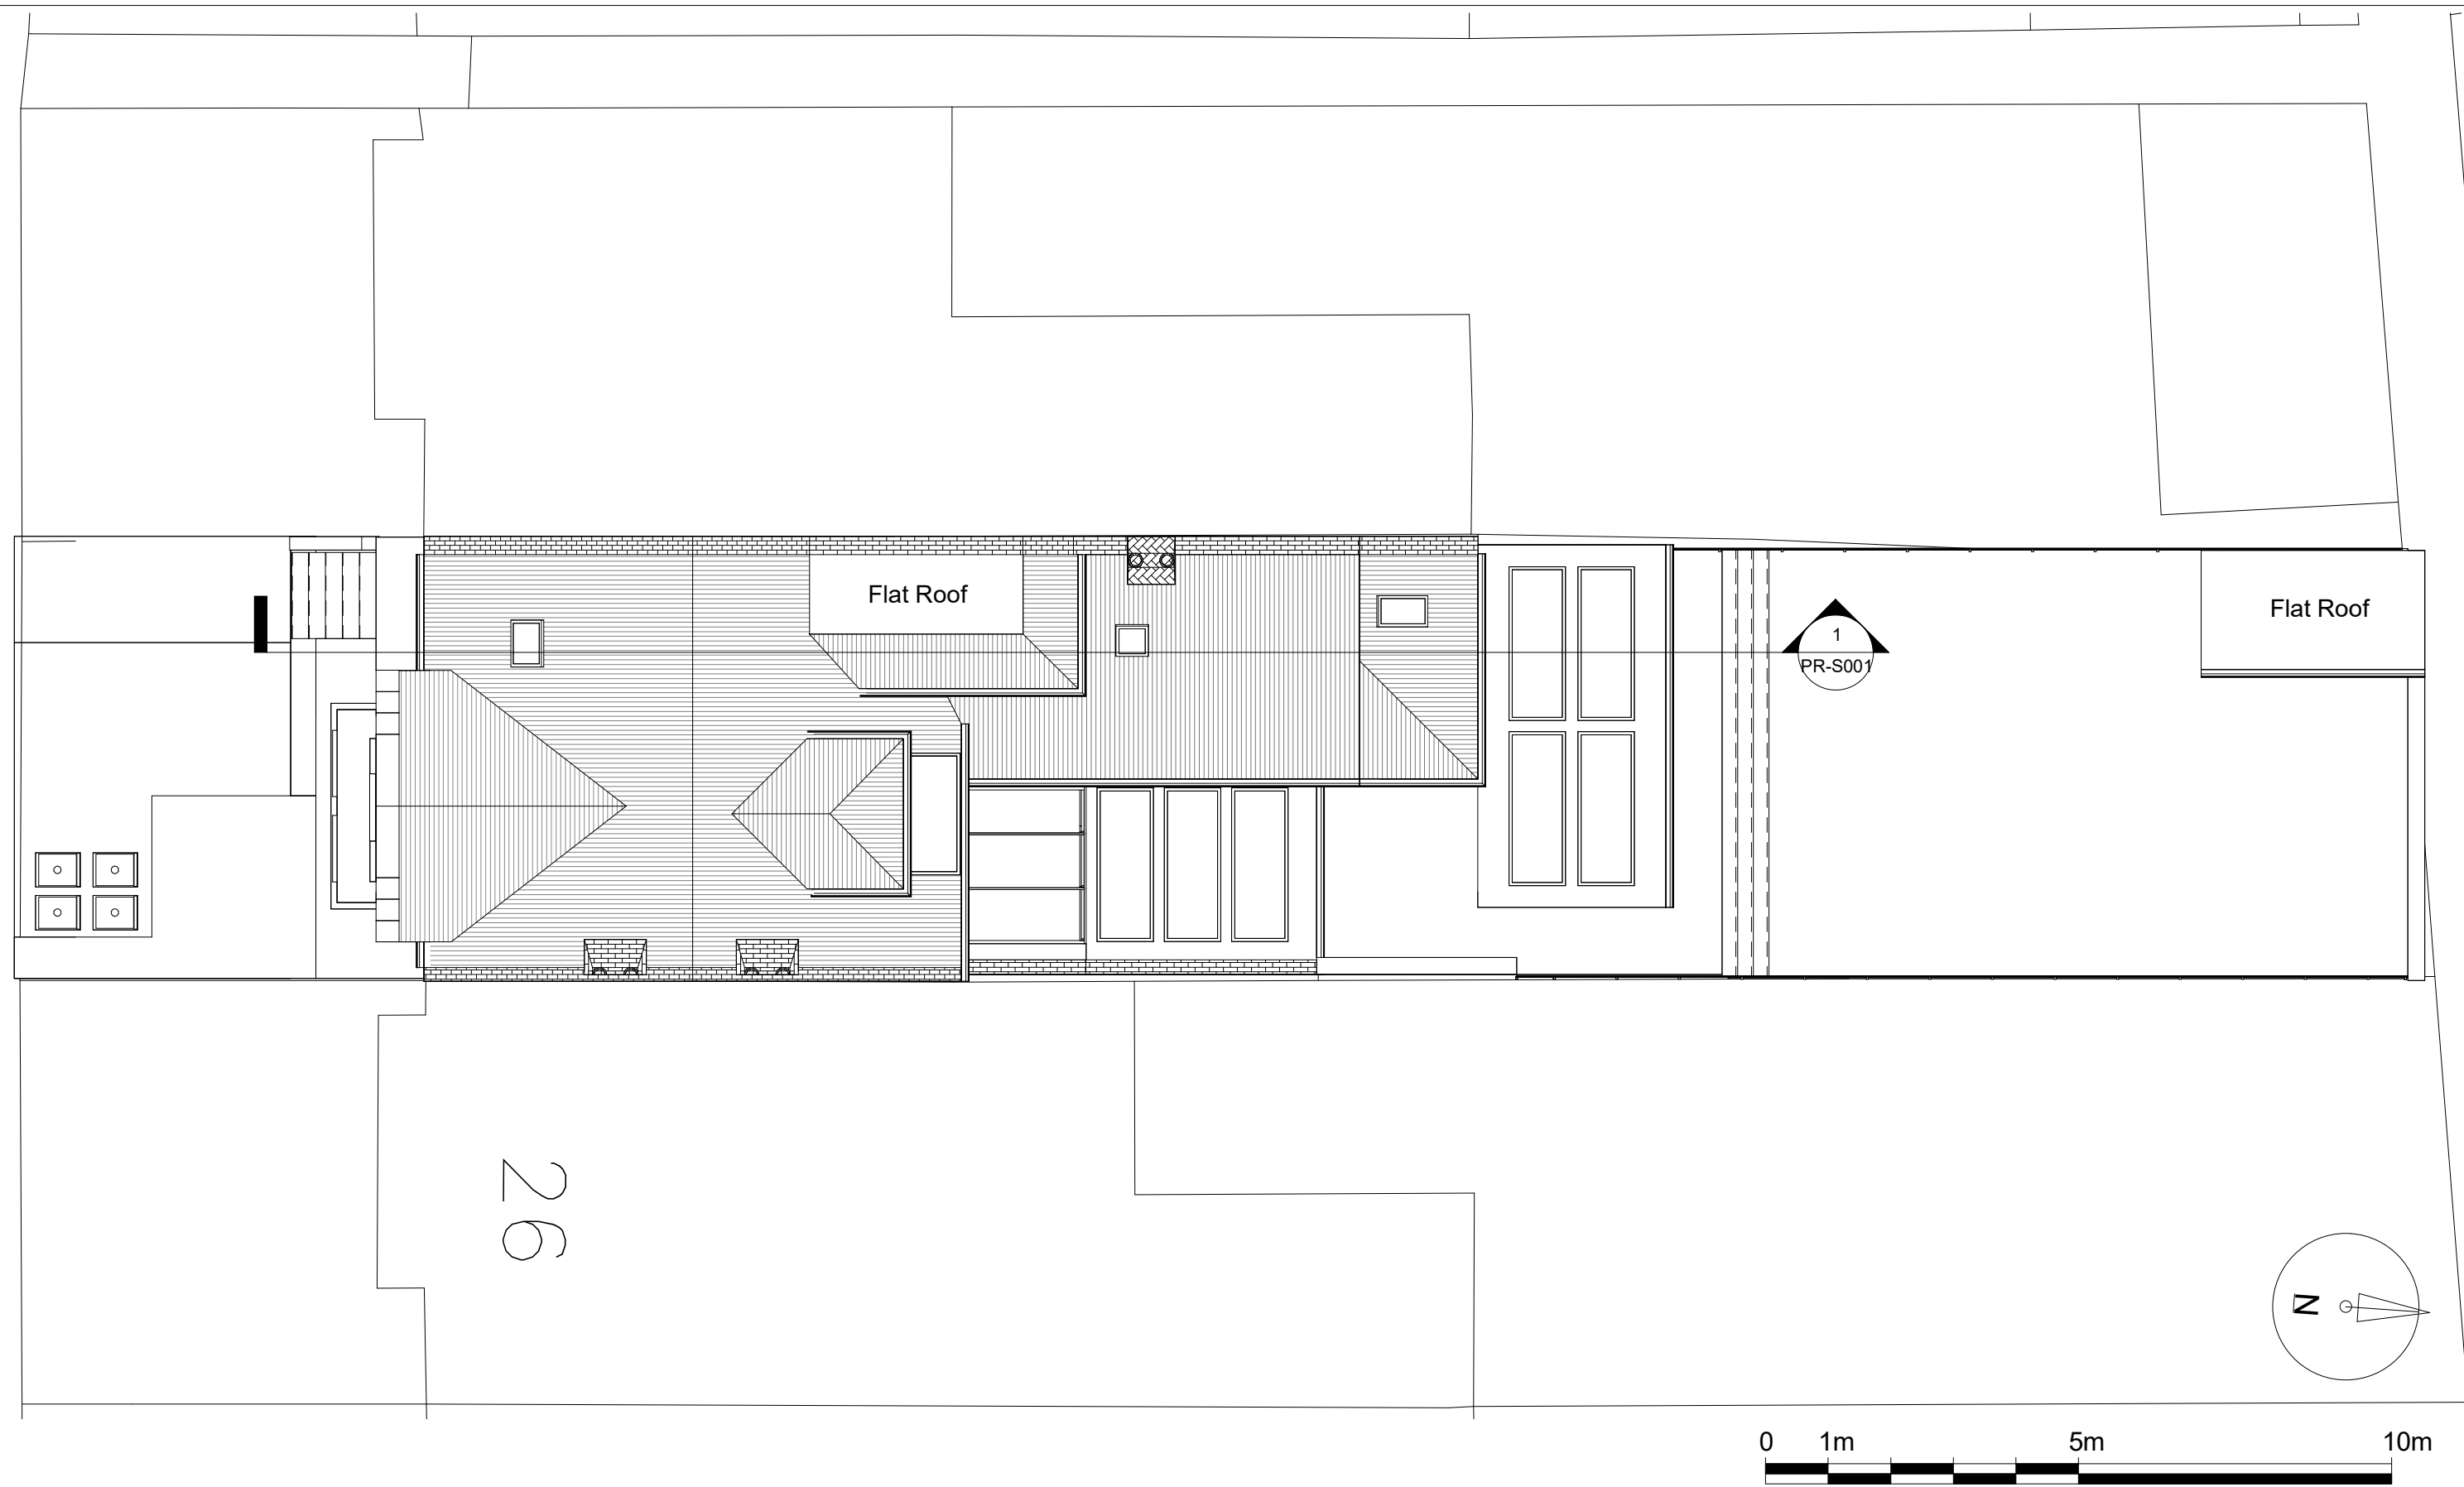

Notes.
Contractors must verify all dimensions at the site before comencing any work.
No construction work before Building Control approval and structural engineer confirmation.
Any discrepancies to be reported to Gridline.
All drawings are to be read in conjunction with all relevant drawings and specifications.

Project No.S				
REV	DATE	DESCRIPTION	BY	CH
A	Aug 26			

PROJECT TITLE	
24 Onslow Gardens, Muswell Hill N10 3JU	
DATE	Project No.
March 2026	5420


DRAWING TITLE		
Proposed Roof Plan		
DRAWING No.	SCALE @ A3	Drawn by:
PR-P004	1 : 100	Chas



PLANNING SERVICES
Unit 9b, The High Cross Centre,
Fountainy Rd,
N154BE
TEL: 020 8802 3480
www.samplanning.co.uk



1 Front
1 : 100

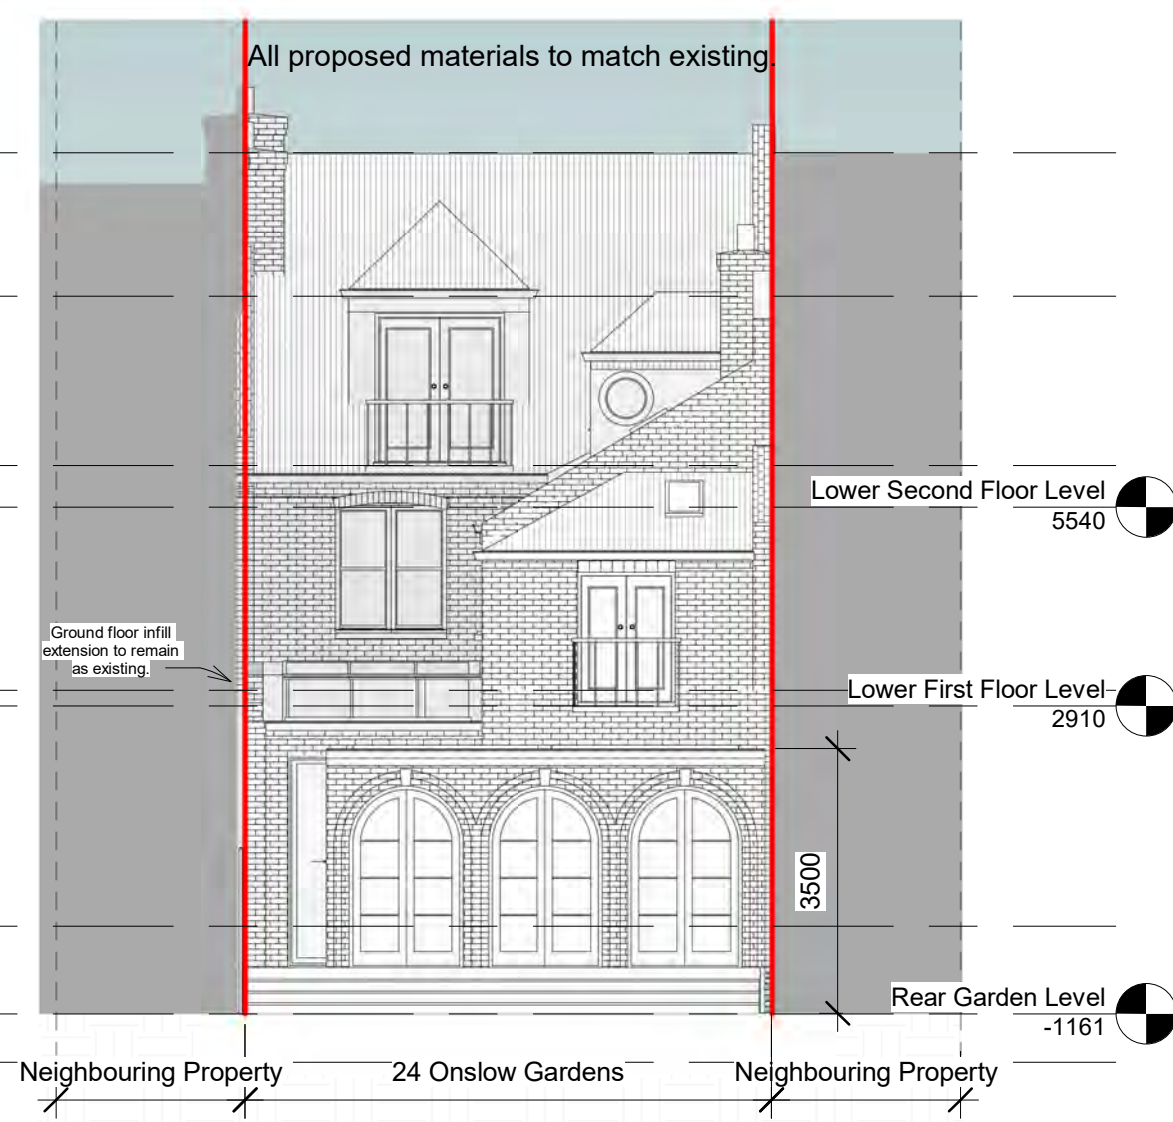

2 Rear
1 : 100



Notes.
Contractors must verify all dimensions at the site before commencing any work.
No construction work before Building Control approval and structural engineer confirmation.
Any discrepancies to be reported to Gridline.
All drawings are to be read in conjunction with all relevant drawings and specifications.
The Drawings Are For Planning Purposes only

Project No.S				
REV	DATE	DESCRIPTION	BY	CH
A	Aug 26			

PROJECT TITLE	
24 Onslow Gardens, Muswell Hill N10 3JU	
DATE	Project No.
March 2026	5420

DRAWING TITLE		
Proposed Front and Rear Elevations		
DRAWING No.	SCALE @ A3	Drawn by:
PR-E001	1 : 100	Chas

S PLANNING SERVICES
Unit 9b, The High Cross Centre,
Fountainey Rd,
N15 4BE
TEL: 020 8802 3480
www.samplanning.co.uk



24 Onslow Gardens



Notes.
Contractors must verify all dimensions at the site before commencing any work.
No construction work before Building Control approval and structural engineer confirmation.
Any discrepancies to be reported to Gridline.
All drawings are to be read in conjunction with all relevant drawings and specifications.
The Drawings Are For Planning Purposes only


Project No.S				
REV	DATE	DESCRIPTION	BY	CH
A	Aug 26			

PROJECT TITLE	
24 Onslow Gardens, Muswell Hill N10 3JU	
DATE	Project No.
March 2026	5420

DRAWING TITLE		
Proposed Side Elevation 1		
DRAWING No.	SCALE @ A3	Drawn by:
PR-E002	1 : 100	Sara



PLANNING SERVICES
Unit 9b, The High Cross Centre,
Fountainy Rd,
N15 4BE
TEL: 020 8802 3480
www.samplanning.co.uk

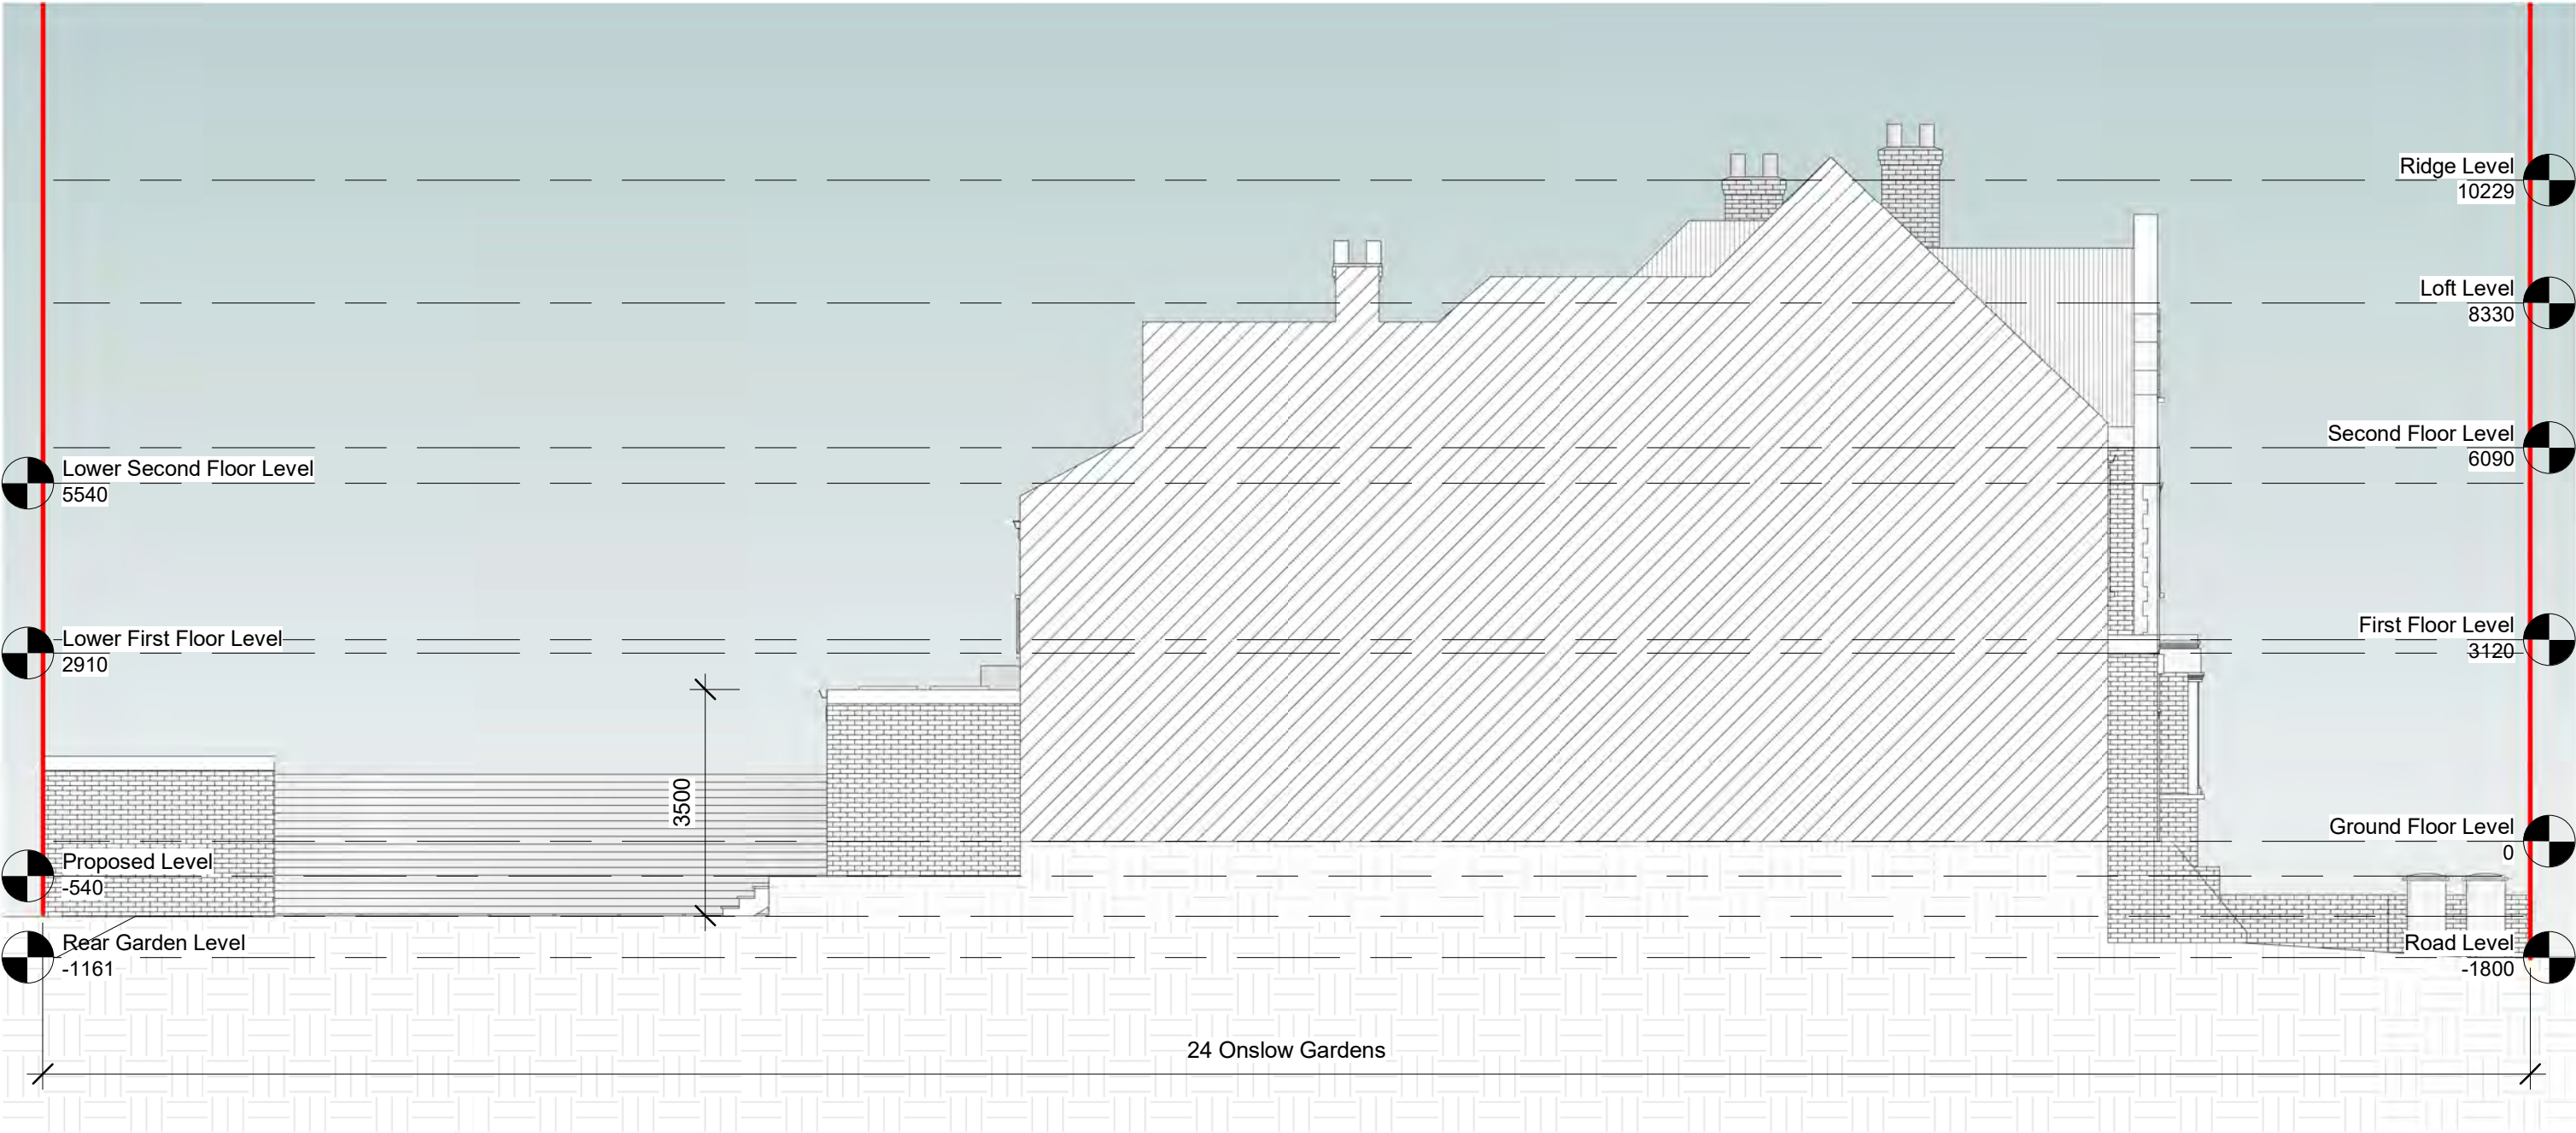


Notes.
Contractors must verify all dimensions at the site before commencing any work.
No construction work before Building Control approval and structural engineer confirmation.
Any discrepancies to be reported to Gridline.
All drawings are to be read in conjunction with all relevant drawings and specifications.
The Drawings Are For Planning Purposes only


Project No.S				
REV	DATE	DESCRIPTION	BY	CH
A	Aug 26			

PROJECT TITLE	
24 Onslow Gardens, Muswell Hill N10 3JU	
DATE	Project No.
March 2026	5420

DRAWING TITLE		
Proposed Side Elevation 2		
DRAWING No.	SCALE @ A3	Drawn by:
PR-E003	1 : 100	Chas

 

PLANNING SERVICES
Unit 9b, The High Cross Centre,
Fountainy Rd,
N154BE
TEL: 020 8802 3480
www.samplanning.co.uk

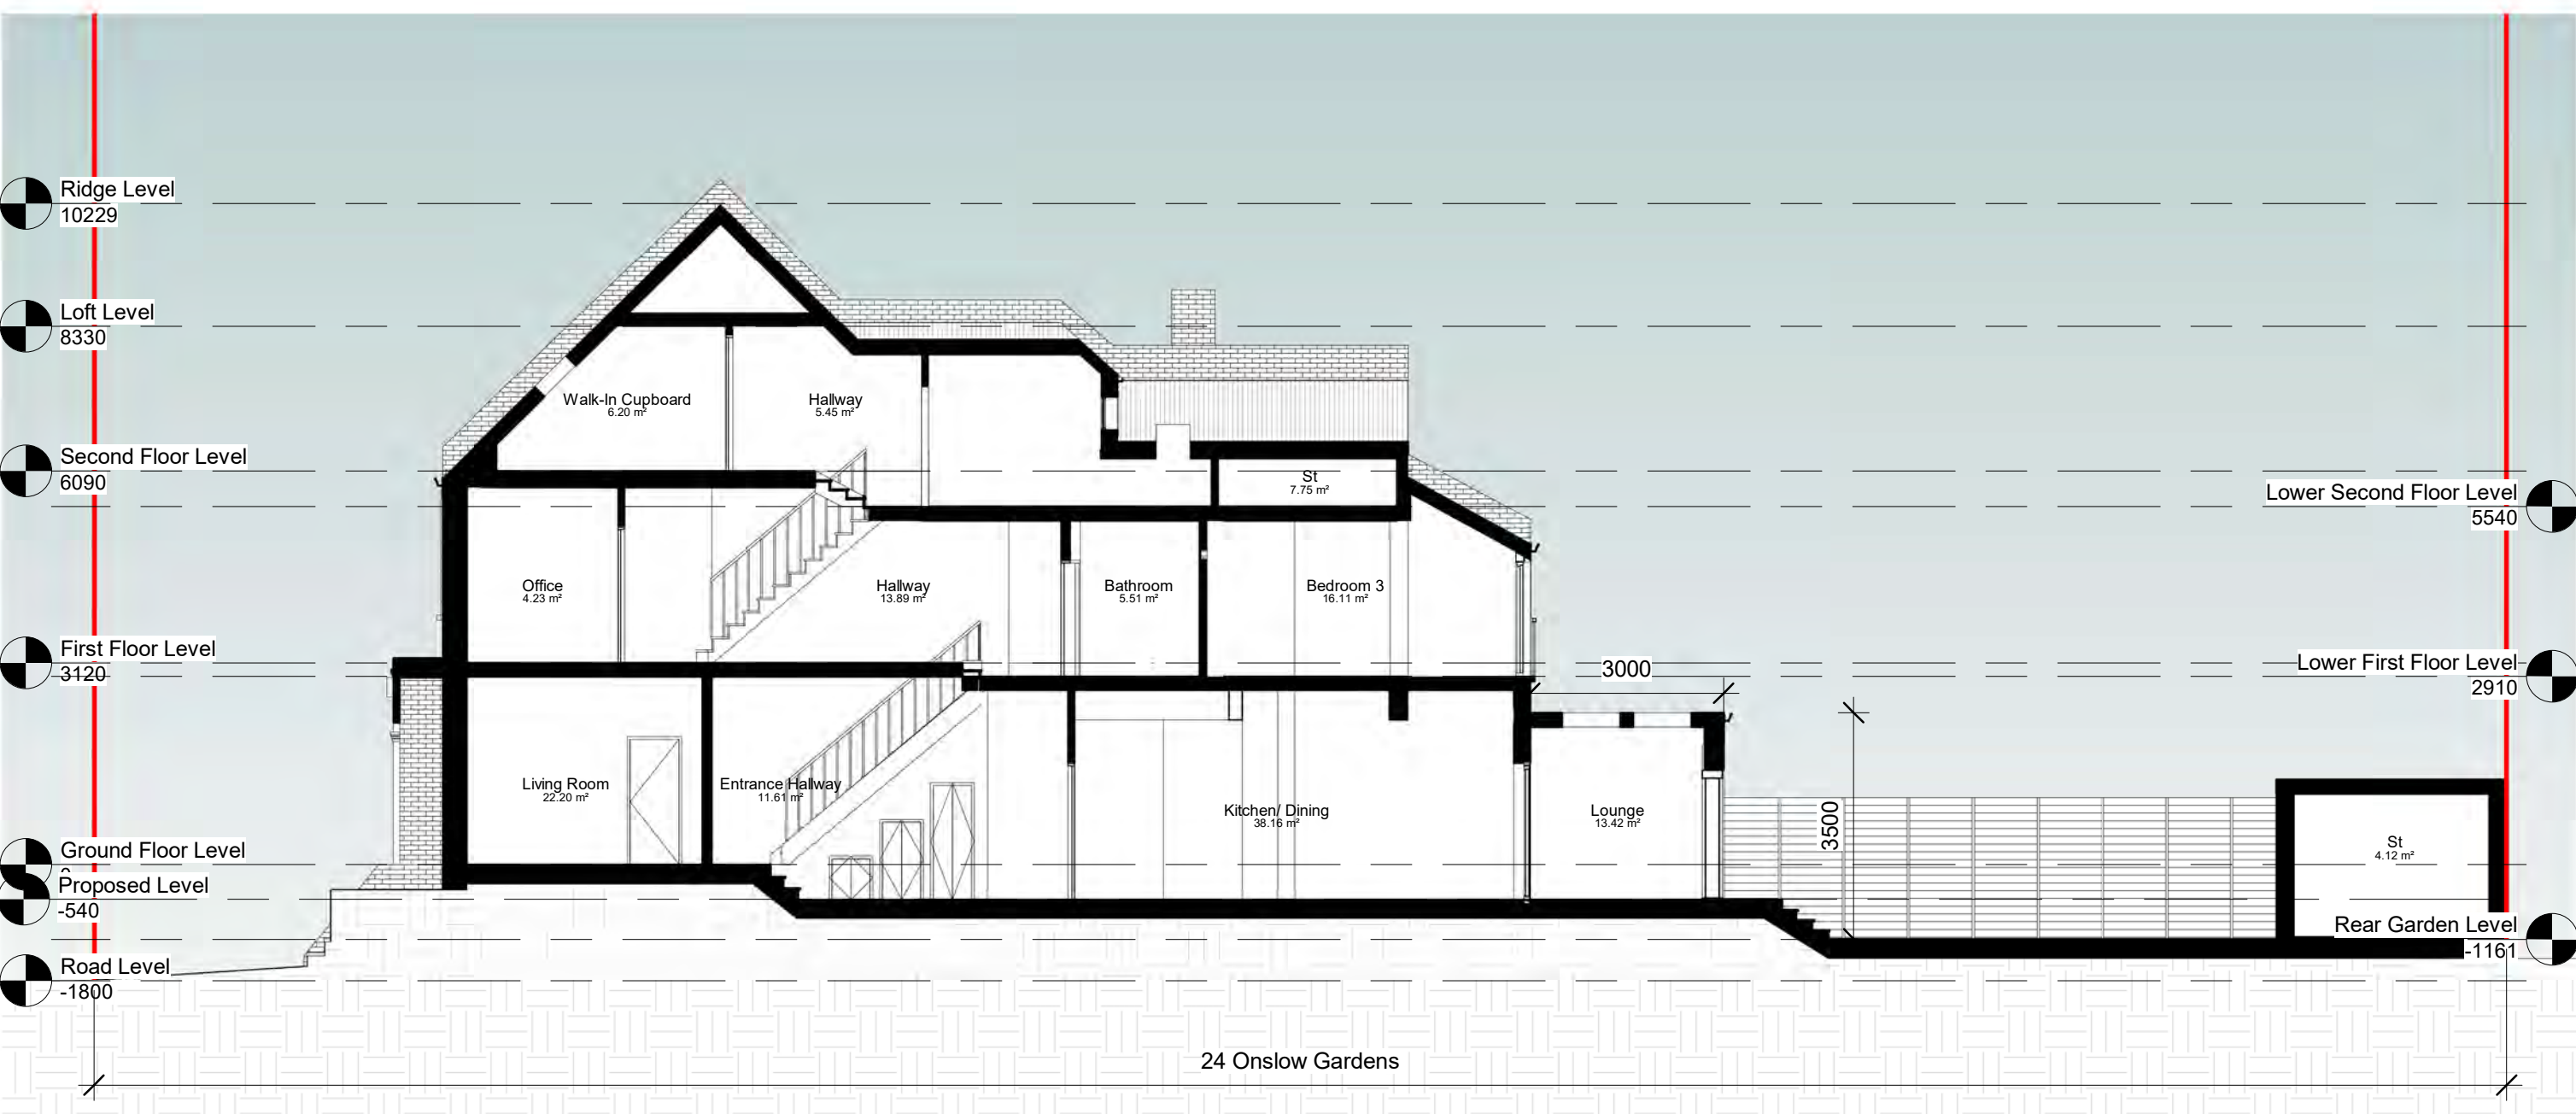

Notes:
Contractors must verify all dimensions at the site before commencing any work.
No construction work before Building Control approval and structural engineer confirmation.
Any discrepancies to be reported to Gridline.
All drawings are to be read in conjunction with all relevant drawings and specifications.
The Drawings Are For Planning Purposes only


Project No.S				
REV	DATE	DESCRIPTION	BY	CH
A	Aug 26			

PROJECT TITLE	
24 Onslow Gardens, Muswell Hill N10 3JU	
DATE	Project No.
March 2026	5420

DRAWING TITLE		
Proposed Section AA		
DRAWING No.	SCALE @ A3	Drawn by:
PR-S001	1 : 100	Chas



PLANNING SERVICES
Unit 9b, The High Cross Centre,
Fountainy Rd,
N15 4BE
TEL: 020 8802 3480
www.samplanning.co.uk

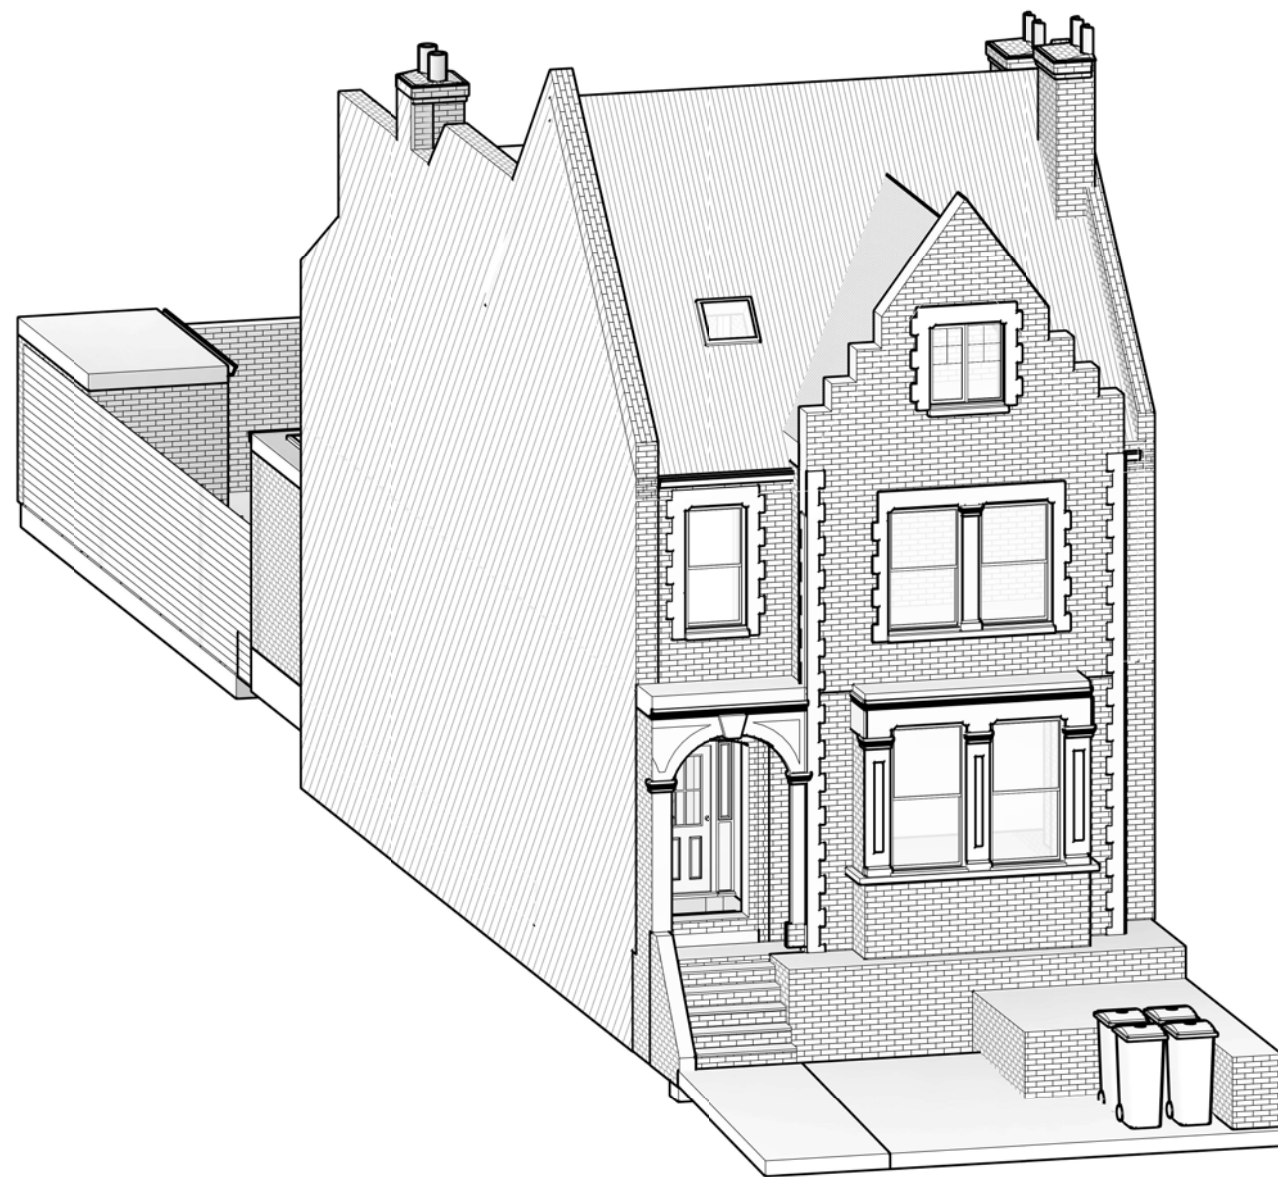

1 Front



2 Rear

Notes.
Contractors must verify all dimensions at the site before commencing any work.
No construction work before Building Control approval and structural engineer confirmation.
Any discrepancies to be reported to Gridline.
All drawings are to be read in conjunction with all relevant drawings and specifications.

Project No.S

REV	DATE	DESCRIPTION	BY	CH
A	Aug 26			

PROJECT TITLE

24 Onslow Gardens, Muswell Hill
N10 3JU

DATE
March 2026

Project No.
5420

DRAWING TITLE

Proposed Perspective Views

DRAWING No.
PR-PE001

SCALE @ A3

Drawn by:
Chas

