


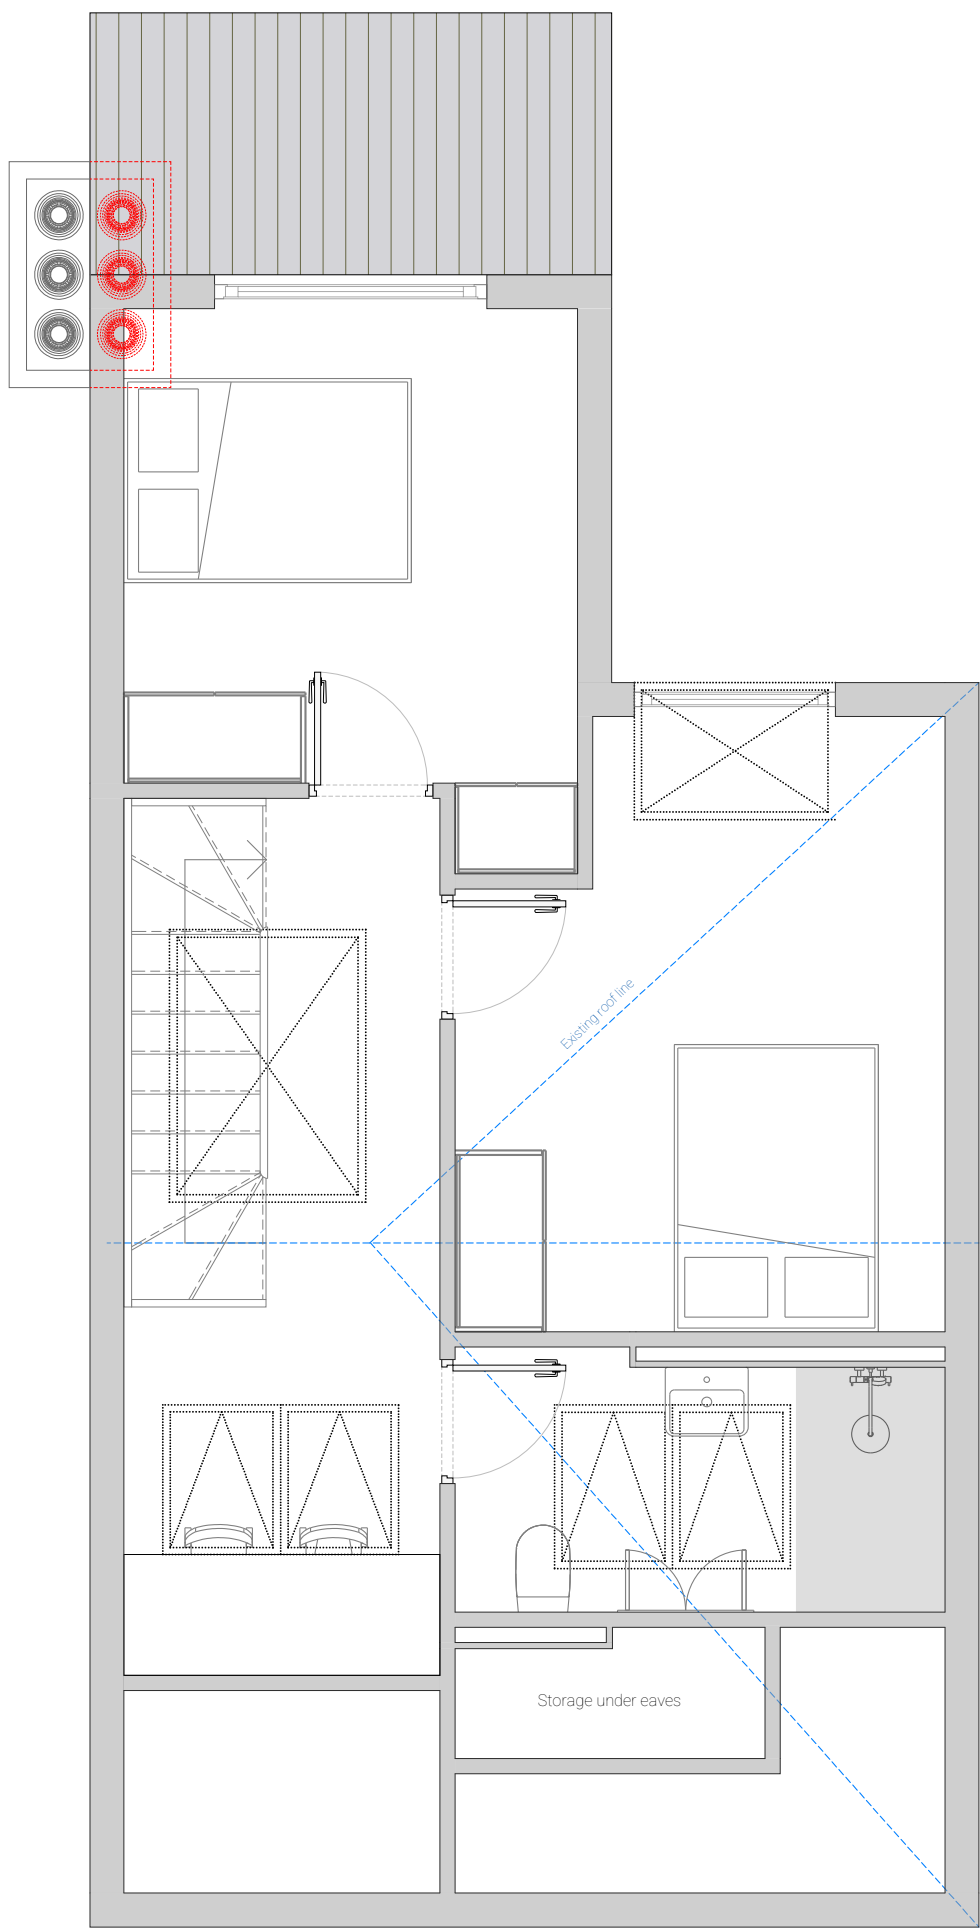


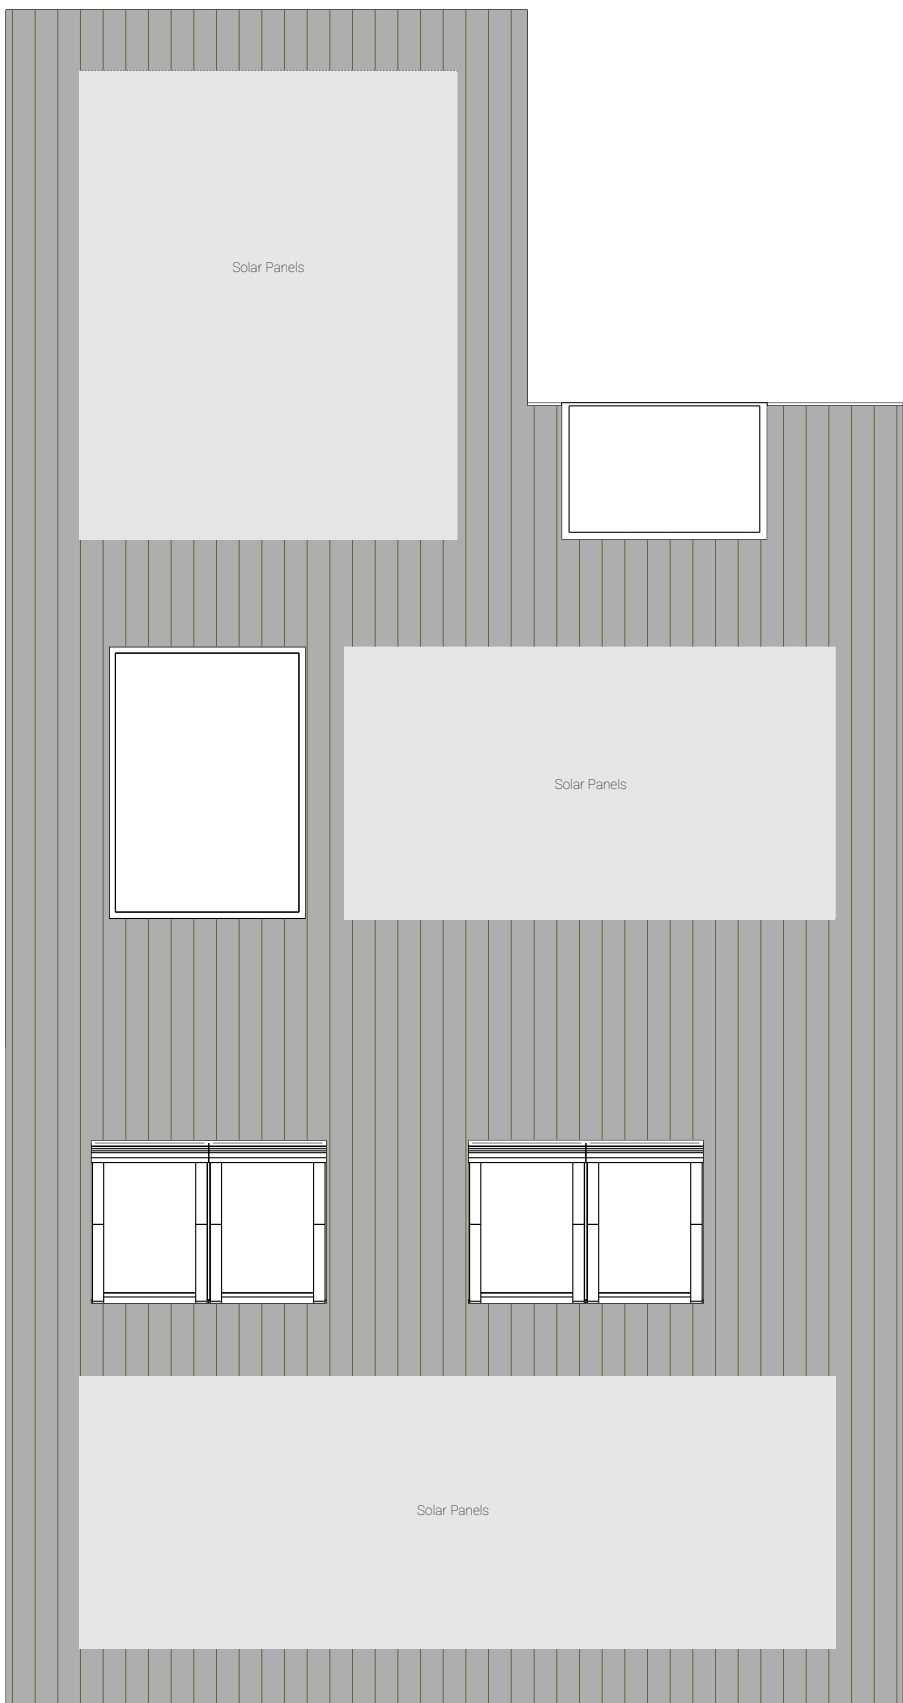

1 2nd Floor
1 : 50

 

2 Roof Level
1 : 50

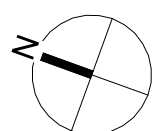

Revisions

Rev	Date	By	Description	Approved
1	26.05.26	FR	Planning Issue	CR/NR
2	23.08.26	NF	Max mid chimney	CR/NR

This drawing is produced for the purposes stated below. Do not scale from this drawing, use figured dimensions only. Drawing to be read in conjunction with all other Architects and Consultants' drawings and specifications. This drawing is copyright.

Notes

Client

Naomi Ross & Chris Ross

Project

2 Tancred Road

Sheet

2TR-201b -V2 - Proposed Floor Plans

Date of Origin	Project Number	Scale (A1)
26.05.26	001	1 : 50

Drawn By	Suitability	Dwg Status
FR	DR - 201b - V2 - Proposed Floor Plans	CR/NR

Drawing Number	Originator	Level	Discipline	Revision
001 - FR	DR - ZZ	DR	A	2001 - 2