



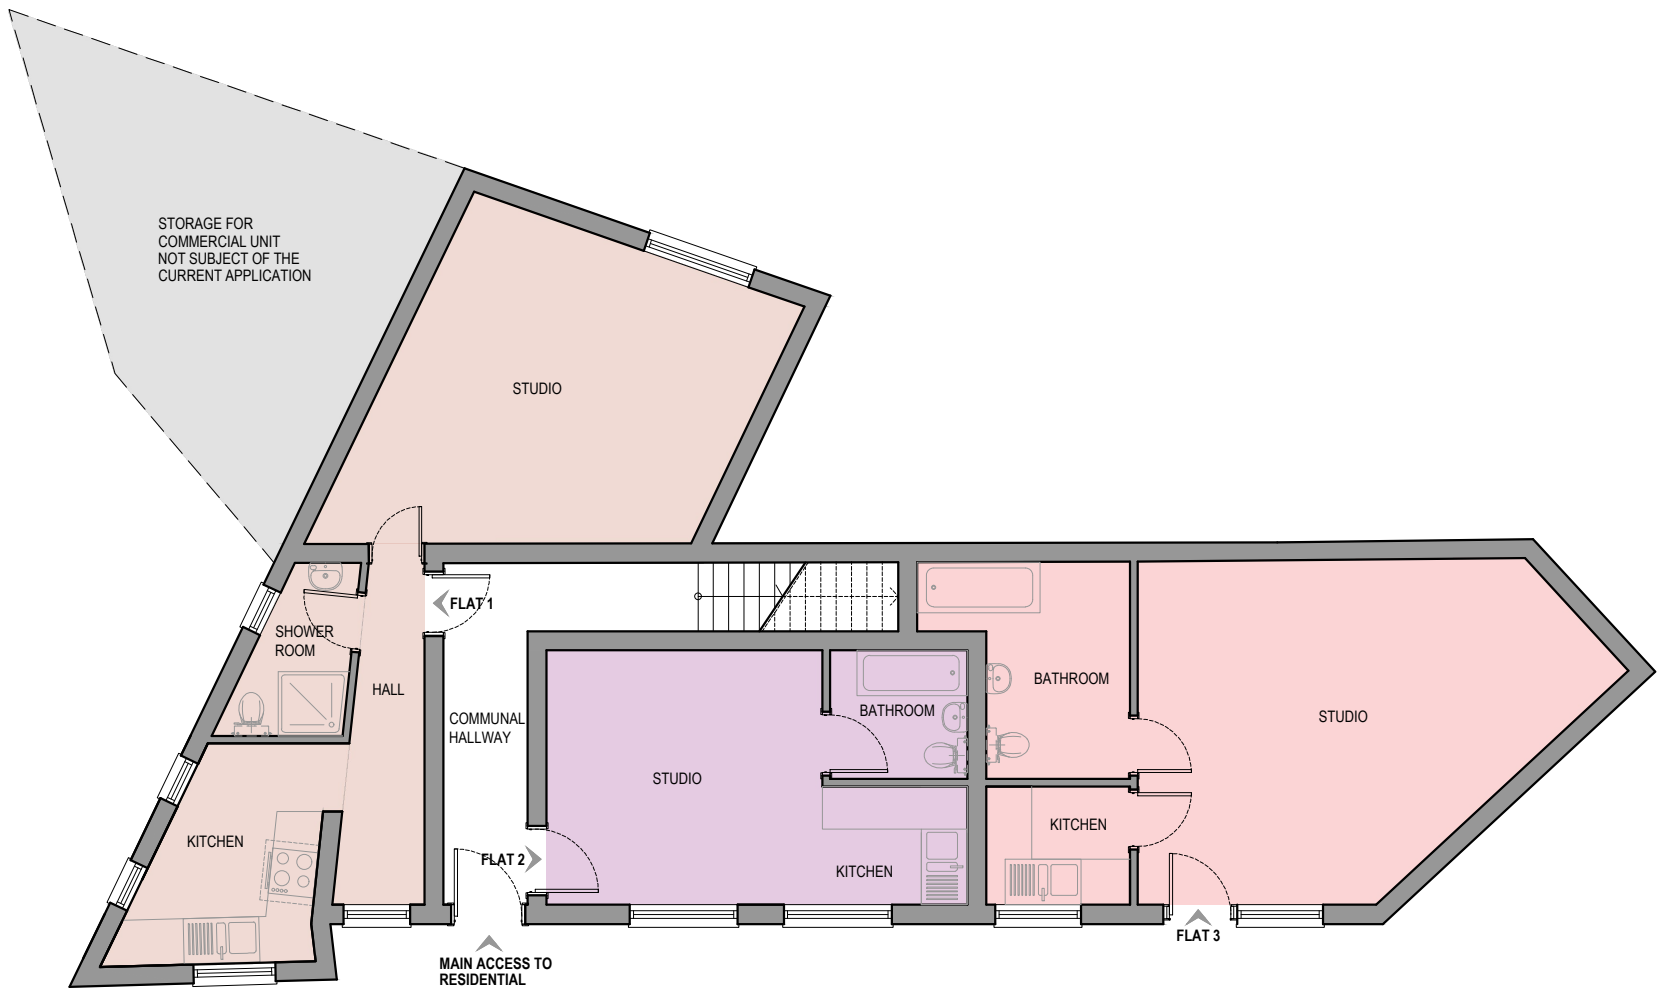

GROUND FLOOR PLAN
scale 1:100

CAR PARK AREA

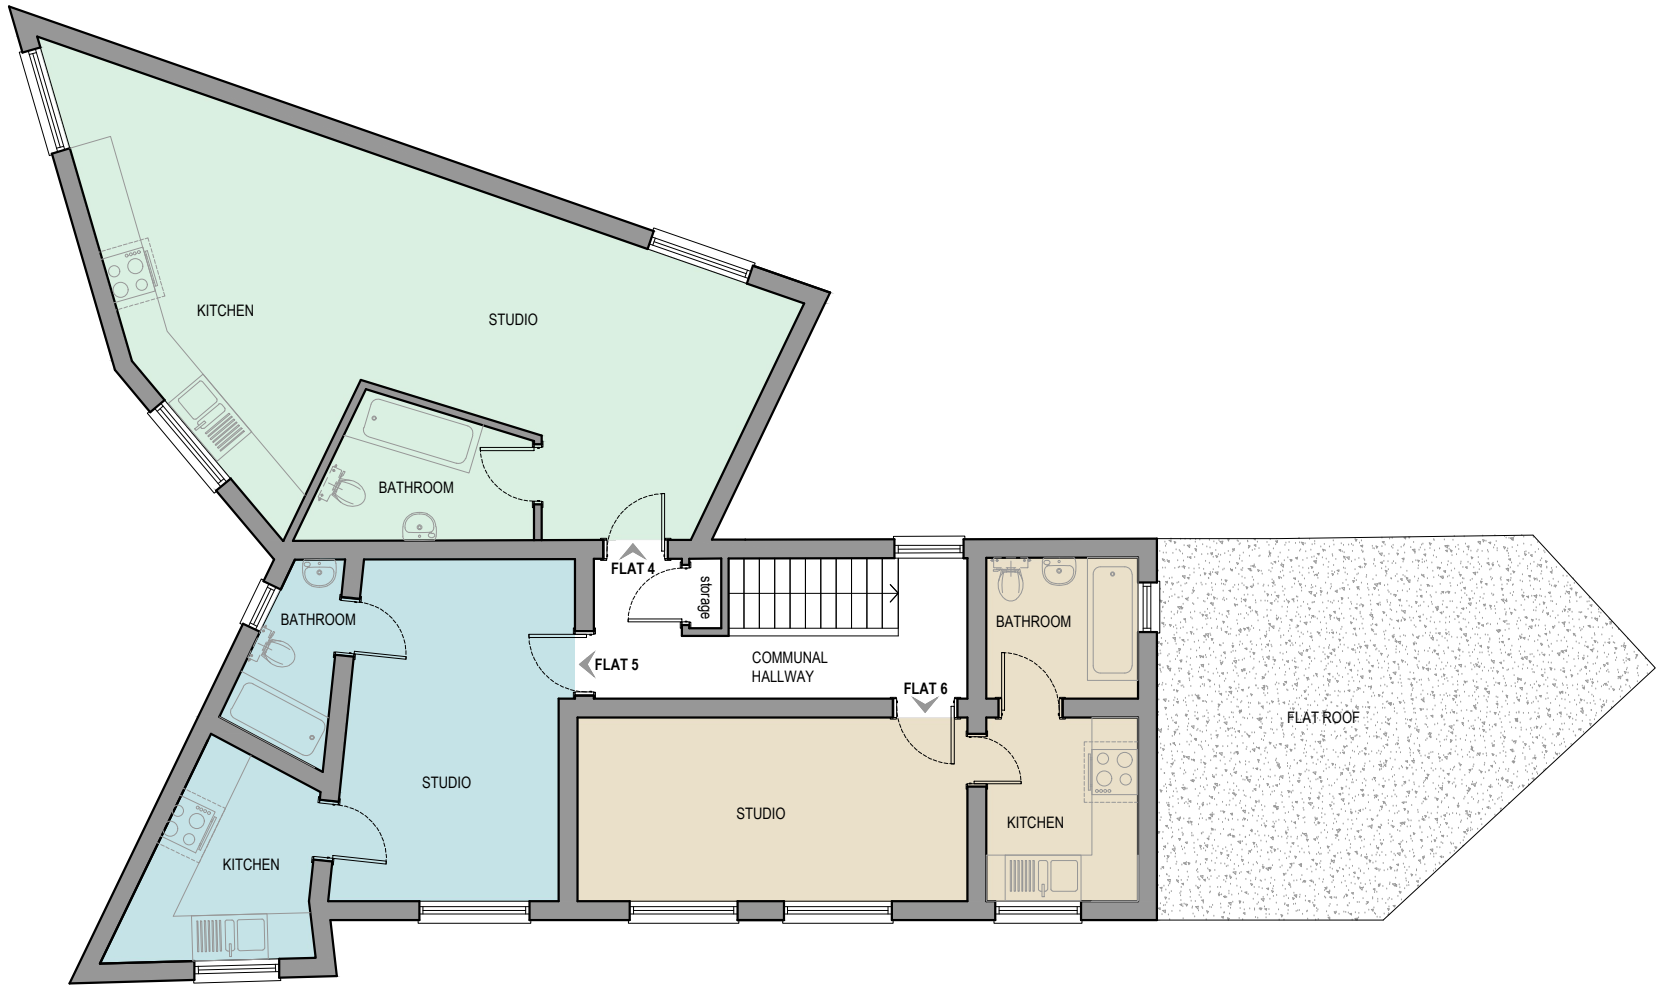

FIRST FLOOR PLAN
scale 1:100

FLATS LEGEND:


FLAT 1	FLAT 2
FLAT 3	FLAT 4
FLAT 5	FLAT 6

WALLS / CEILINGS LEGEND:

EXISTING WALLS / CEILINGS
PROPOSED WALLS / CEILINGS
WALLS / PARTITION TO BE REMOVED

LINES / HATCHES LEGEND:

REMOVING INTERVENTIONS
PROPOSED INTERVENTIONS
NEIGHBORING PROPERTIES
AREAS WHICH ARE NOT SUBJECT OF THE CURRENT APPLICATION
BOUNDARY

 

Notes
1- This drawing is prepared solely for design and planning submission purposes. It is not intended or suitable for either Building Regulations or Construction purposes and should not be used for such.
2- All Dimensions are in millimeters.
3- Dimensions are not to be scaled directly from drawings other than for Planning Purposes.
4- All dimensions are to be checked on site and the Architect is to be informed of any discrepancies before construction commences.
5- All references to drawings refer to current revision of that drawing.
6- The Copyright of this drawing belongs to Archpl Ltd.

PLANNING



ARCHITECTURAL DESIGN STUDIO
400 West Green Road, West Green,
London, N15 3PX
Tel: 07842410527
Web: www.archpl.co.uk

Client	VIOLET HOLDINGS LTD		
Project	VINCENT HOUSE VINCENT ROAD N15 3QA		
Scale	1/100 @A3	Date	07/2026
Drawn By	SN	Checked By	AEC
Project No.	Drawing No.	Revision	
25077	E101	-	
Drawing title			
FLOOR PLANS			