



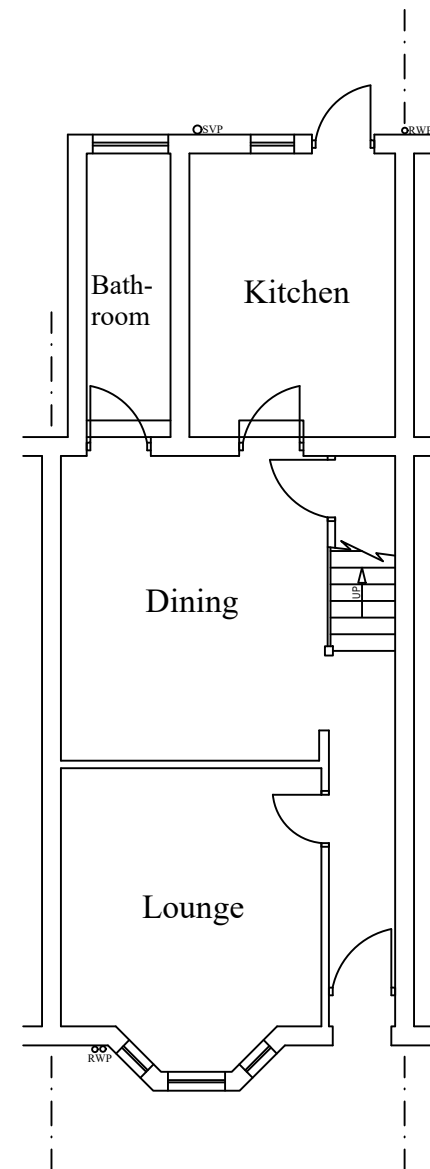

EXISTING GROUND FLOOR LAYOUT

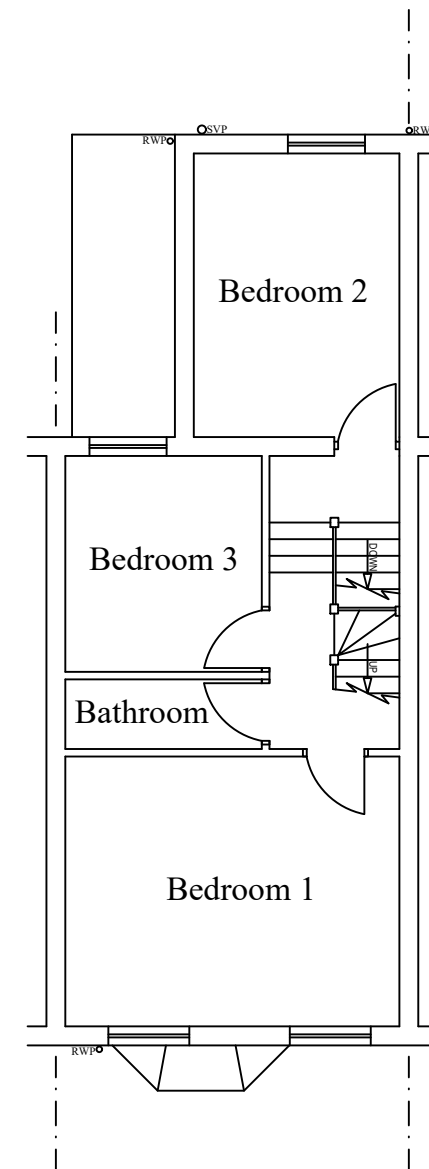

EXISTING FIRST FLOOR LAYOUT

Notes

All drawings to be signed off by building control before the commencement of any works. If works commence on a Building Notice, the Builder/property owner commences works at their own risk and ELA Design (or its Officer's) cannot accept any liability whatsoever for these works carried out.



Rev	Date	Details	By
A	12/06/26	Revision A	CE

Project: Loft Conversion

Drawing: Existing Layout


Address: 50 St Loy's Road,
Tottenham, N17 6UD

Drawing N°:	Rev:
ELA/1	A


A3 Scale:	Drawn By:	Job No:	Date:
1:100	CE	3588	12/06/26




ELA Design
 Beechcroft
 Riverside Avenue
 Broxbourne
 Herts
 EN10 6RA
 www.ela-design.co.uk
 Tel:- 07979510821

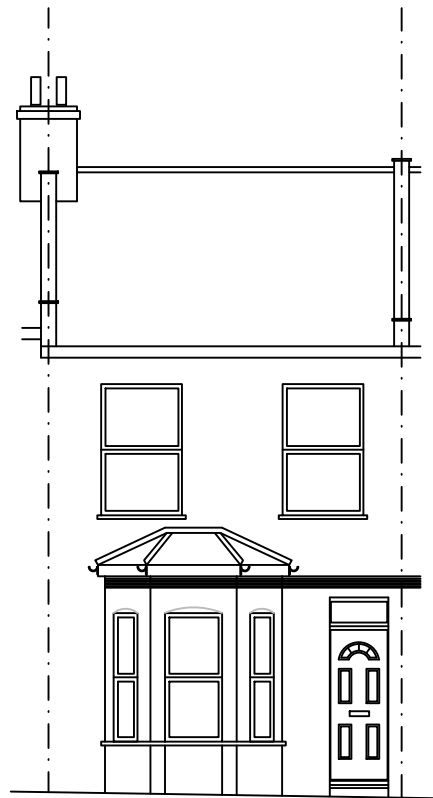


EXISTING FRONT ELEVATION

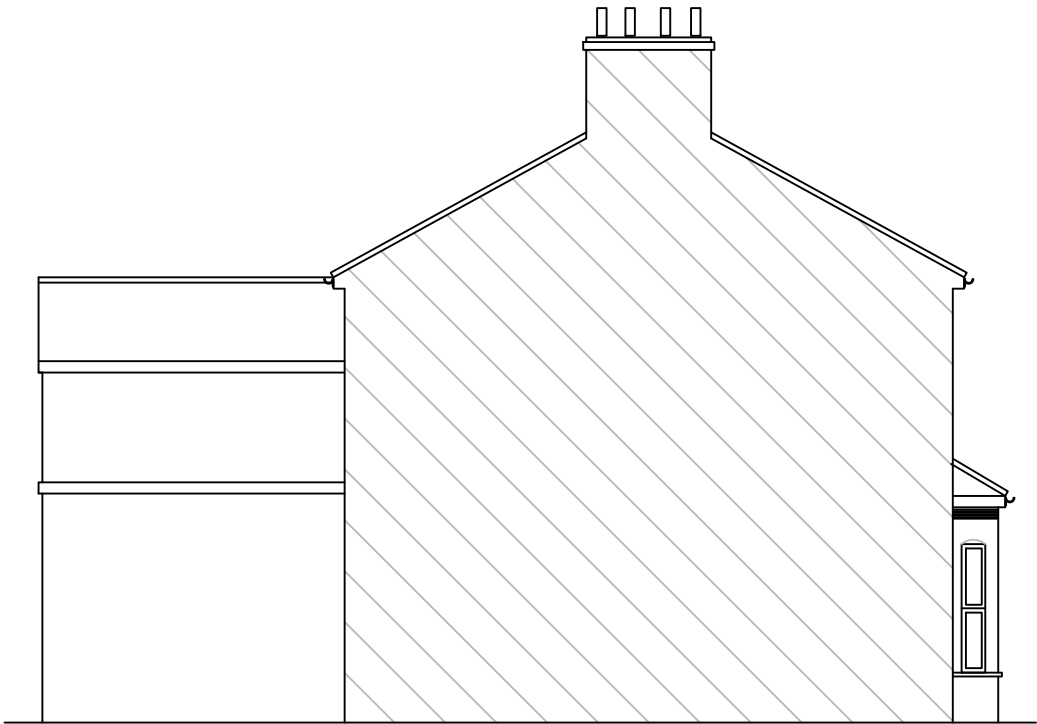

EXISTING SIDE ELEVATION

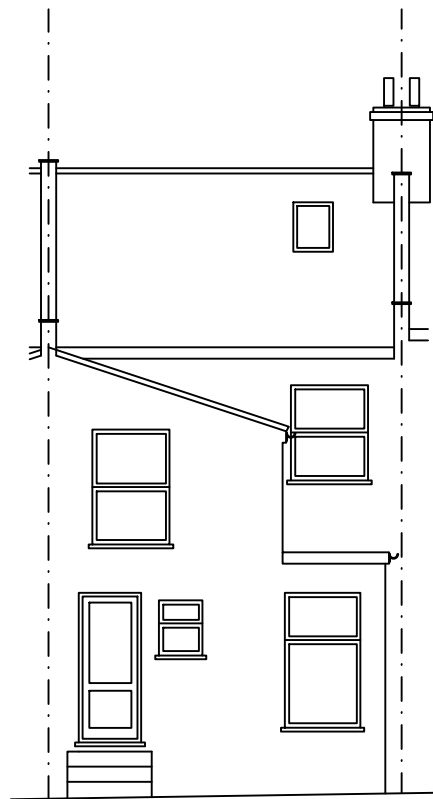

EXISTING REAR ELEVATION

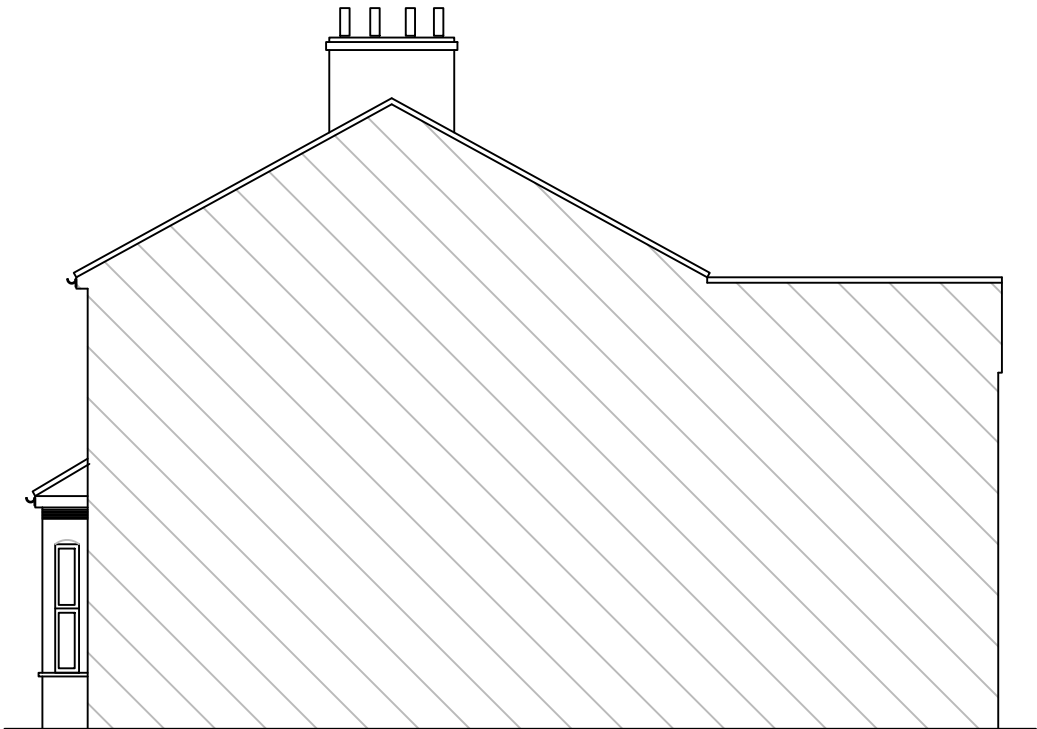

EXISTING SIDE ELEVATION

Notes

All drawings to be signed off by building control before the commencement of any works. If works commence on a Building Notice, the Builder/property owner commences works at their own risk and ELA Design (or its Officer's) cannot accept any liability whatsoever for these works carried out.



Rev	Date	Details	By
A	12/06/26	Revision A	CE

Project: Loft Conversion

Drawing: Existing Elevations

Address: 50 St Loy's Road,
Tottenham, N17 6UD

Drawing N°: ELA/2 Rev: A


A3 Scale:	Drawn By:	Job No:	Date:
1:100	CE	3588	12/06/26



ELA Design
Beechcroft
Riverside Avenue
Broxbourne
Herts
EN10 6RA
www.ela-design.co.uk

Tel:- 07979510821

All drawings to be signed off by building control before the commencement of any works. If works commence on a Building Notice, the Builder/property owner commences works at their own risk and ELA Design (or its Officer/s) cannot accept any liability whatsoever for these works carried out.

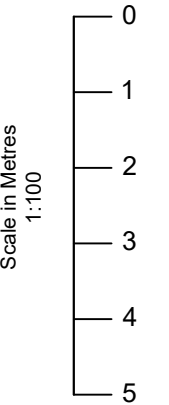

- Grade D2 Inter-linked Smoke detectors
- Heat detector

Project:	Loft Conversion
Drawing:	Proposed Layout
Address:	50 St Loy's Road, Tottenham, N17 6UD


A3 Scale:	Drawn By:	Job No:	Date:
1:100	CE	3588	12/06/26




Tel:- 07979510821

ALL PROPOSED INTERNAL WALLS TO BE BUILT IN
TIMER STUDS 50X100@400 C24



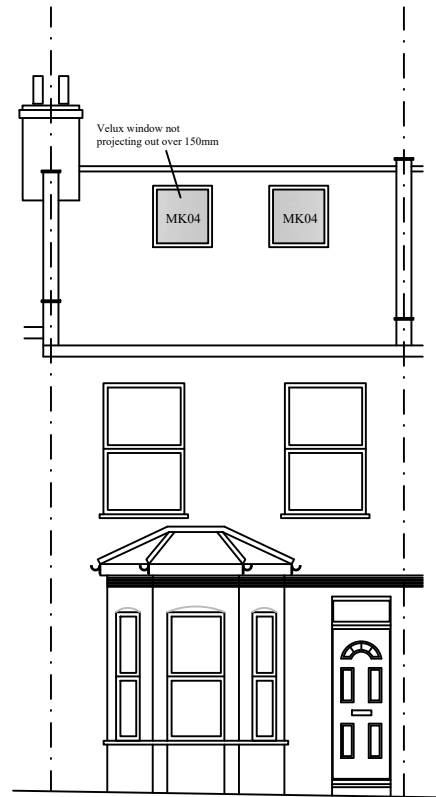

PROPOSED FRONT ELEVATION

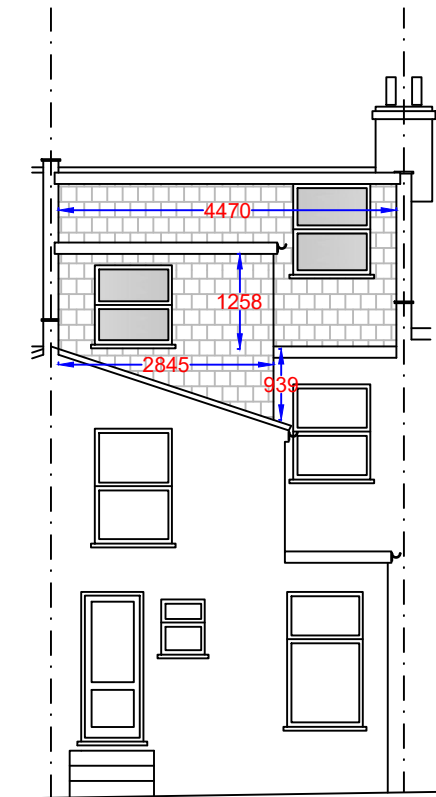

PROPOSED REAR ELEVATION


Dormer Volumes:

V1 - Rear dormer $\frac{1}{2} \times 2.06 \times 3.75 \times 4.47 = 17.27\text{m}^3$


V2 - Hip (outrigger) $\frac{1}{2} \times 1.26 \times 4.05 \times 2.85 = 7.27\text{m}^3$

V3 - Cube (outrigger) $0.94 \times 4.05 \times 2.85 = 10.85\text{m}^3$

TOTAL VOLUME: 35.39m³

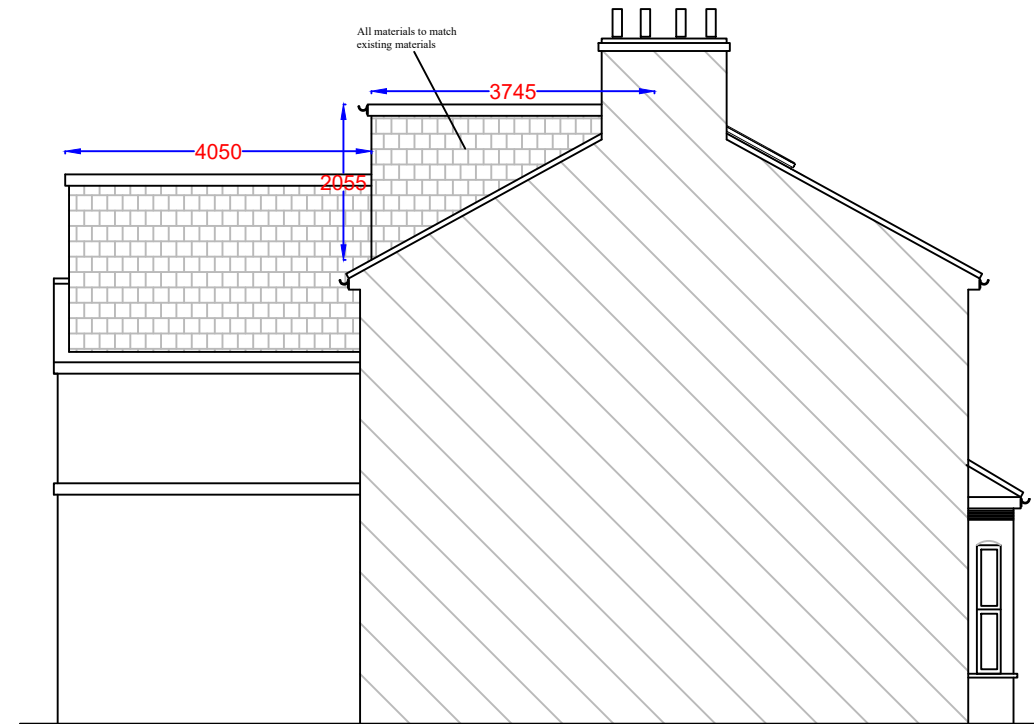


PROPOSED SIDE ELEVATION

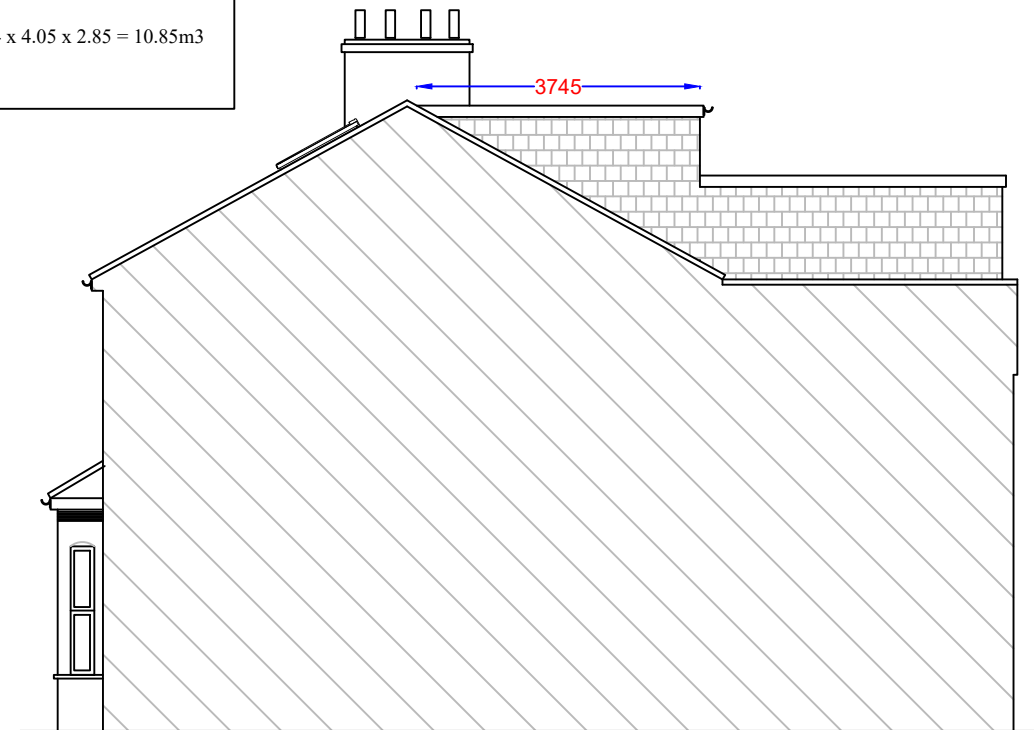

PROPOSED SIDE ELEVATION

Notes

All drawings to be signed off by building control before the commencement of any works. If works commence on a Building Notice, the Builder/property owner commences works at their own risk and ELA Design (or its Officer's) cannot accept any liability whatsoever for these works carried out.

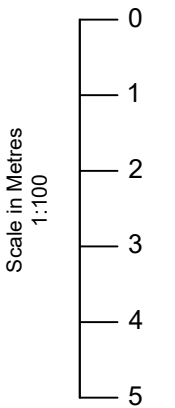

Rev	Date	Details	By
A	12/06/26	Revision A	CE

Project: Loft Conversion


Drawing: Proposed Elevations

Address: 50 St Loy's Road,
Tottenham, N17 6UD


Drawing N°: ELA/5 Rev: A

A3 Scale: 1:100 Drawn By: CE Job No: 3588 Date: 12/06/26

**ELA design**
Beechcroft
Riverside Avenue
Broxbourne
Herts
EN10 6RA
www.ela-design.co.uk Tel:- 07979510821

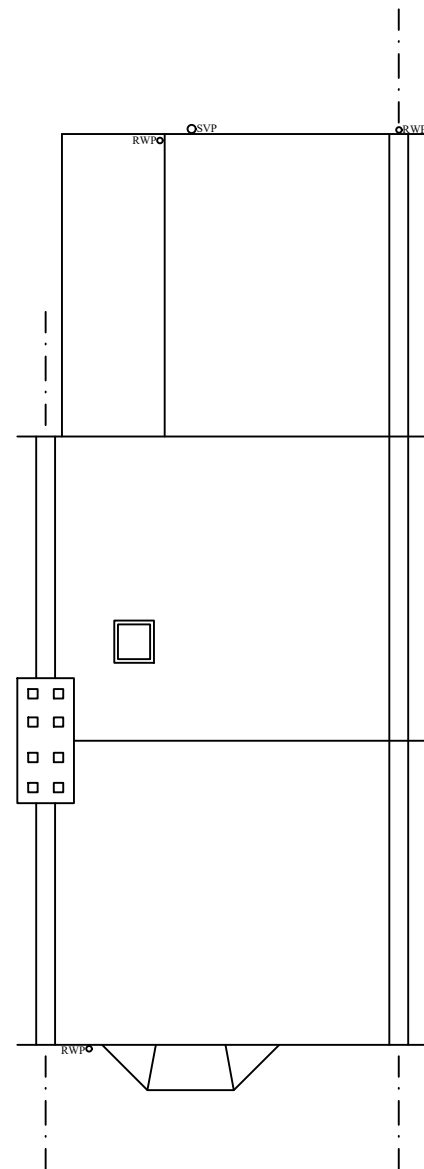


EXISTING ROOF PLAN

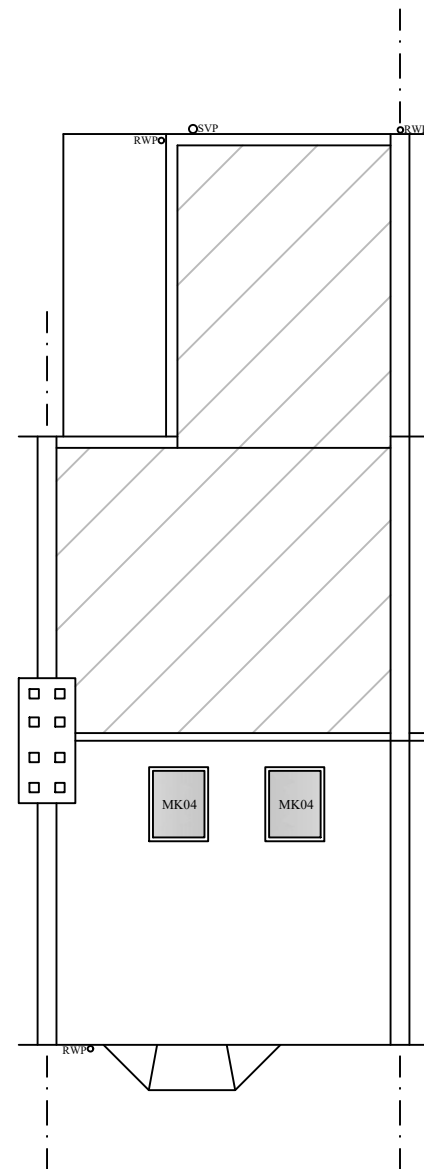

PROPOSED ROOF PLAN

Notes

All drawings to be signed off by building control before the commencement of any works. If works commence on a Building Notice, the Builder/property owner commences works at their own risk and ELA Design (or its Officer's) cannot accept any liability whatsoever for these works carried out.

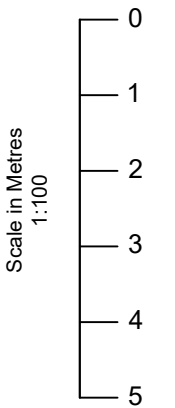

Rev	Date	Details	By
A	12/06/26	Revision A	CE

Project: Loft Conversion

Drawing: Roof Plan

Address: 50 St Loy's Road,
Tottenham, N17 6UD

Drawing N°: ELA/6 Rev: A


A3 Scale: 1:100 Drawn By: CE Job No: 3588 Date: 12/06/26



www.ela-design.co.uk

ELA Design
Beechcroft
Riverside Avenue
Broxbourne
Herts
EN10 6RA

Tel:- 07979510821

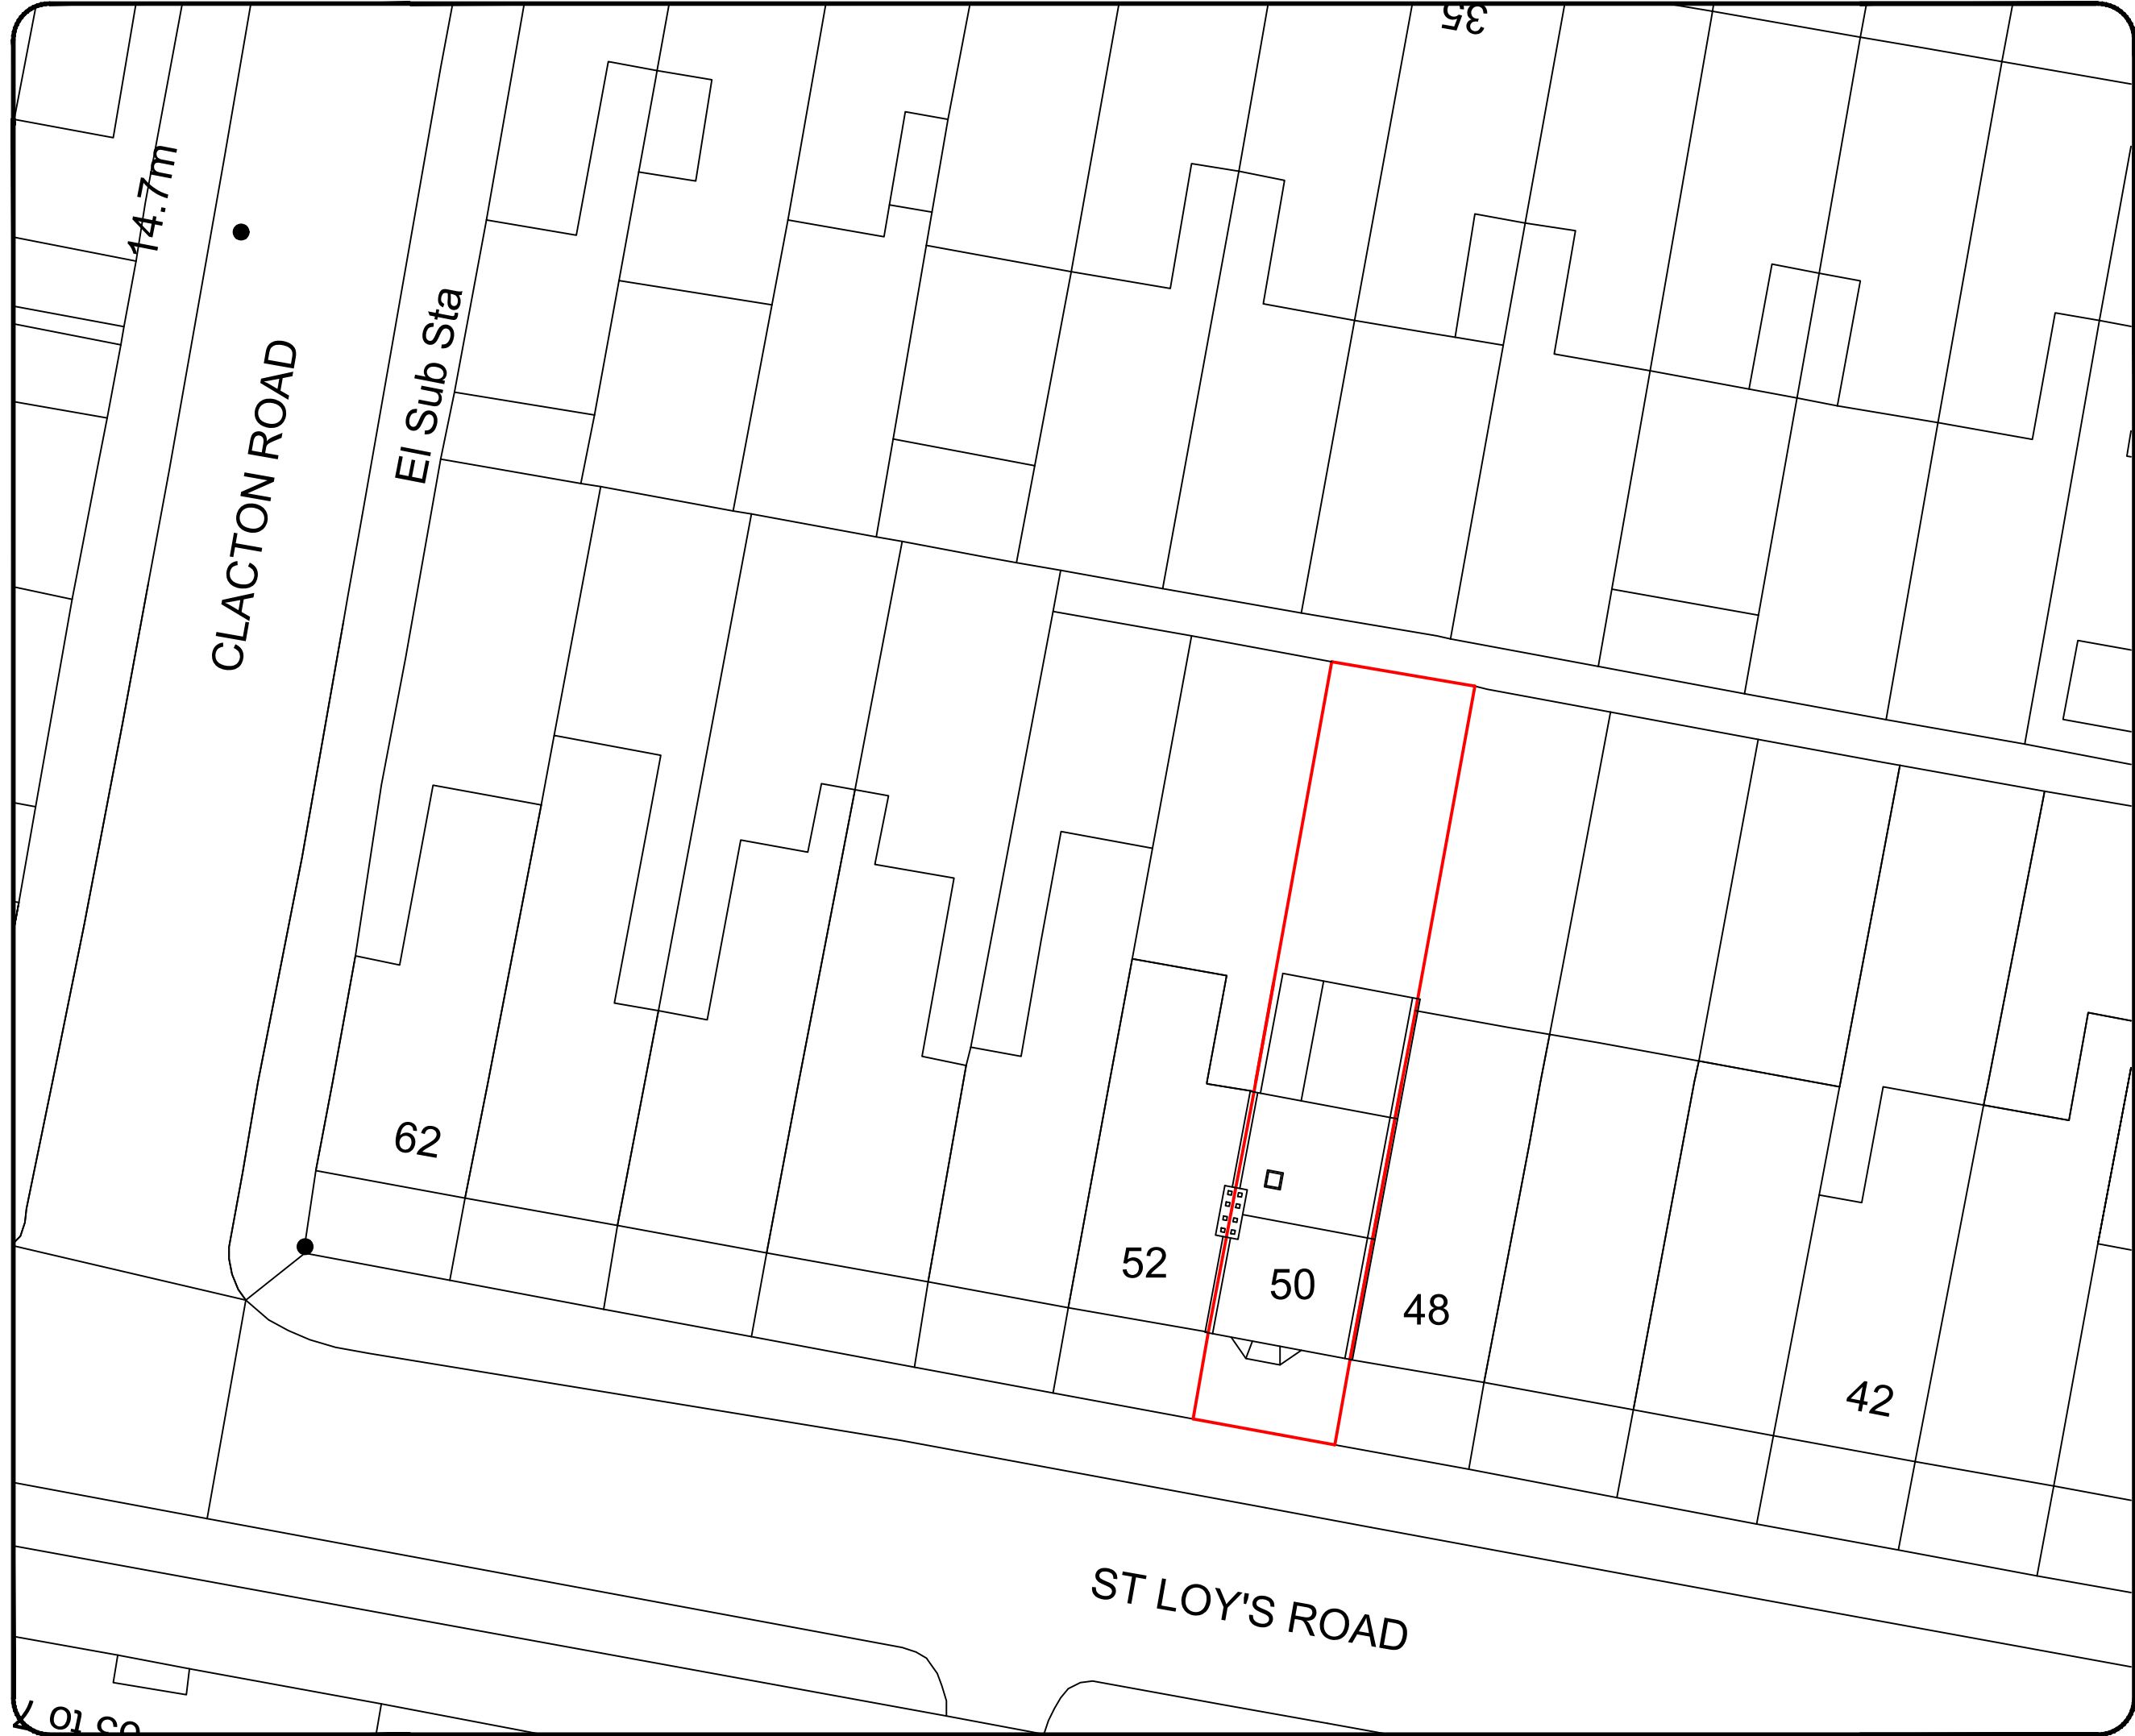

Notes

All drawings to be signed off by building control before the commencement of any works. If works commence on a Building Notice, the Builder/property owner commences works at their own risk and ELA Design (or its Officer's) cannot accept any liability whatsoever for these works carried out.



Scale in Metres
1:200

0
2
4
6
8
10



O/S licence number
100060020

Rev	Date	Details	By
A	12/06/26	Revision A	CE

Project:
Loft Conversion

Drawing:
Existing Block Plan

Address:
50 St Loy's Road,
Tottenham, N17 6UD

Drawing N°:
ELA/7

Rev:
A

A3 Scale:
1:200

Drawn By:
CE

Job No:
3588

Date:
12/06/26



ELA Design
Beechcroft
Riverside Avenue
Broxbourne
Herts
EN10 6RA
www.ela-design.co.uk

ELA Design
Beechcroft
Riverside Avenue
Broxbourne
Herts
EN10 6RA
Tel:- 07979510821



Notes

All drawings to be signed off by building control before the commencement of any works. If works commence on a Building Notice, the Builder/property owner commences works at their own risk and ELA Design (or its Officer's) cannot accept any liability whatsoever for these works carried out.



O/S licence number
100060020

Rev	Date	Details	By
A	12/06/26	Revision A	CE


Project: Loft Conversion
Drawing: Proposed Block Plan
Address: 50 St Loy's Road,
Tottenham, N17 6UD

Drawing N°:	ELA/8	Rev:	A
-------------	-------	------	---

A3 Scale:	Drawn By:	Job No:	Date:
1:200	CE	3588	12/06/26




ELA Design
Beechcroft
Riverside Avenue
Broxbourne
Herts
EN10 6RA
Tel:- 07979510821

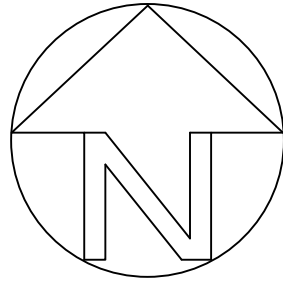

LOCATION PLAN

Notes

All drawings to be signed off by building control before the commencement of any works. If works commence on a Building Notice, the Builder/property owner commences works at their own risk and ELA Design (or its Officer's) cannot accept any liability whatsoever for these works carried out.

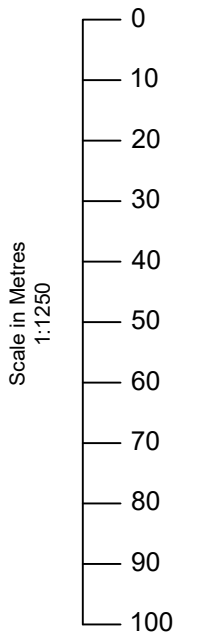

O/S licence number			
100060020			
Rev	Date	Details	By
A	12/06/26	Revision A	CE
Project: Loft Conversion			
Drawing: Site Location Plan			
Address: 50 St Loy's Road, Tottenham, N17 6UD			
Drawing N°: ELA/9			Rev: A
A3 Scale: 1:1250	Drawn By: CE	Job No: 3588	Date: 12/06/26
 www.ela-design.co.uk		ELA Design Beechcroft Riverside Avenue Broxbourne Herts EN10 6RA Tel:- 07979510821	