


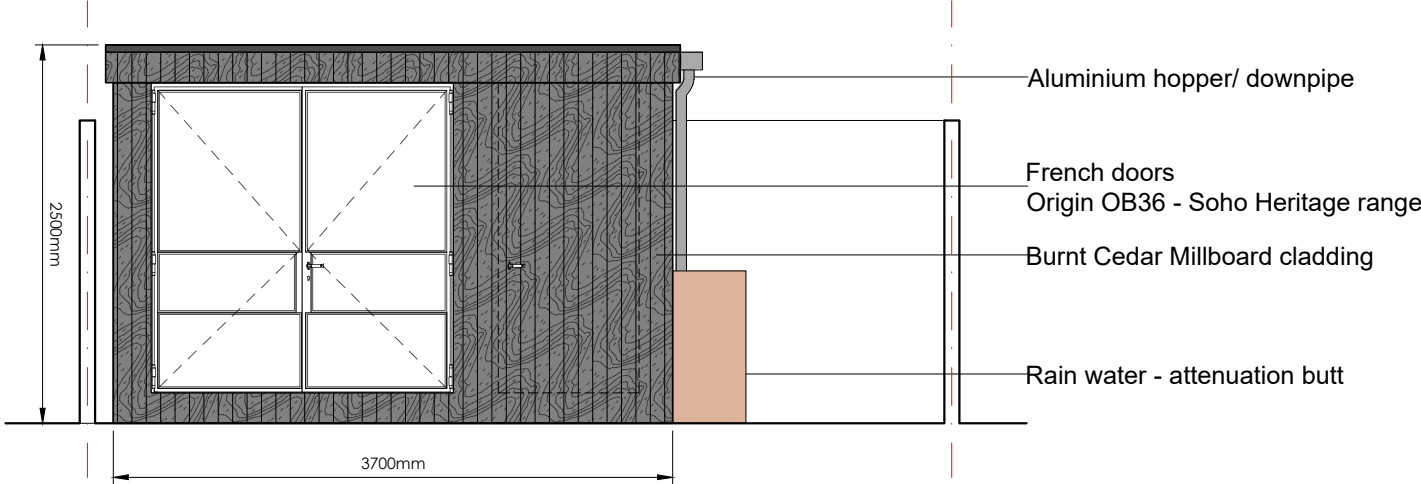


GARDEN STUDIO
Front elevation - Facing garden



GARDEN STUDIO
Rear Elevation

1:50

 



Talo builds
68 Hereford road
Monmouth

info@talobuilds.co.uk
07531931800
www.talobuilds.co.uk

project north



notes

- Drawings are based on survey data and may not accurately represent what is physically present.
- Do not scale from this drawing. All dimensions to be site verified by the contractor before proceeding.
- All dimensions are in millimetres unless noted otherwise.
- Talo builds shall be notified in writing of any discrepancies.

key plan
not to scale

revisions				
REV	DATE	DRAWN BY	APPR. BY	NOTES

client:	Emma & Boris
project:	Flat 2 13 Fairfield Road
status:	S2 - PLANNING
revision:	XX

title:	Proposed Garden studio elevations
drawn by:	TJ
approved by:	TJ
date:	26.08.2026
job no:	TALO 020
scale:	1:50@A3L

drawing no:

2.011