



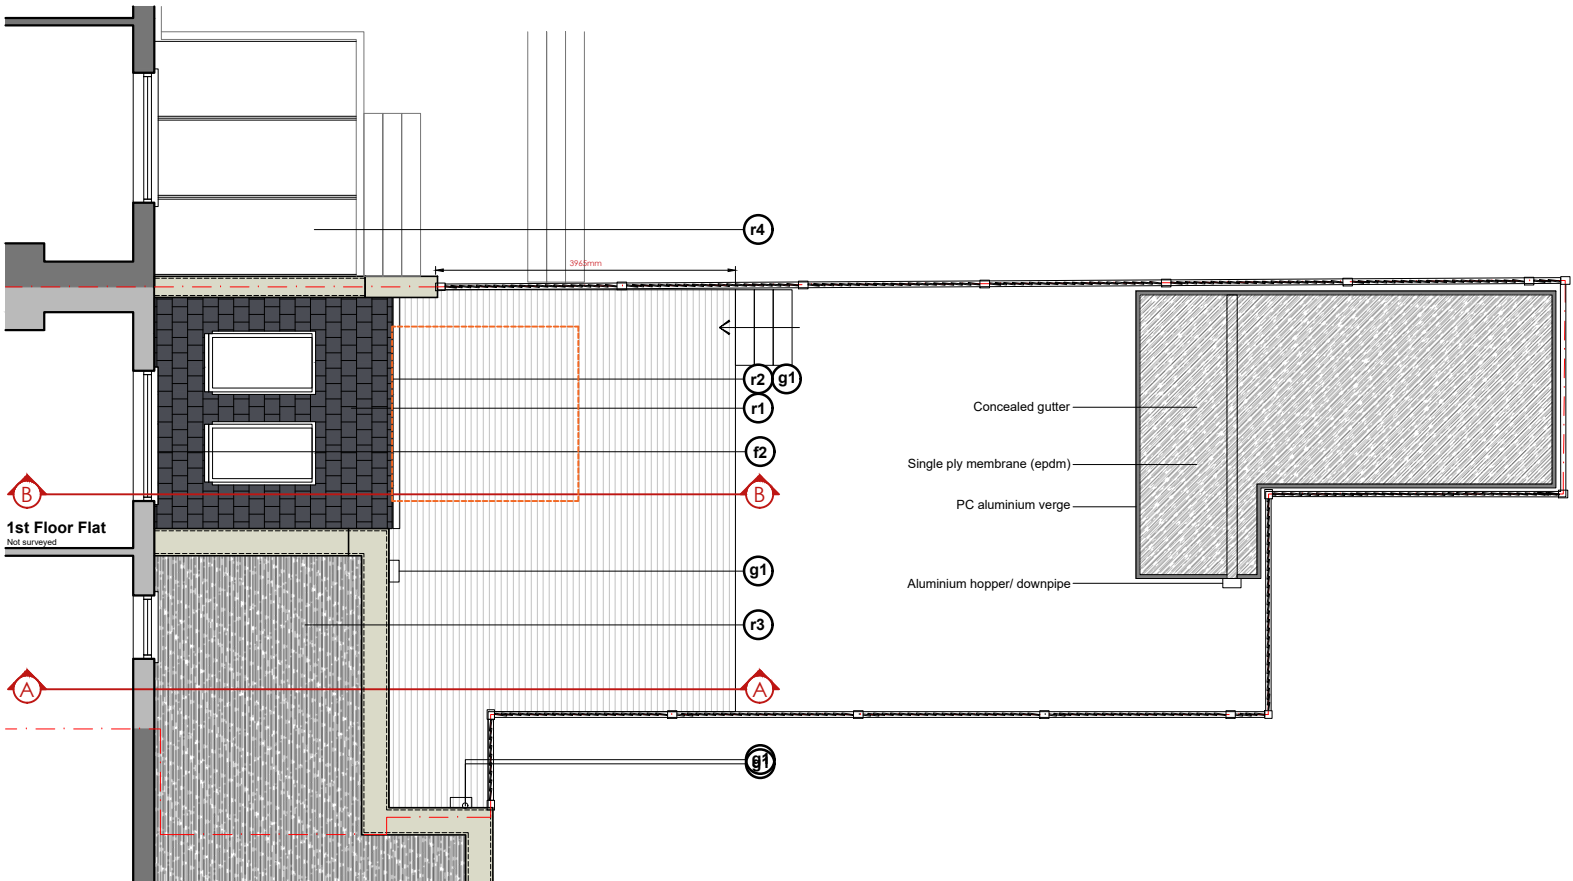

EXISTING & PROPOSED MATERIALS & FINISHES			
EXTERNAL WALLS (Outermost material)	ROOF (Pitched & Flat roof, Fascias)	FENESTRATION (windows & Doors & Roof lights)	WATER GOODS (gutters, Rainwater pipes & Sud's)
w1 MATERIAL: London stock brick Finish : Self finish Colour : Yellow/ brown with red course	r1 MATERIAL: Fibre cement Slate tile Finish : Self-finish Colour : Grey	f1 MATERIAL: Aluminium Finish : Power coated Colour : Charcoal grey Spec : Origin OB36 - soho Heritage	G1 MATERIAL: PVC-u Finish : Self-finish Colour : Black
w2 MATERIAL: Red Brick Finish : Self finish Colour : Brick	r2 MATERIAL: Upvc Finish : Self-finish Colour : White	f2 MATERIAL: Timber Sash Finish : Painted Colour : White	
w3 MATERIAL: Aluminium infil panel Finish : Powder coated Colour : Charcoal grey	r3 MATERIAL: Paved patio - Concealed by parapet Finish : Self-finish Colour : Grey		
	r4 MATERIAL: Glass Finish : Self-finish Colour : Trans-parent		

 

talo

Talo builds

68 Hereford road

Monmouth

info@talobuilds.co.uk

07531931800

www.talobuilds.co.uk

project north



notes

- Drawings are based on survey data and may not accurately represent what is physically present.
- Do not scale from this drawing. All dimensions to be site verified by the contractor before proceeding.
- All dimensions are in millimetres unless noted otherwise.
- Talo builds shall be notified in writing of any discrepancies.

key plan
not to scale

revisions

REV	DATE	DRAWN BY	APPR. BY	NOTES

client:

Emma & Boris

project:

Flat 2
13 Fairfield Road

status:

S3 - PLANNING

revision:

XX

title:

Proposed
Roof Plan

drawn by:

TJ

approved by:

TJ

date:

26.08.2026

job no:

TALO|020

scale:

1:100@A3L

drawing no:

2.007