



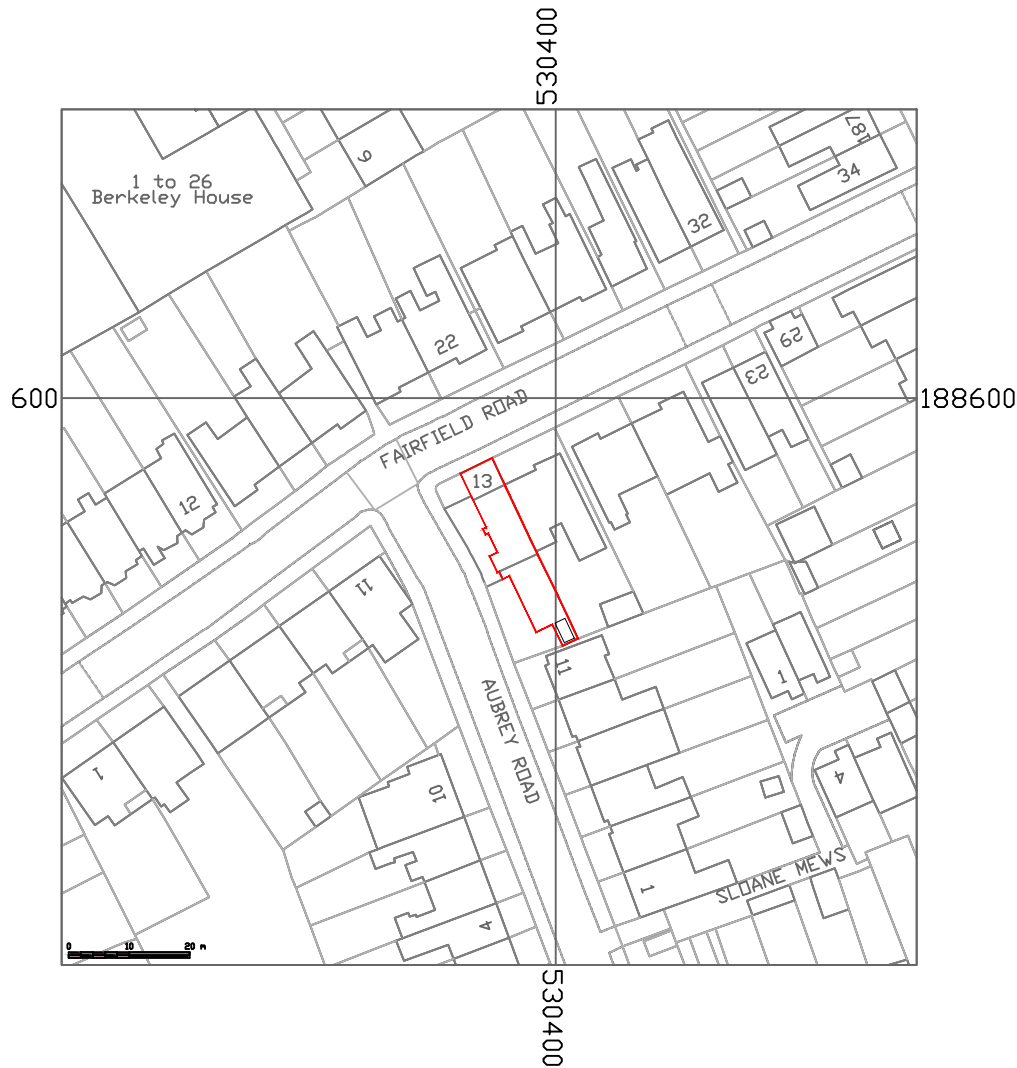


Existing Location plan

Scale 1:1250

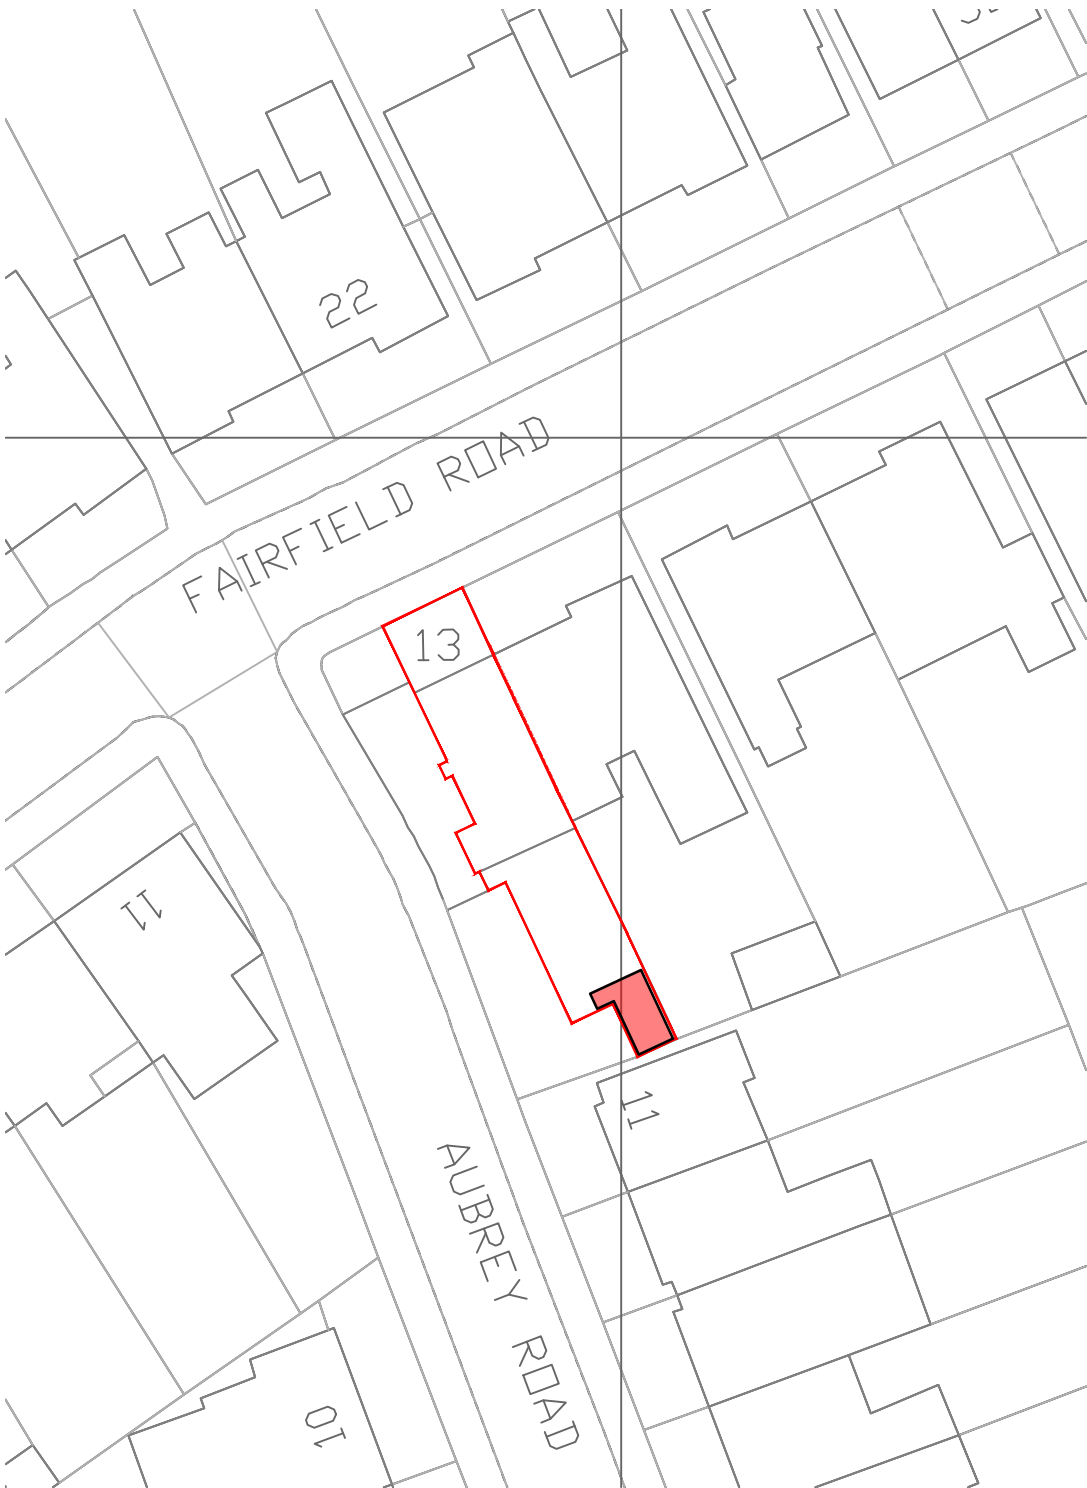

Proposed Site plan

Scale 1:500

 

- Boundary line of Flat 2
- Proposed garden Studio- 13.8 SQM



Talo builds
68 Hereford road
Monmouth

info@talobuilds.co.uk
07531931800
www.talobuilds.co.uk

project north



notes

- Drawings are based on survey data and may not accurately represent what is physically present.
- Do not scale from this drawing. All dimensions to be site verified by the contractor before proceeding.
- All dimensions are in millimetres unless noted otherwise.
- Talo builds shall be notified in writing of any discrepancies.

key plan
not to scale

revisions

REV	DATE	DRAWN BY	APPR. BY	NOTES

client:

Emma & Boris

project:

Flat 2
13 Fairfield Road

status:

S2 - PLANNING

revision:

XX

title:

Existing & Proposed
Location & Site Plan

drawn by:

TJ

approved by:

TJ

date:

25.08.2026

job no:

TALO|020

scale:

1:1250/500@A3L

drawing no:

1.001