




Site Plan - 1: 100 @ A1

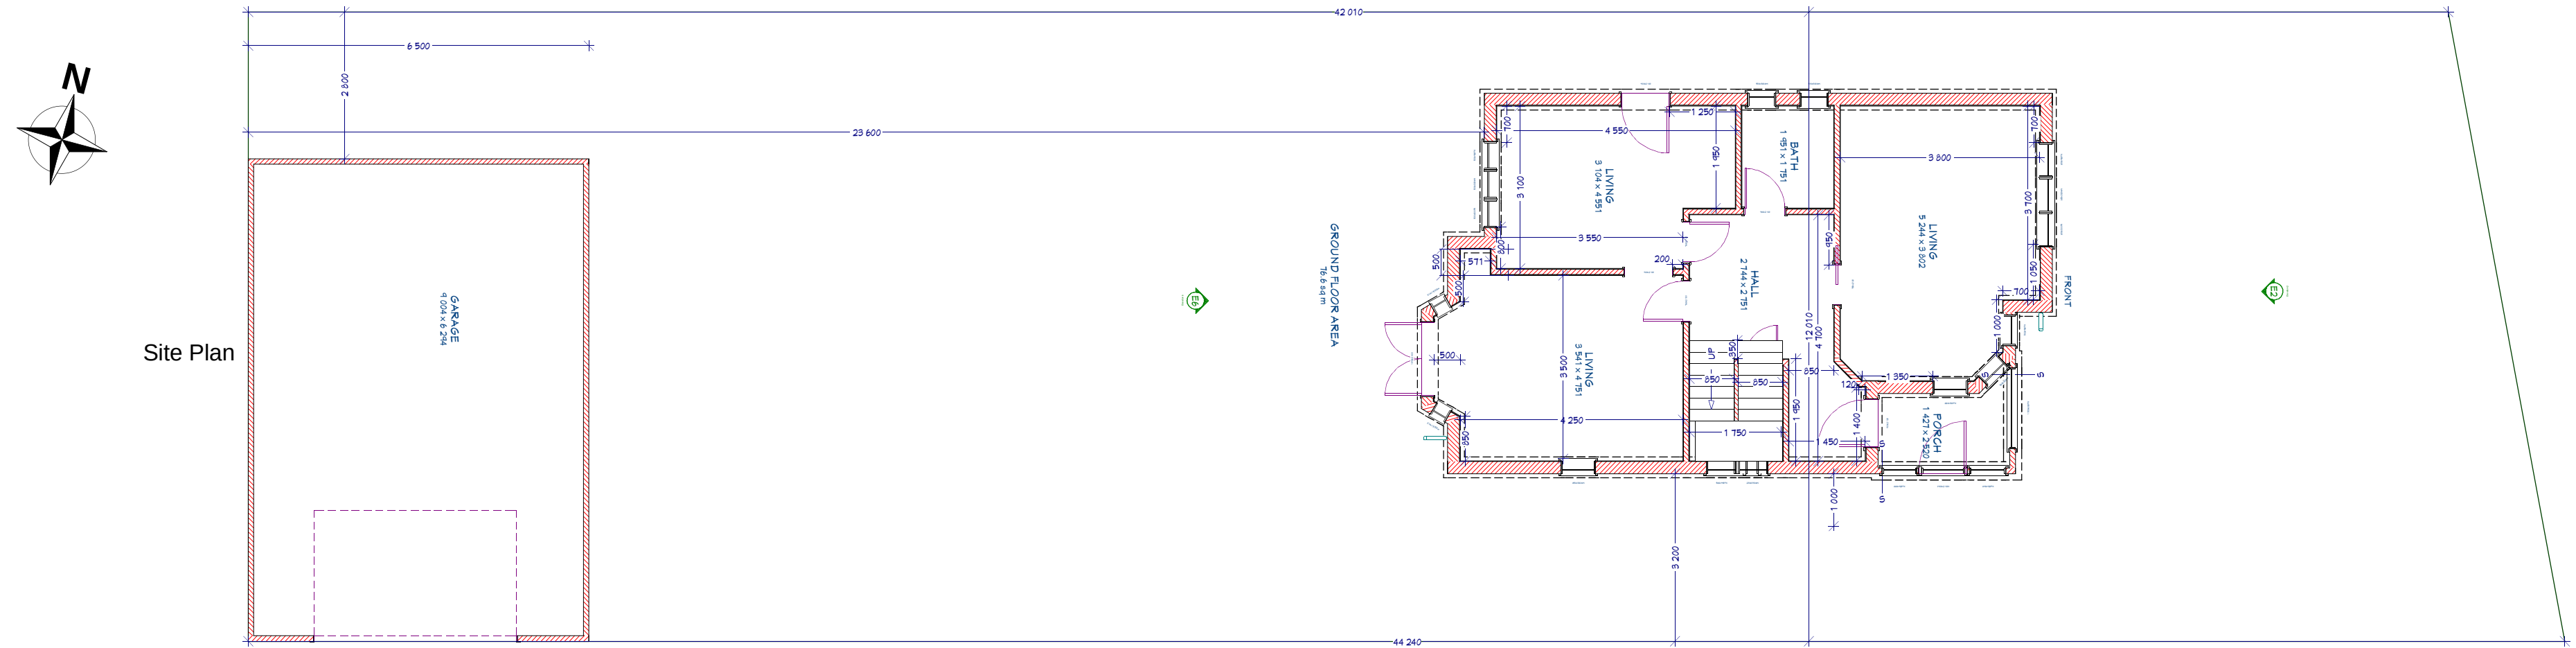


Existing Floor Plans - 1: 50 @ A1

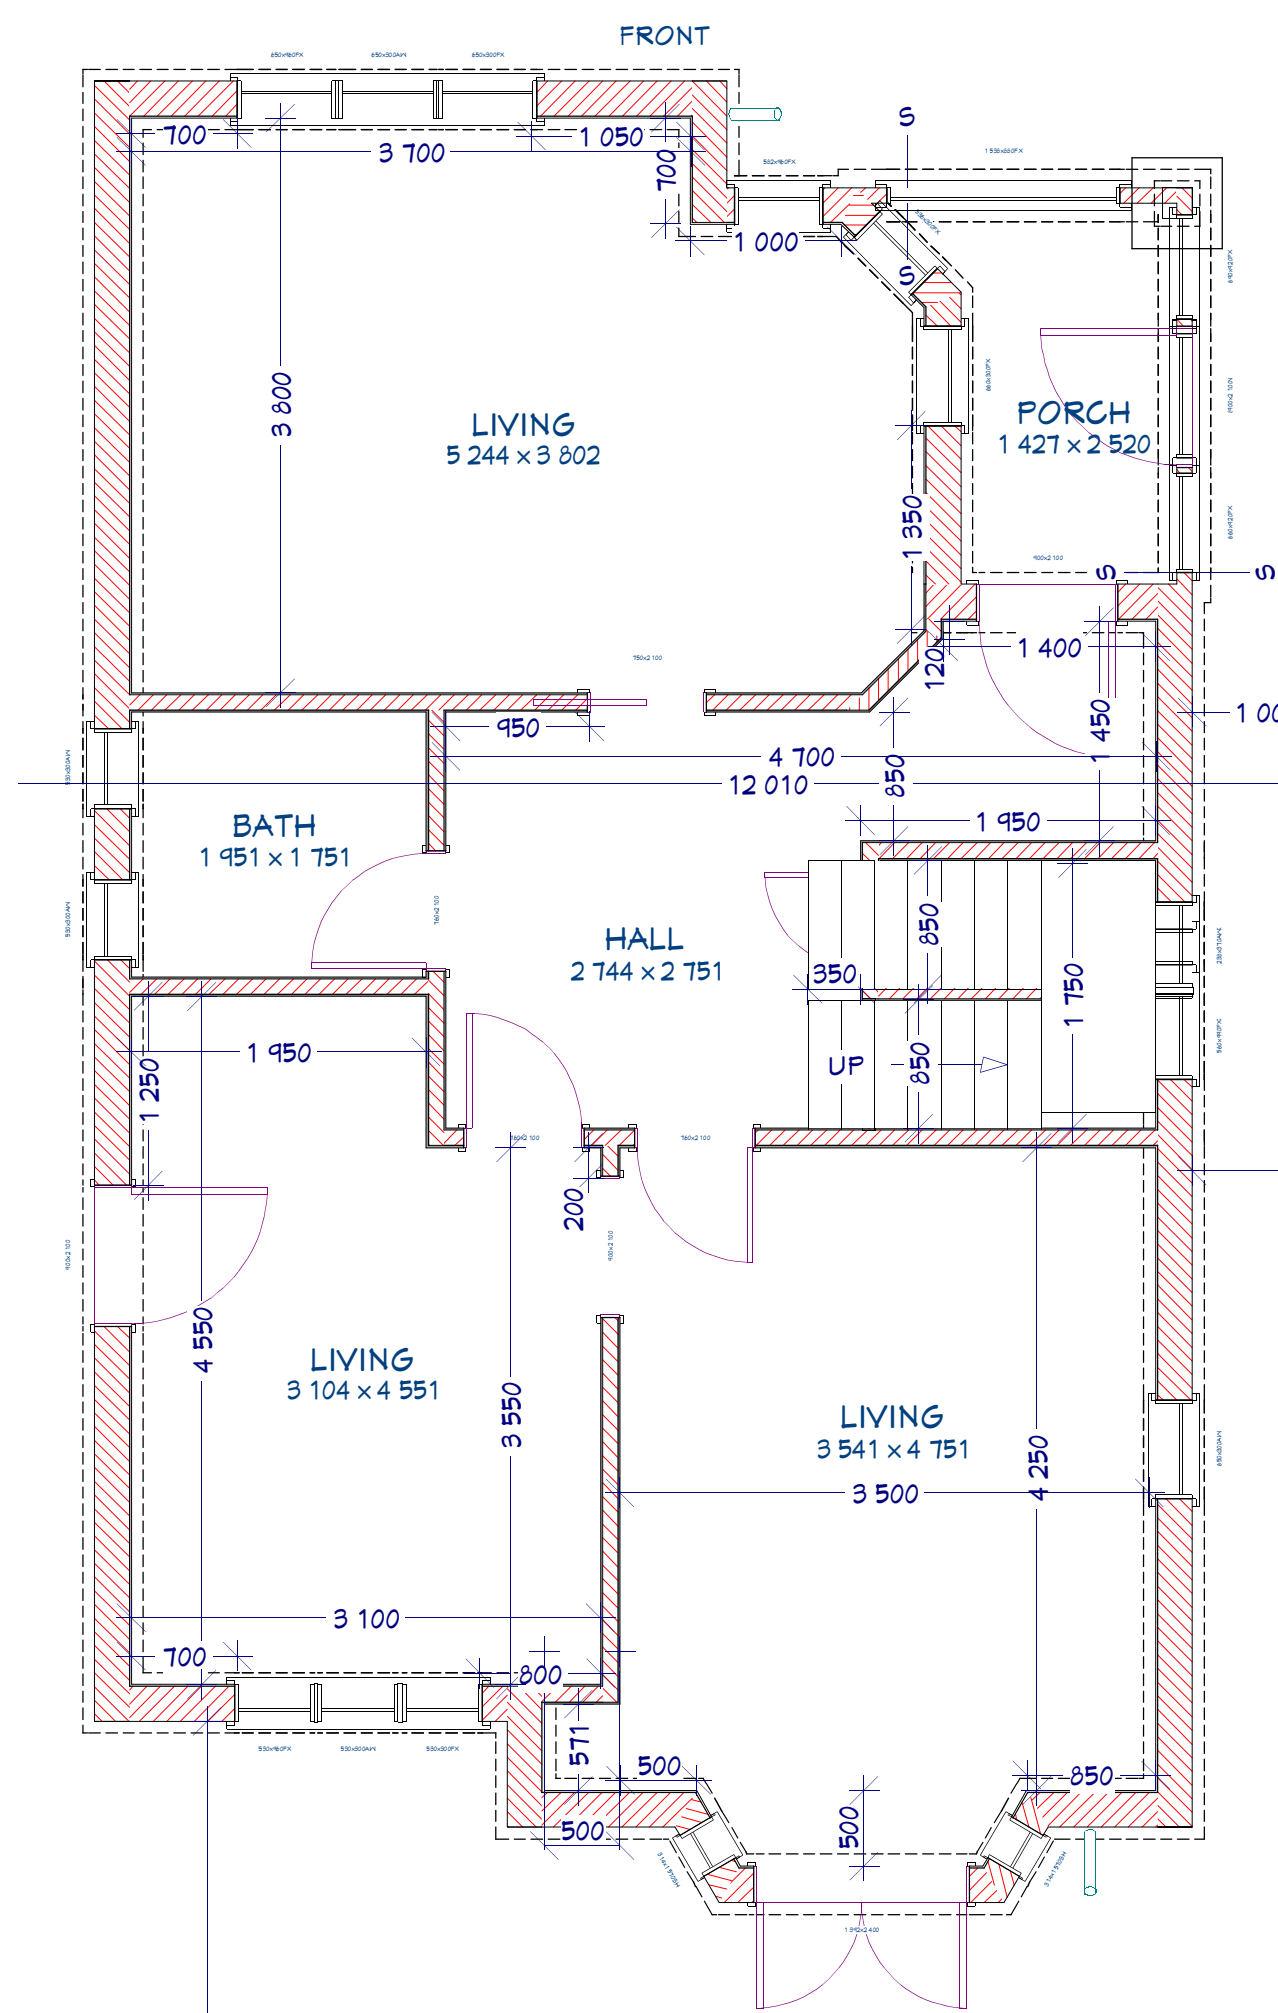


GROUND FLOOR AREA
Ground Floor Plan

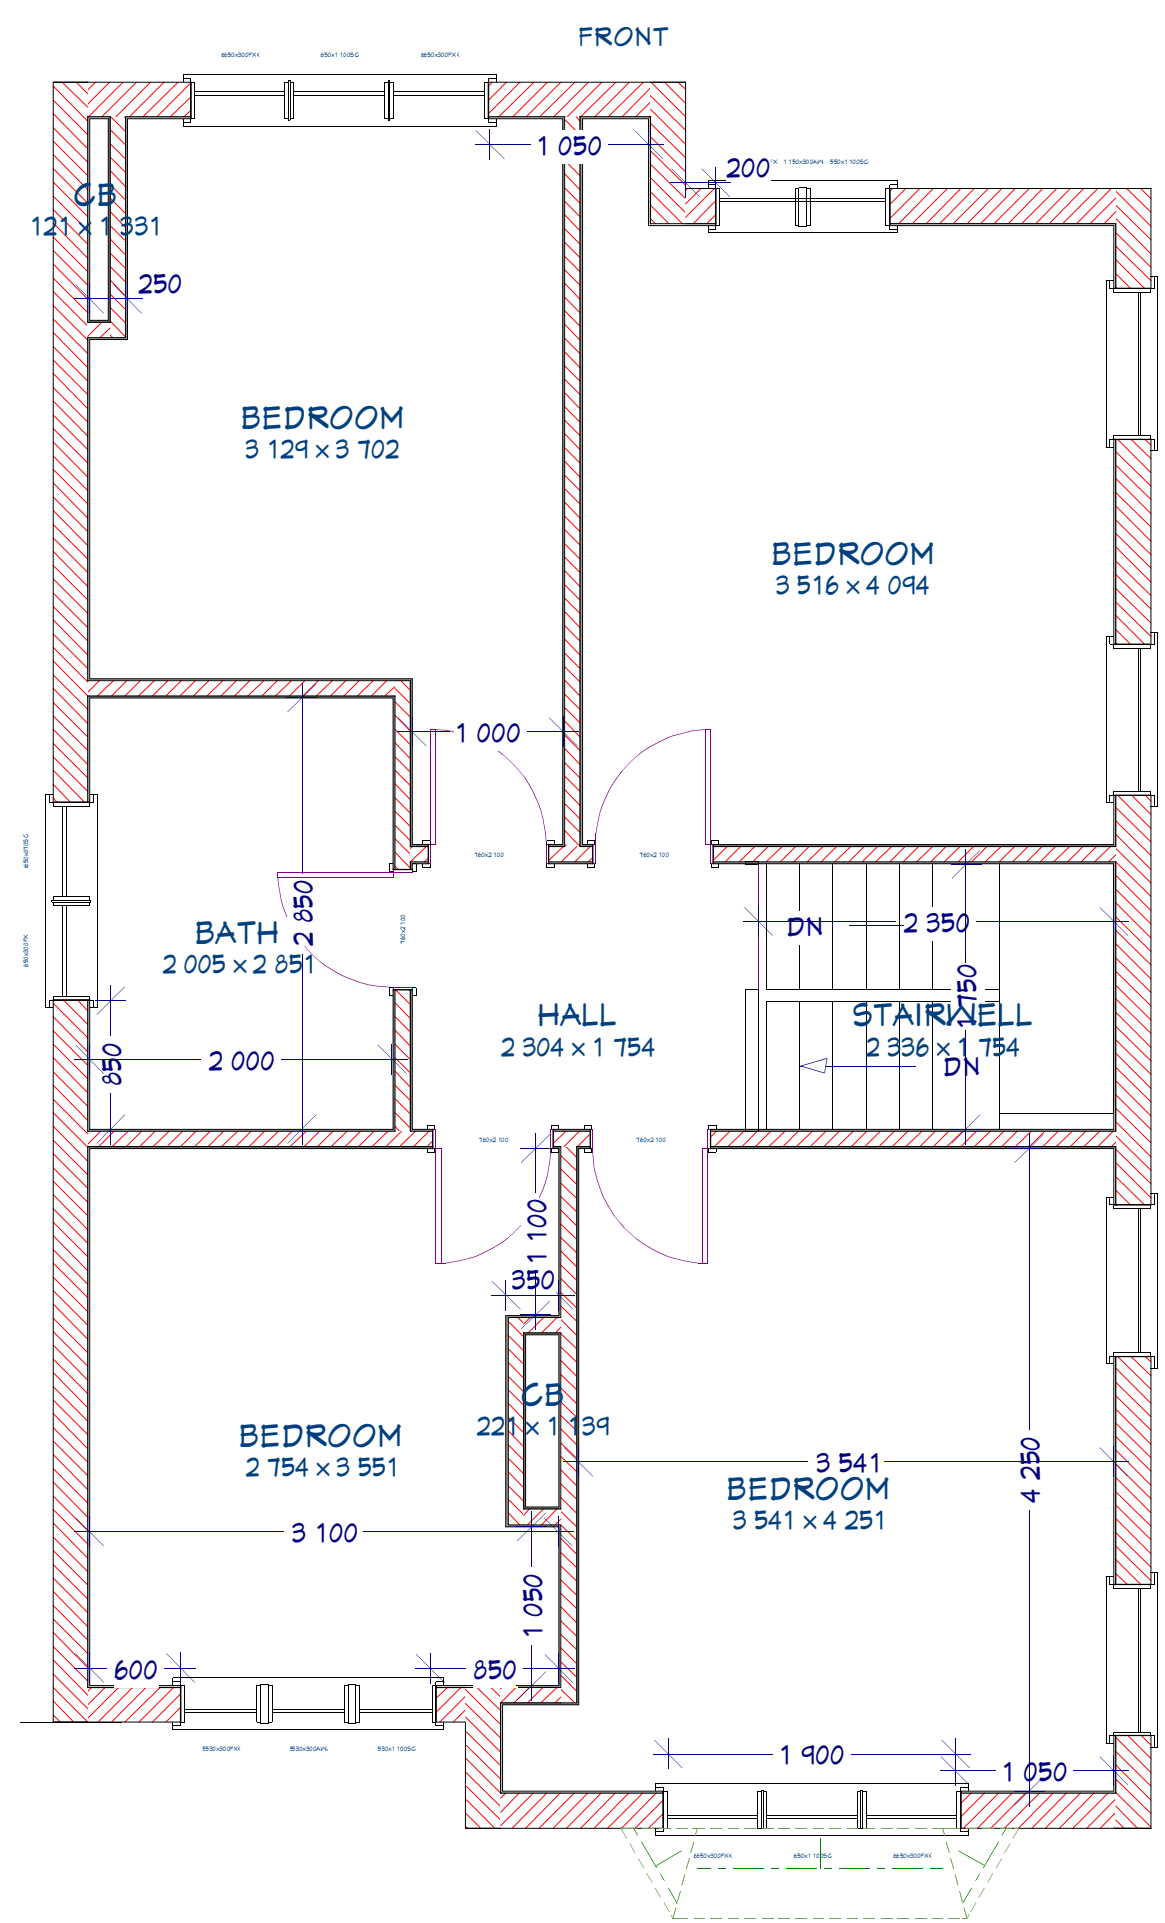

First Floor Plan

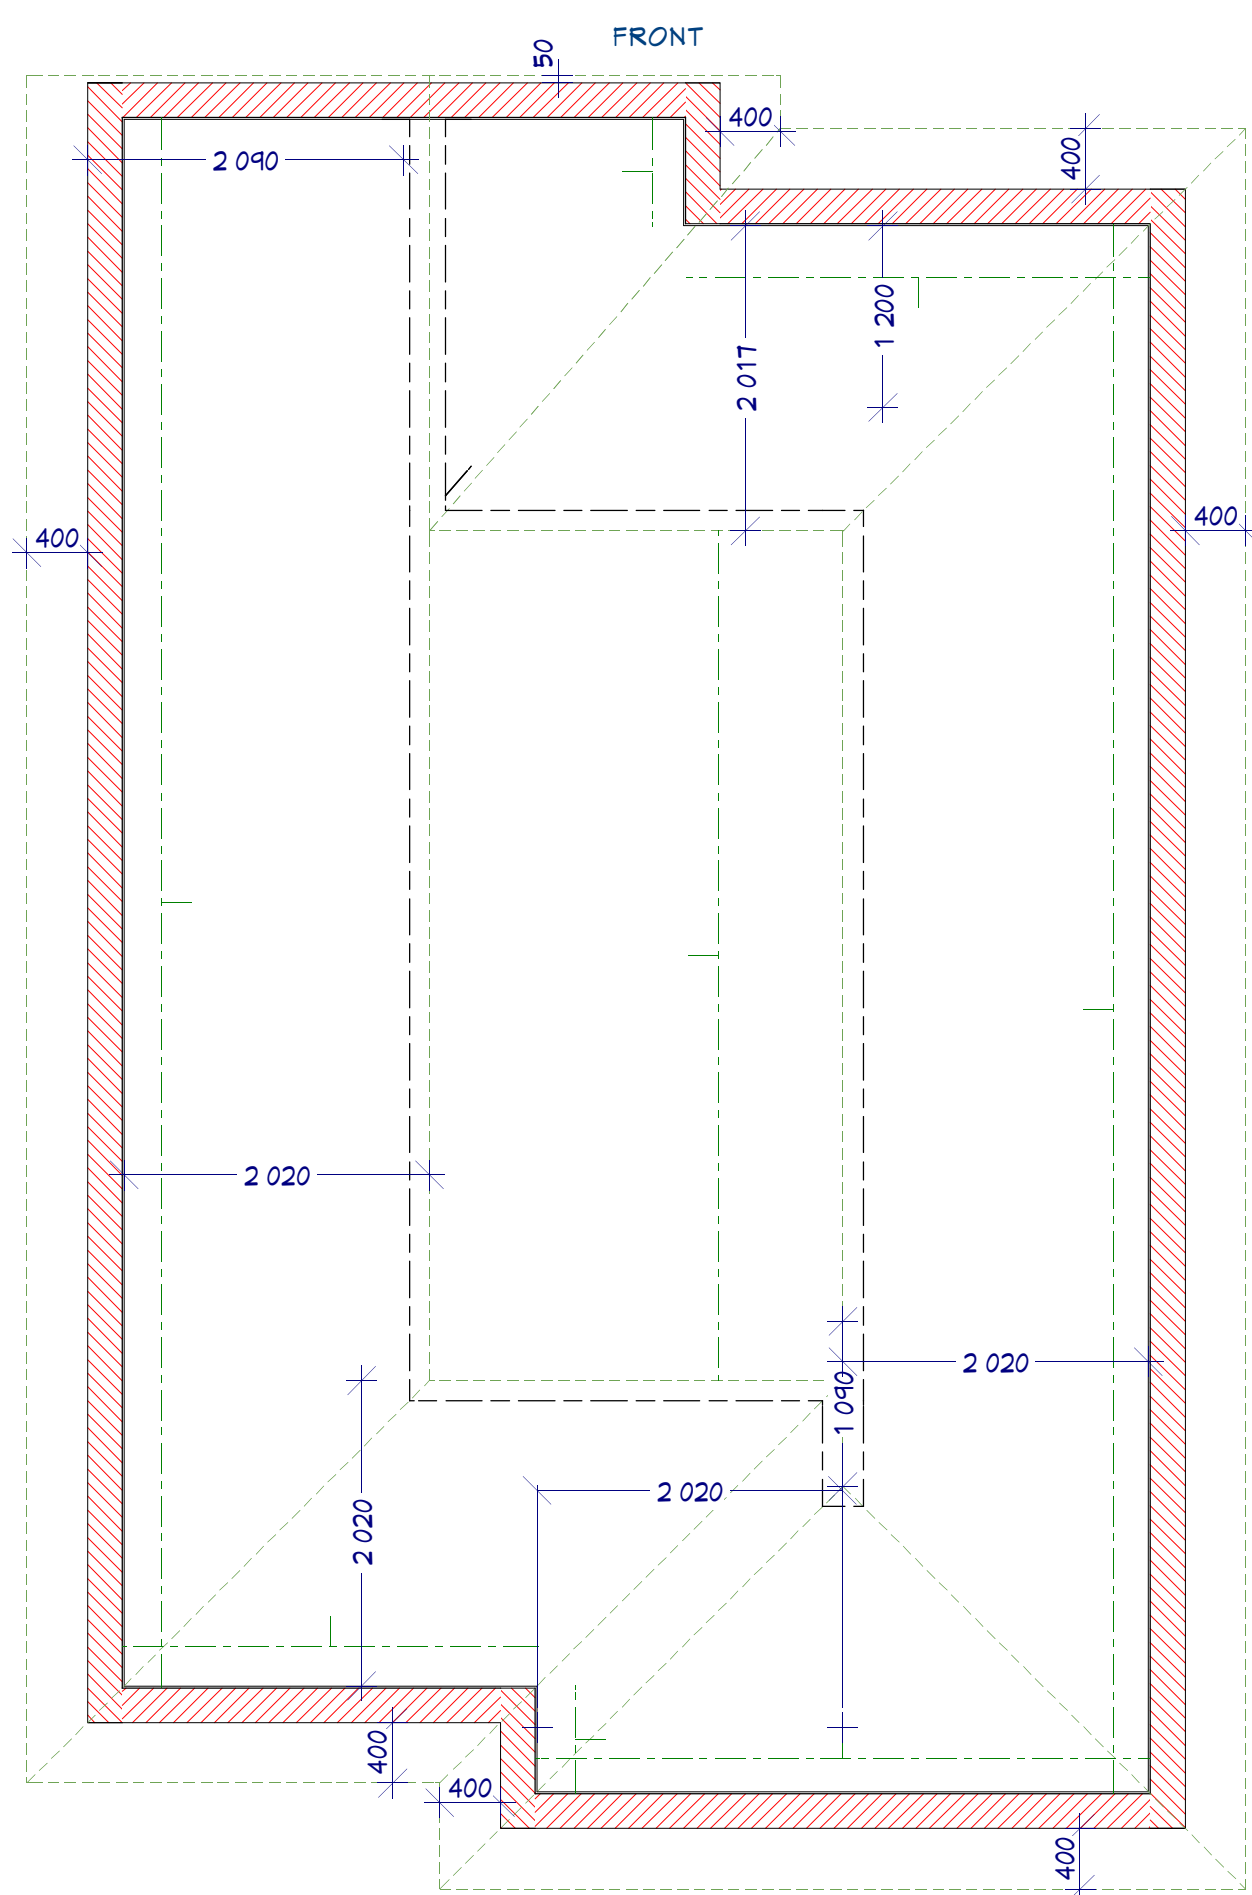

Attic Floor Area

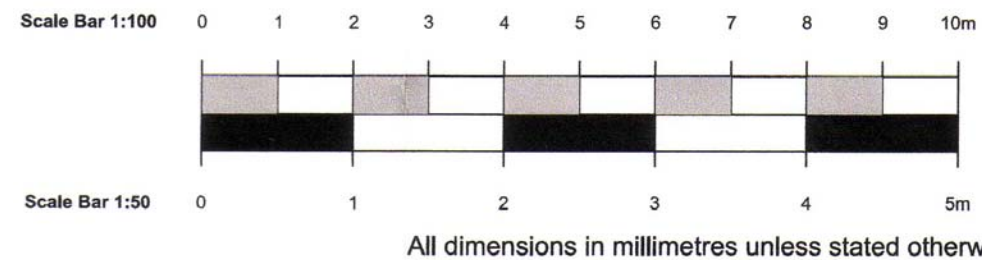

All dimensions in millimetres unless stated otherwise

Sheet #

1

Drawn By:

SU

Date:

27/05/2015


Scale:

1: 50
@ A1


1 Willoughby Road, London, N8 0HR




Existing Elevations

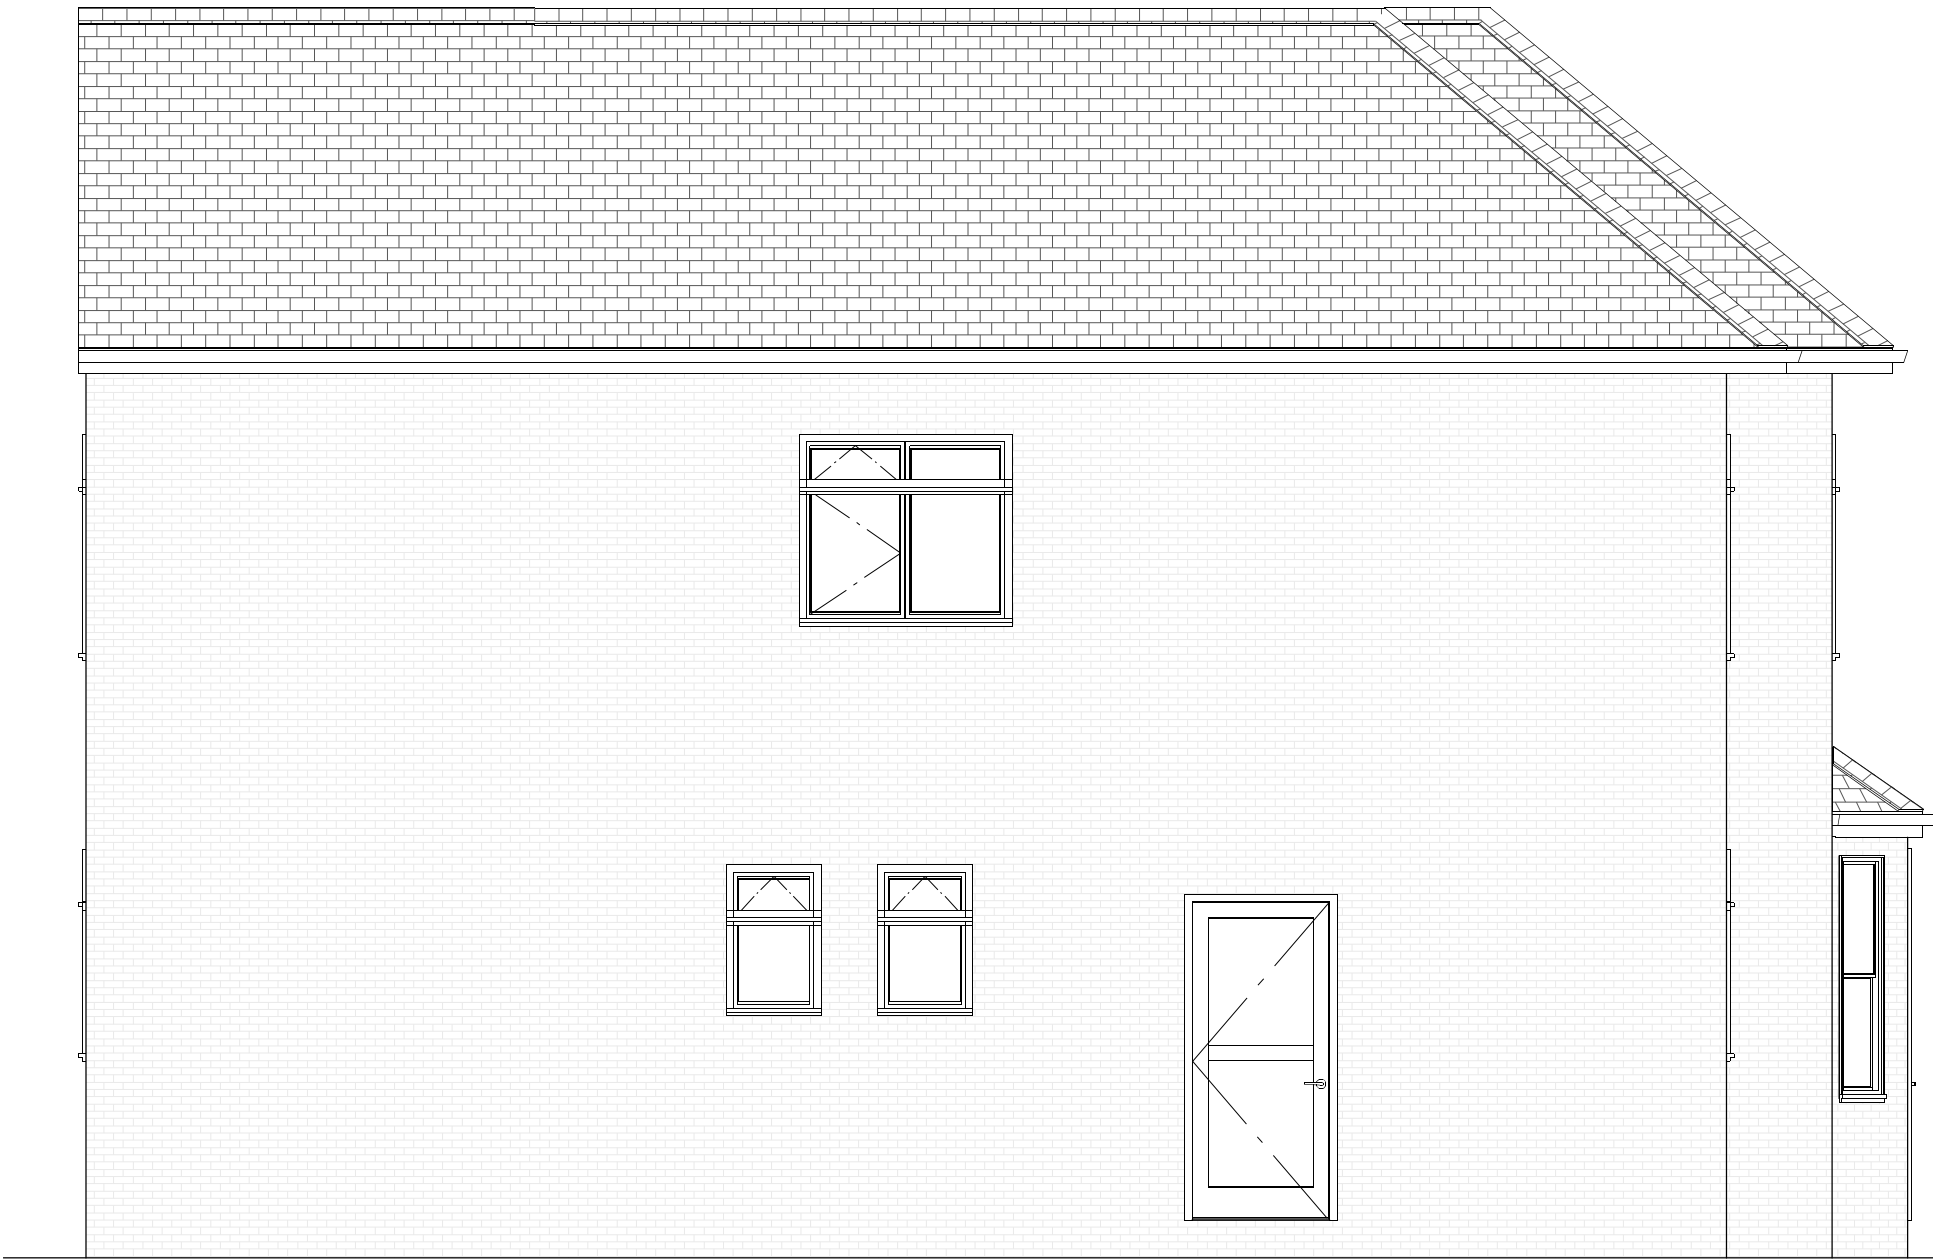

Side Elevation (facing South East)

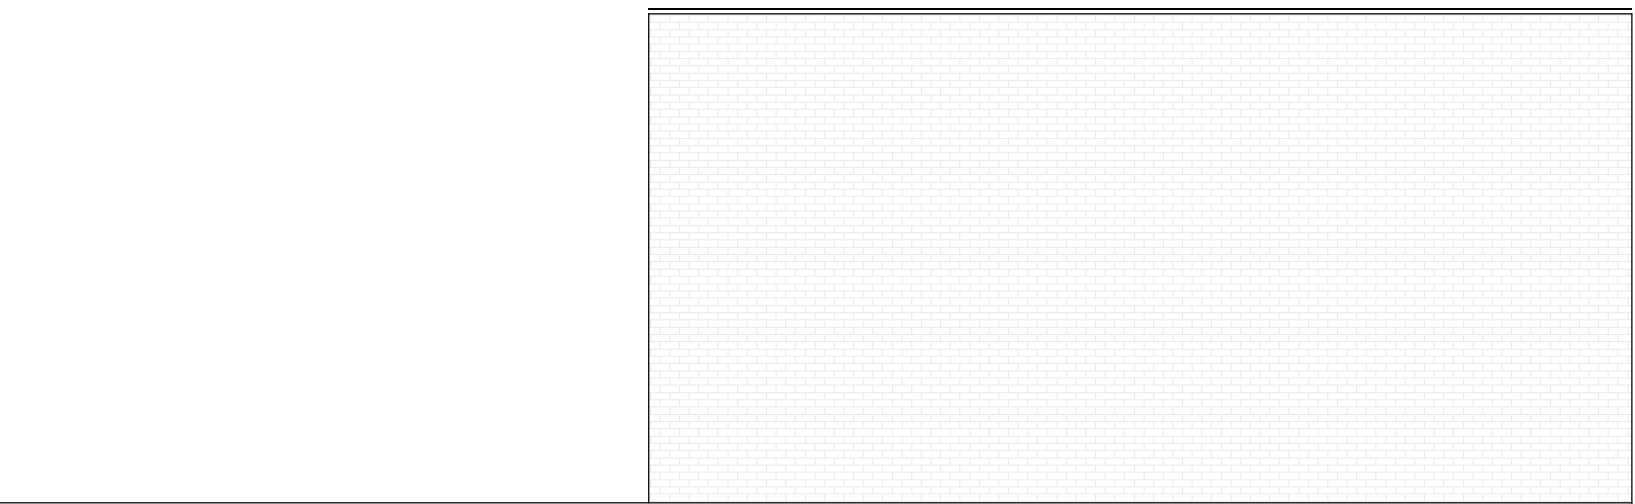


Side Elevation (facing North East)

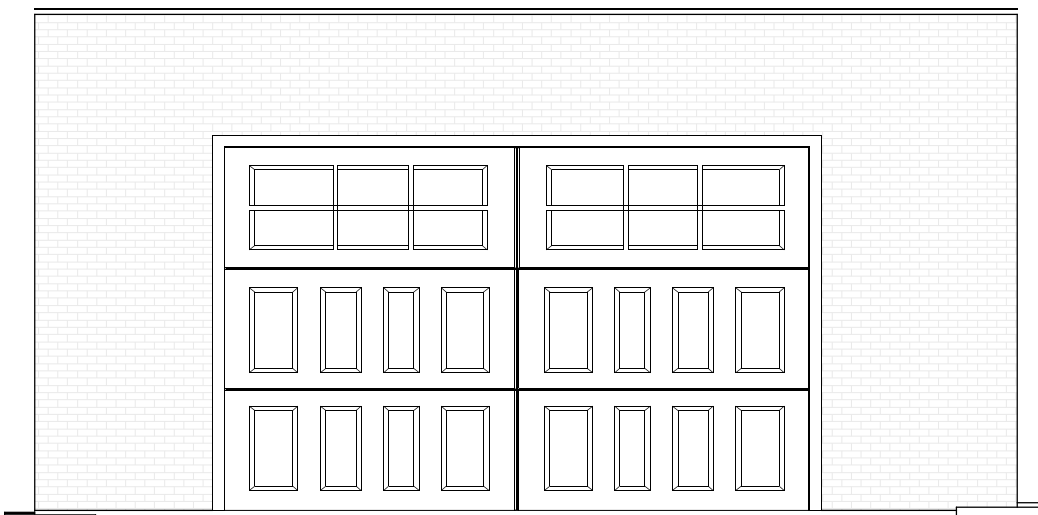

Front Elevation



Rear Elevation

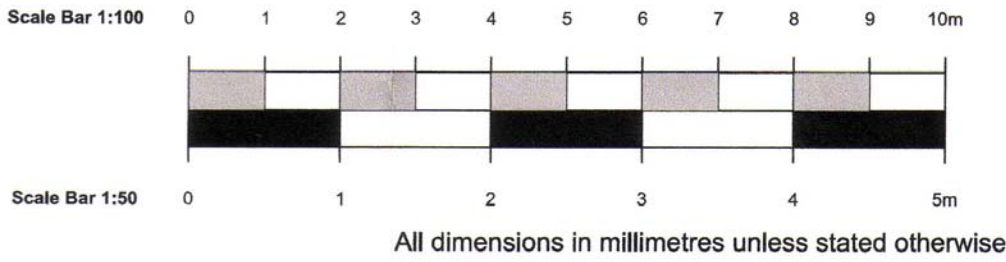

Sheet #
2

Drawn By:
SU

Date:
27/05/2015

Scale:
1: 50
@ A1

1 Willoughby Road, London, N8 0HR

Existing Elevations



Proposed Floor Plans

Legend


FLAT 1
1 Bed
2 Person

FLAT 3
3 Bed
4 Person




FLAT 2
3 Bed
4 Person

FLAT 4
2 Bed
3 Person

Proposed Floor Plans for Flats - 1: 50 @ A1

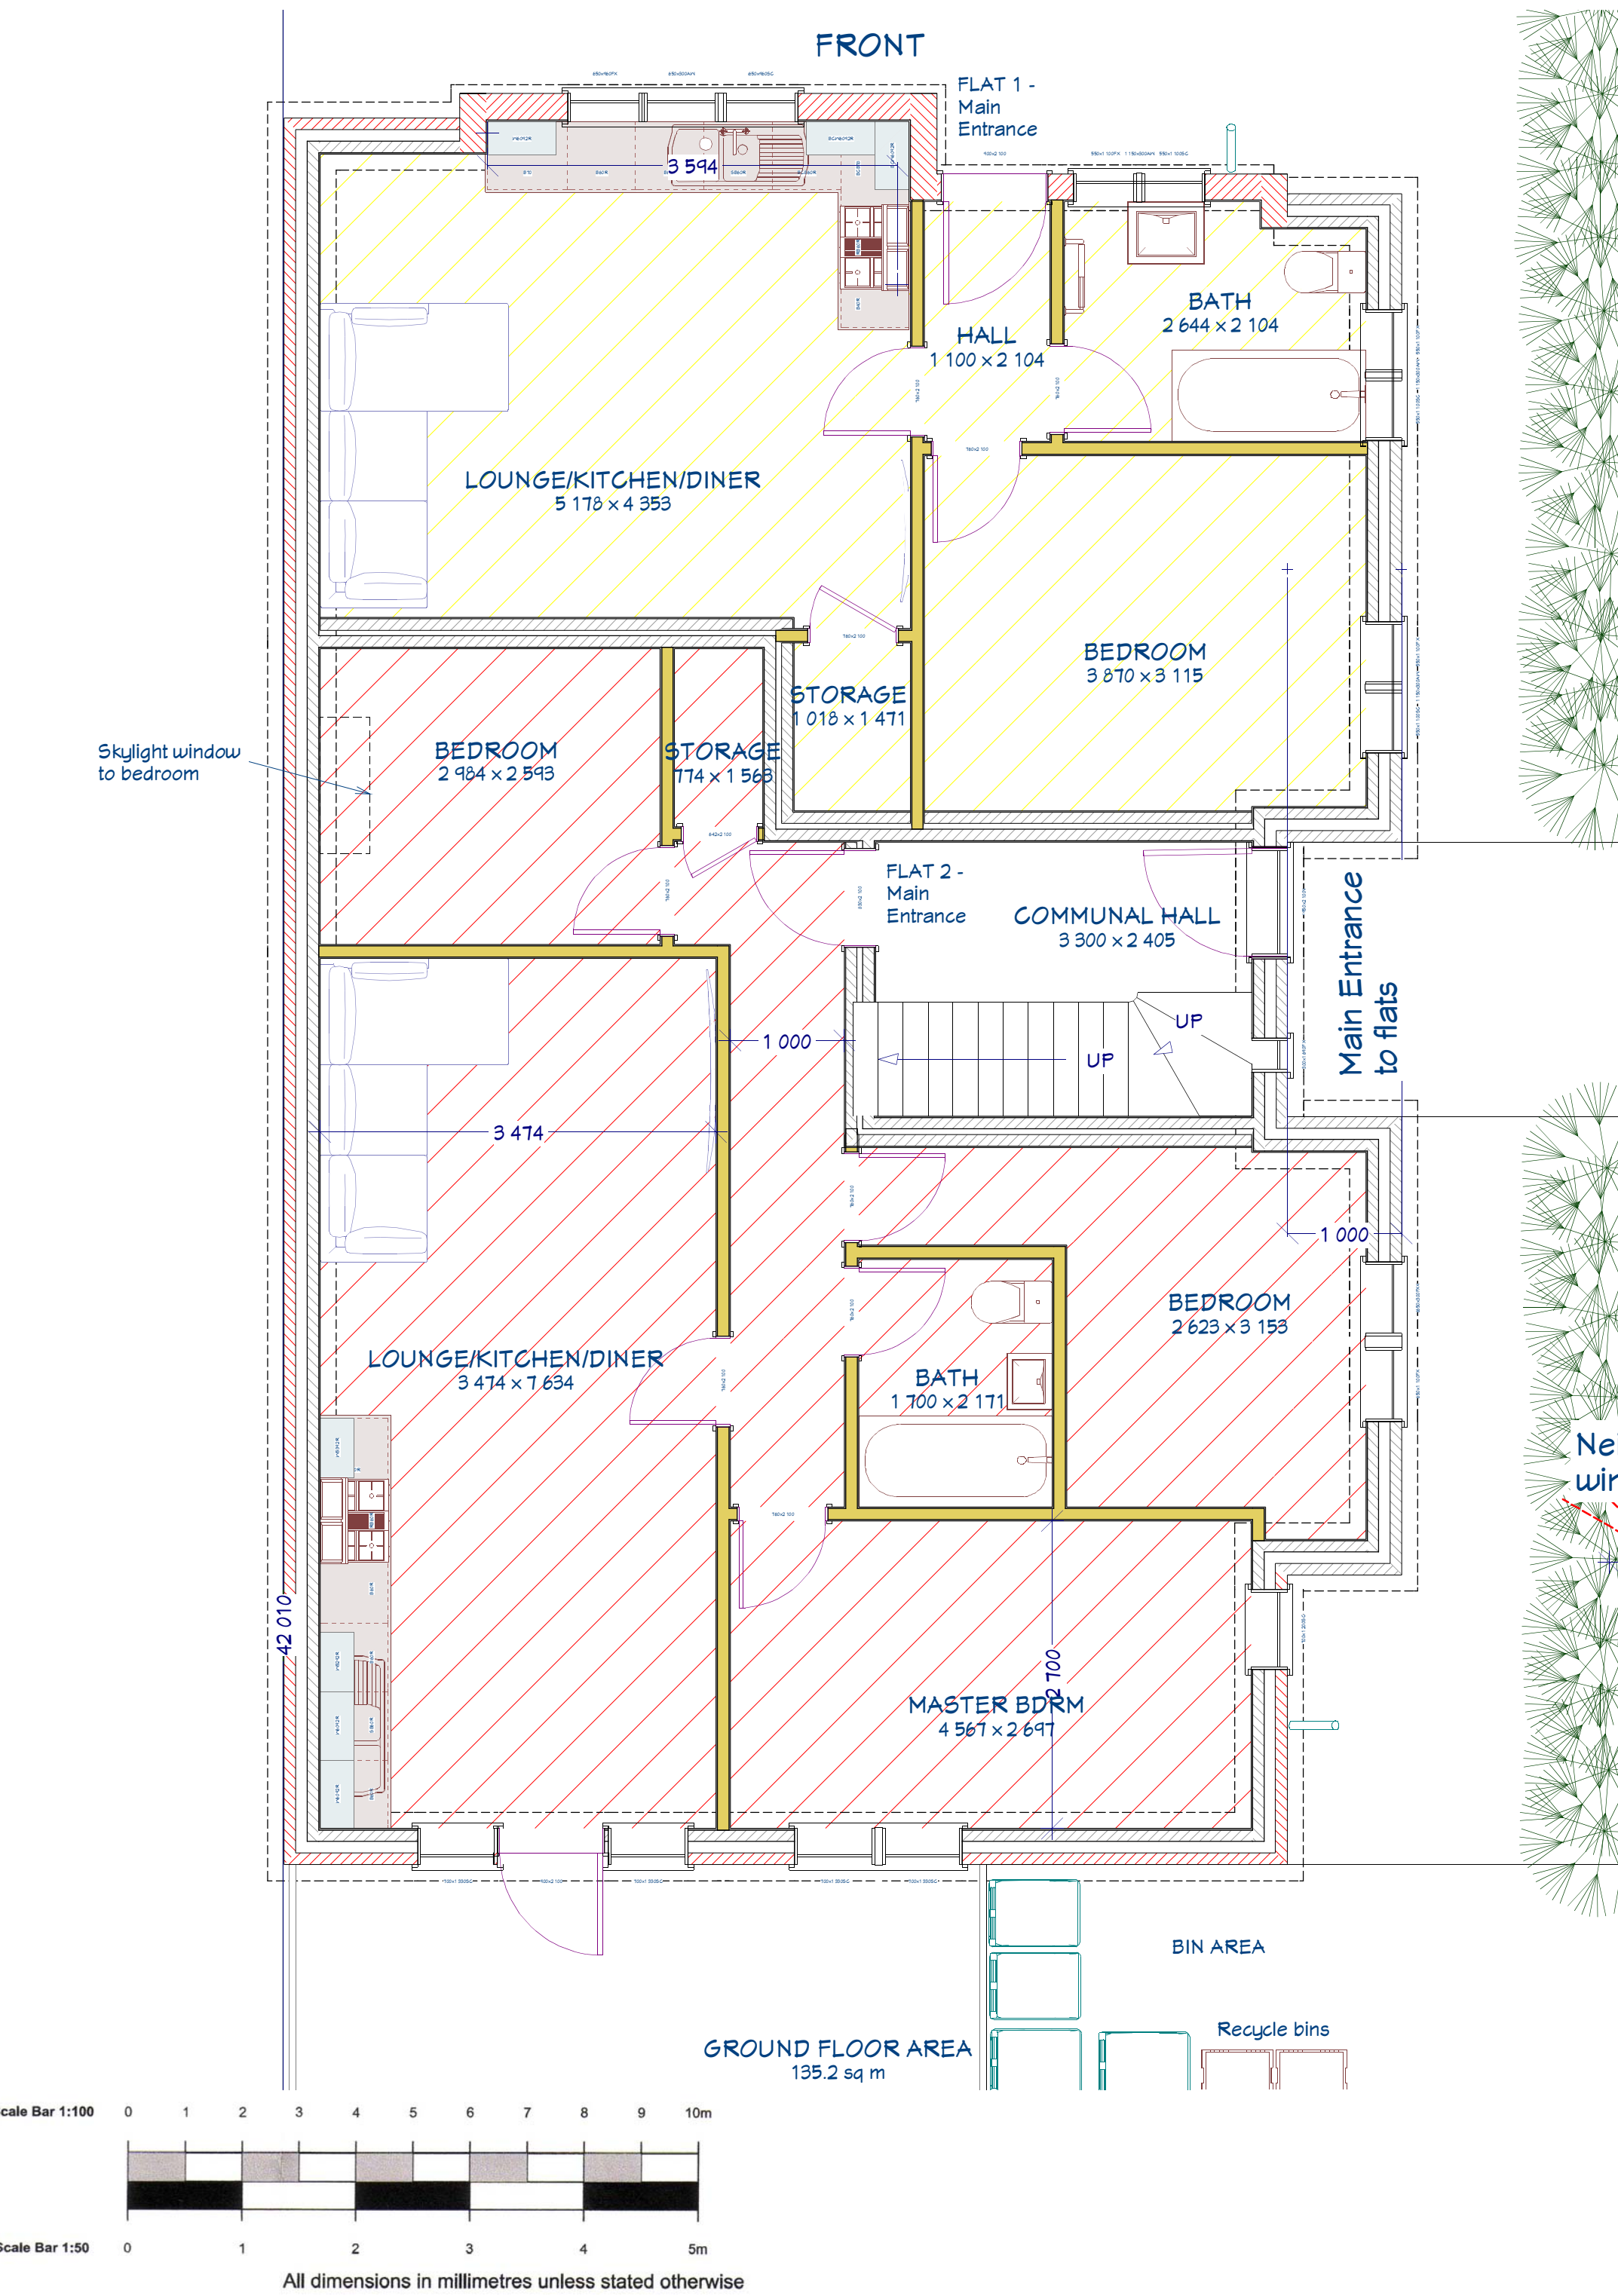

Site Plan - 1: 100 @ A1

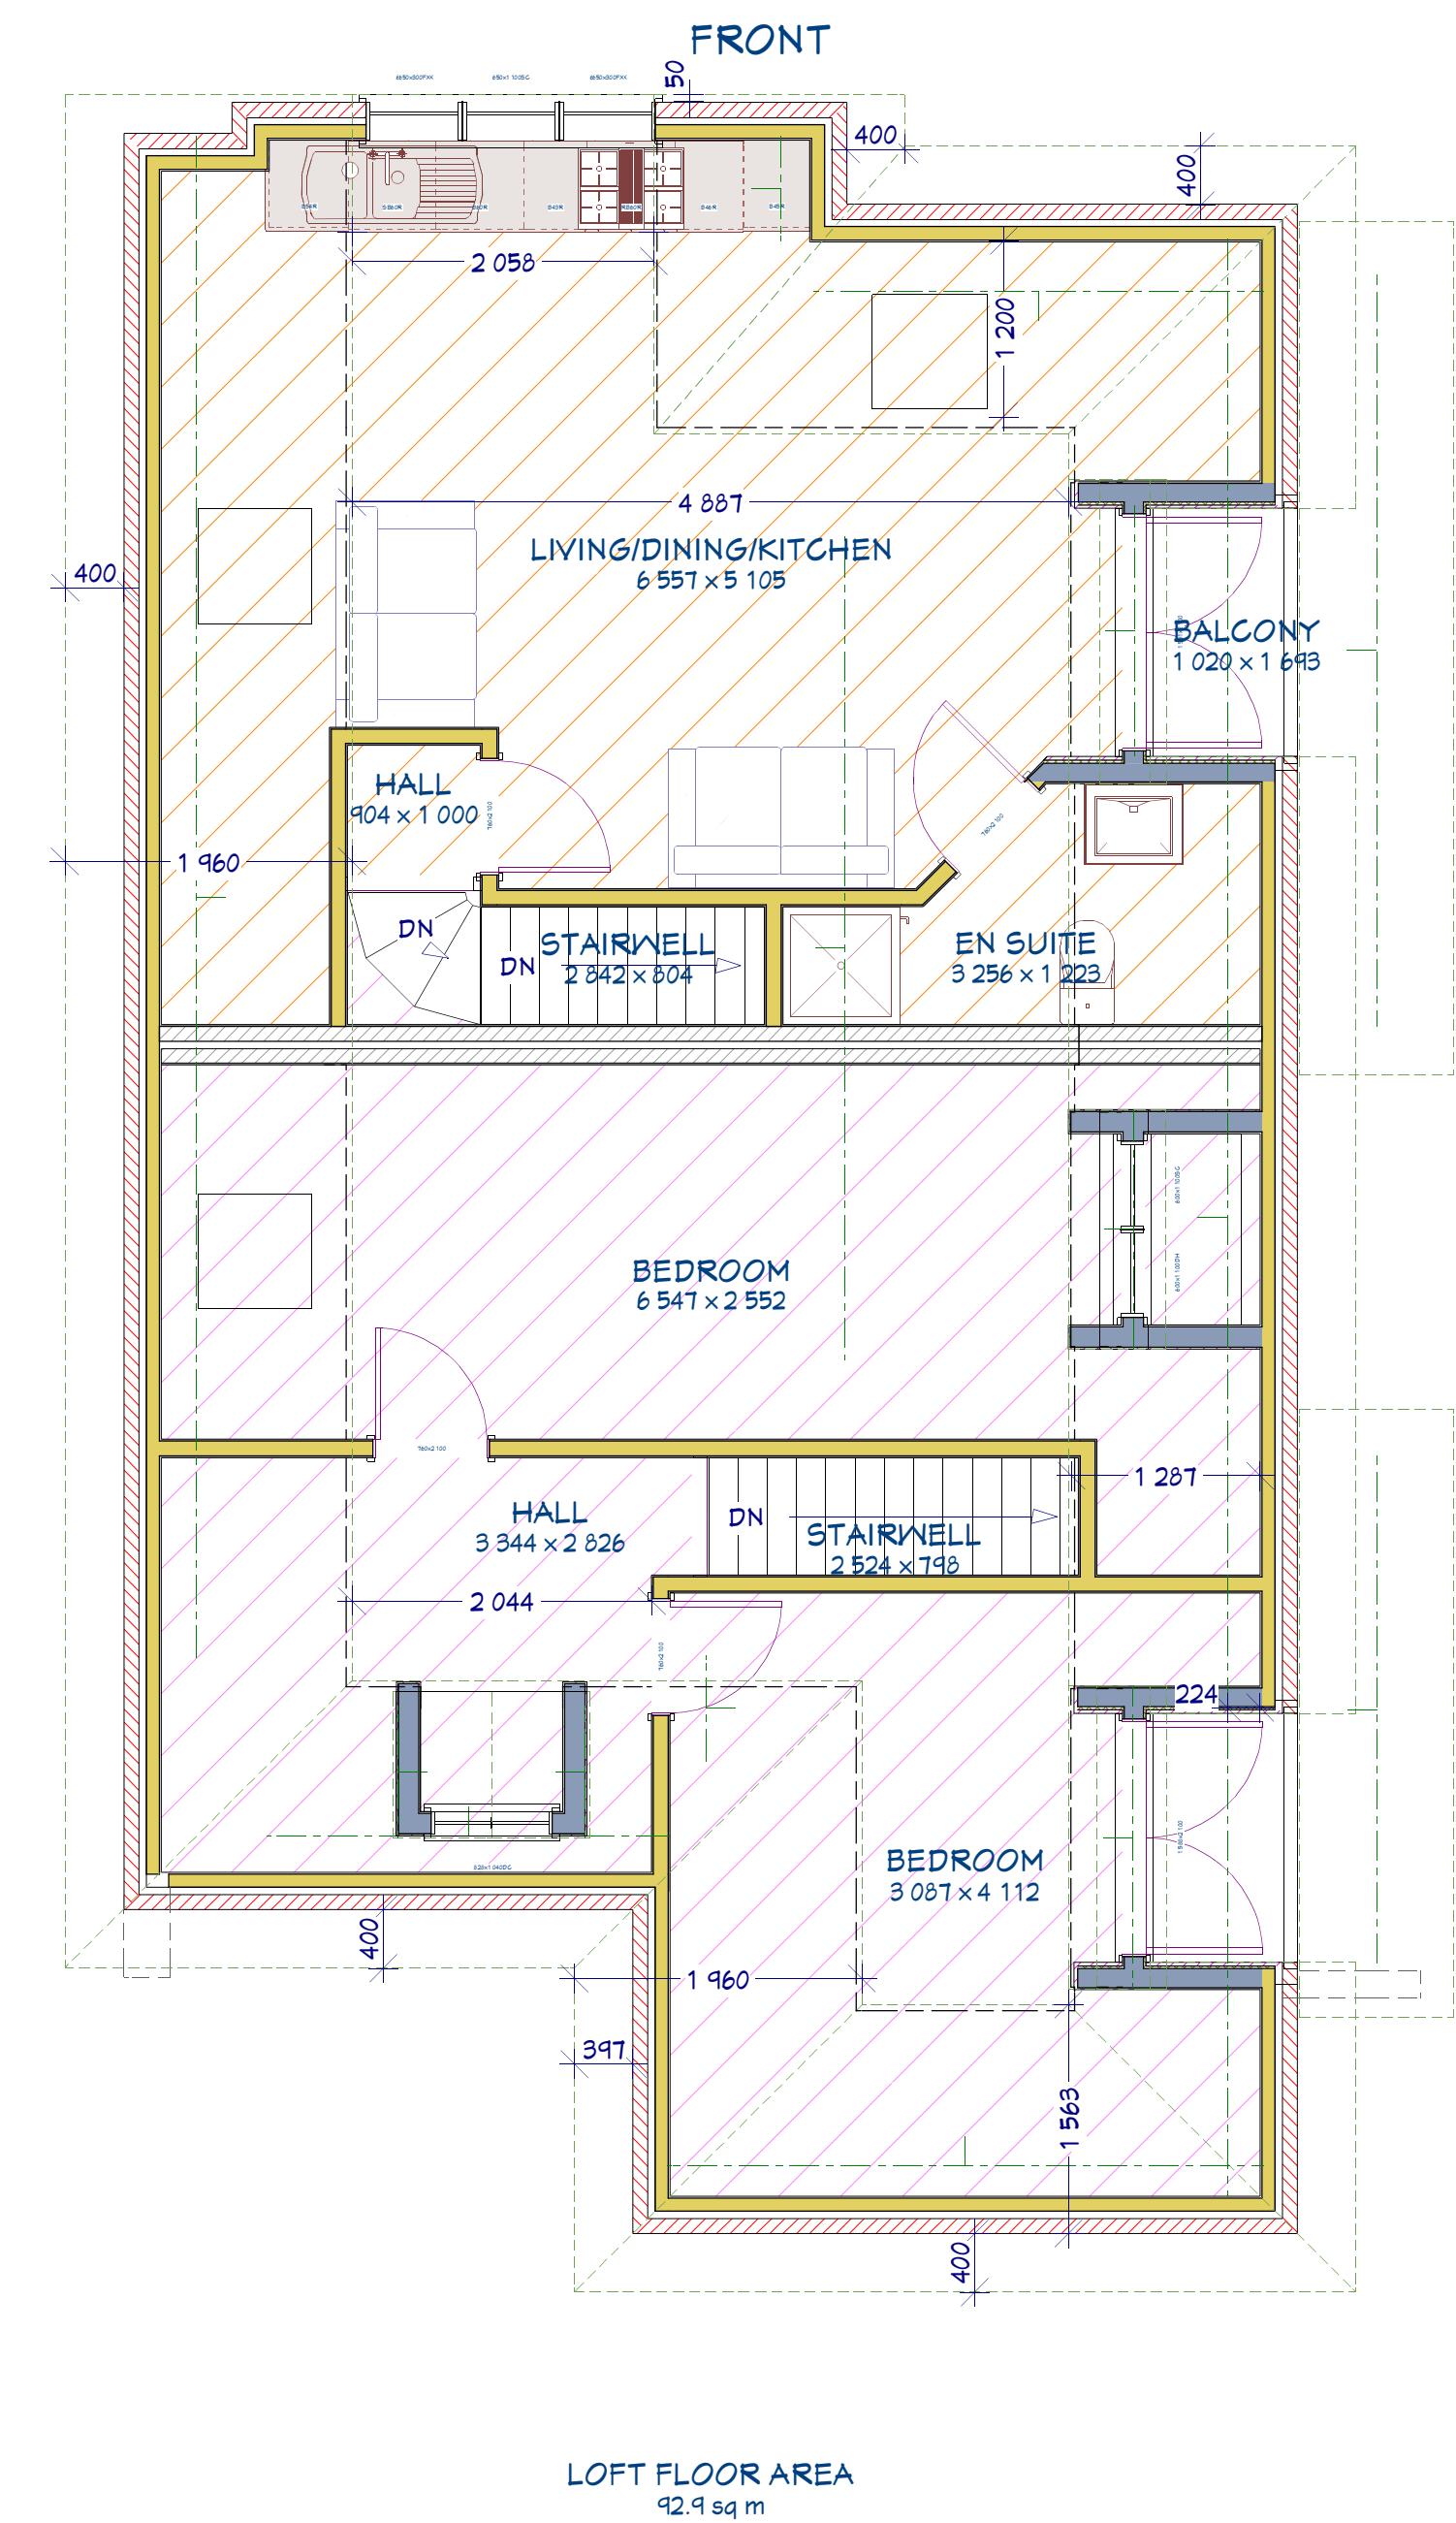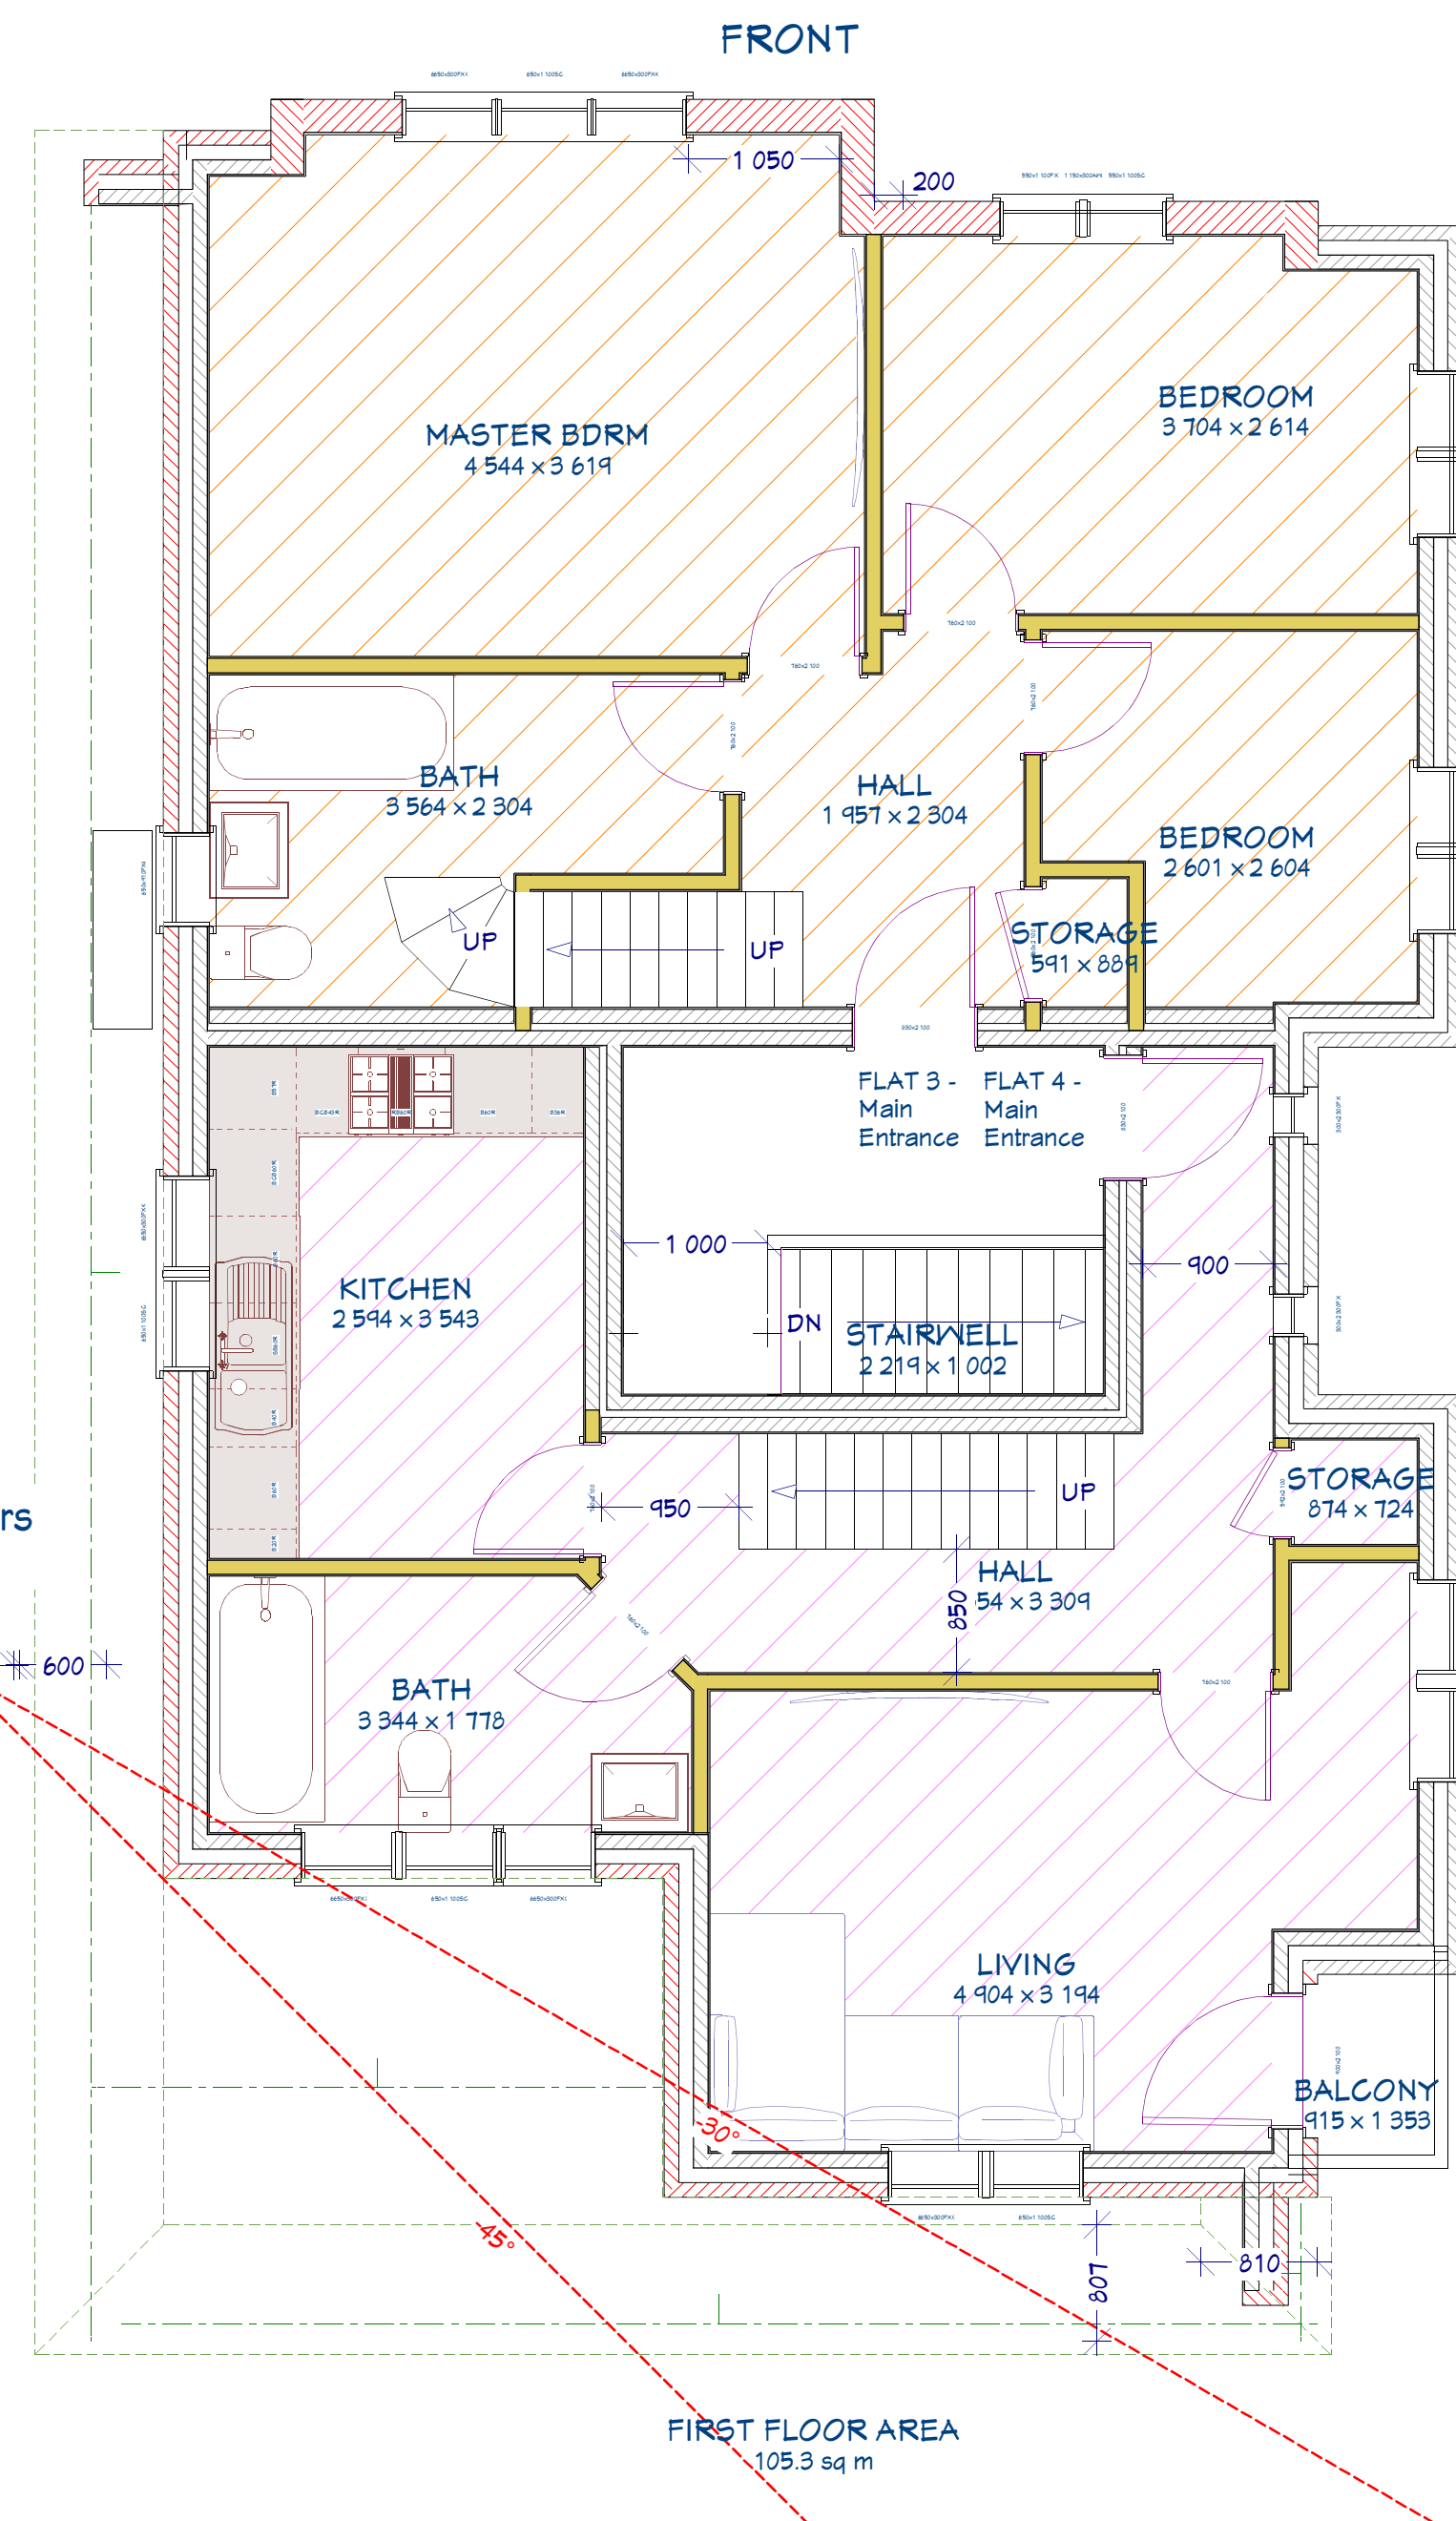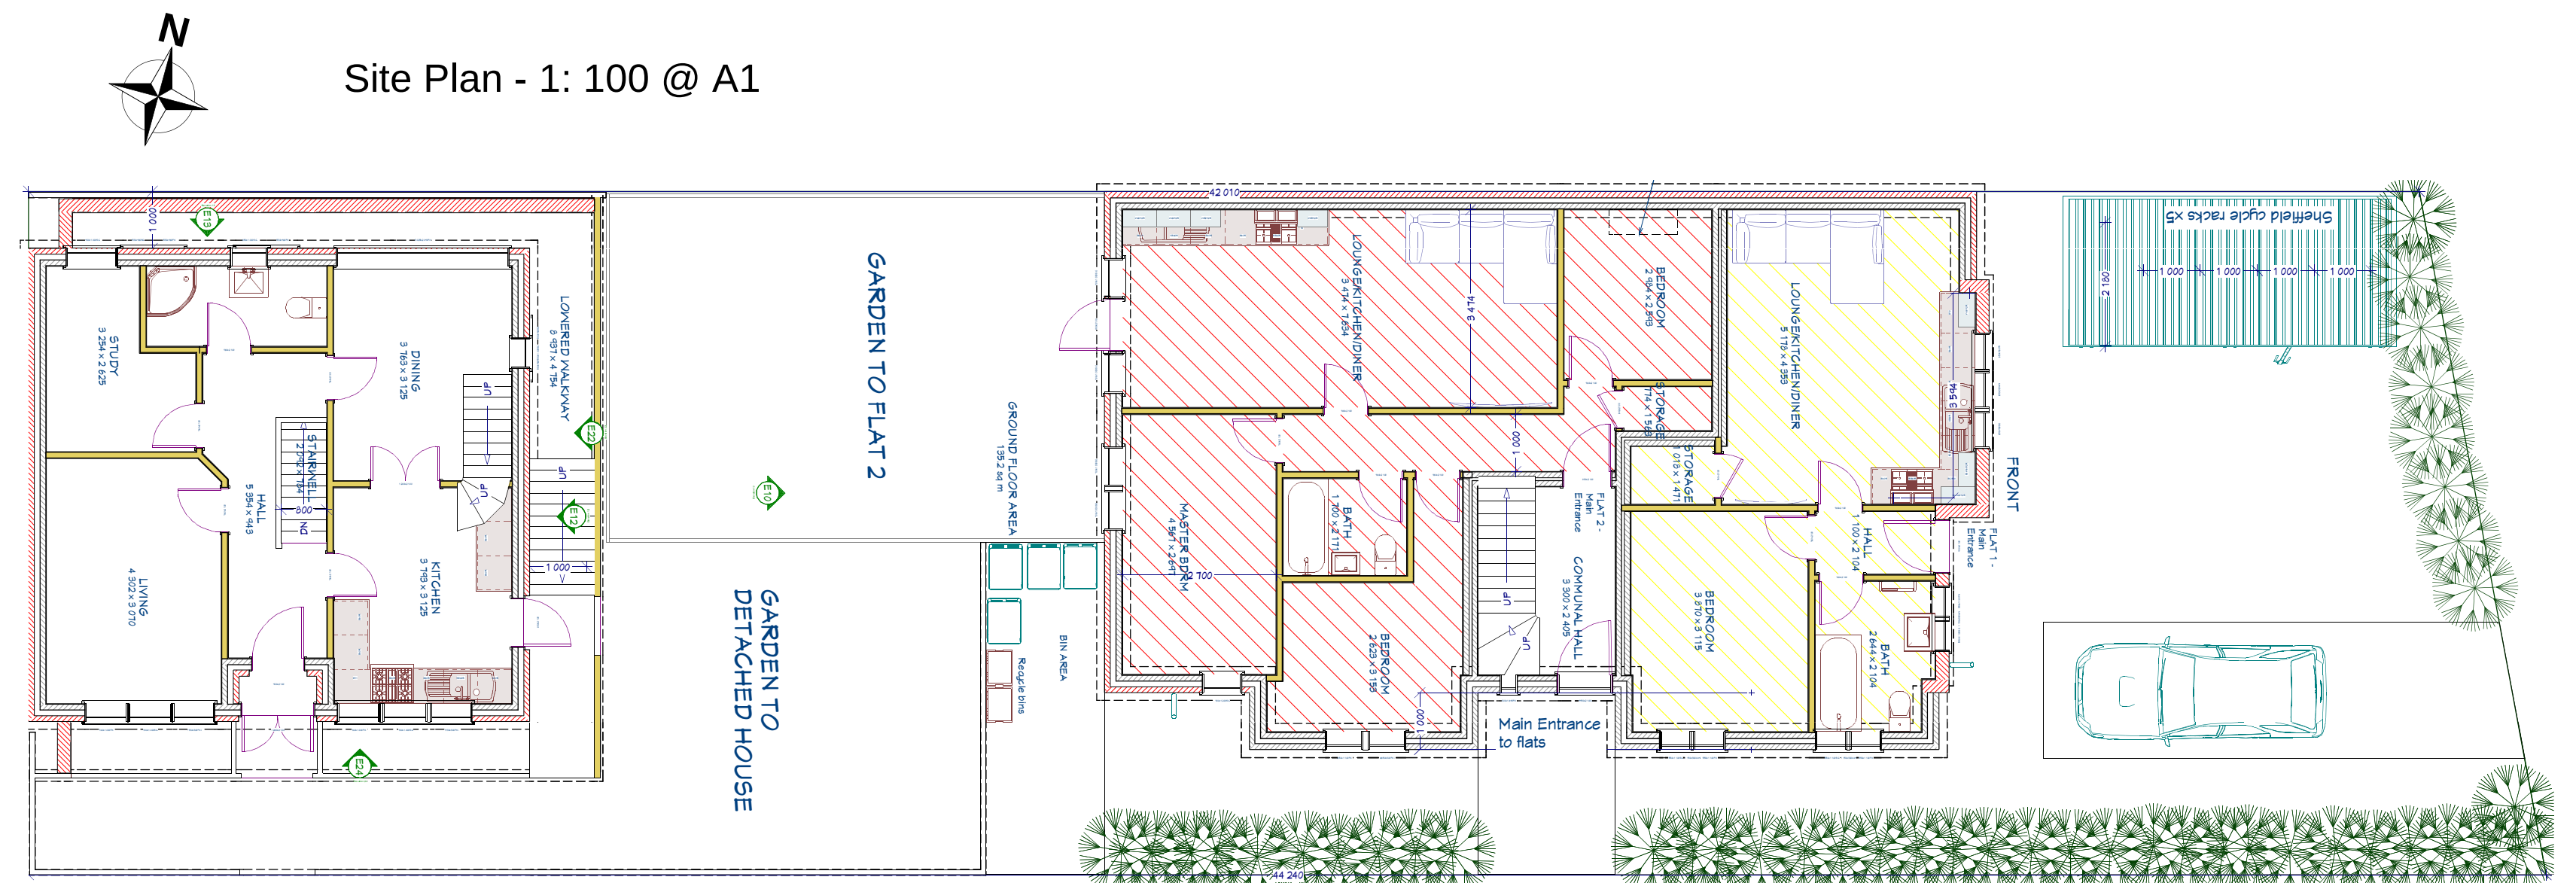

Sheet #

3

Drawn By:
SU

7/05/2015

1: 50
@ A1

Convert existing detached building to 2x 3D4F ,
1x 2B3P, 1x 1B2P flat units and 1x 3B5P
detached house at: 1 Willoughby Road, London, N8 0HR

Proposed Floor Plans



Sheet #
4


Drawn By:
SU

Date:
27/05/2015

Scale:
1: 50
@ A1

Convert existing detached building to 2x 3B4P,
1x 2B3P, 1x 1B2P flat units and 1x 3B5P
detached house at: 1 Willoughby Road, London, N8 0HR

Proposed Elevations

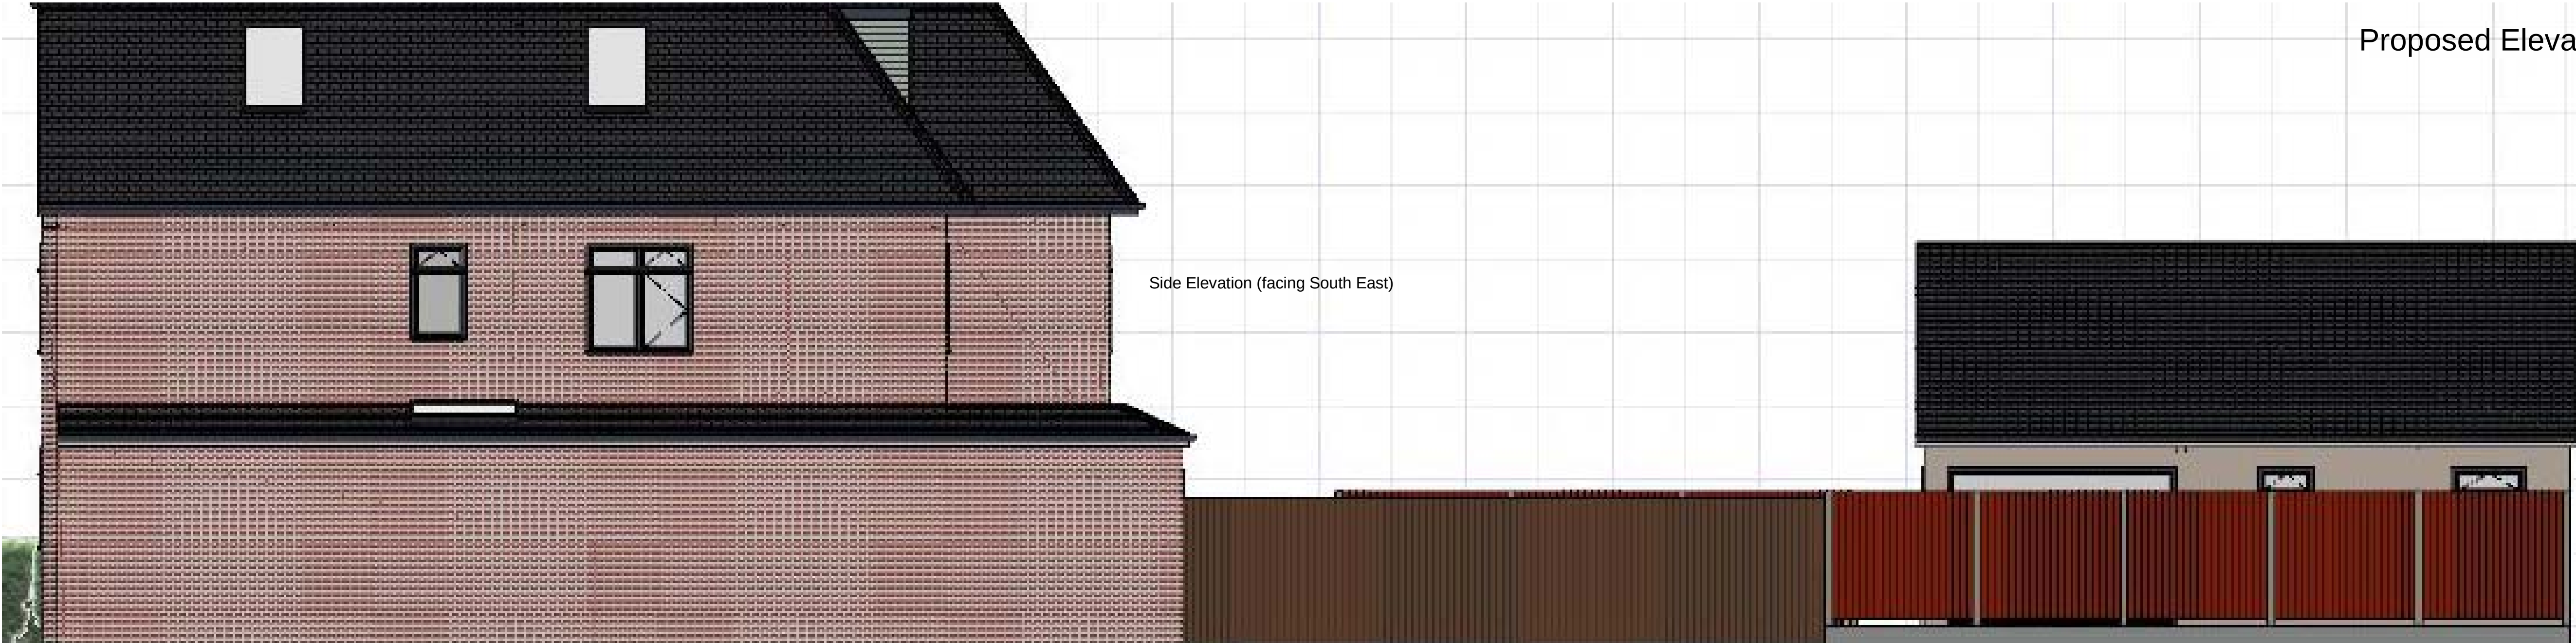

Side Elevation (facing South East)




Side Elevation (facing North East)



Front Elevation



Rear Elevation

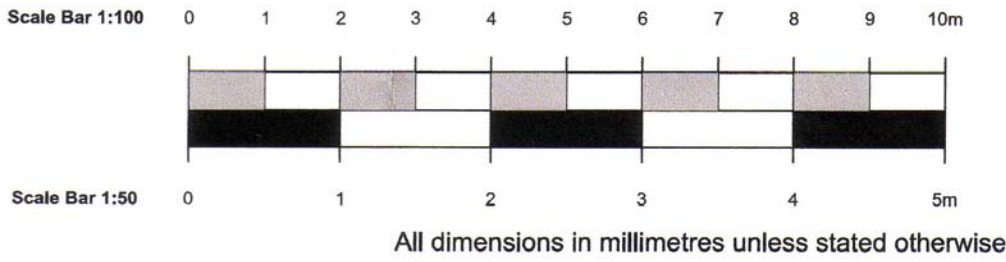

Sheet #

5

Drawn By:

SU







Date:



27/05/2015

Scale:


1: 50

@ A1

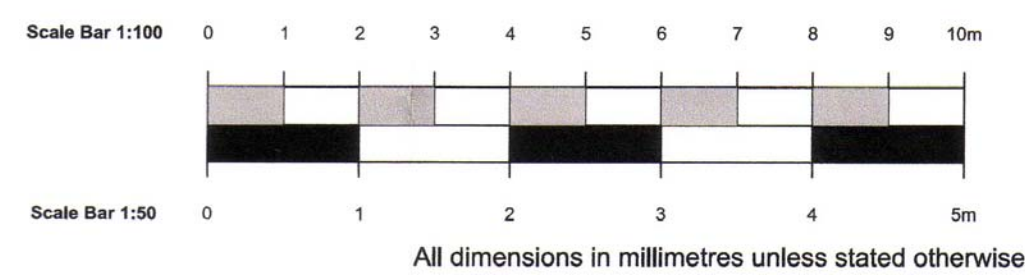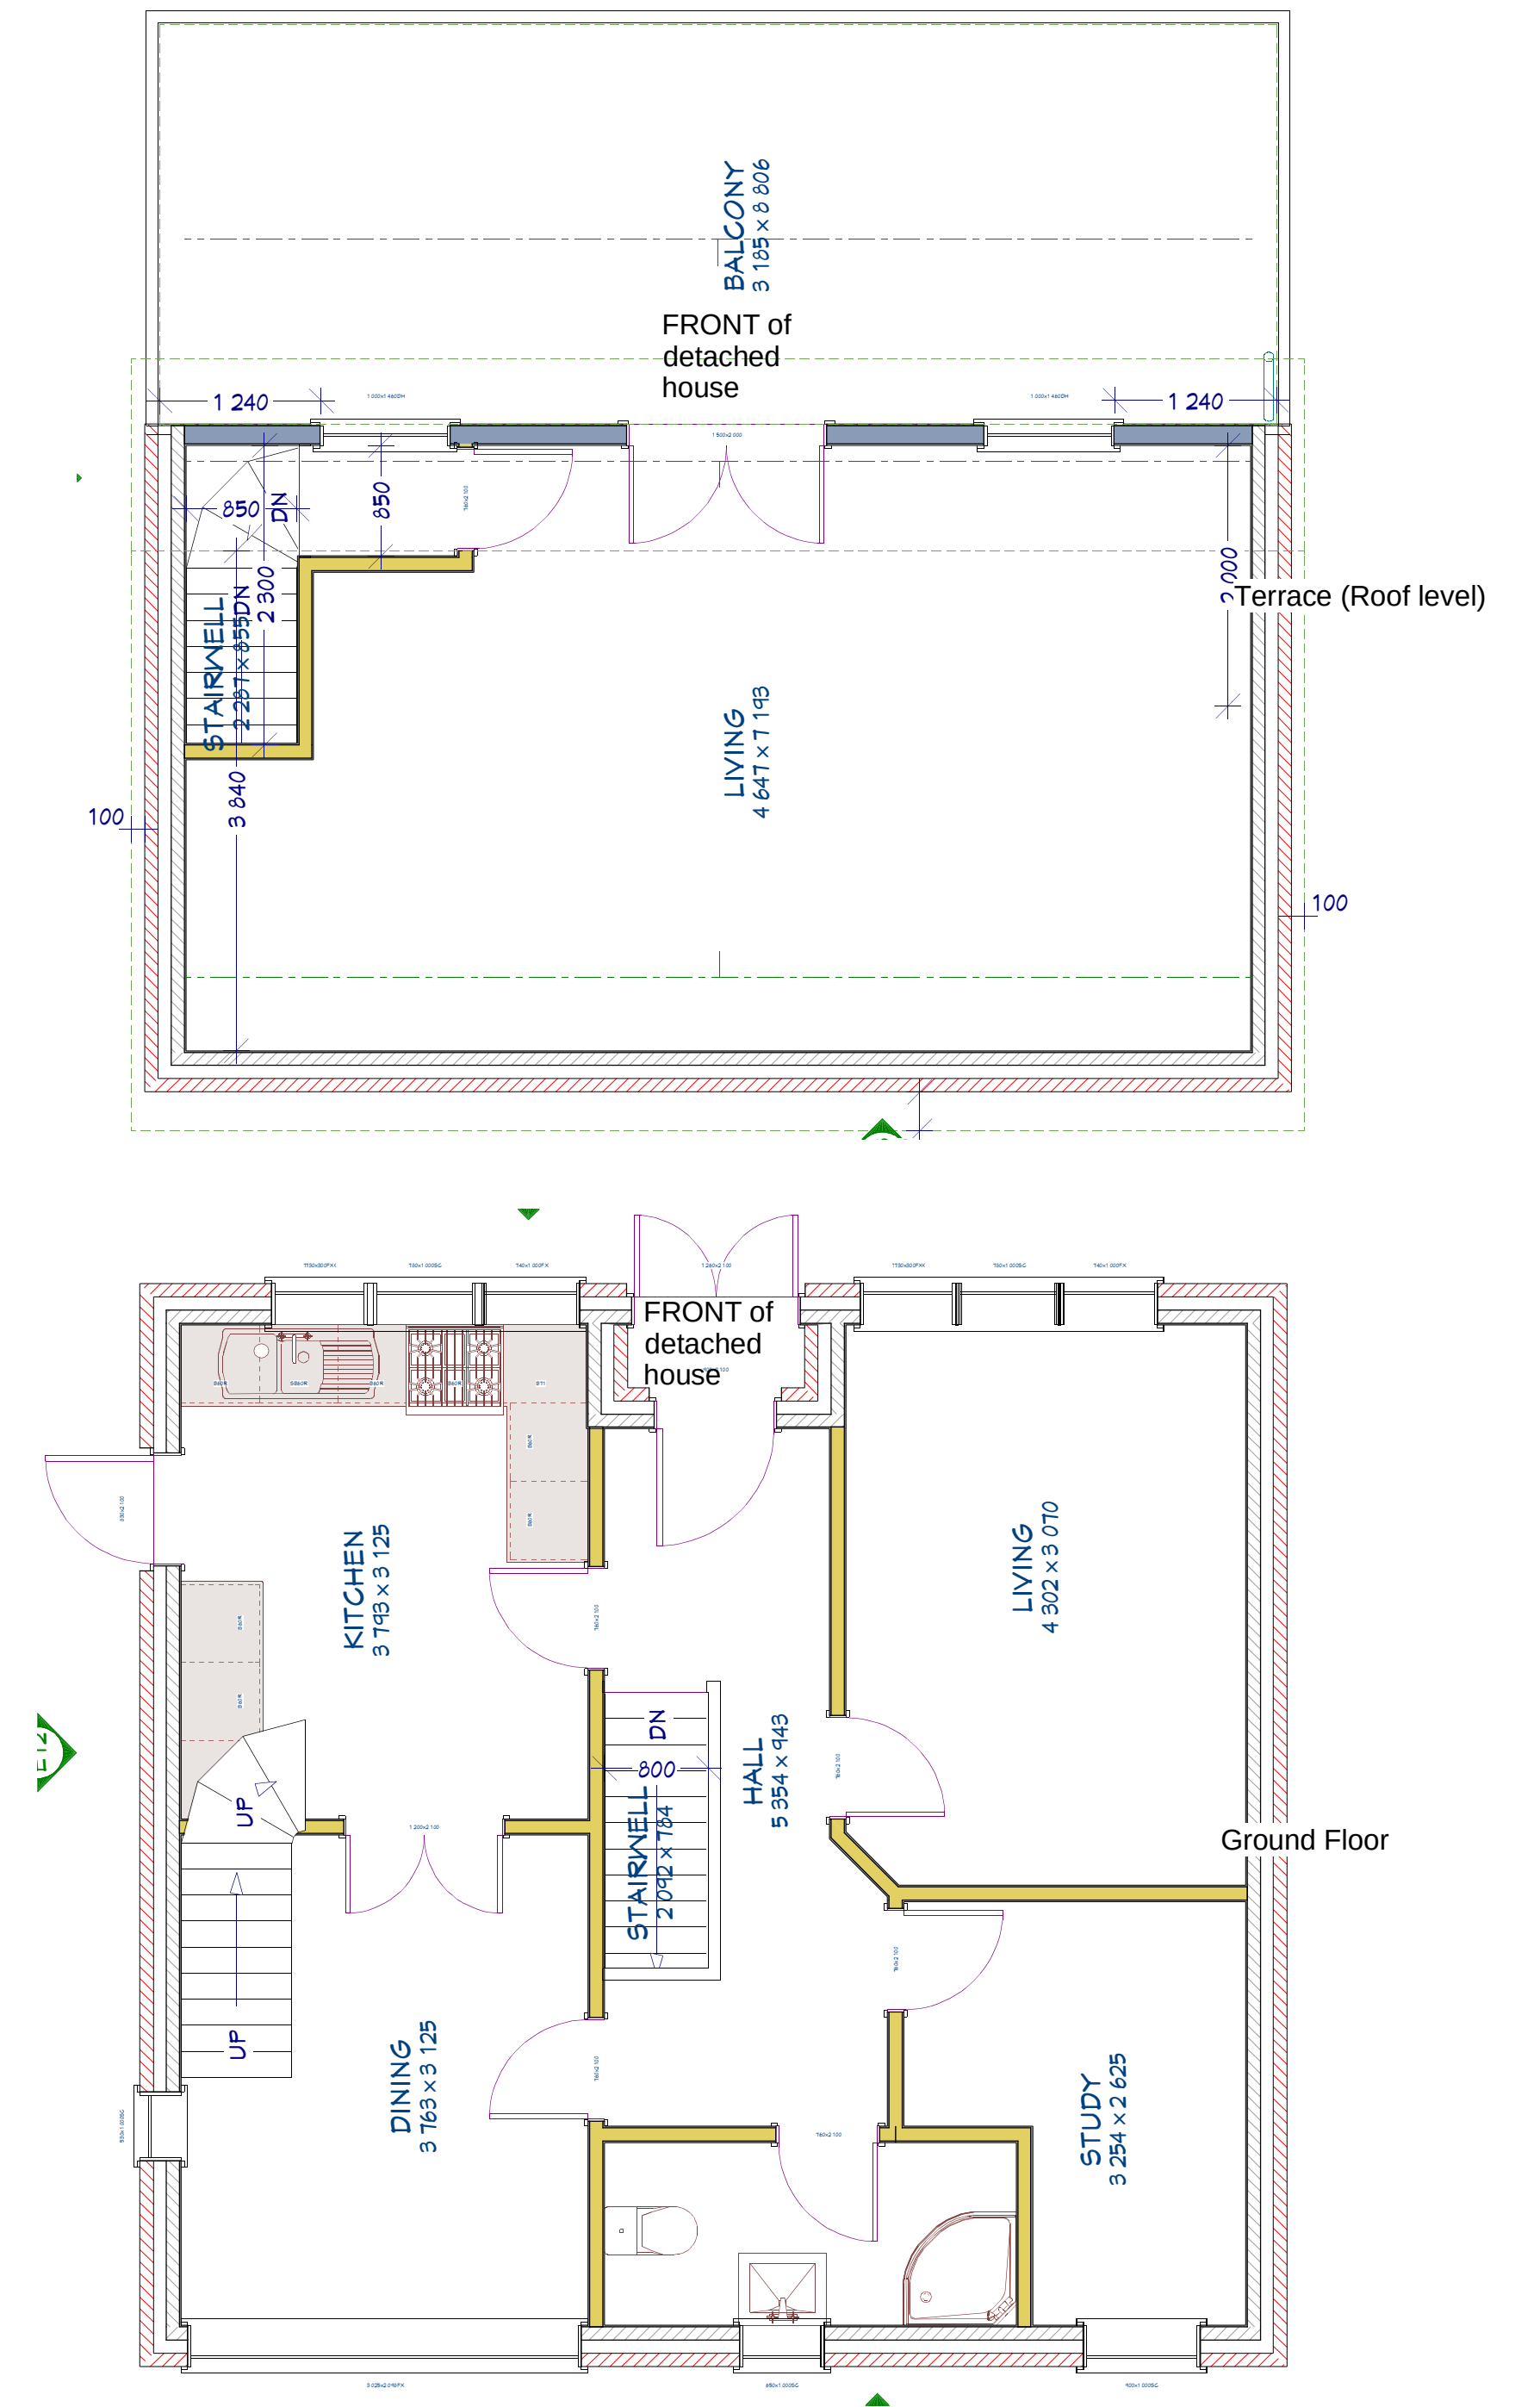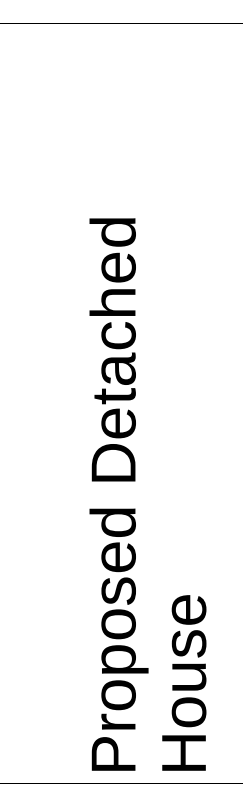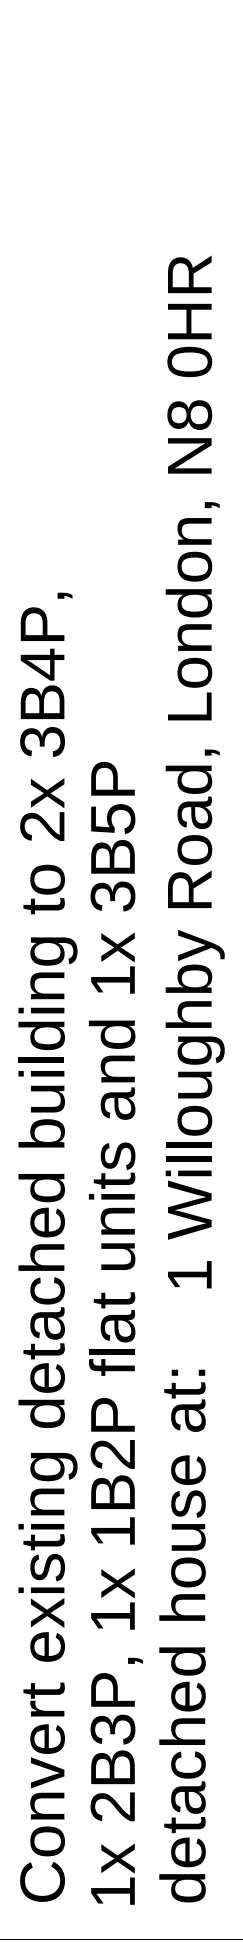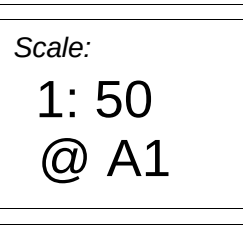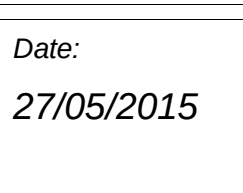

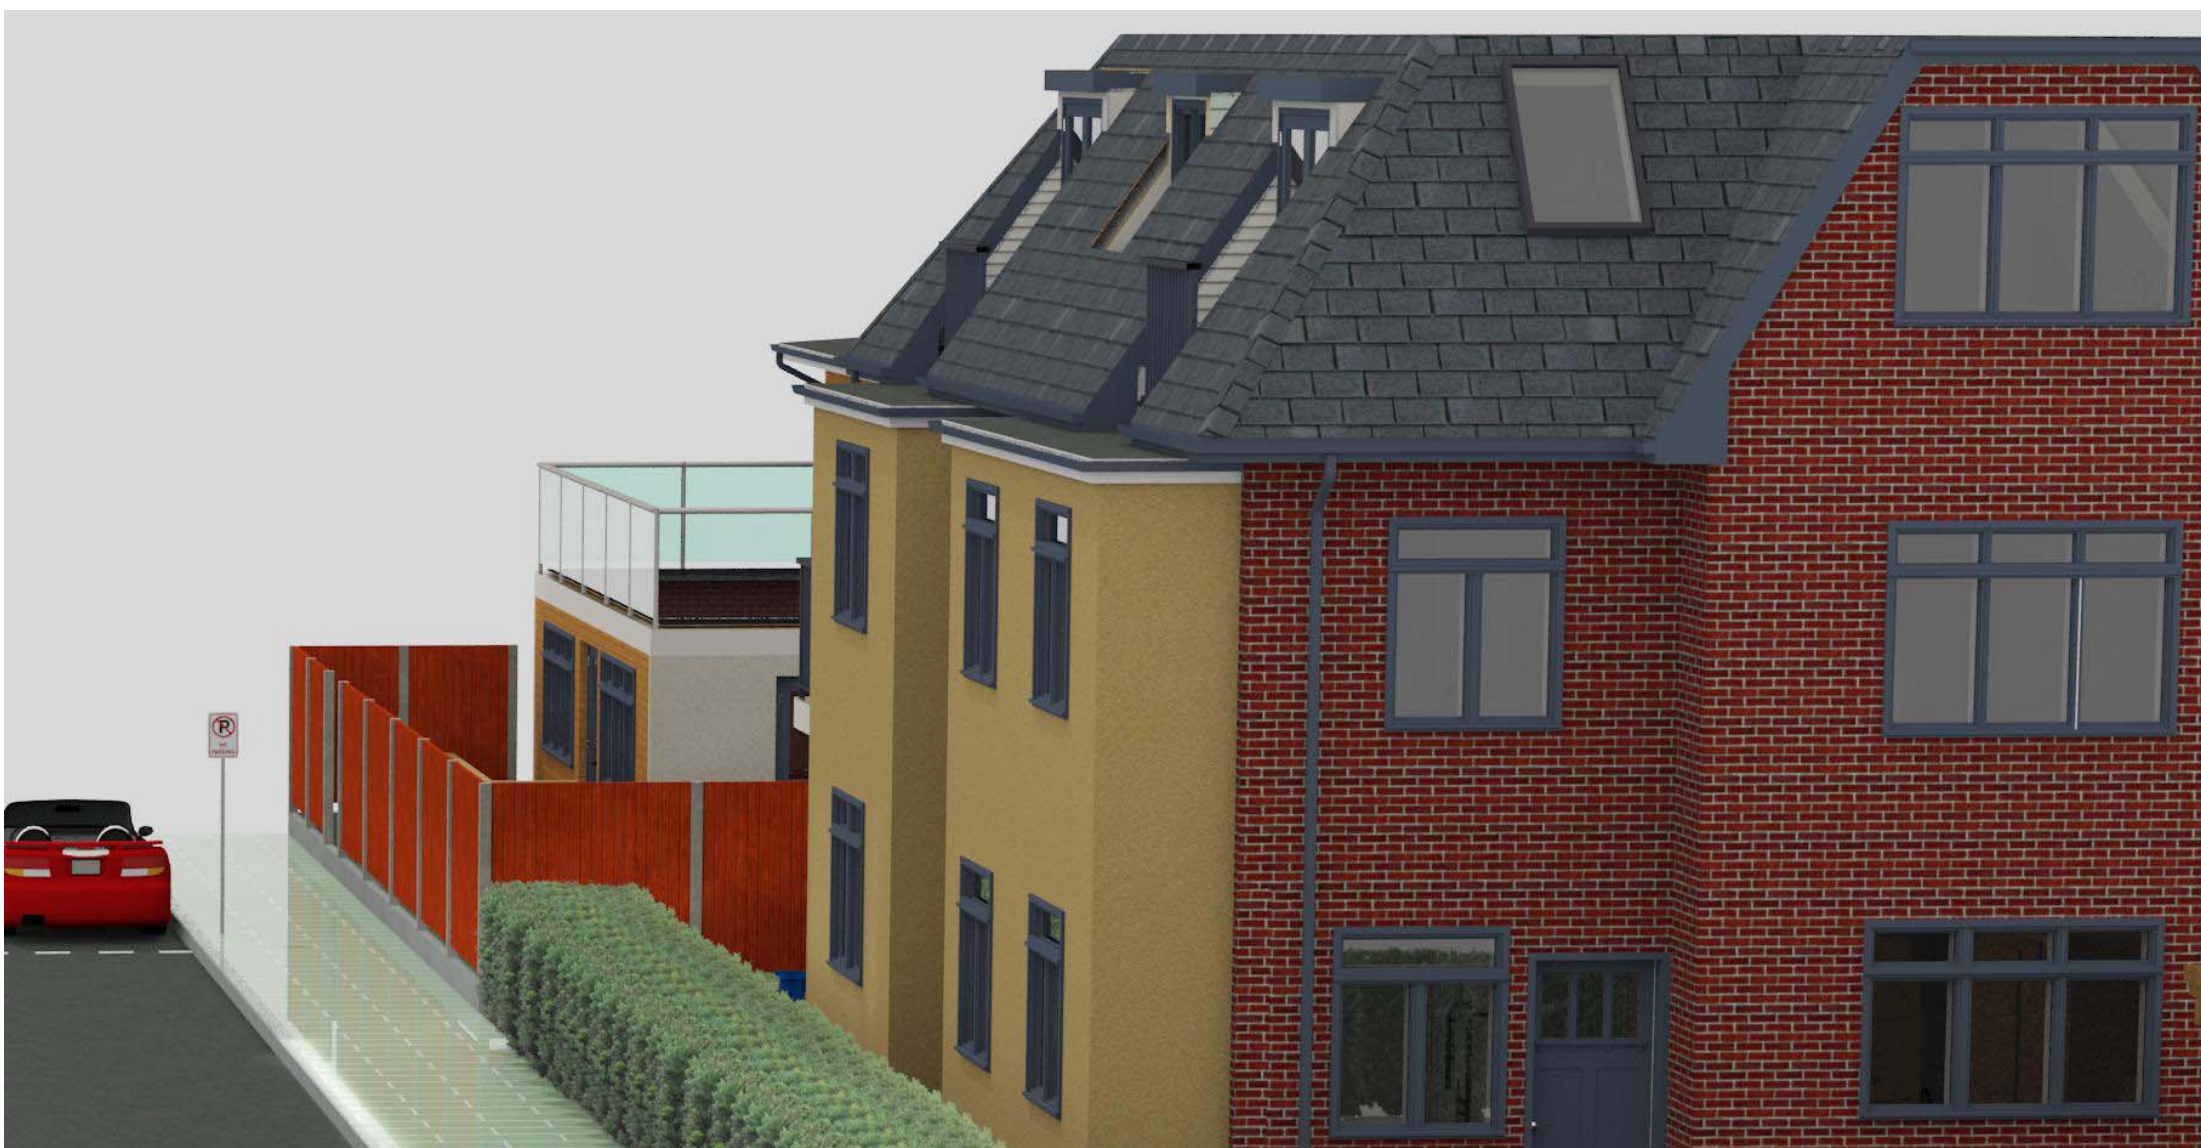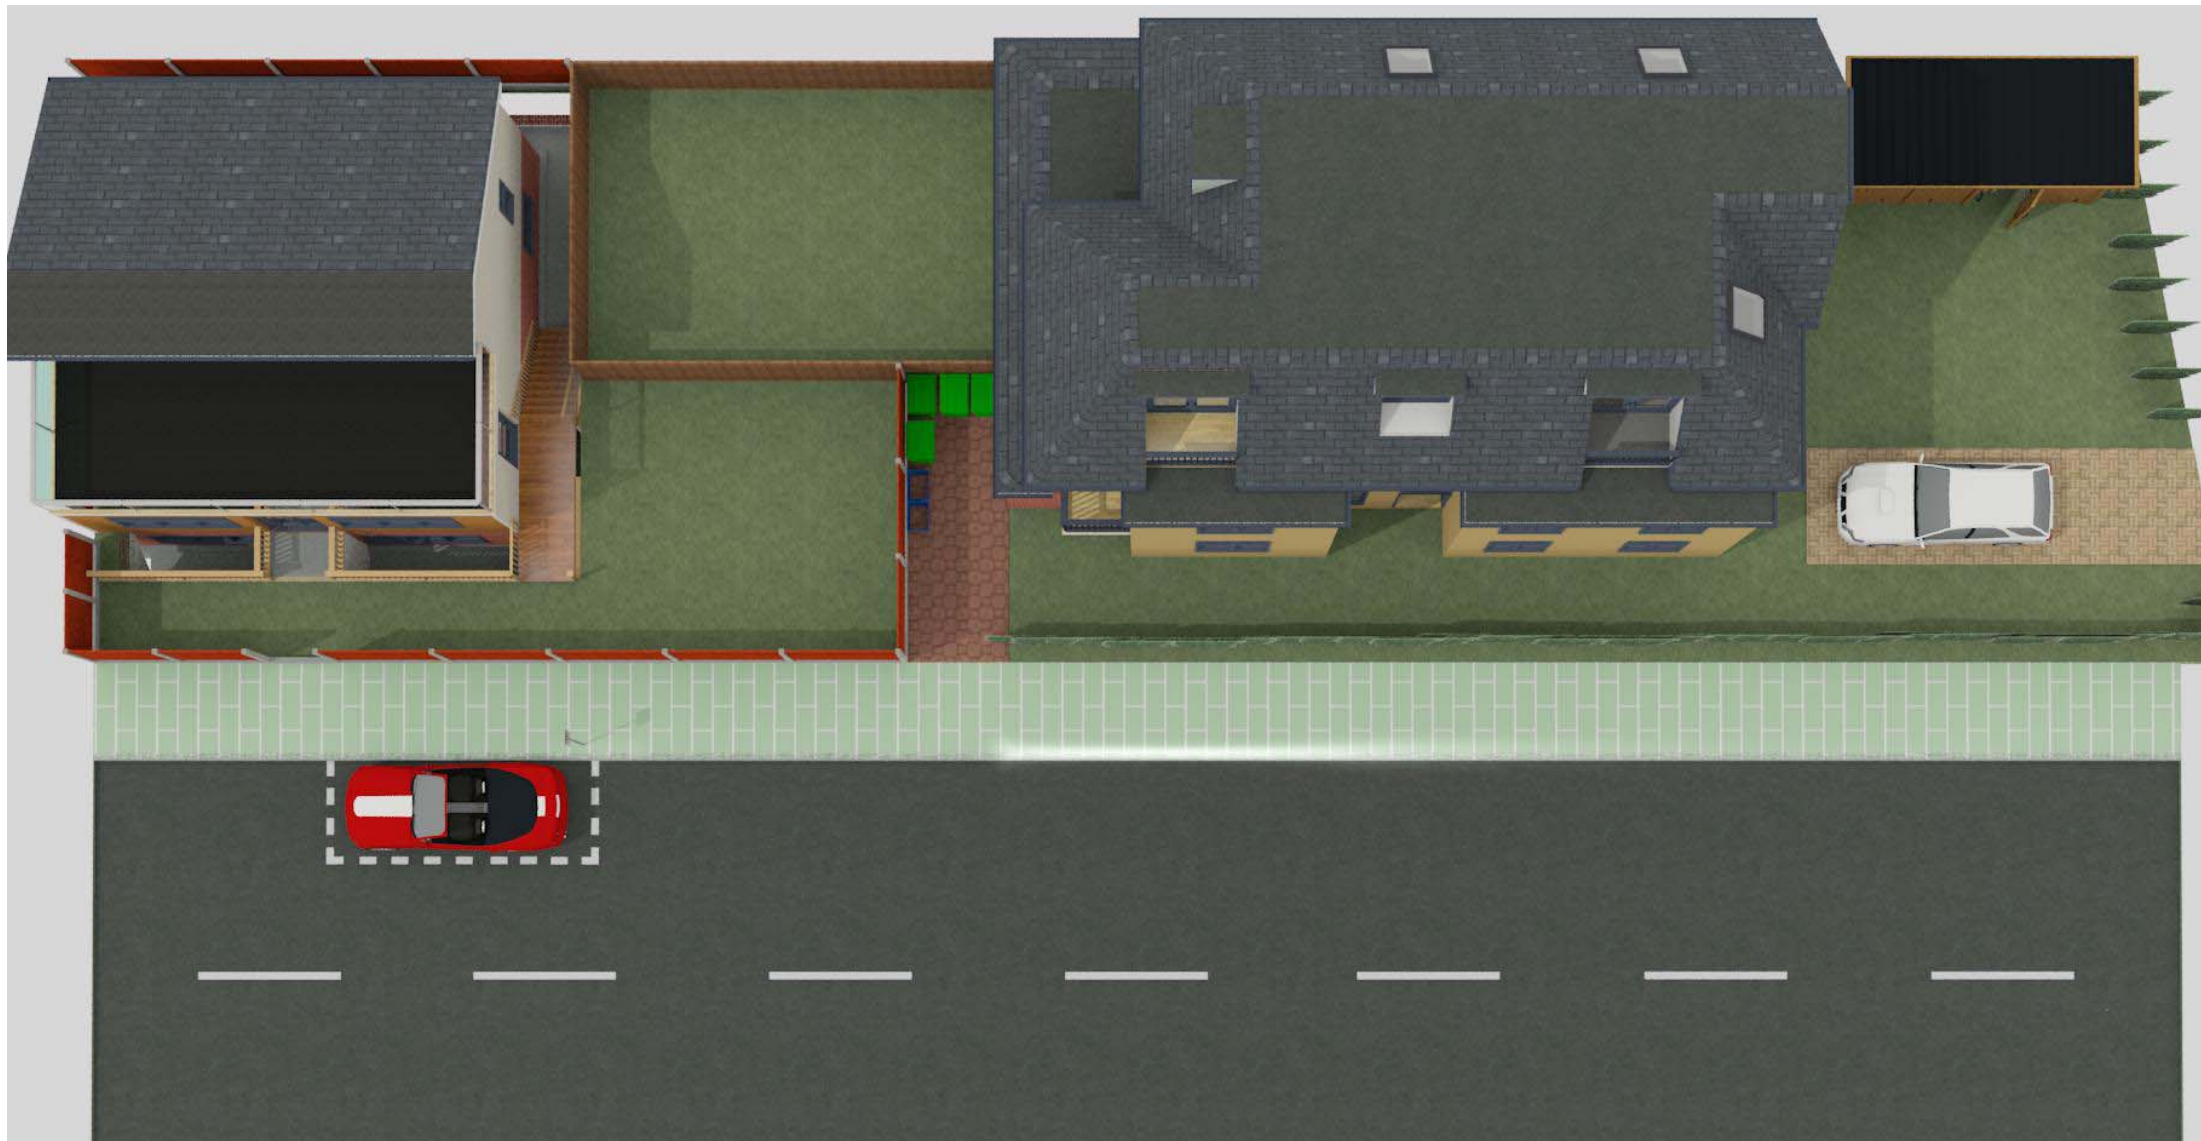

Scale Bar 1:100 0 1 2 3 4 5 6 7 8 9 10m

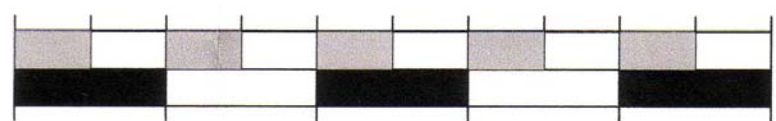

Scale Bar 1:50 0 1 2 3 4 5m

All dimensions in millimetres unless stated otherwise